



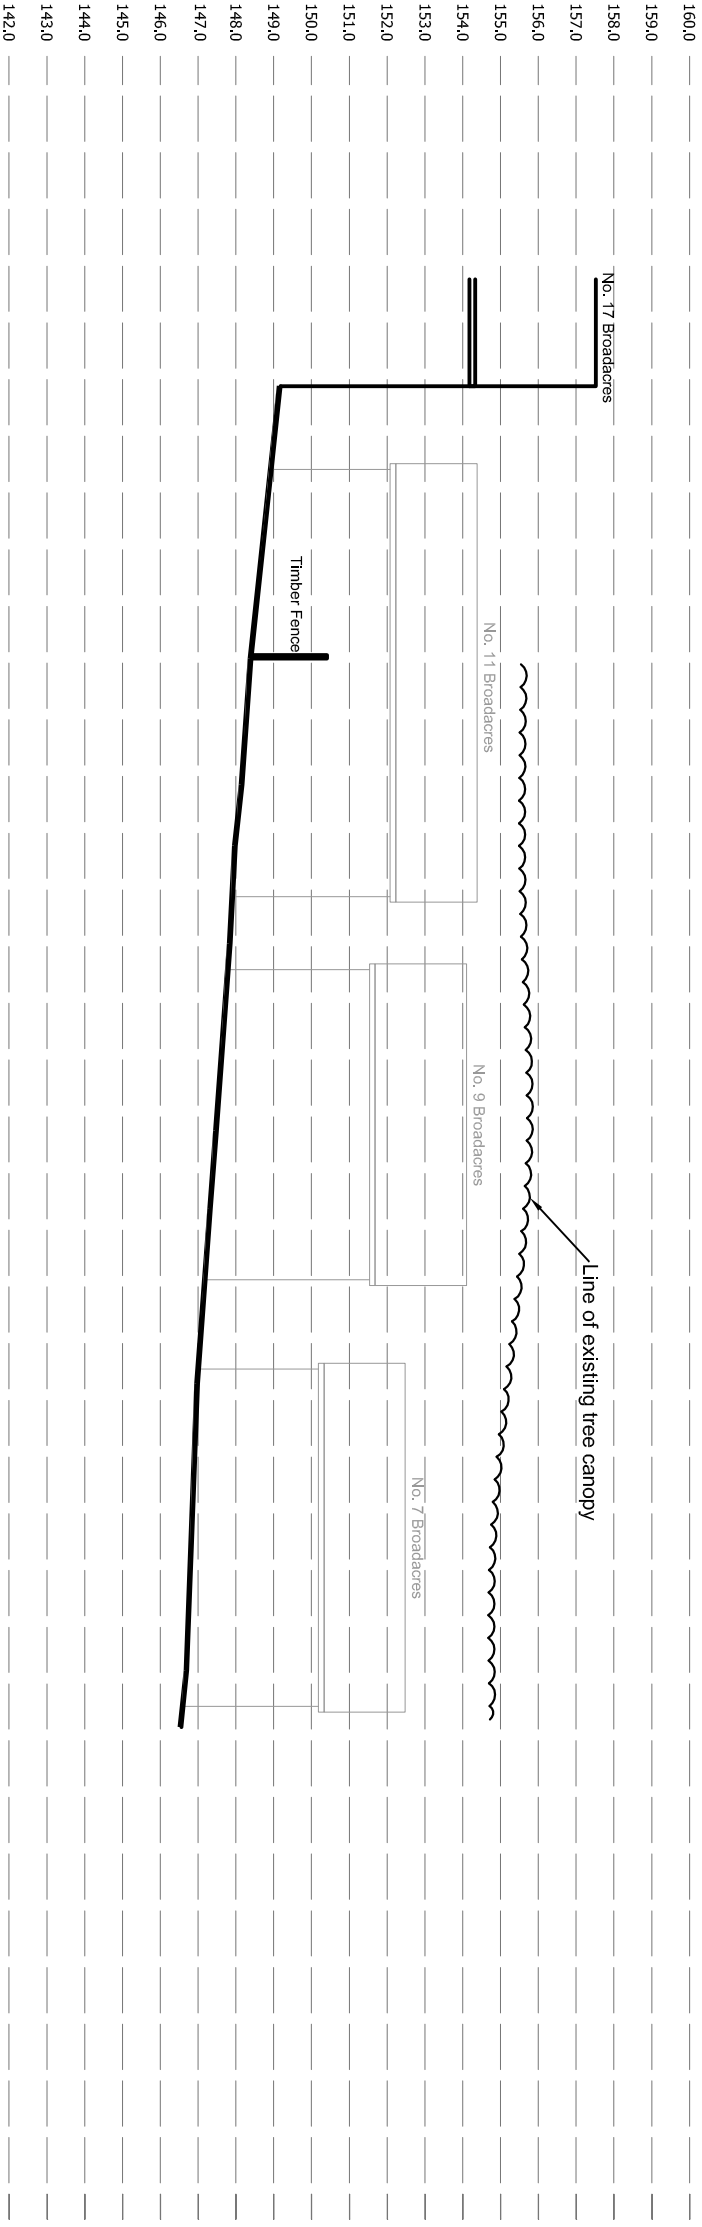


Section A-A

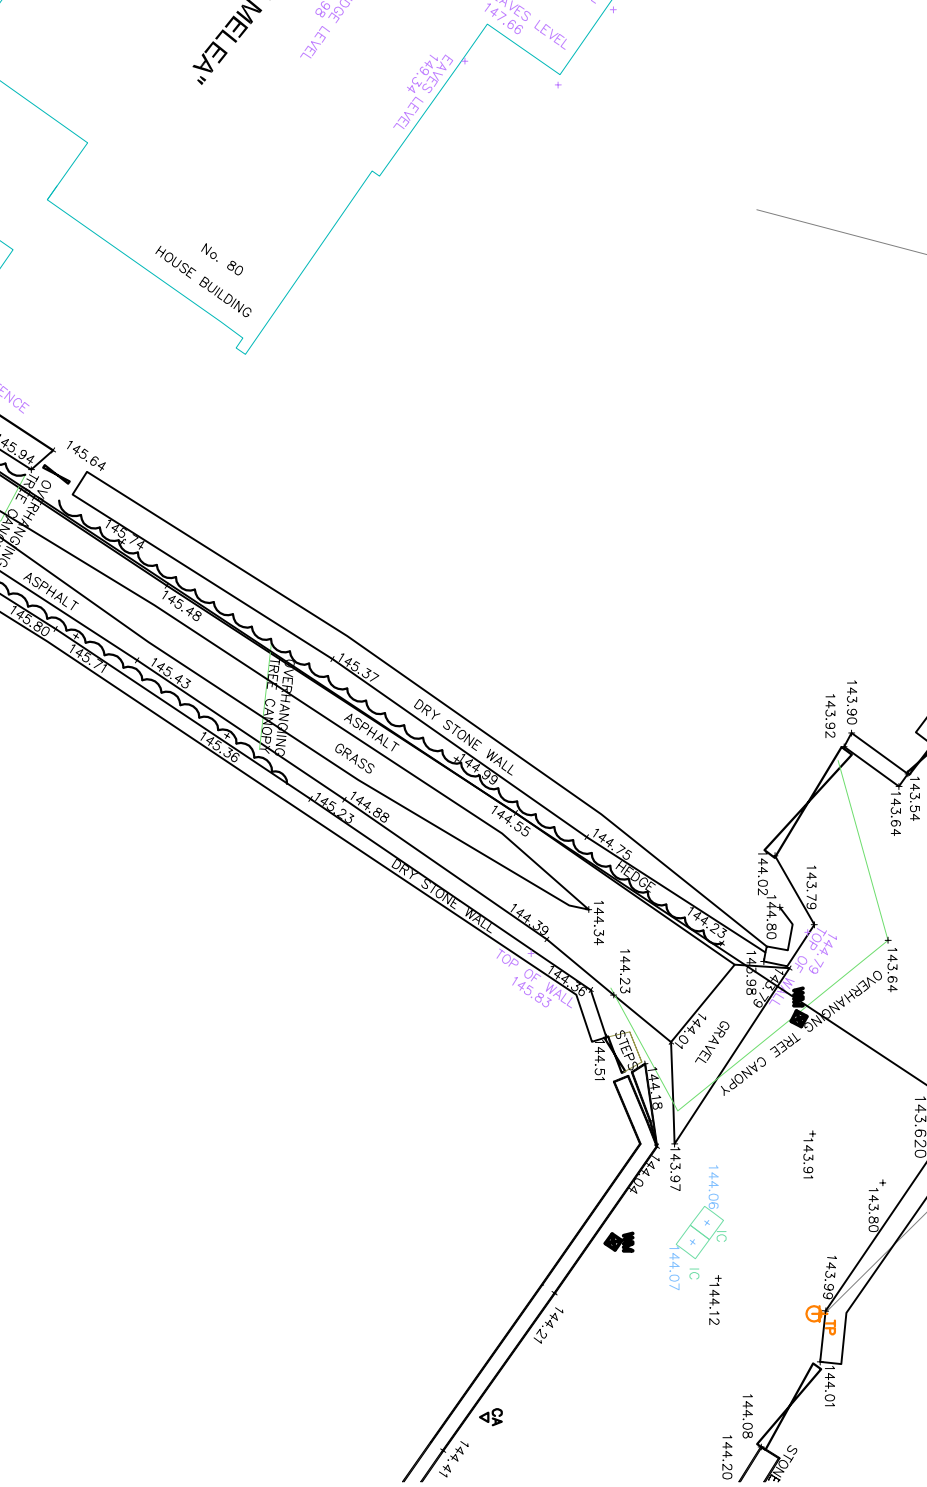

Section B-B




Section C-C

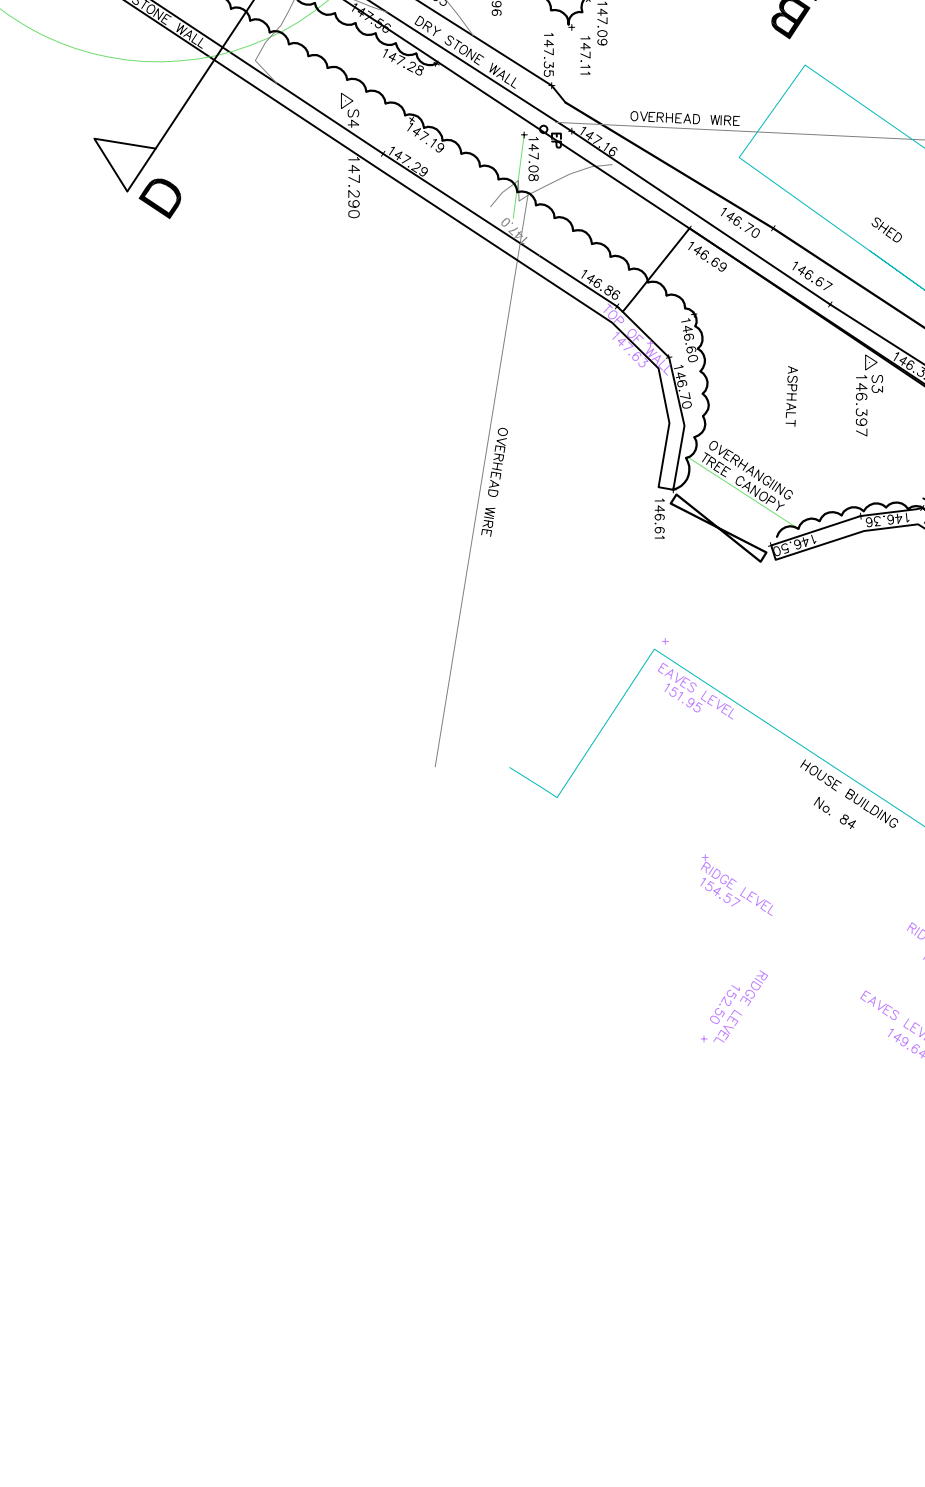

Section D-D

EXISTING SITE PLAN

SCALE 1:200

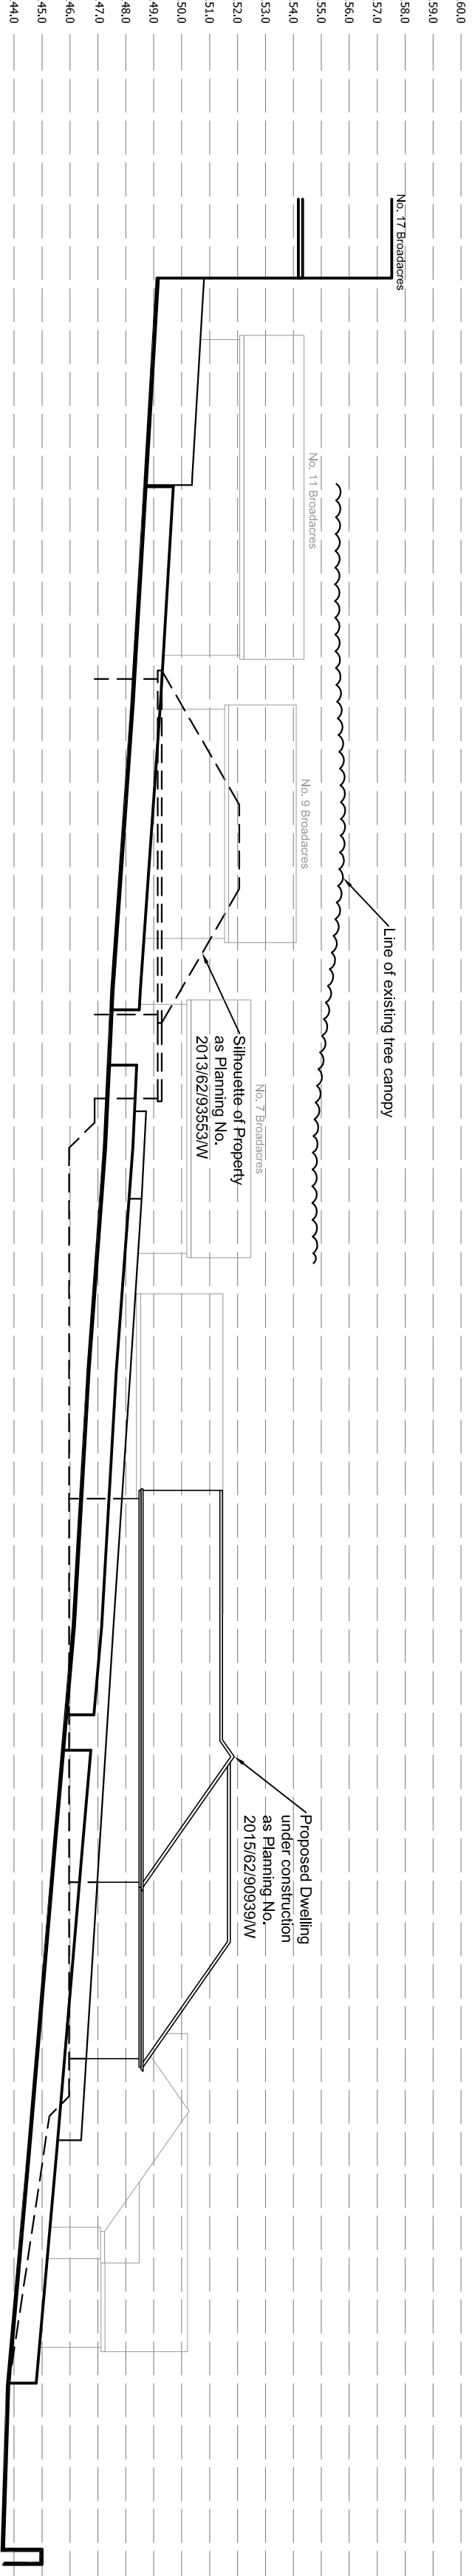

PLANNING

Revision:

acumen
designers & architects Ltd

T: 01484 546000
www.acumenarchitects.co.uk

Client:

MRS S DYSON

Job title:

LAND ADJ. 80 LONG LANE

Drawing title:
EXISTING SITE PLAN
& SECTIONS

Drawn: MC Date: DEC. 2015

Checked: JC Scale: 1:200 @ A1

Drawing number: 2408 - 02