






FRONT ELEVATION

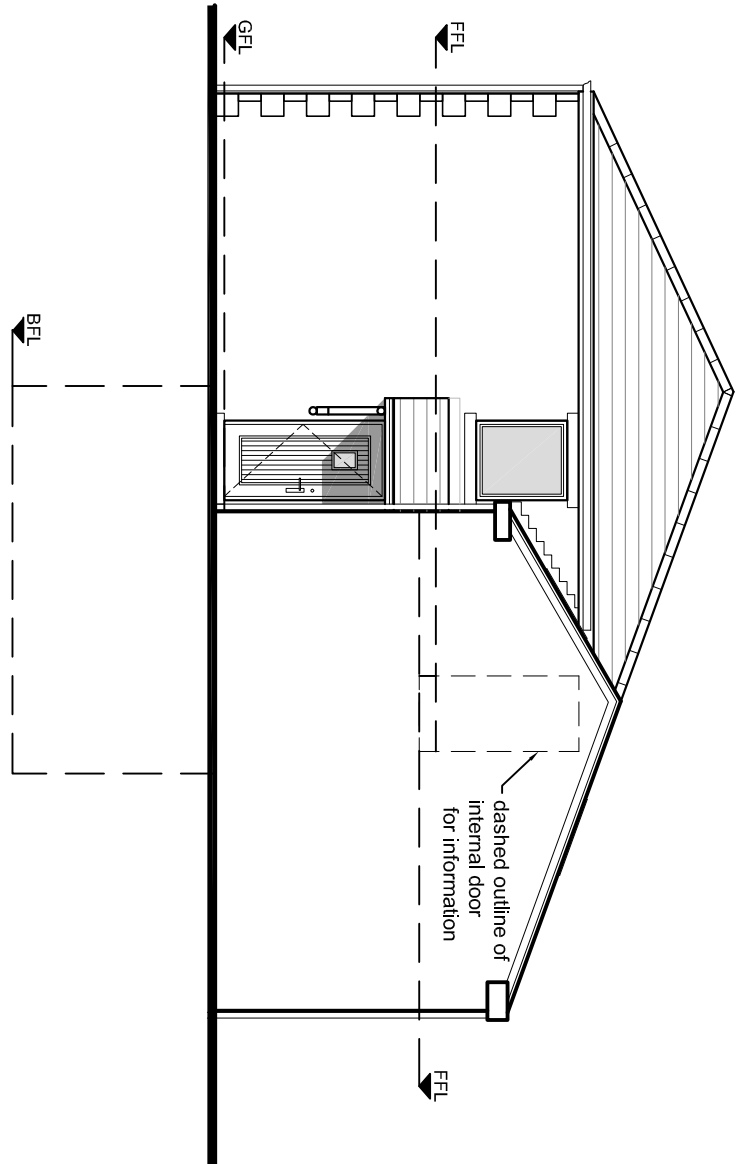

SIDE ELEVATION

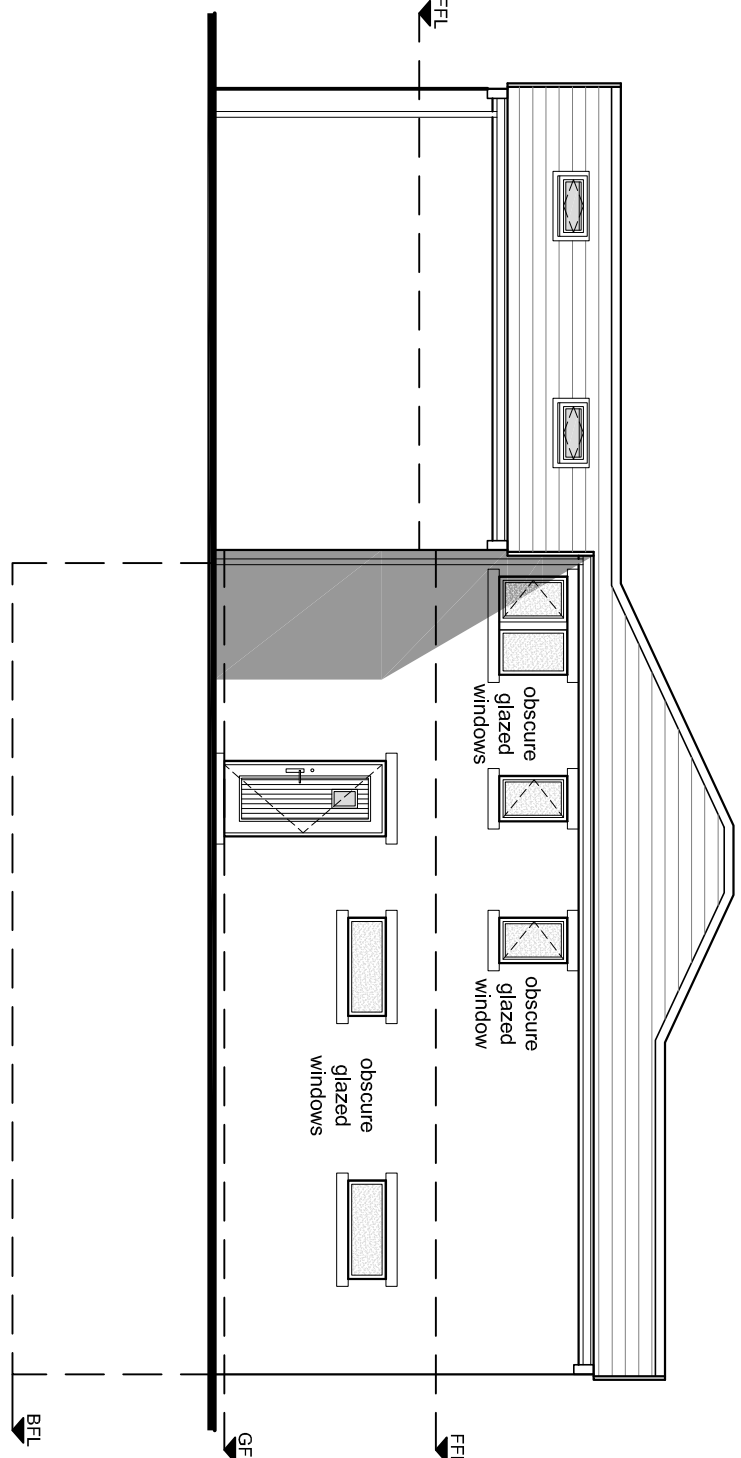


REAR ELEVATION

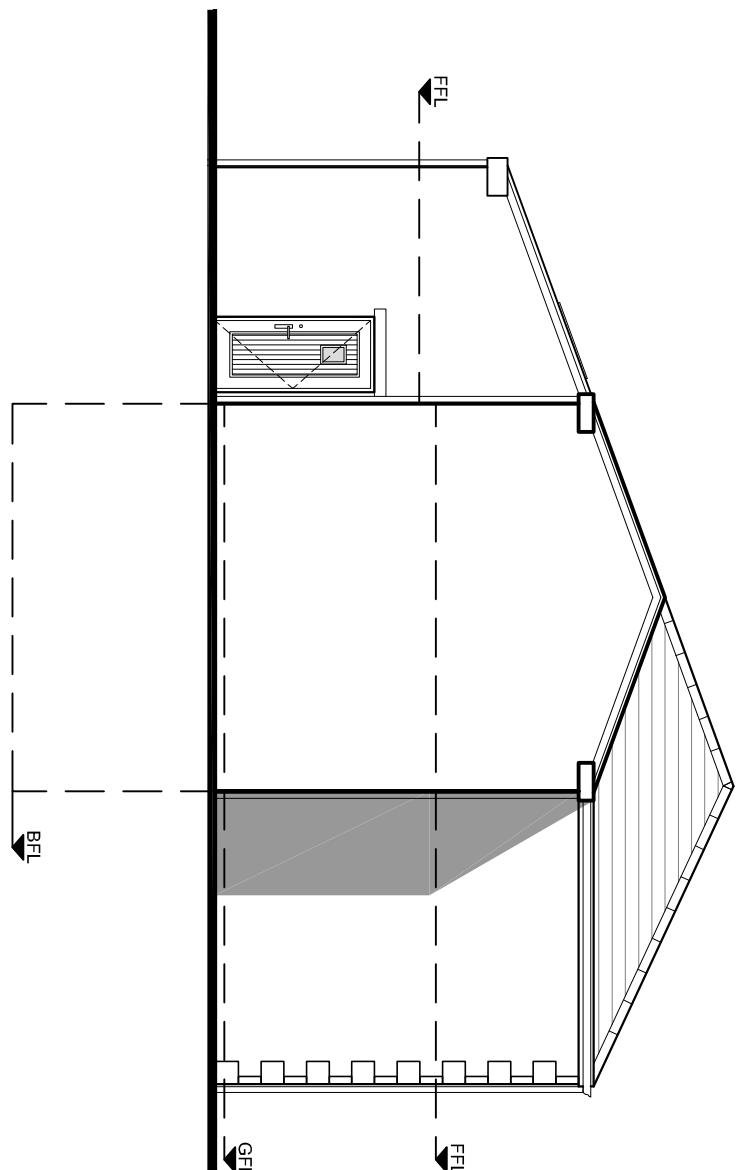


SIDE ELEVATION

Proposed Materials
Walls - Regular coursed natural stone
Roof - Regular coursed natural stone
Roof - Modern Masey interlocking concrete
roof tile, channel in colour

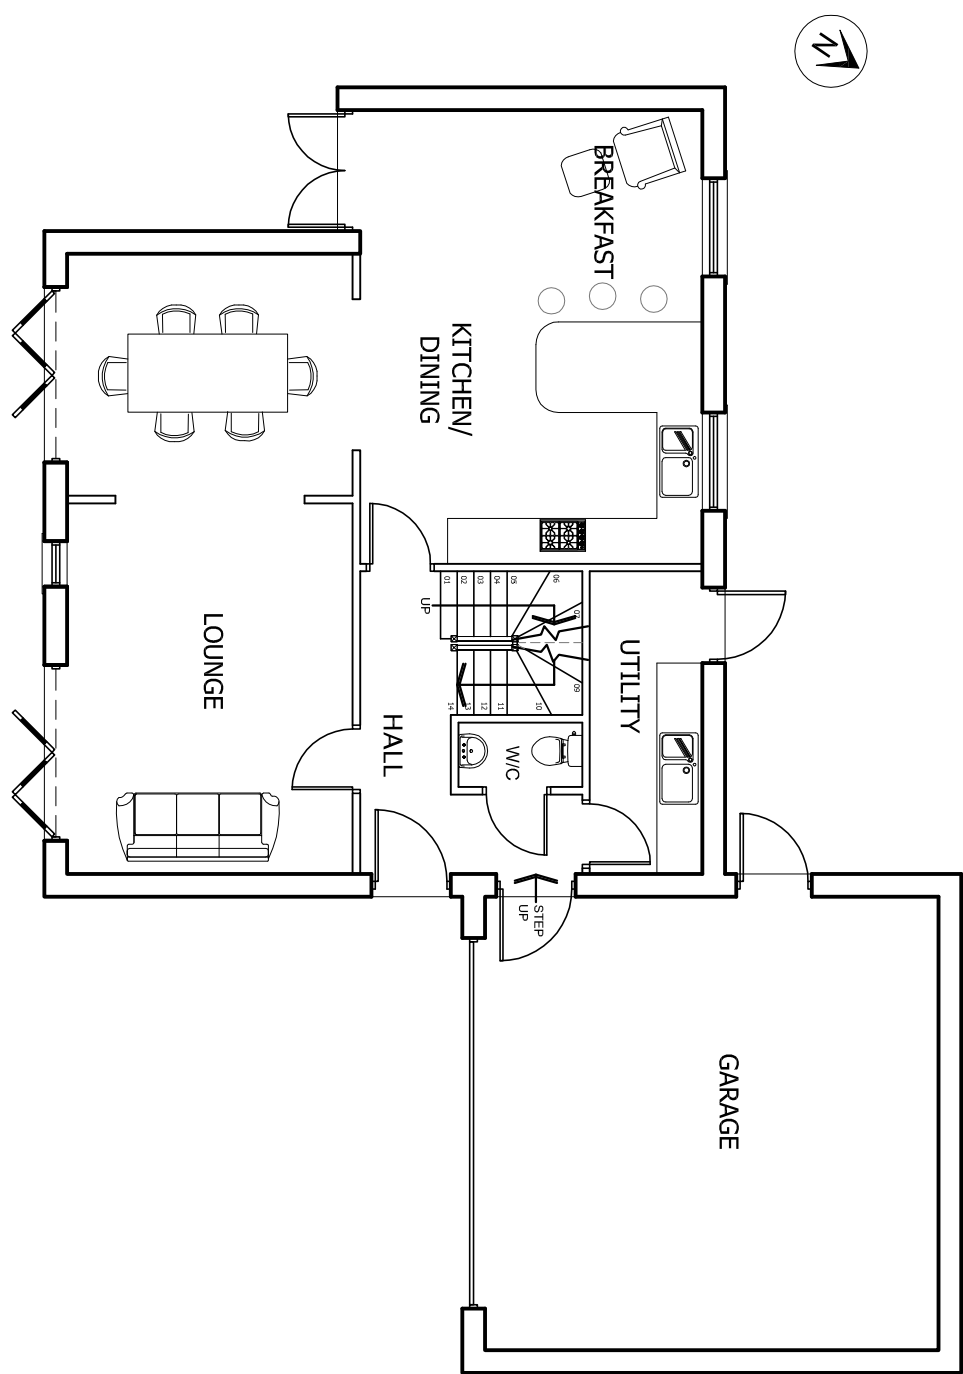


GROUND FLOOR PLAN

SCALE 1:100

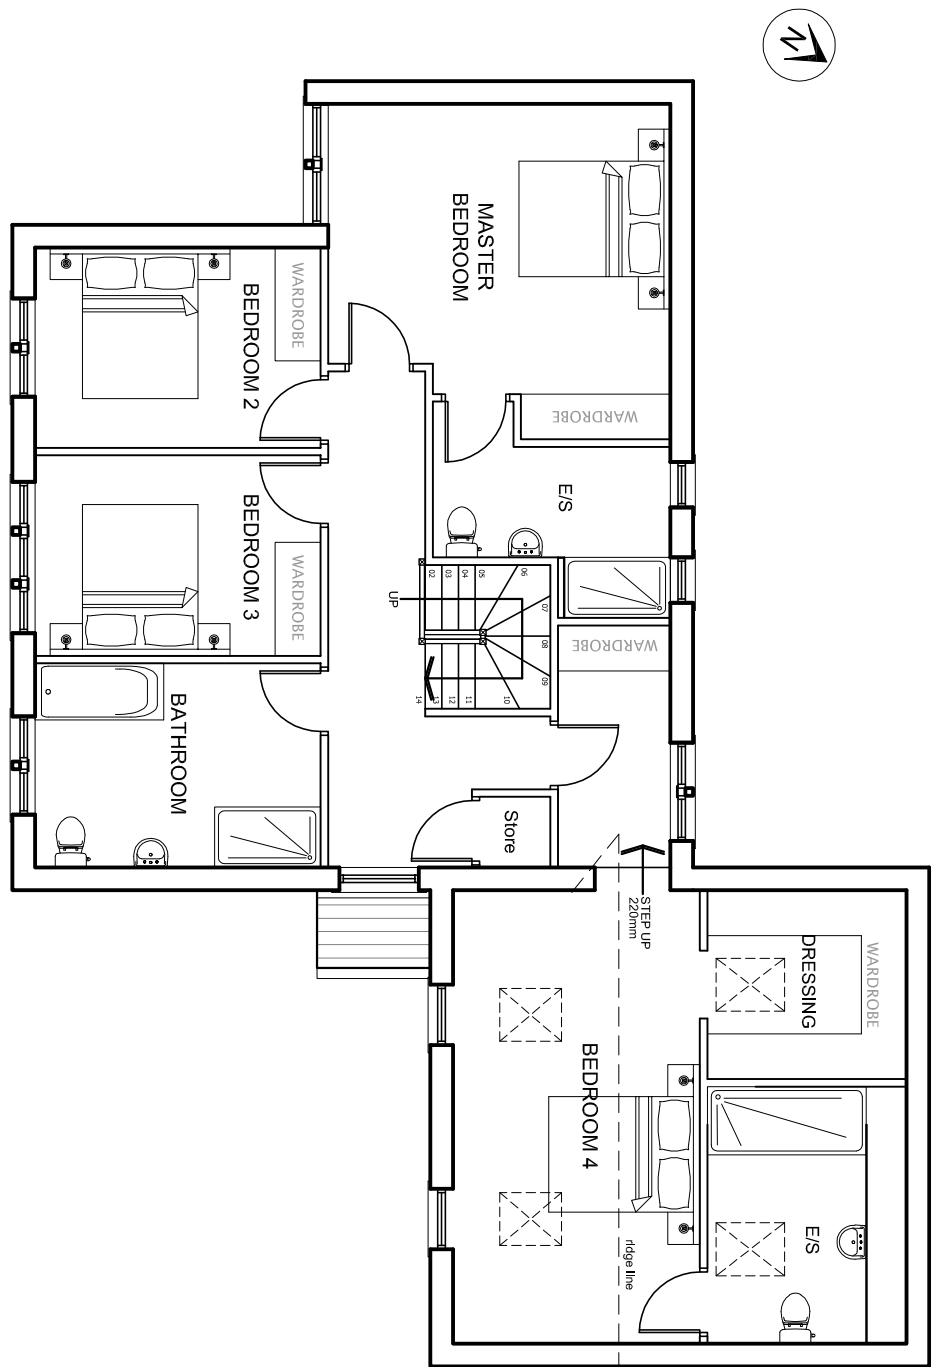


FIRST FLOOR PLAN

SCALE 1:100

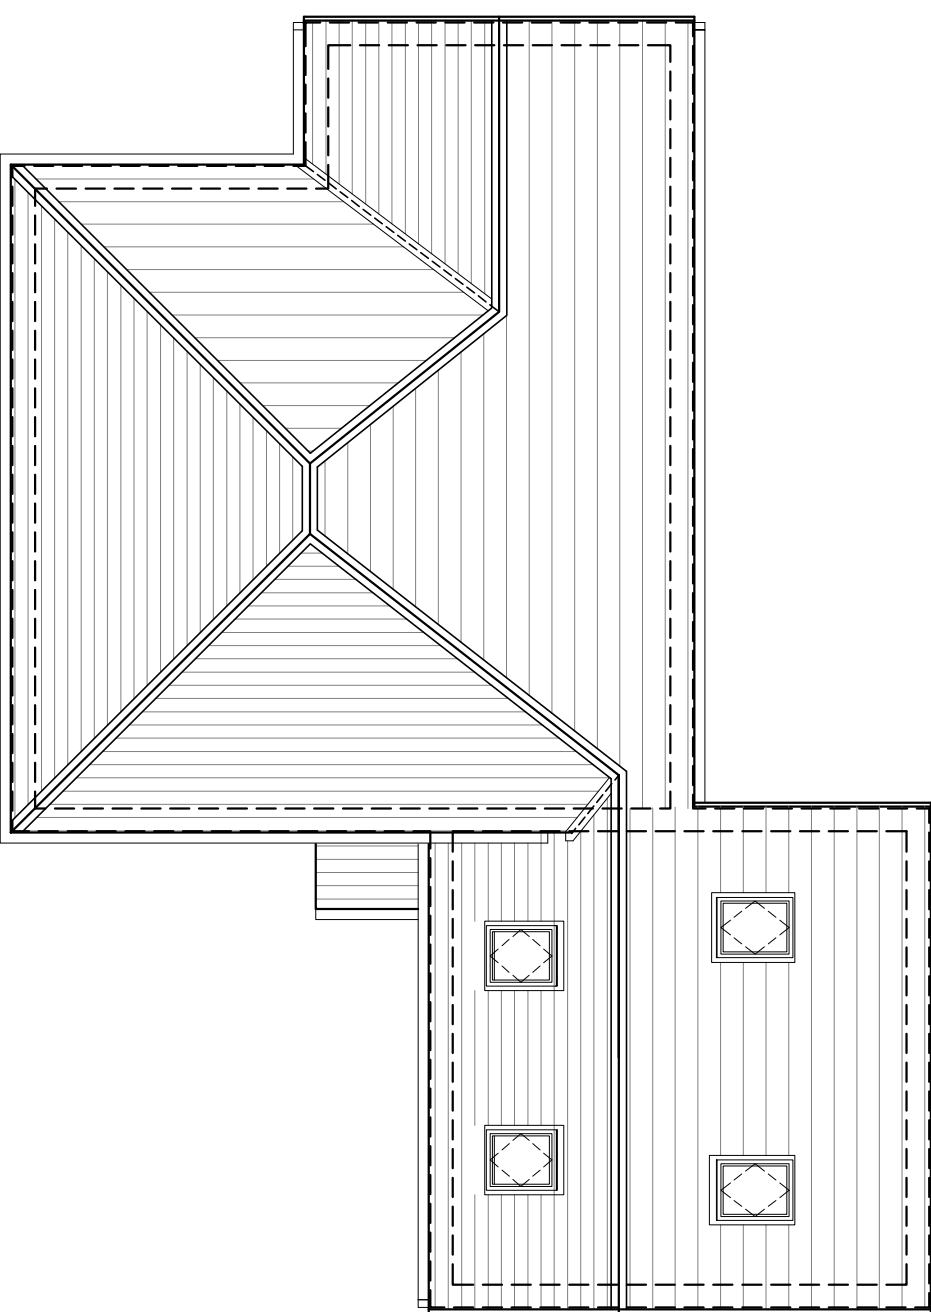

ROOF PLAN

SCALE 1:100

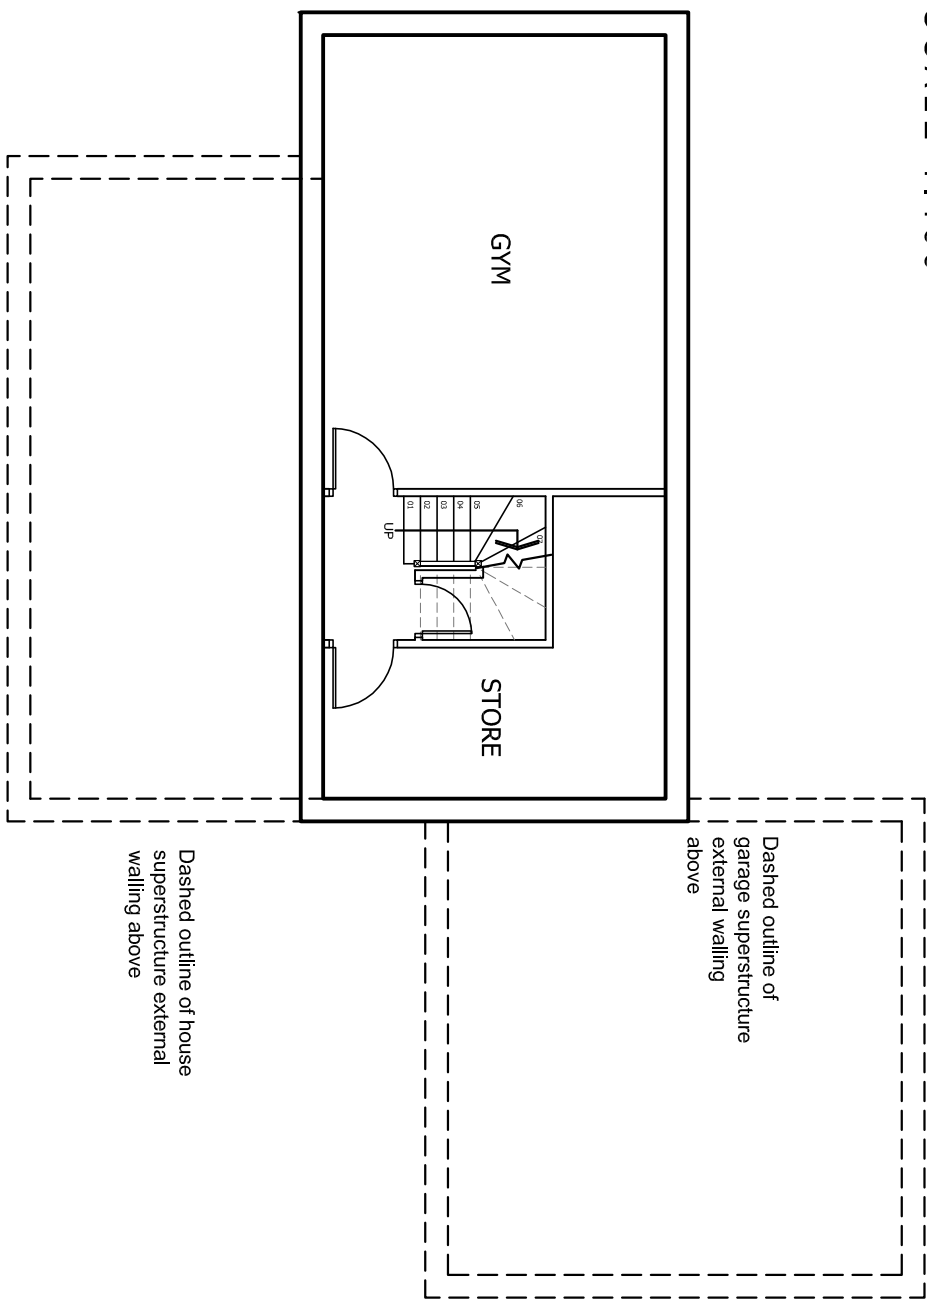

BASEMENT FLOOR PLAN

SCALE 1:100

PLANNING

Rev. A House revised to show
modification of proposed first floor
extension to garage. Dashed
outline of the garage to be
external walls above added on
basement plan. Roof Plan added.

Revision:

acumen
designers & architects Ltd

T: 01484 546000
www.acumenarchitects.co.uk

Client:

MRS S DYSON

Job title:

PROPOSED DWELLING ON LAND
ADJACENT TO 80 LONG LANE,
HONLEY (MODIFIED PROPOSAL)

Drawing title:

PROPOSED PLANS
& ELEVATIONS

Drawn:

NG

Date: MAR 2017

Checked:

JC

Scale: 1:100 @ A1

Drawing number:

2408 - 09A