



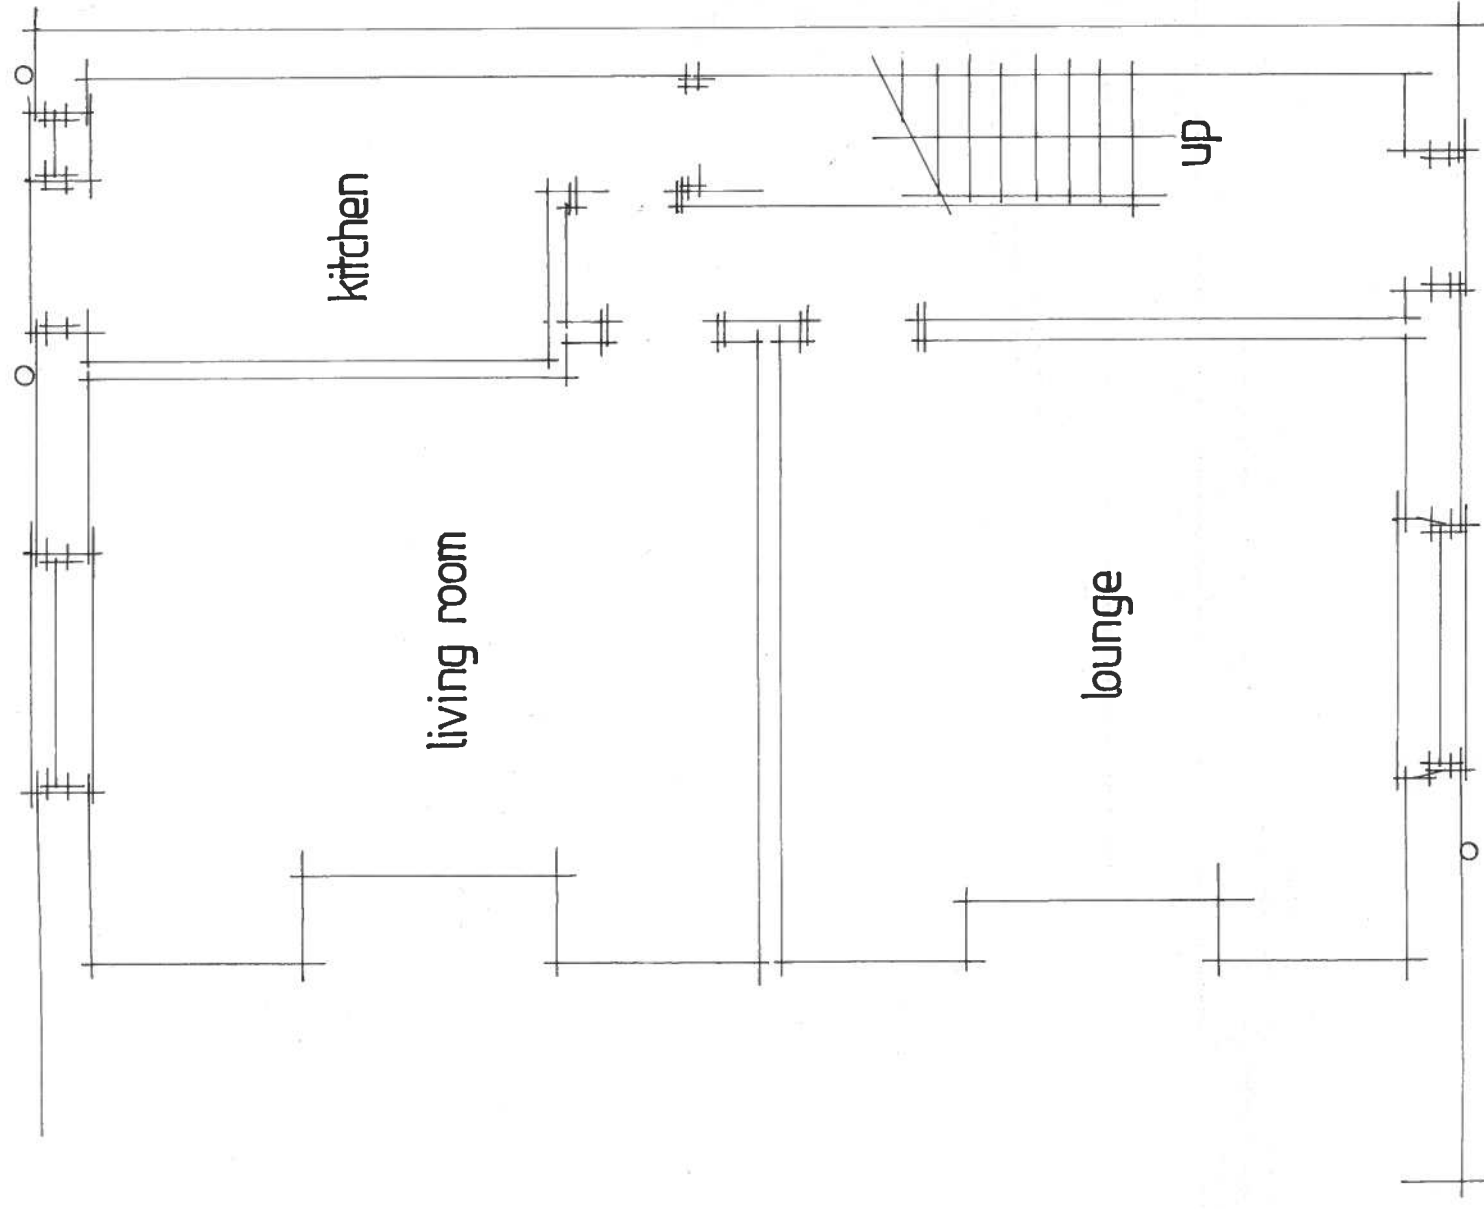

GROUND FLOOR
EXISTING FLOOR PLANS

18 WHITBY AVE. FARTOWN HUDDERSFIELD

DRG NO 1725.2 SCALE 1:50

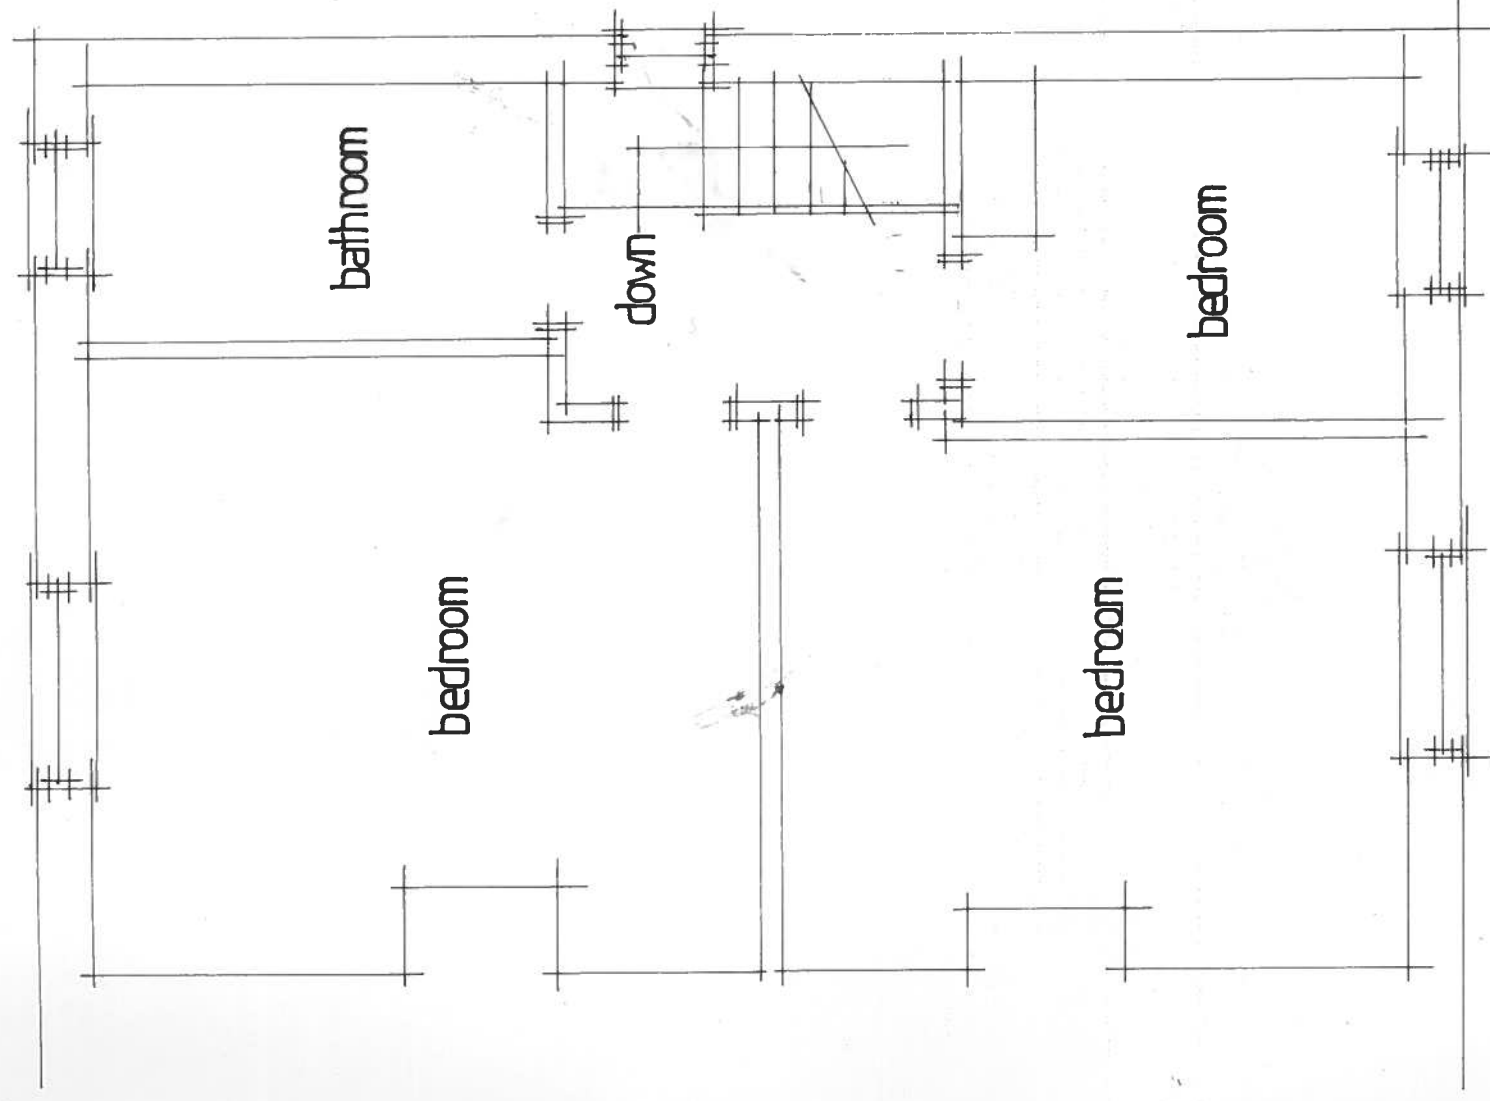

FIRST FLOOR