


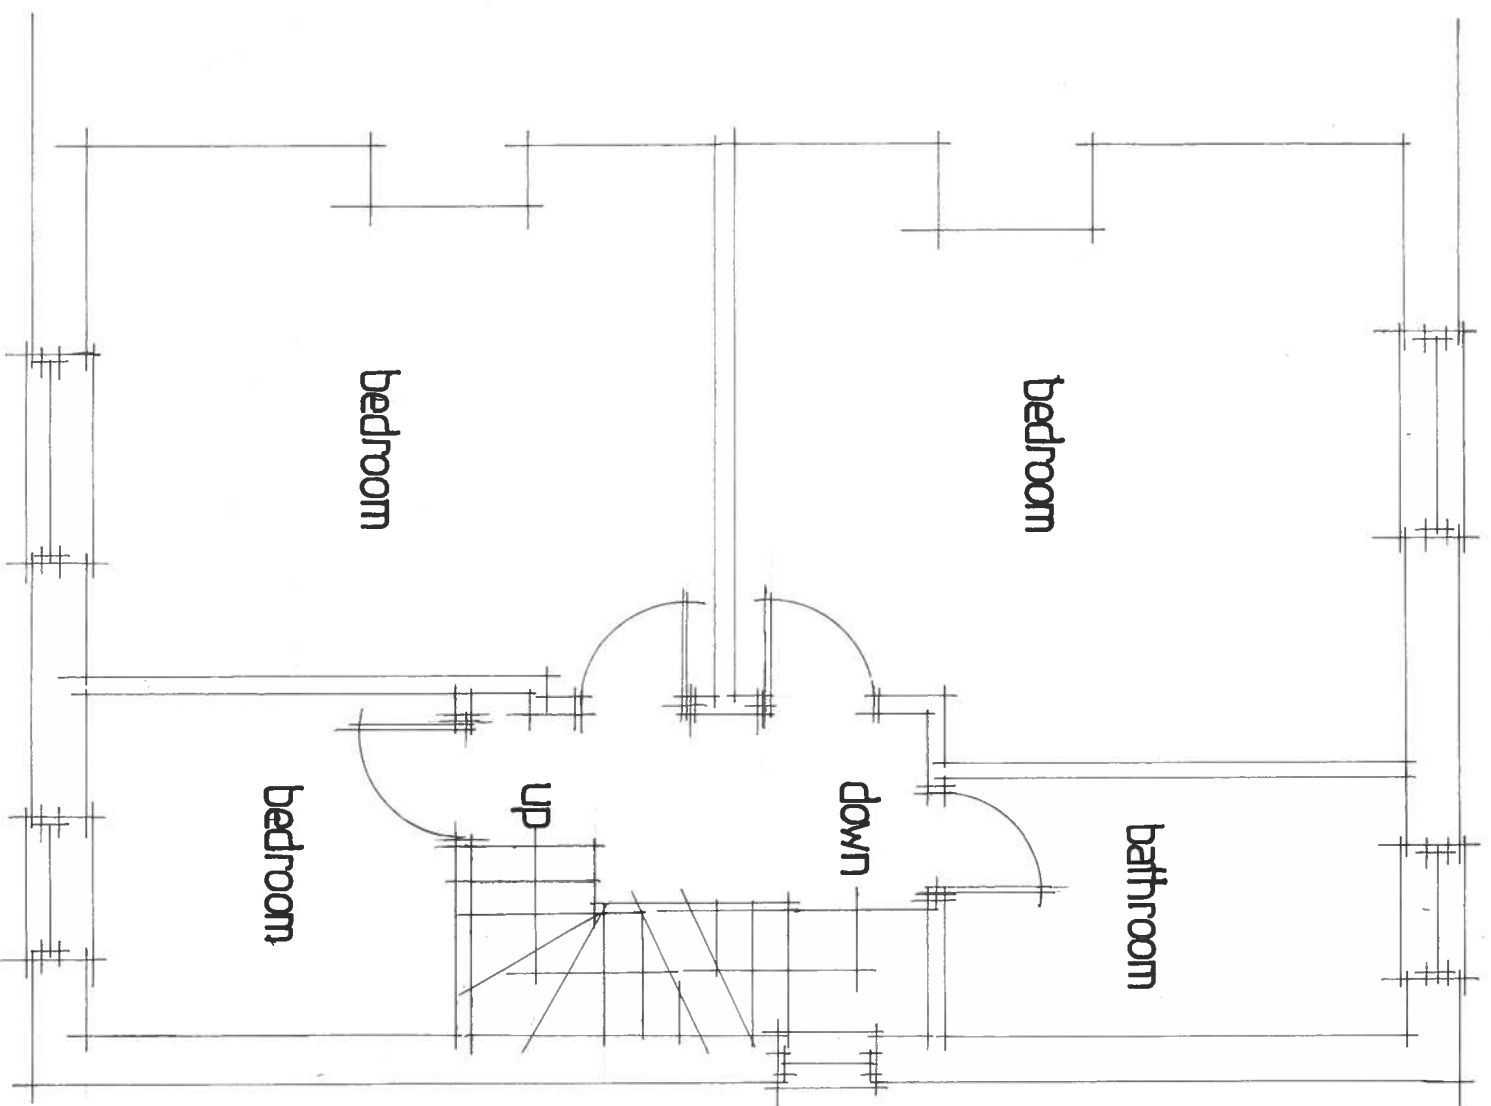


FIRST FLOOR

PROPOSED FLOOR PLANS

18 WHITBY AVE FARTOWN HUDDERSFIELD

DRG NO 1725.3A SCALE 1:50

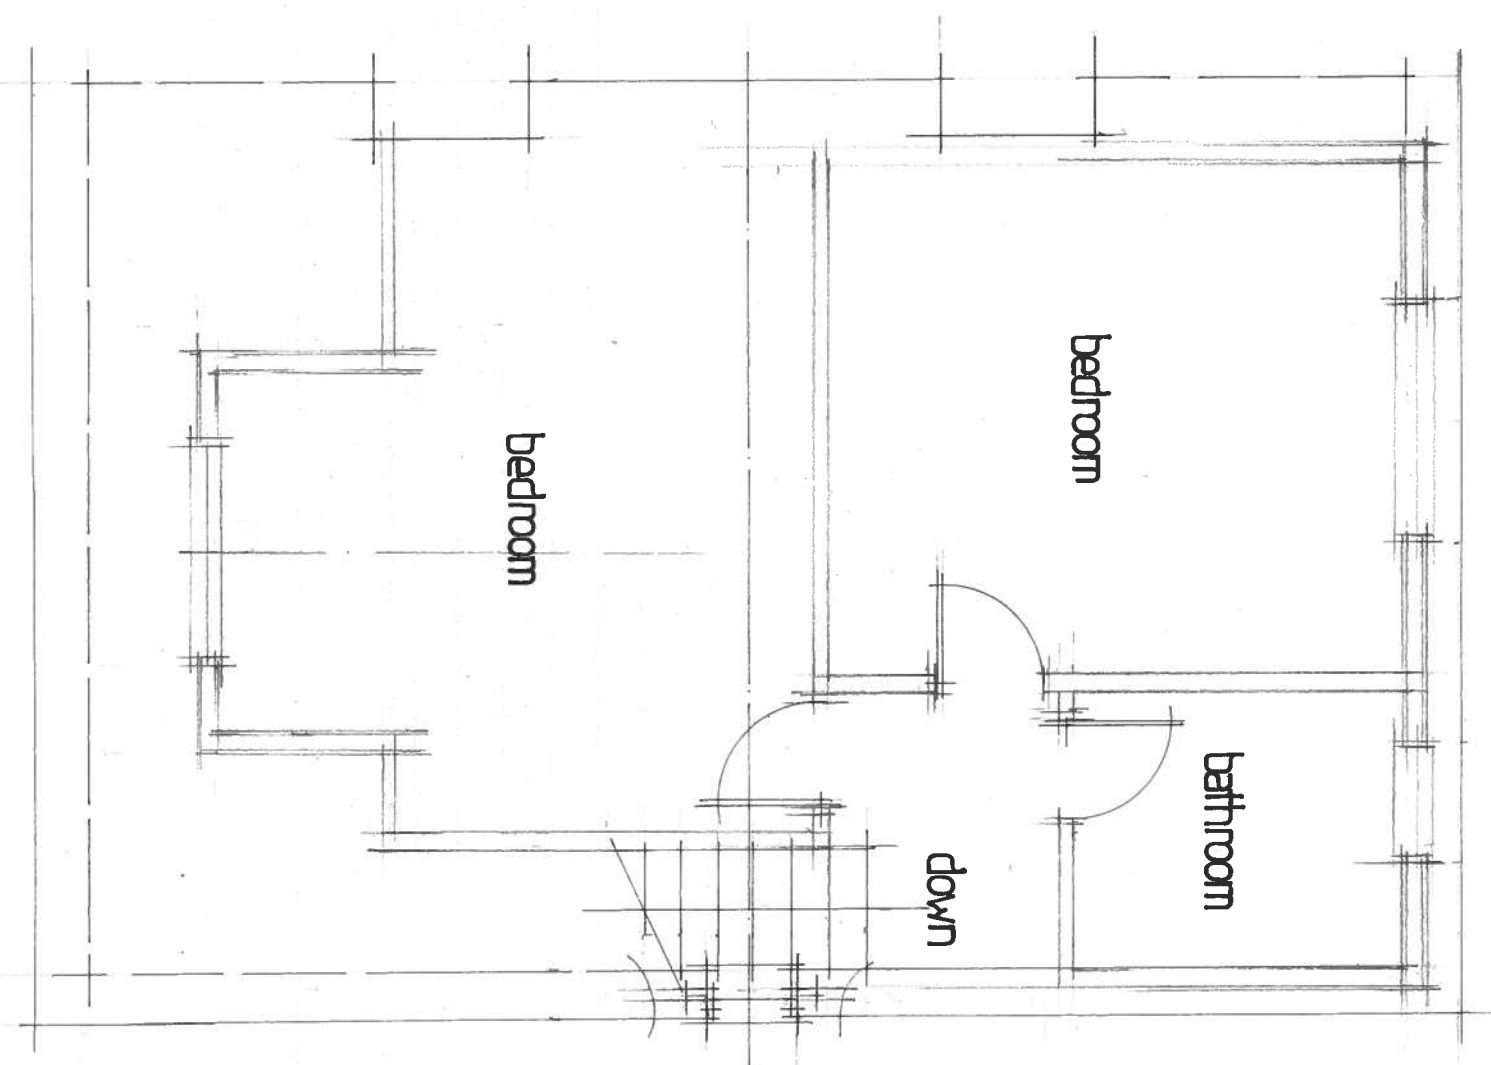

SECOND FLOOR