
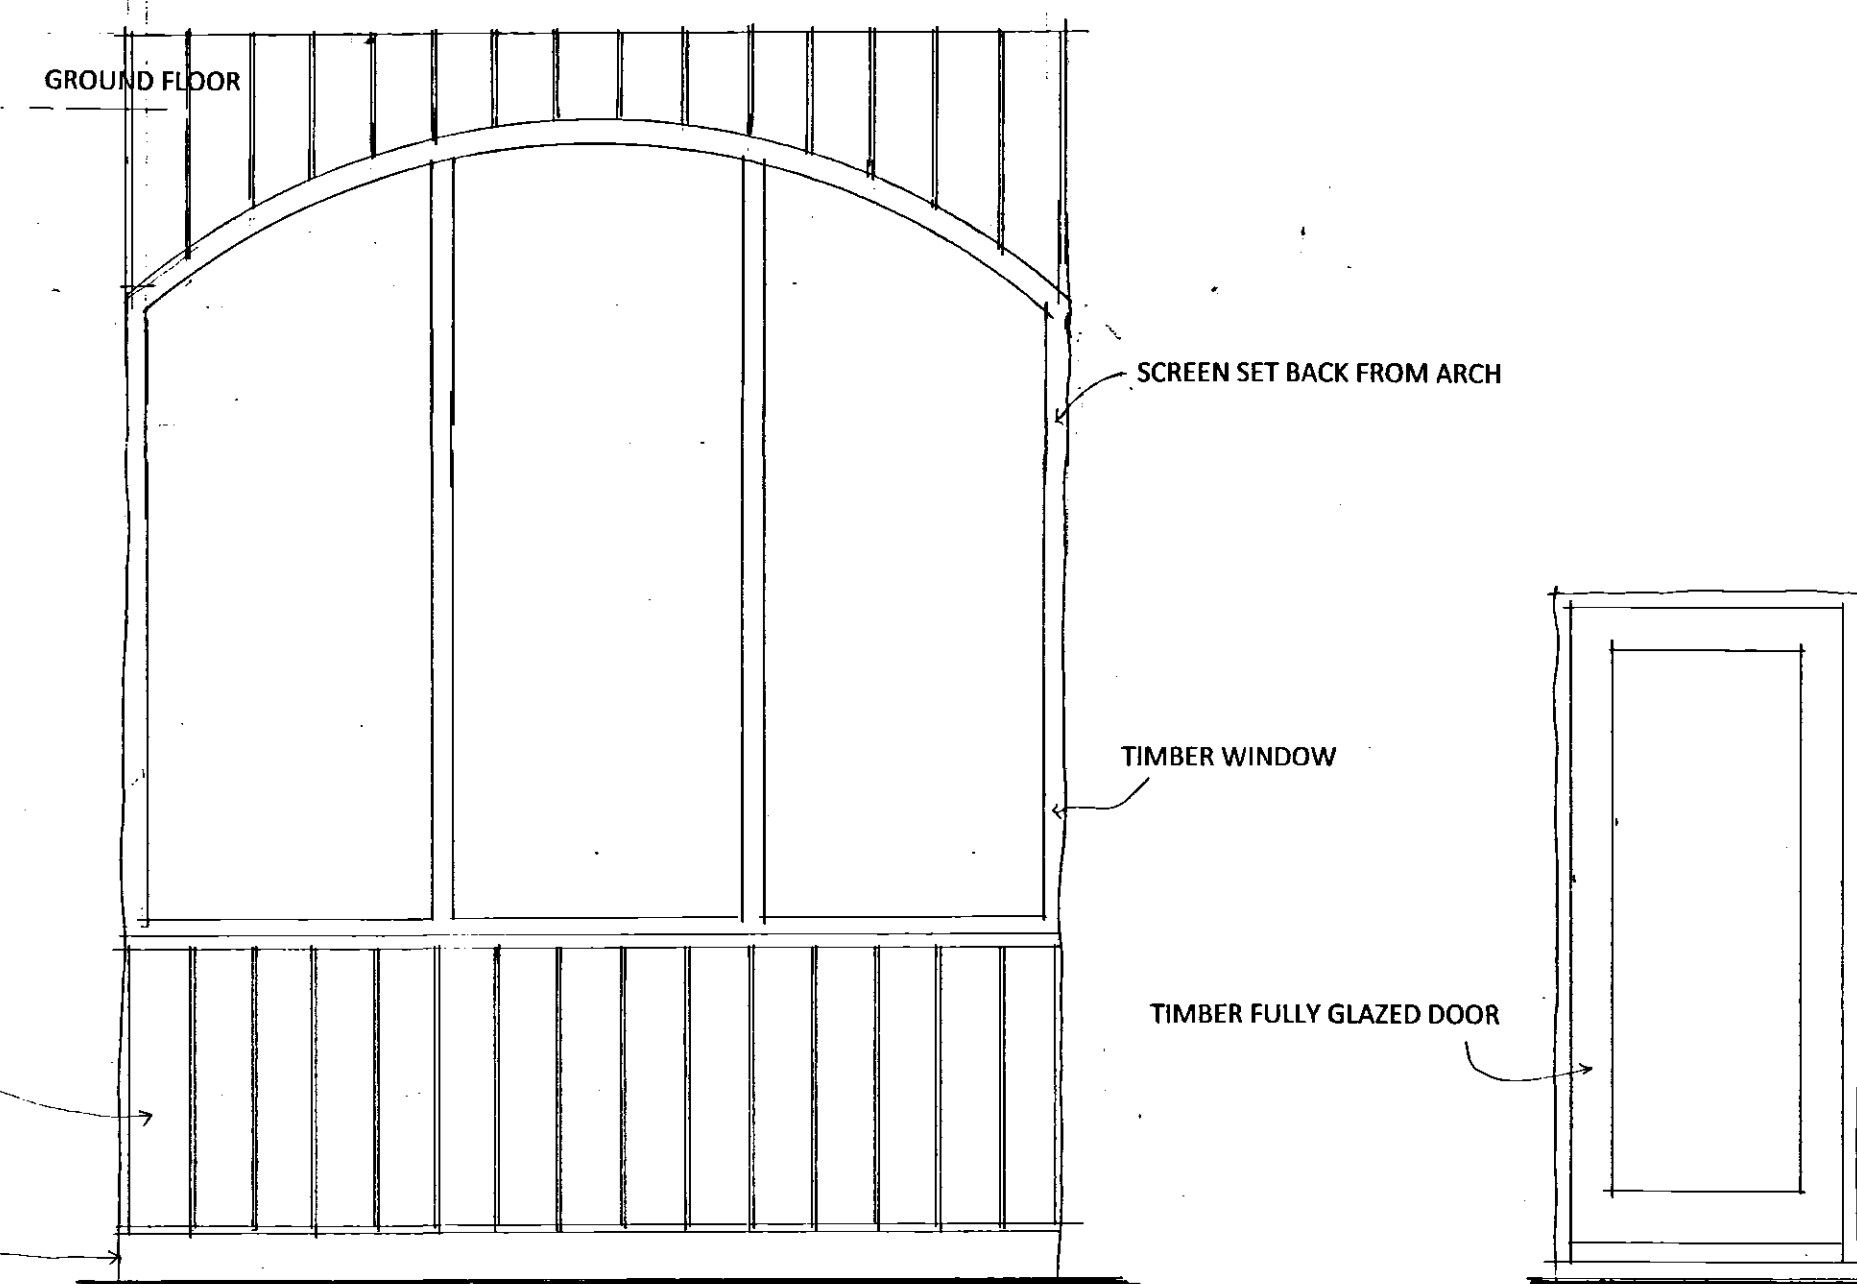
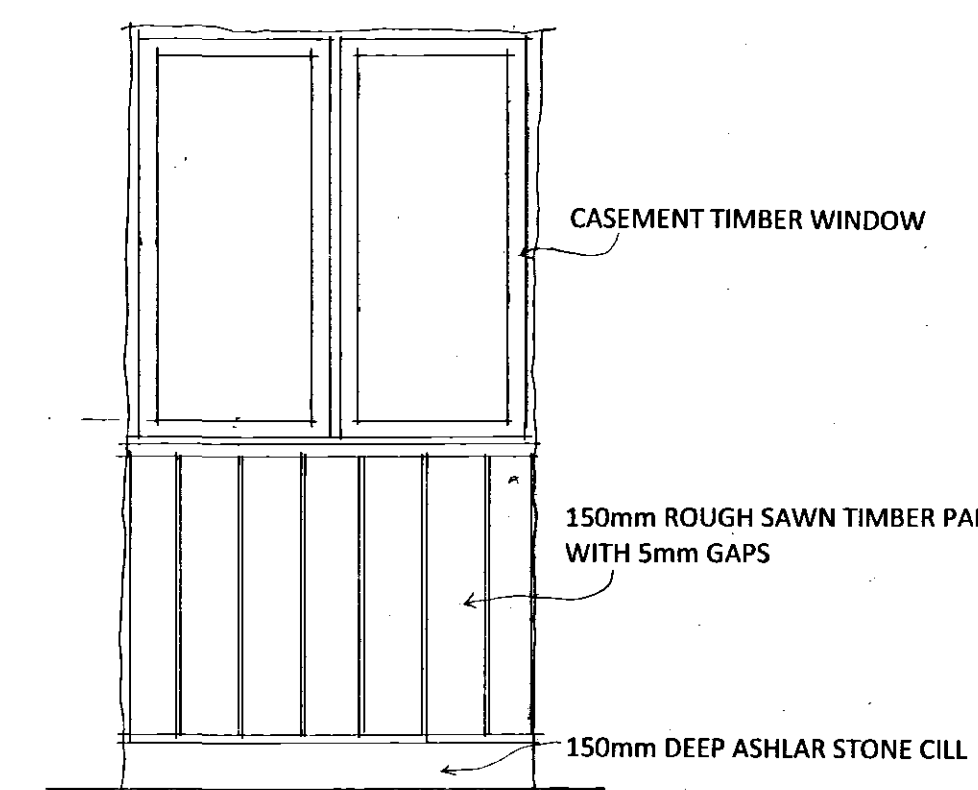





The copyright for these drawings remains the property of the Architect, they must not be reproduced in any way without the Architects prior written consent

25-8-17

[When to scale of original plan, bar = 8cm]

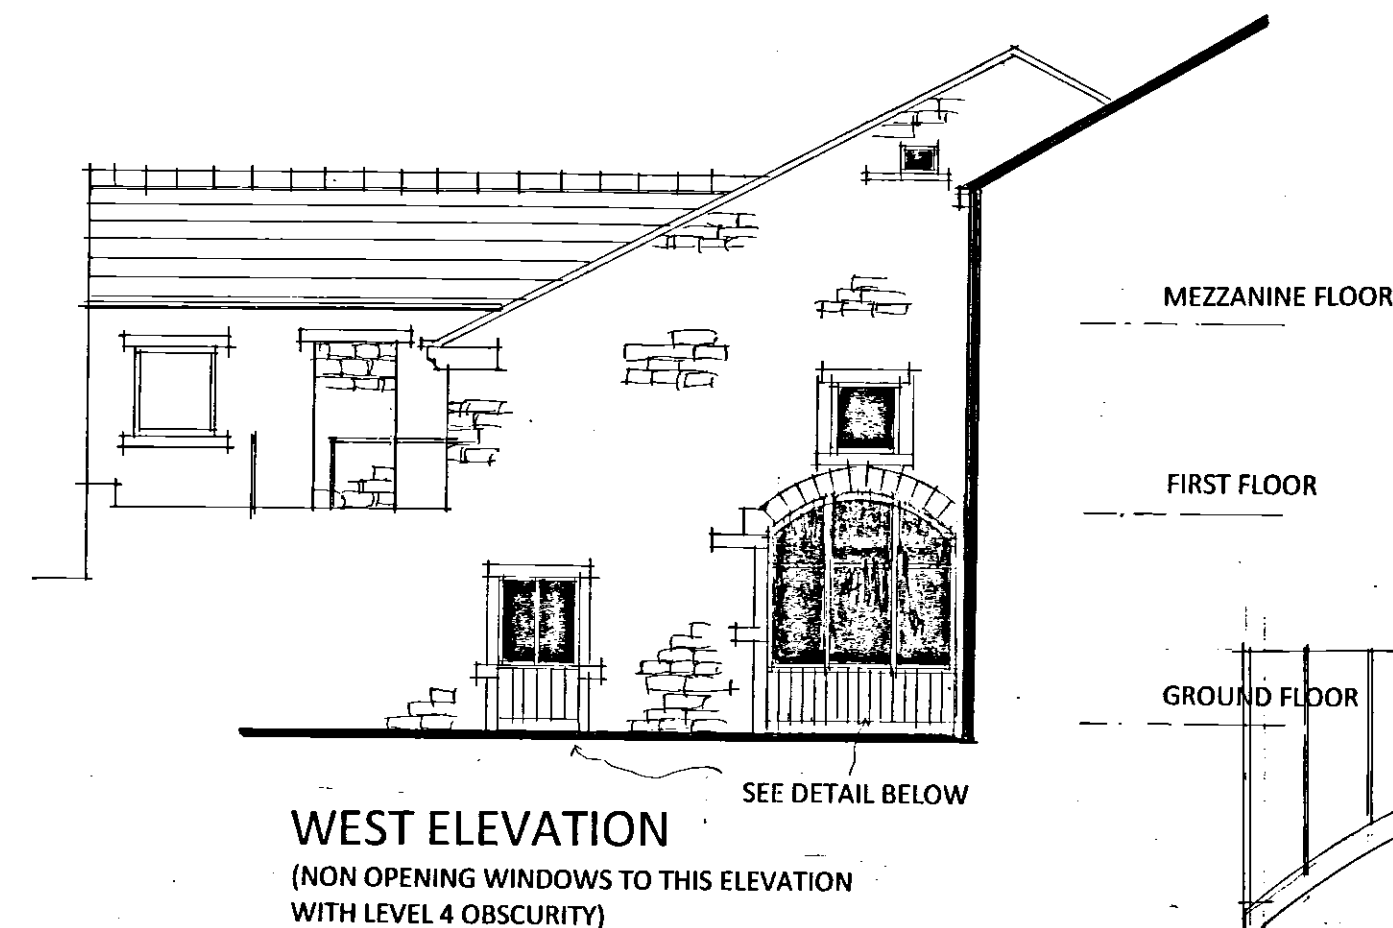

NORTH DOOR
ELEVATION 1:20

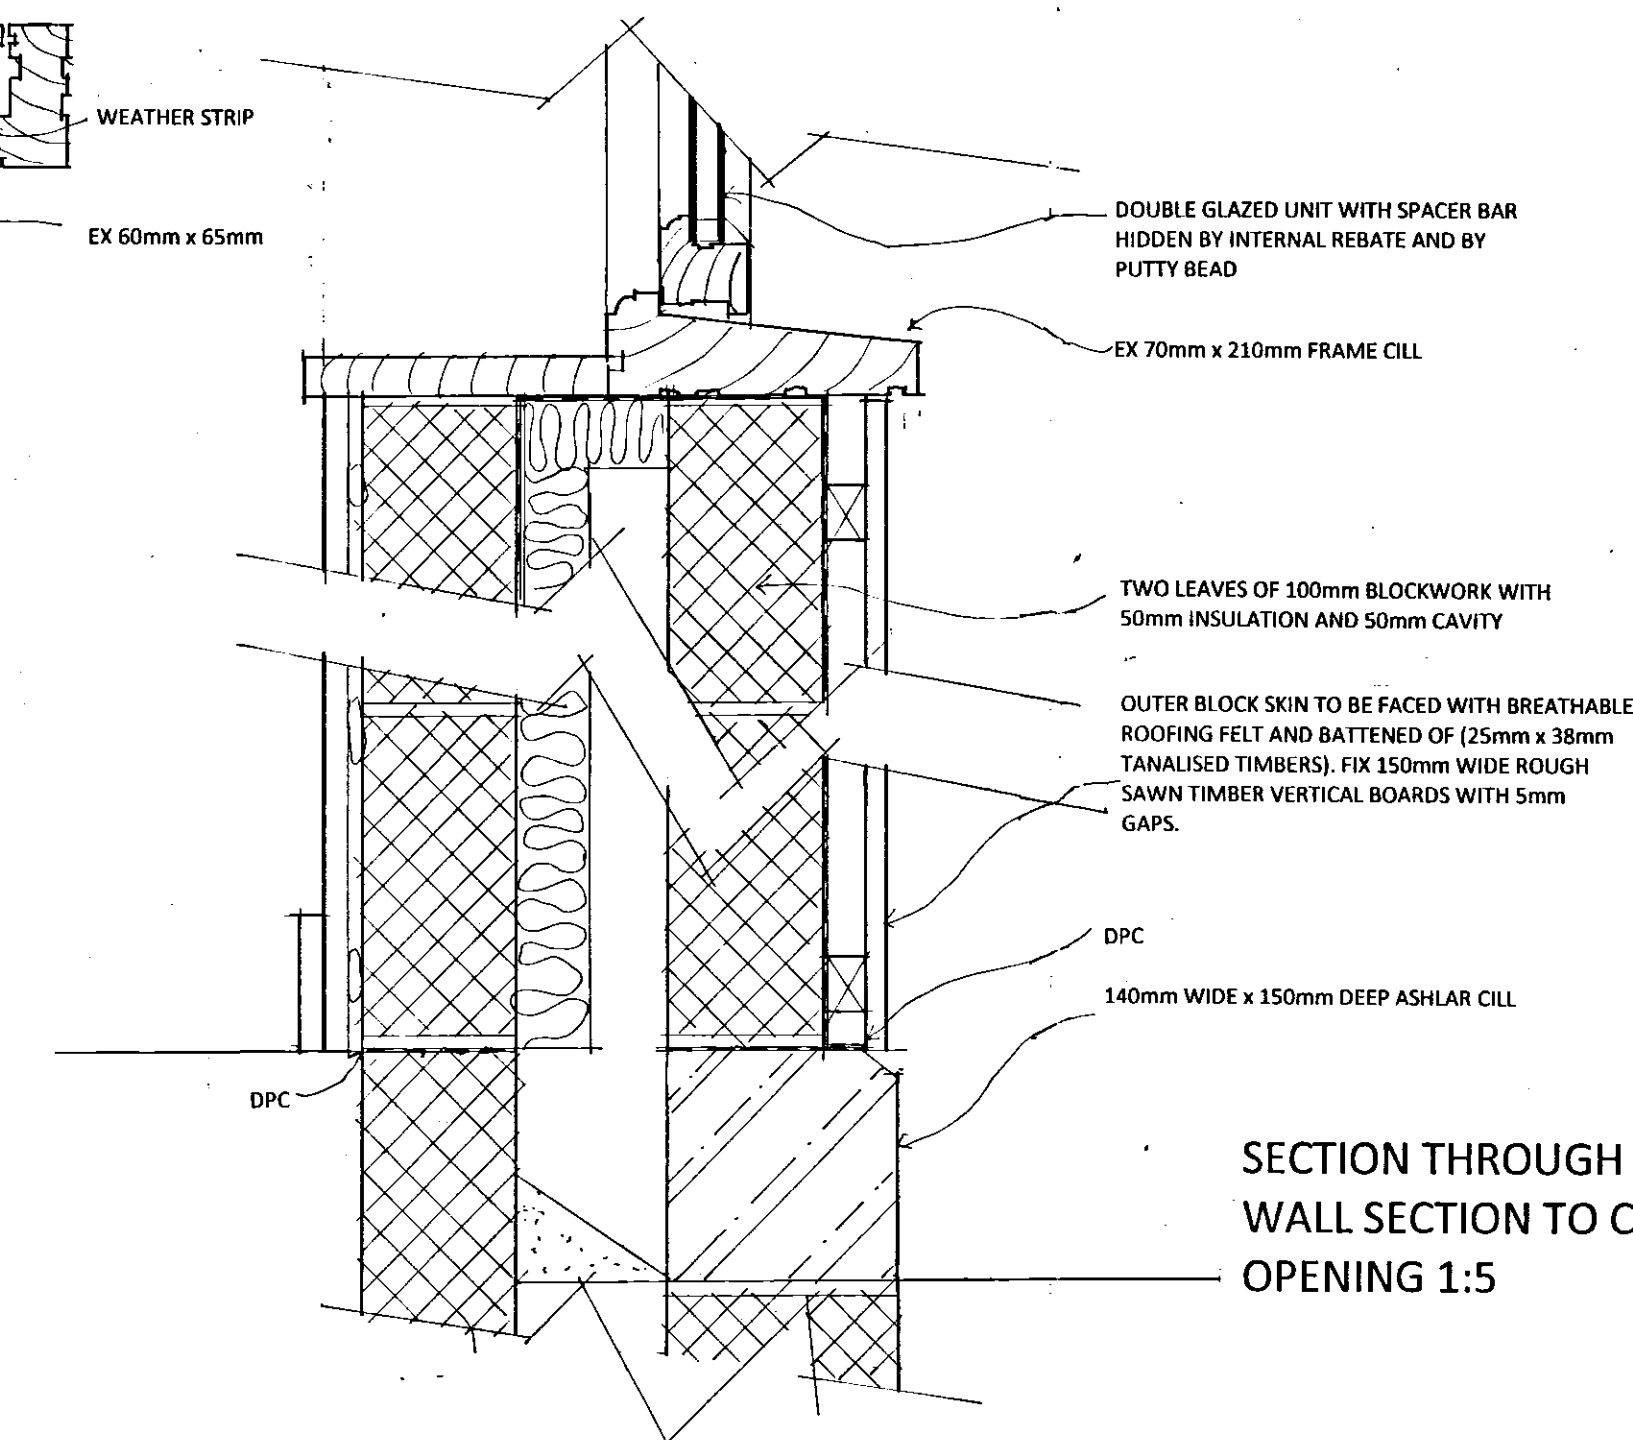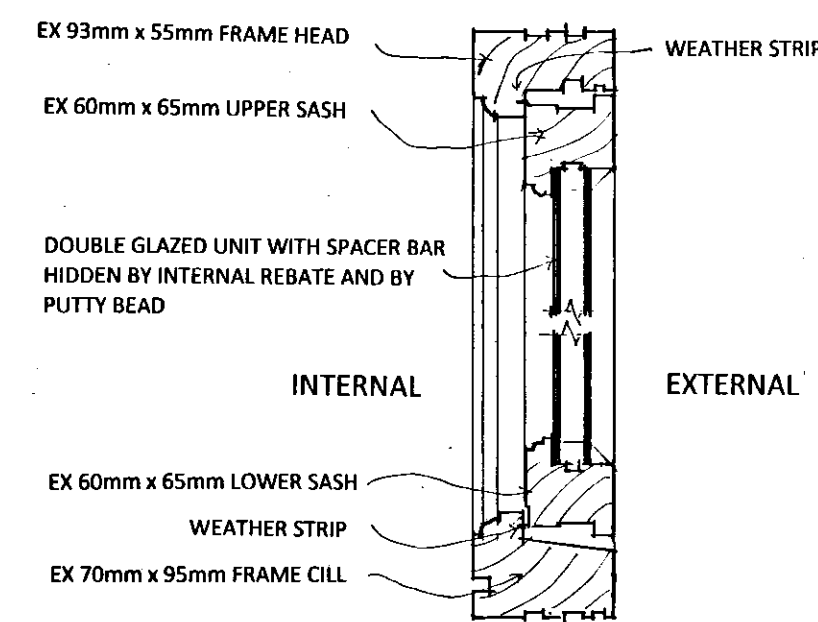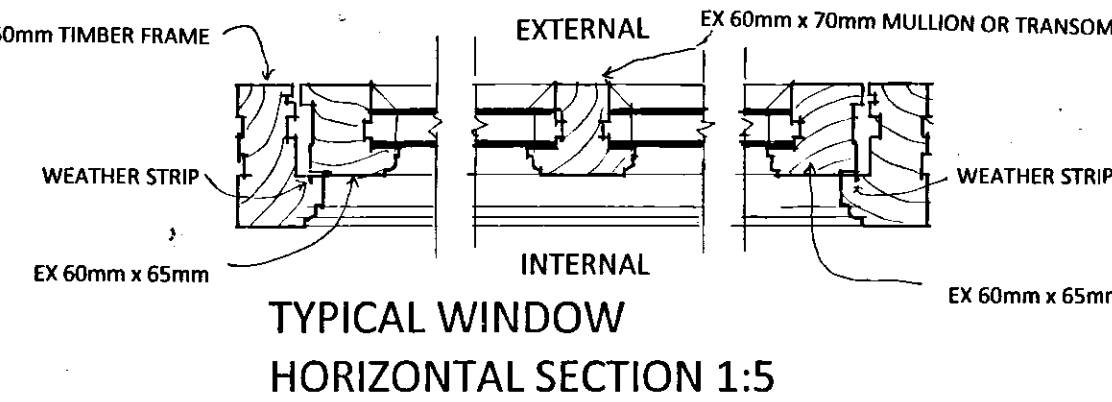

TYPICAL WINDOW
VERTICAL SECTION 1:5

SECTION THROUGH LOWER
WALL SECTION TO CART
— OPENING 1:5

the chapel
millmoor road
m e l t h a m
huddersfield
hd9 5ju
tel: 01484 854848
fax: 01484 854949

PROJECT
PROPOSED WORKS TO
18 SUNNYWOOD HOUSE
CHANDLER LANE, HONLEY
HOLMFIRTH HD9 6RS

Rev	Notes	Date	Drawn
A	PLANNING DIVISION	08/17	PB

SCALE	1:100 1:20 1:5	03.17	PB

PROJECT No.	DRAWING No.	Rev.
1722	03	A