




FRONT ELEVATION

Scale 1:50
Scale 1:100
Scale 1:200
Scale 1:1250
[When to scale of original plan, bar = 8cm]
© Copyright Kirklees Metropolitan Council
0m 0m 0m 0m
4m 8m 16m 100m

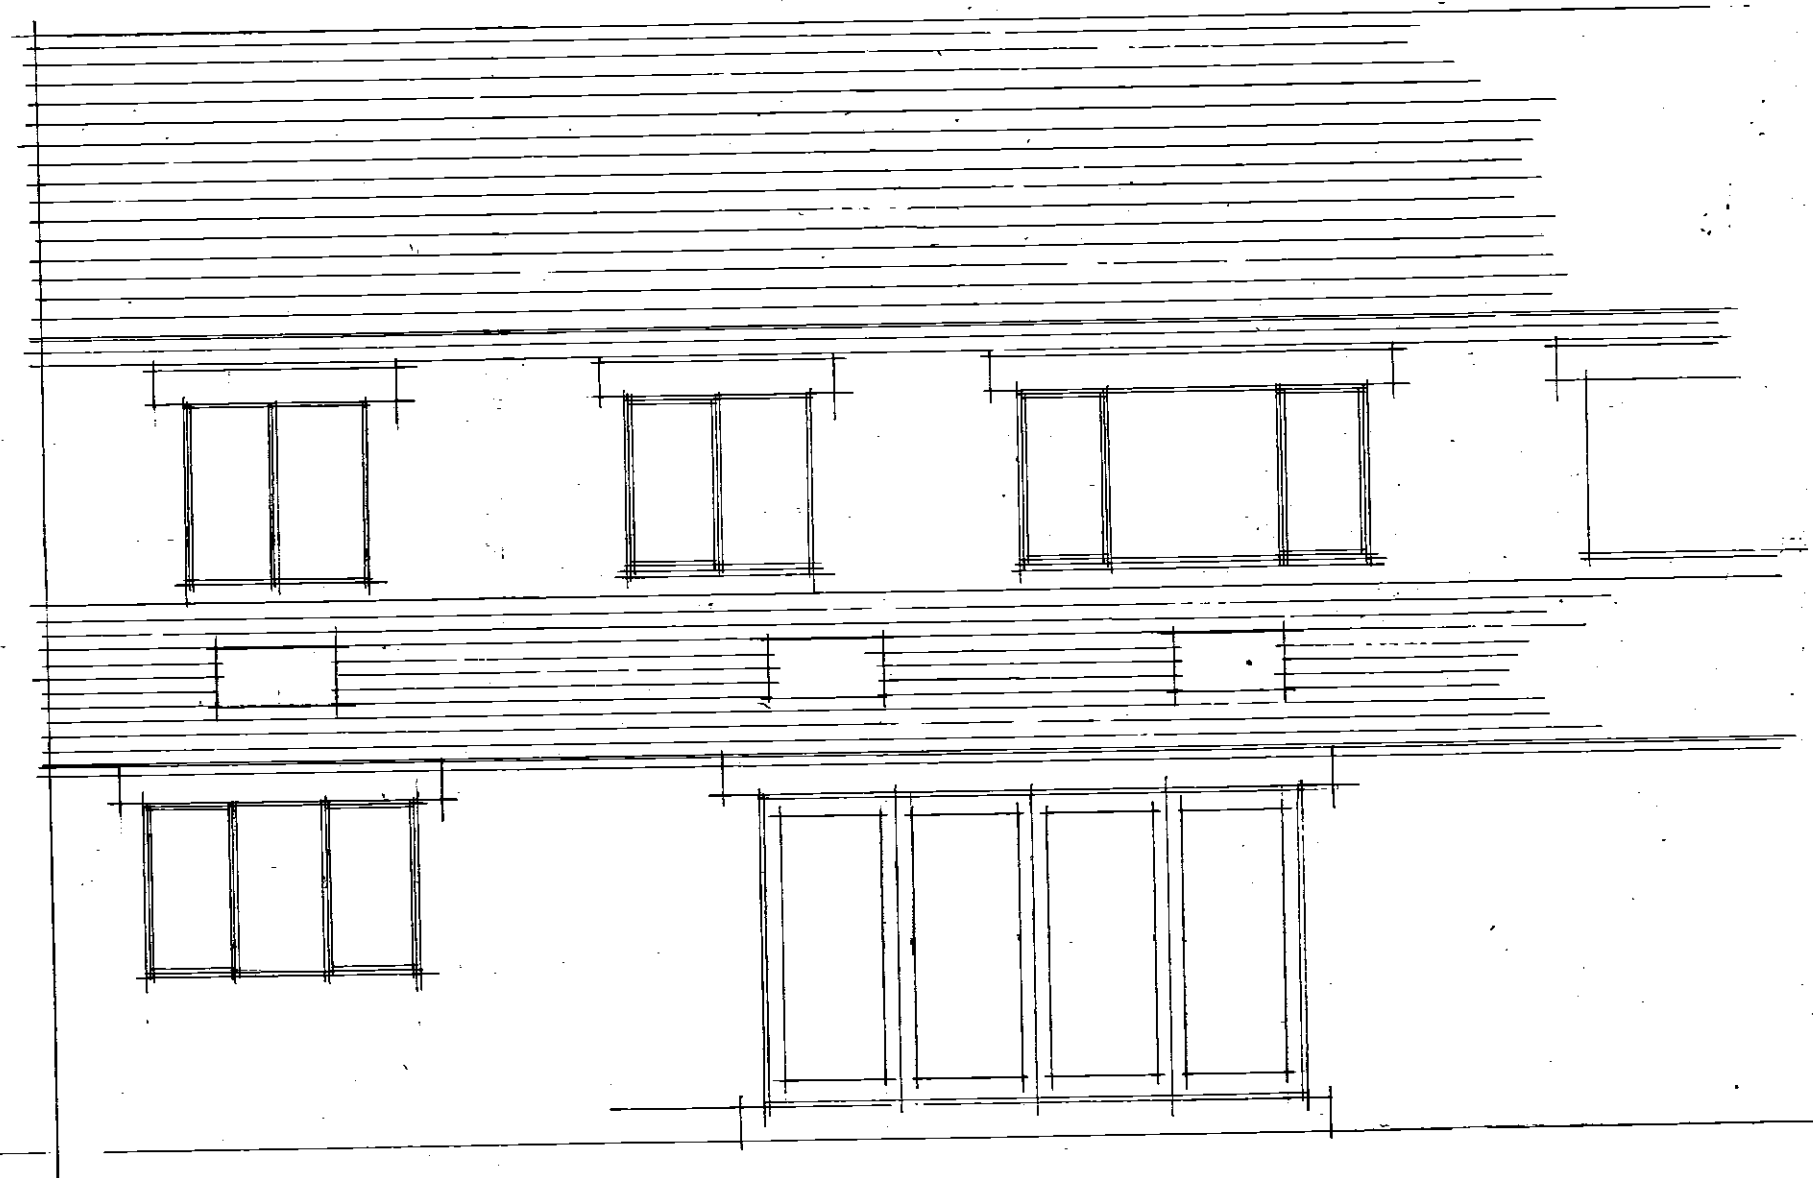

REAR ELEVATION

PROPOSED ELEVATIONS
89 GEORGE AVE BIRKBY HUDDERSFIELD
DRG NO 1722 '6 SCALE 1:50