




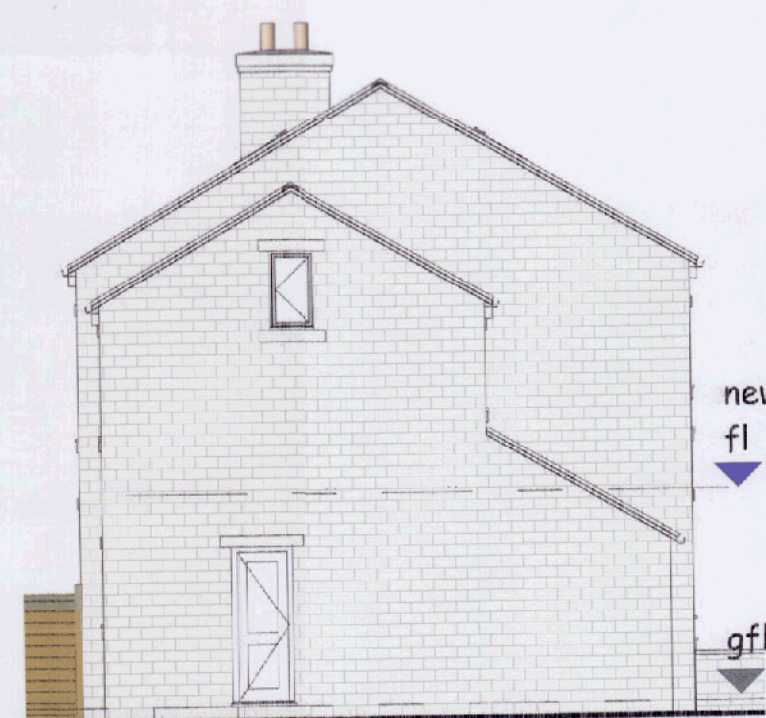

Side 2 Elevation  
1:100

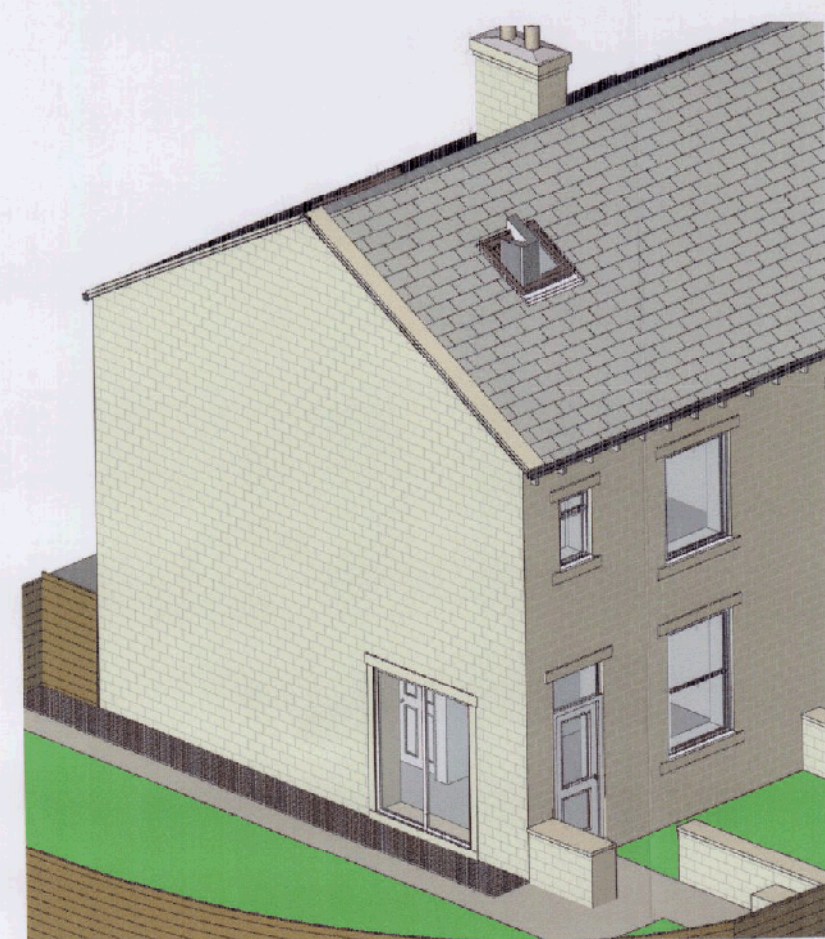


Side 2 Elevation  
1:100

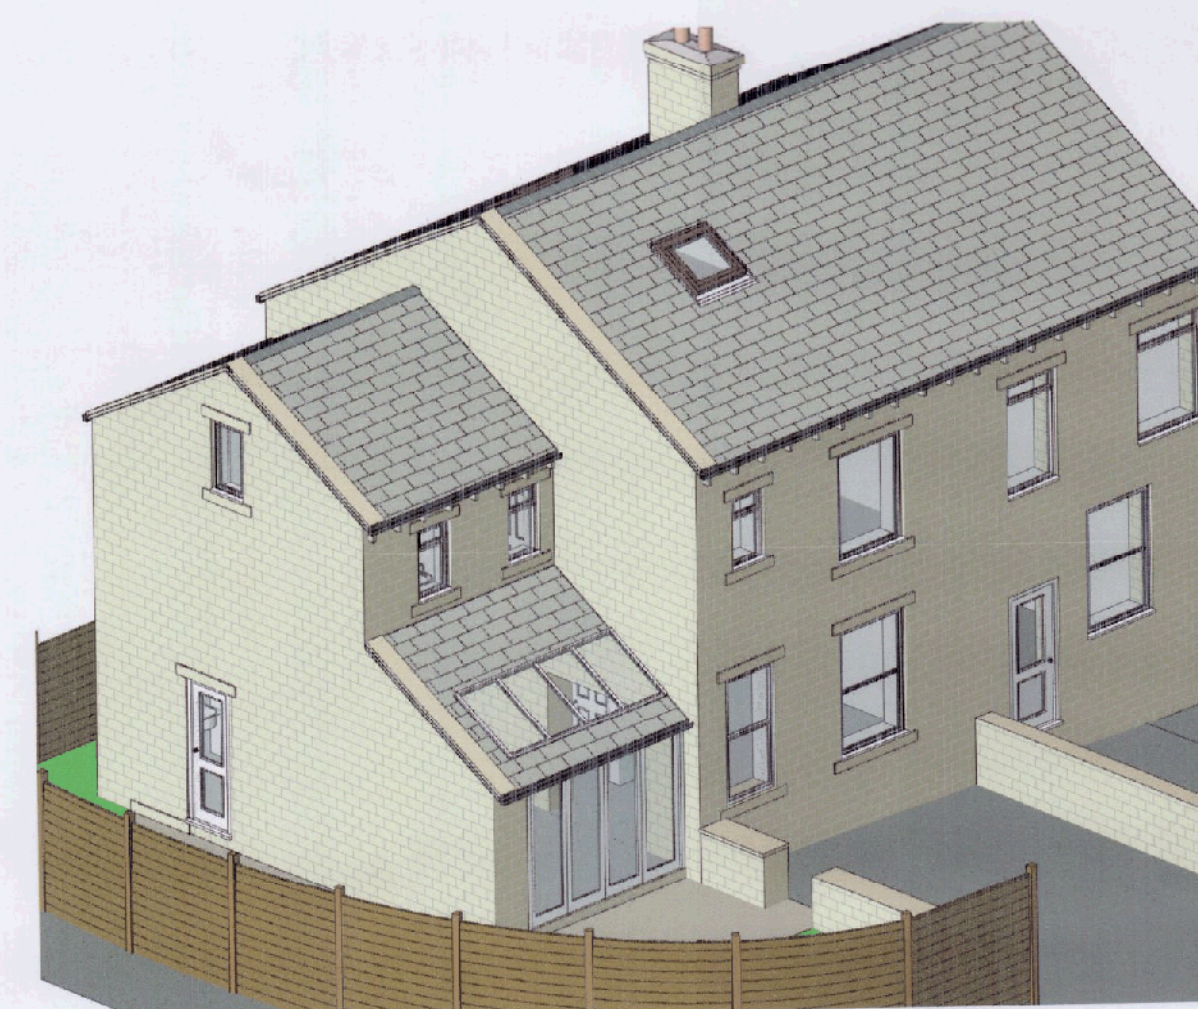

Rear Elevation  
1:100



Rear Elevation  
1:100

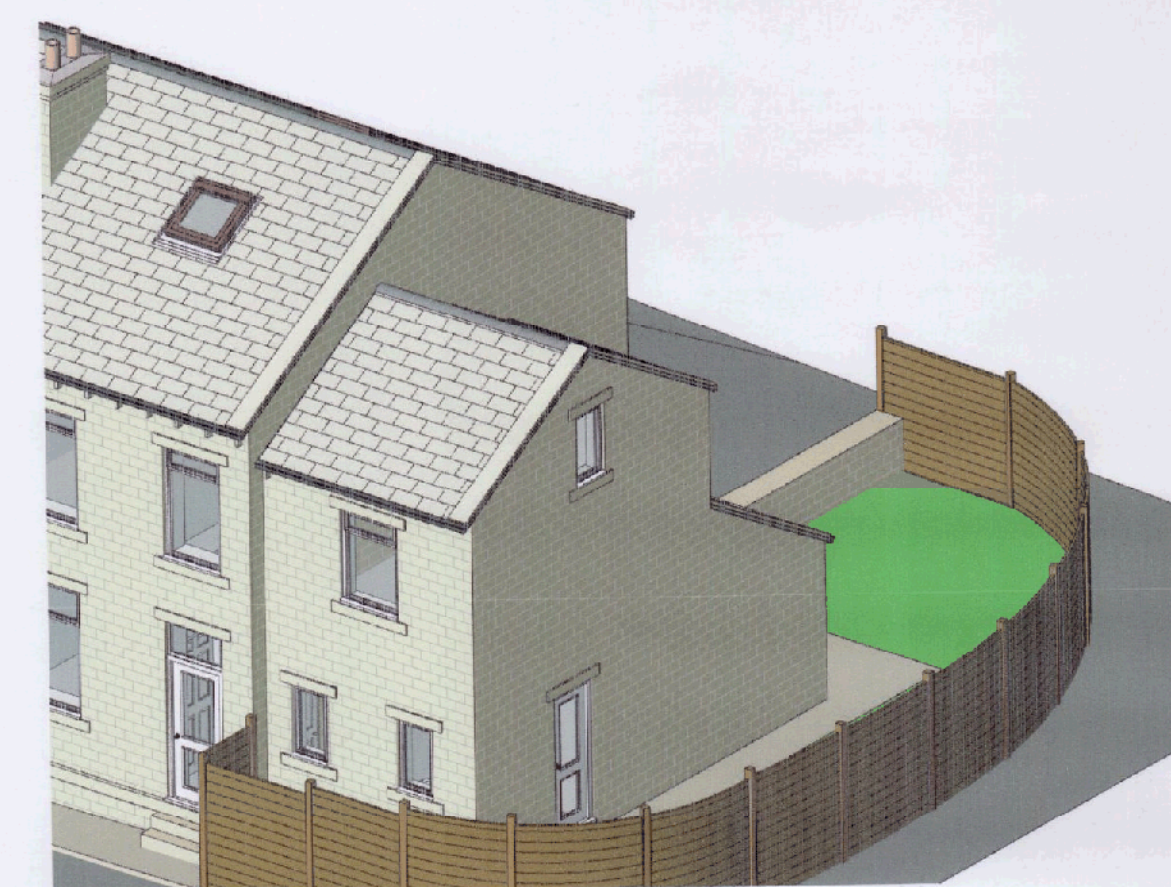


Front Elevation  
1:100



Front Elevation  
1:100




Location Plan  
1:1250

 


scale 1:100 @ sheet size A1




Ground Floor Plan  
1:100

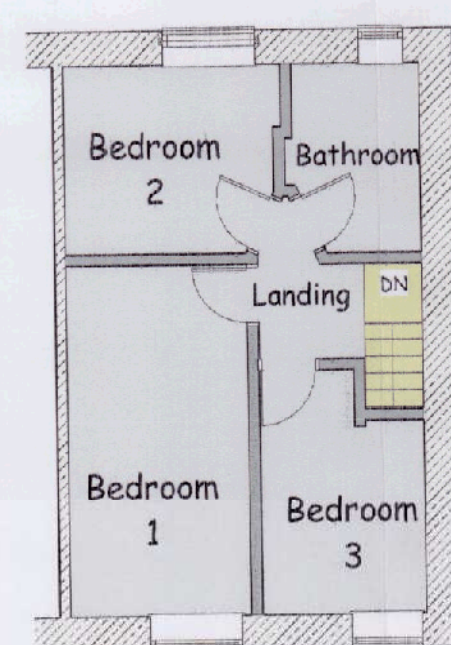


First Floor Plan  
1:100

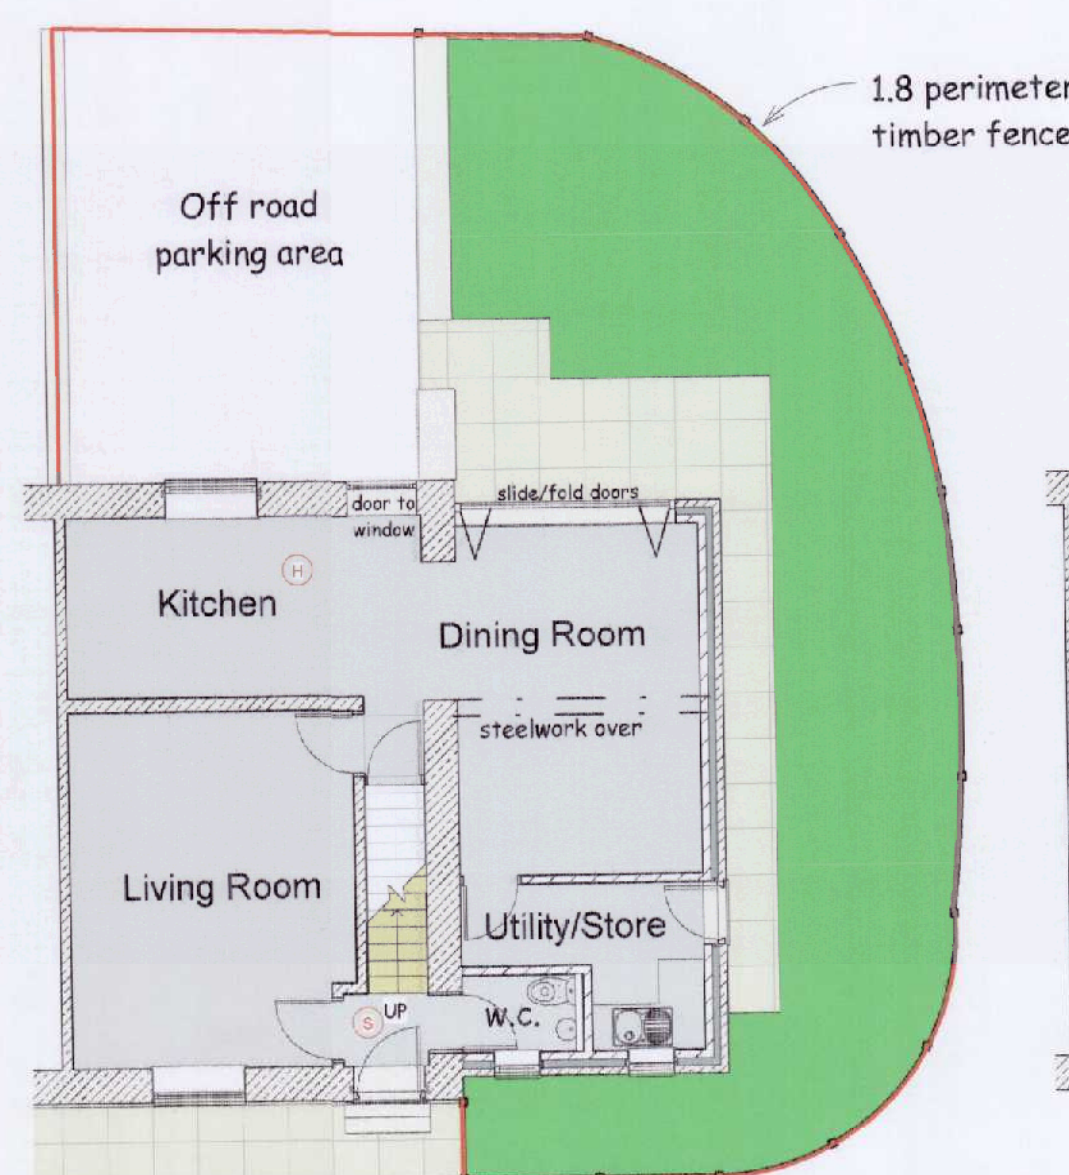

Ground Floor Plan  
1:100

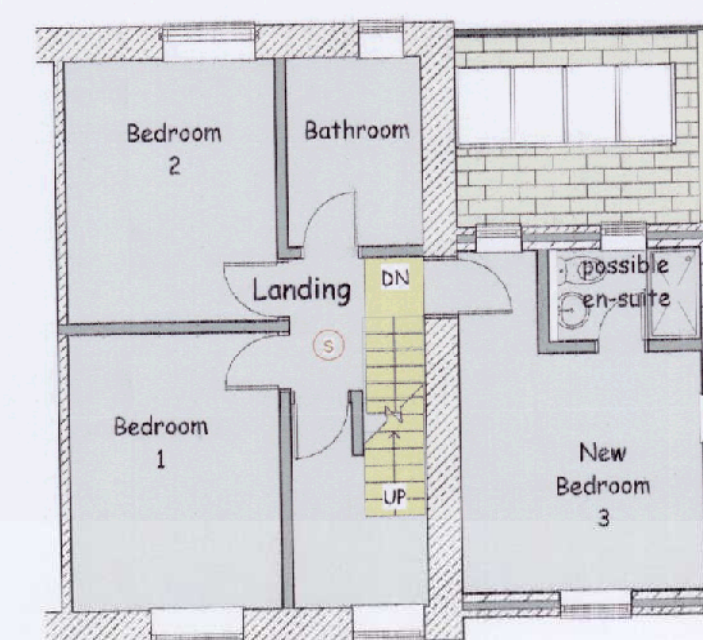

First Floor Plan  
1:100

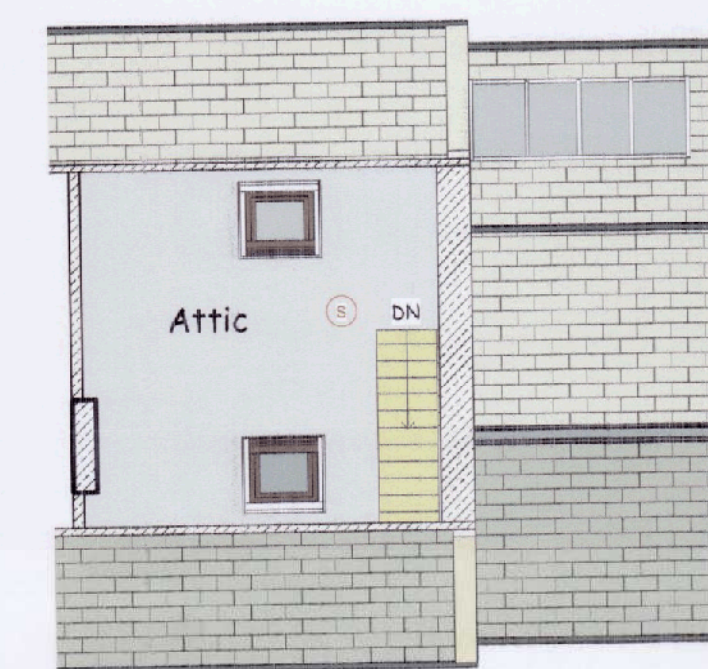

Roof Plan  
1:100

This drawing is copyright and must not be reproduced without written permission  
Do not scale - Use figured dimensions only

Project: Proposed Side Extension at 73 Wetlands Road, Meltham, Holmfirth HD9 4HA

Client: Mr P Cooper

Dwg Title: Plans, Elevations and Views as Existing and Proposed

Dwg No: 1712 - 01

Scale: 1:100  
1:1250

Date: 5/06/2017

Dwg: MB  
DB

DB ARCHITECTS

31 Moor View, Meltham, Holmfirth, HD9 5RT  
t:01484 850579 e:david.dbarchitects@virginmedia.com

