




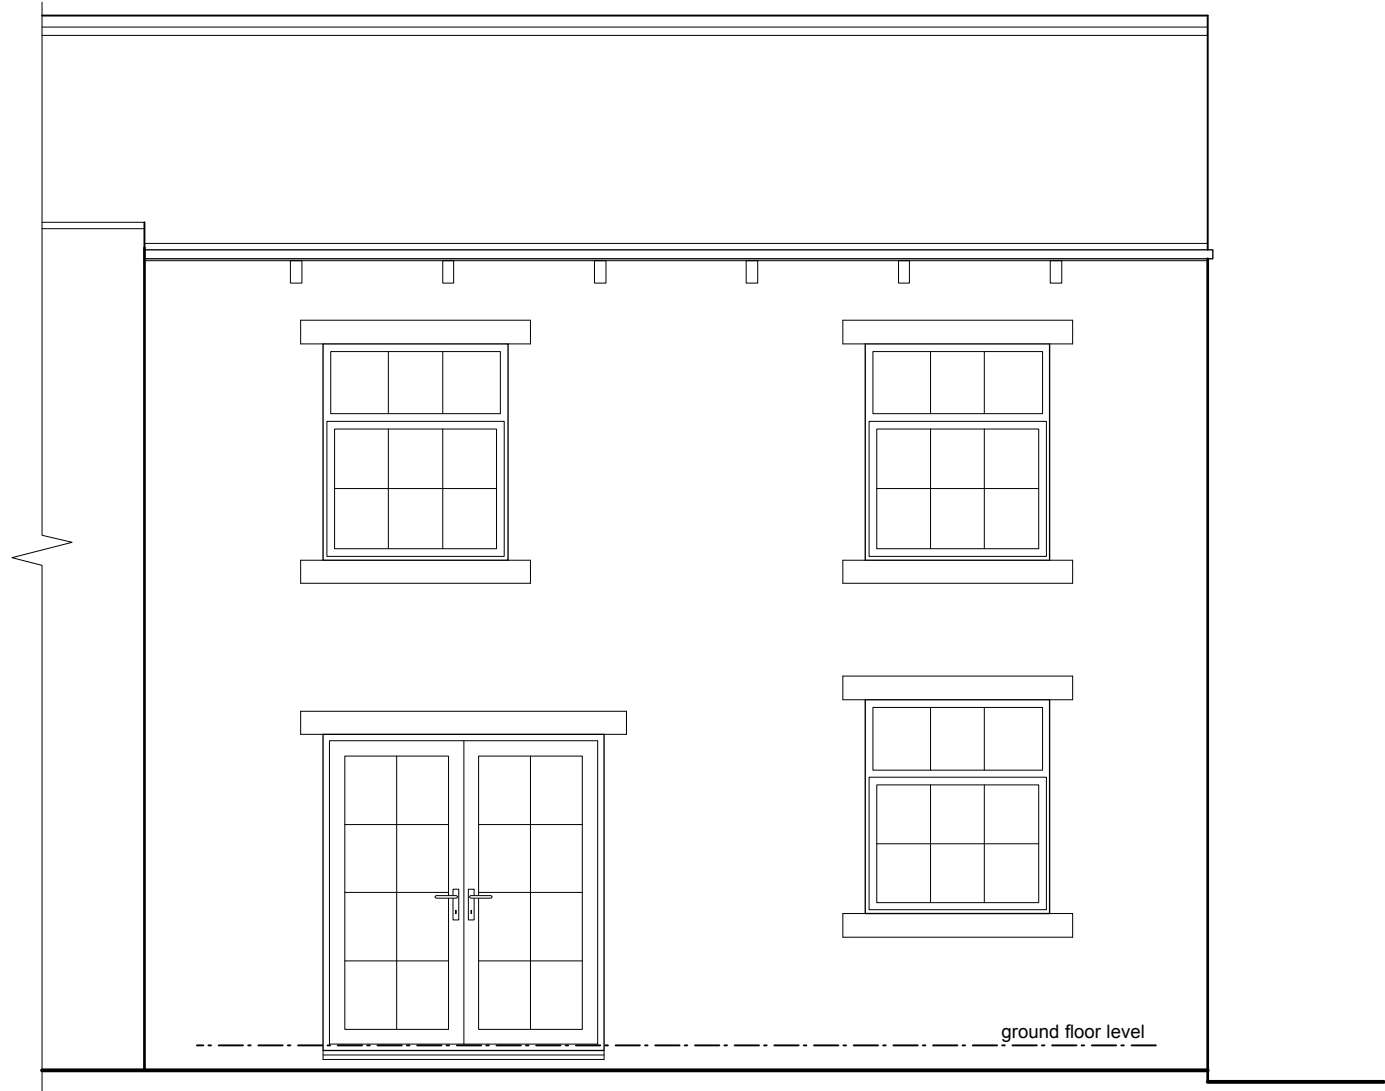


front elevation

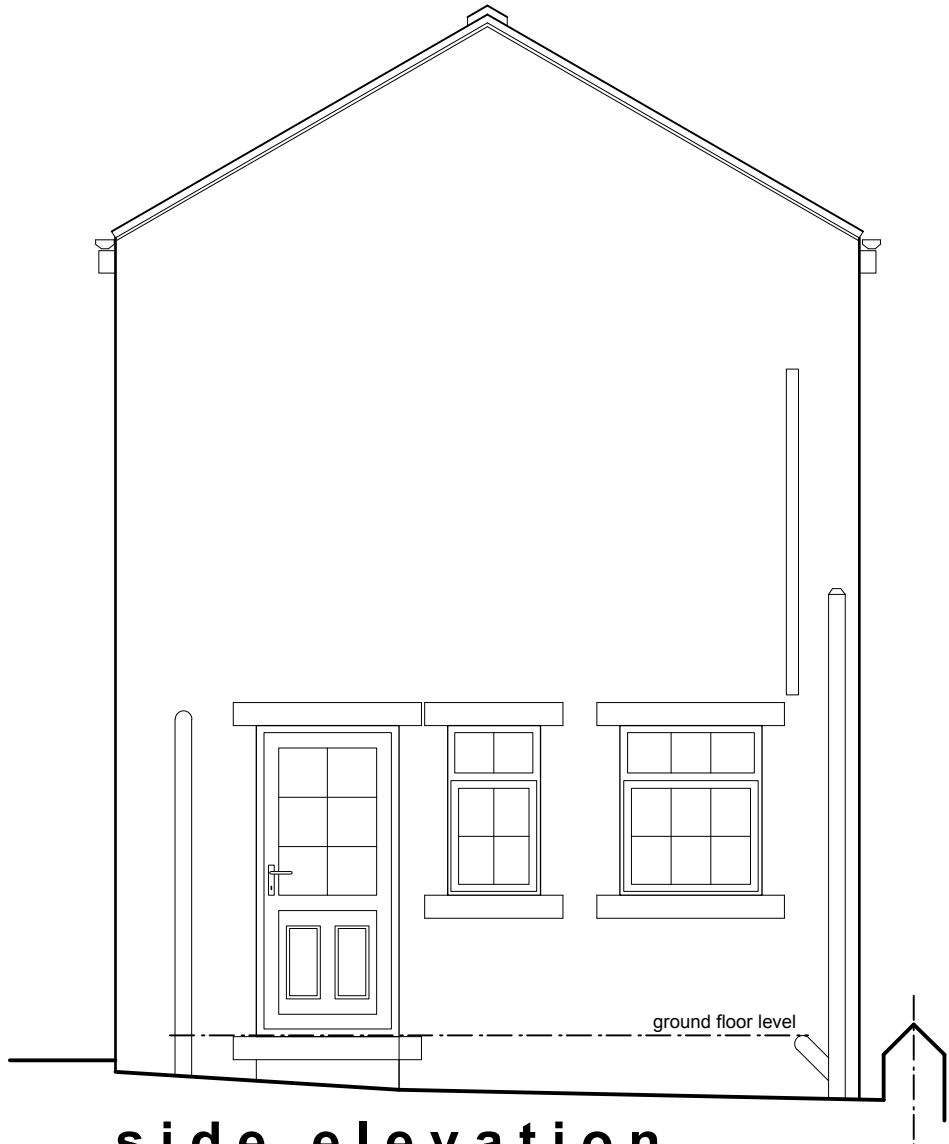

side elevation

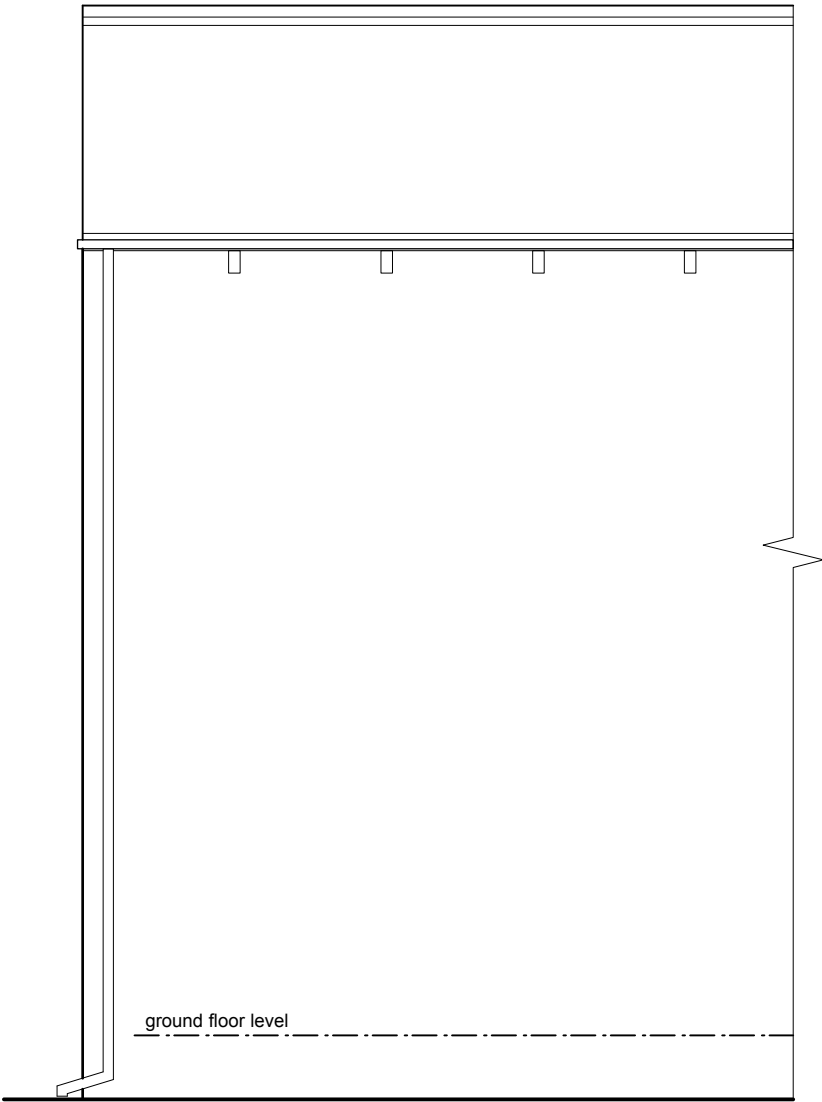

rear elevation

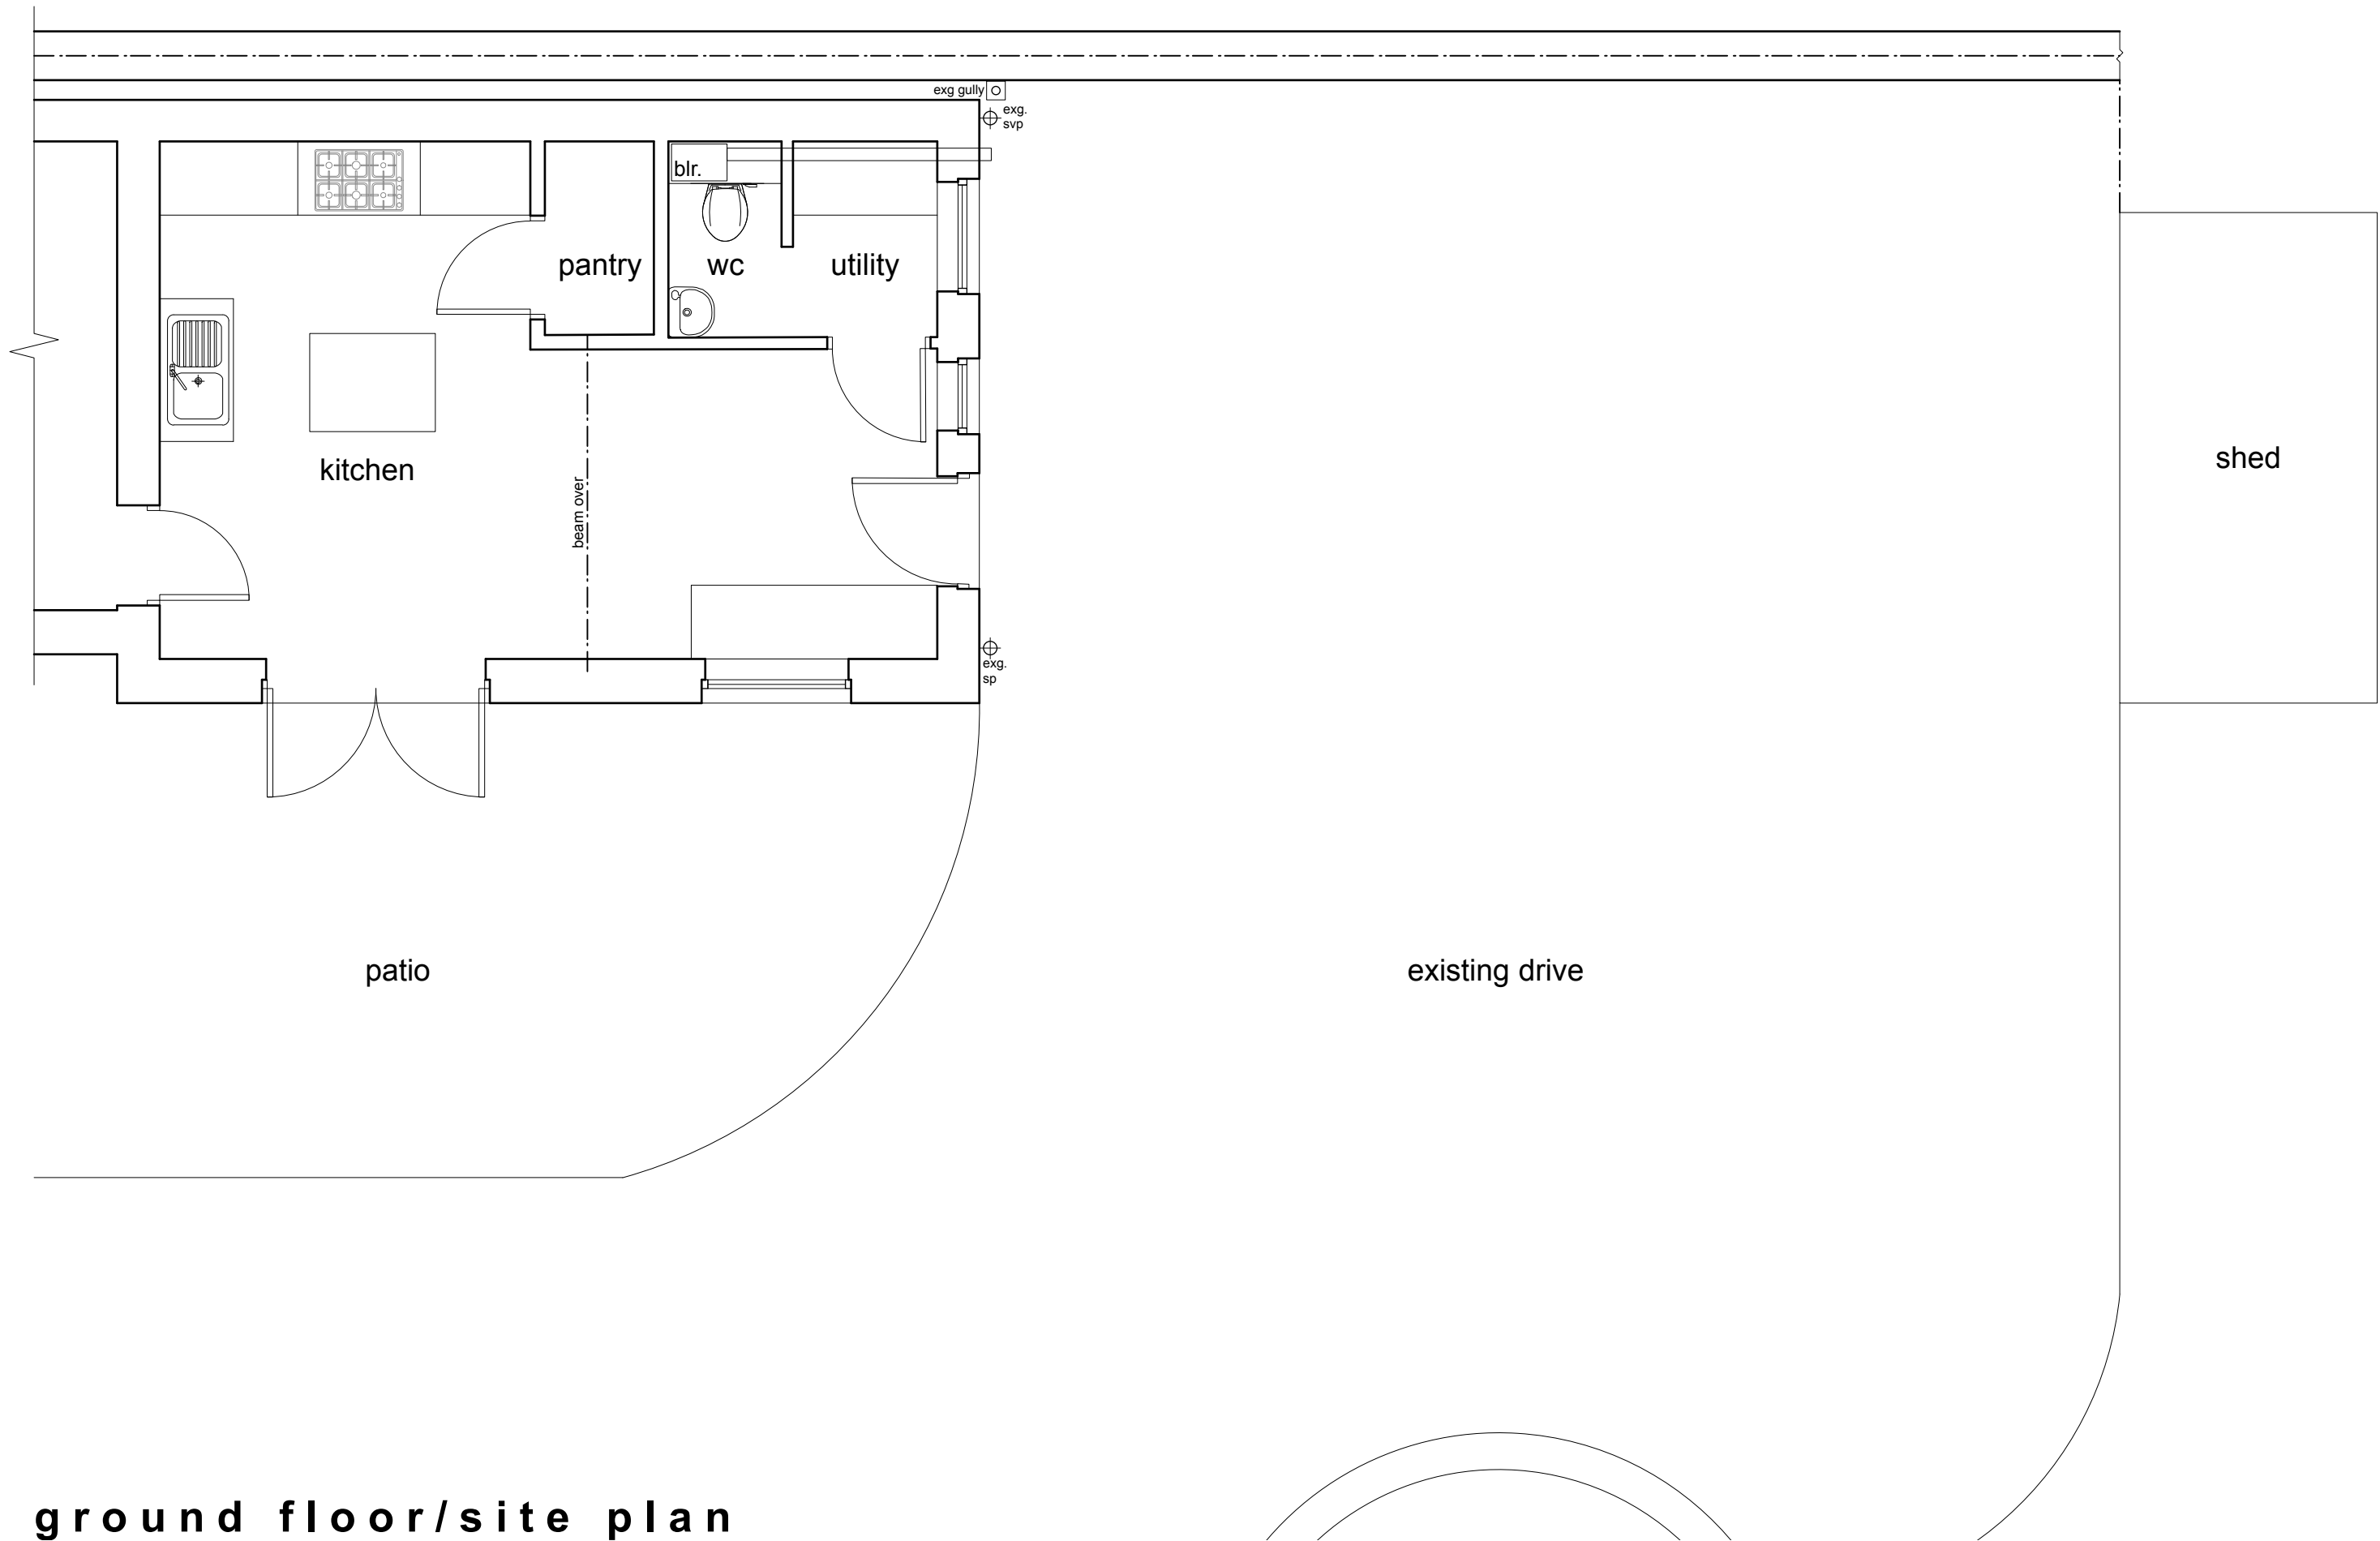

ground floor/site plan

This drawing has been prepared specifically for the purpose of obtaining Planning Permission and/or Building Regulation Approval. Its suitability for other purposes, without supplementary details and specifications cannot be guaranteed. The Permissions and/or Approvals are beyond the Architects control, and no guarantee that such will be granted is given or to be inferred by reason of the preparation of this drawing. Only figured dimensions are to be used. All dimensions to be checked on site. This drawing together with the design is the property and copyright of the Architect and must not be reproduced without prior written permission.

P01	Drawing originated	03.07.17	JS	AS
rev.	description	date	drawn	appvd



project single storey utility room extension
at 55 High Street, Clayton West,
HD8 9NS
for Mr & Mrs Wadsworth

title GA as existing
number 17066D-02-P01
scale 1:50
size A2