



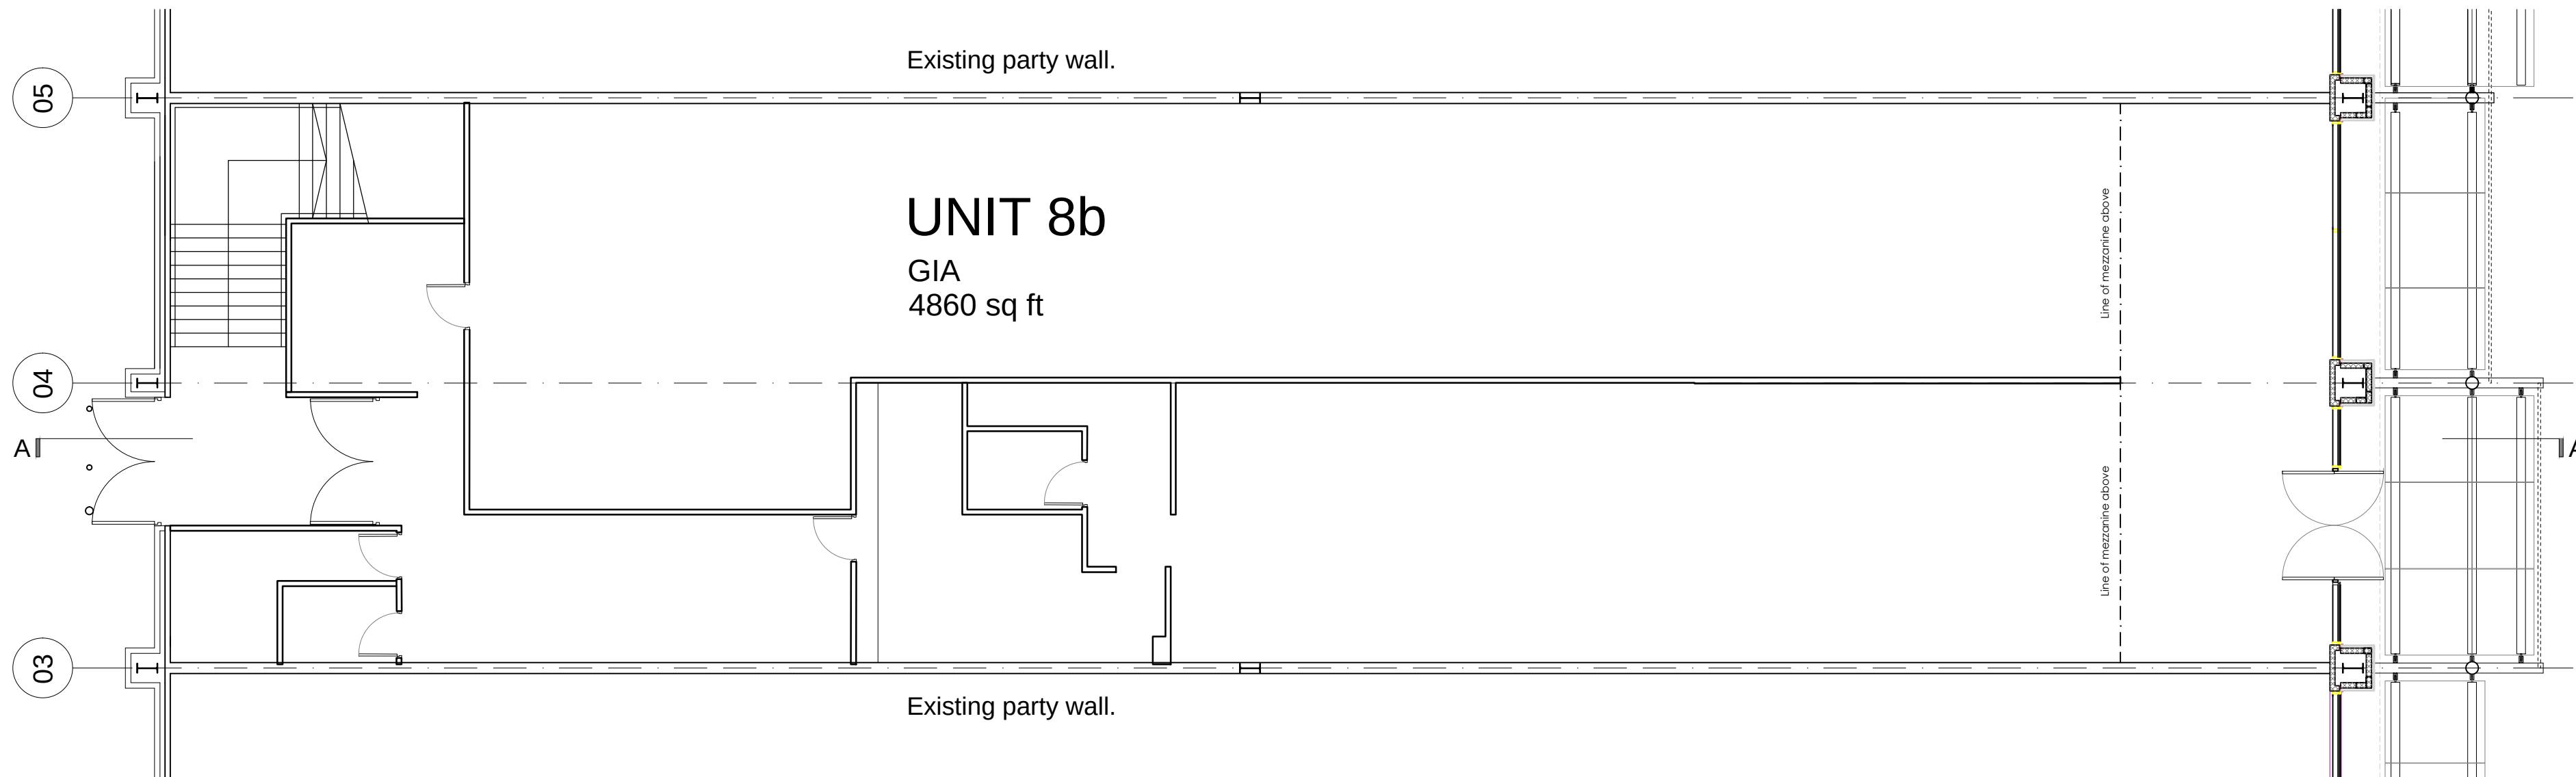

EXISTING GROUND FLOOR PLAN

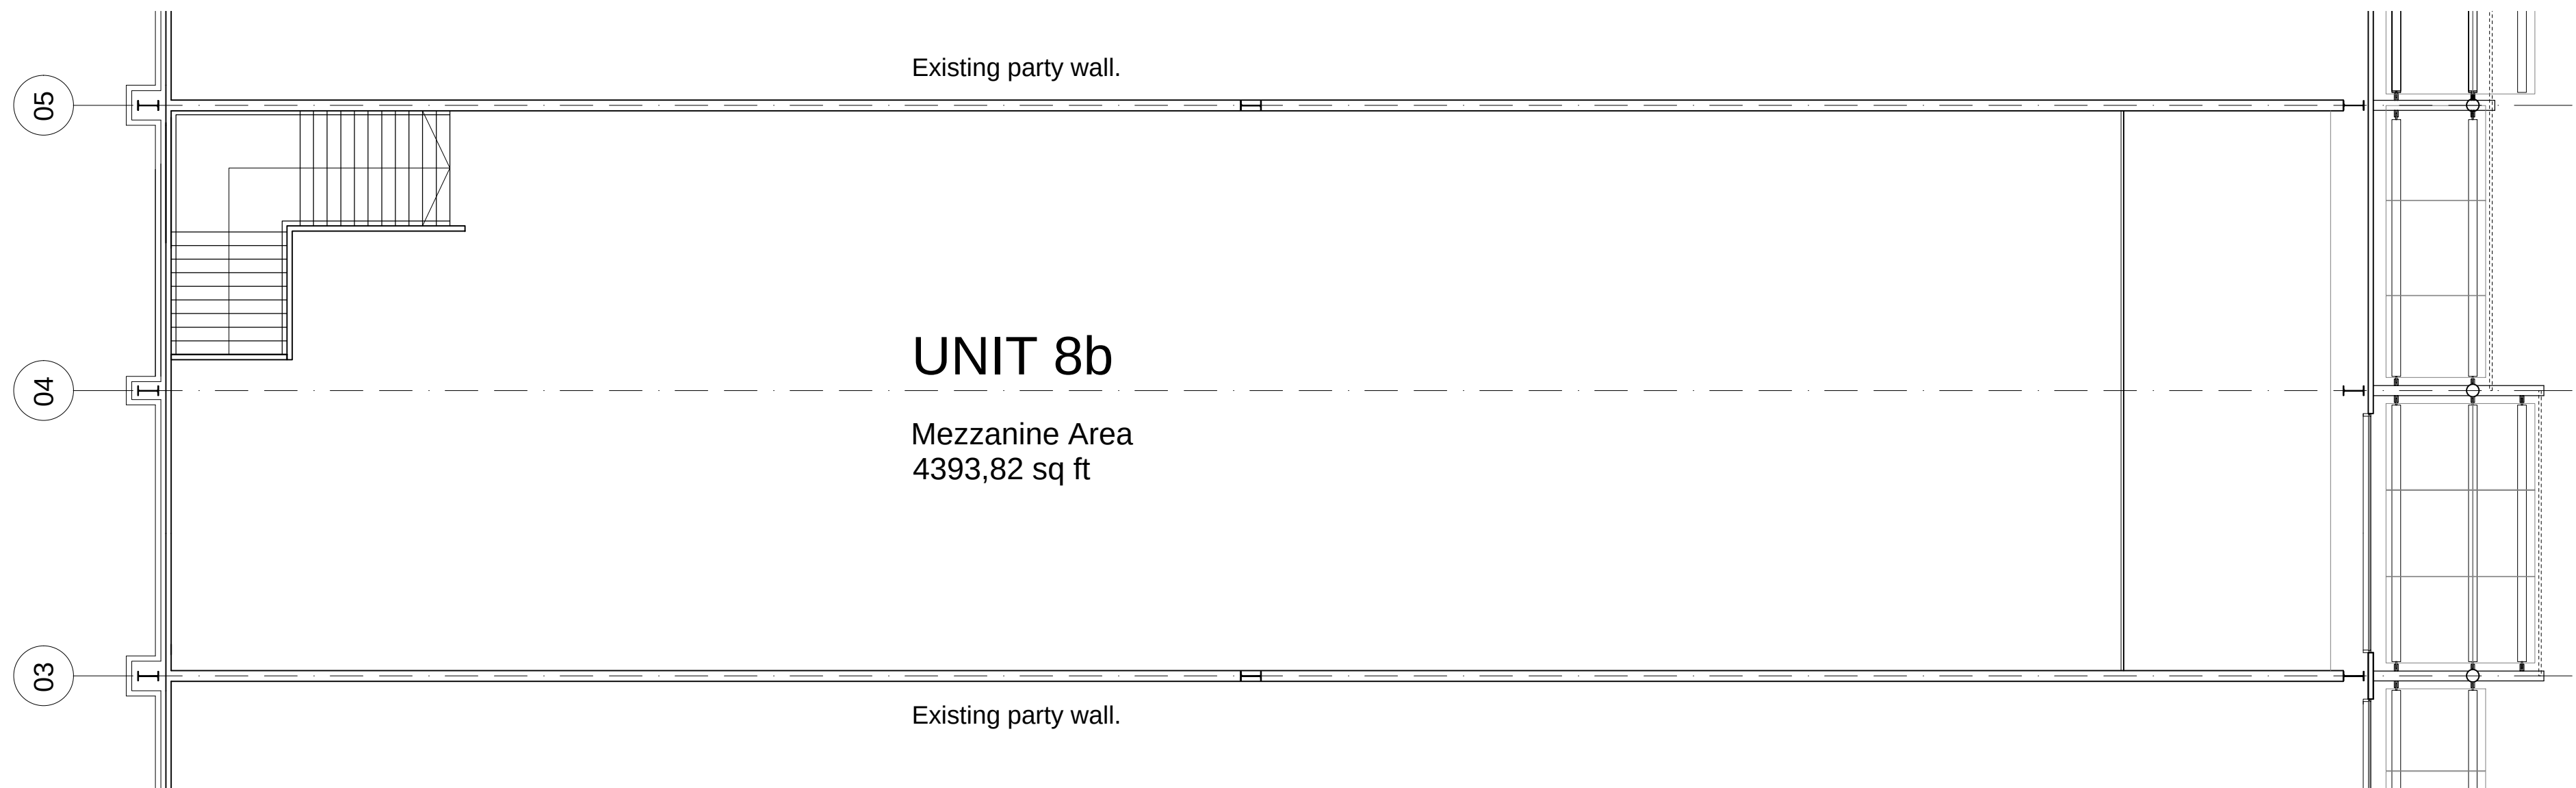

EXISTING FIRST FLOOR PLAN

Rev.	Date	Details	Drawn	Checked
Issued for:				
PLANNING				
Project/Client:			Project No:	
Unit 8b			IALD17-0043	
Birstall Shopping Park			Dwg No:	
Birstall, Batley			A20-00-01	
WF17 9DT			Rev:	
Drawing:			Scale:	
Existing Plans			1:100 @A1	
Drawn By:			Date:	
VN			26.06.17	
Checked By:			Date:	
MW			26.06.17	

NORR

Victoria Wharf, The Embankment, Sovereign Street, Leeds, LS1 4BA
T: +44 (0)113 388 4330
www.norr.com

Contractors must work only to figured dimensions which are to be checked on site.
© NORR CONSULTANTS LIMITED. An Ingenium International Company