




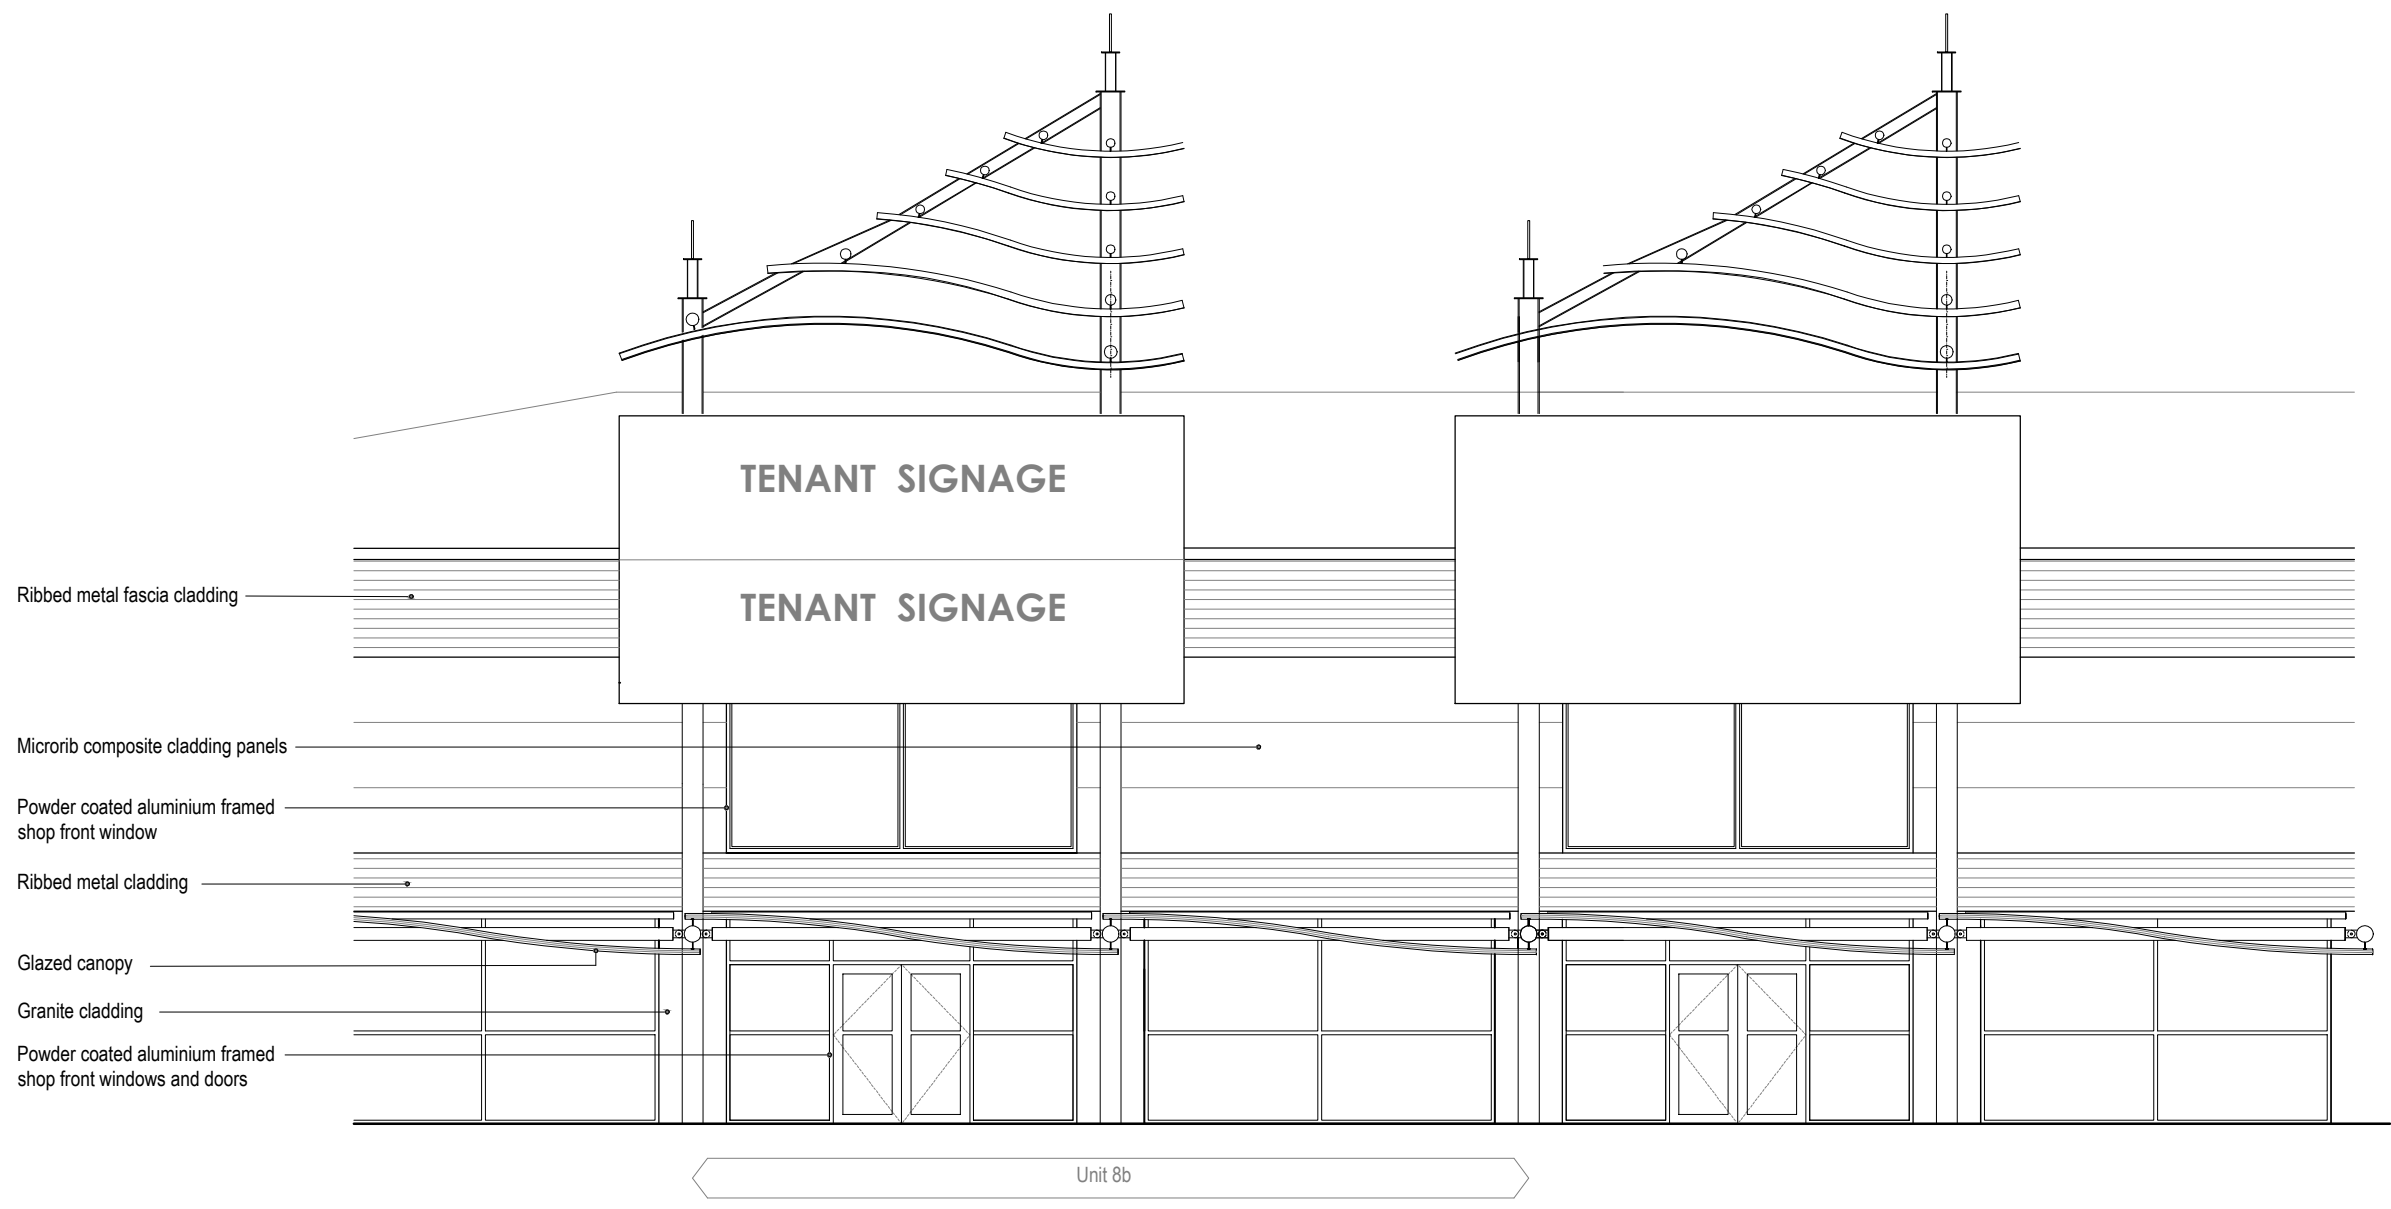


EXISTING FRONT ELEVATION

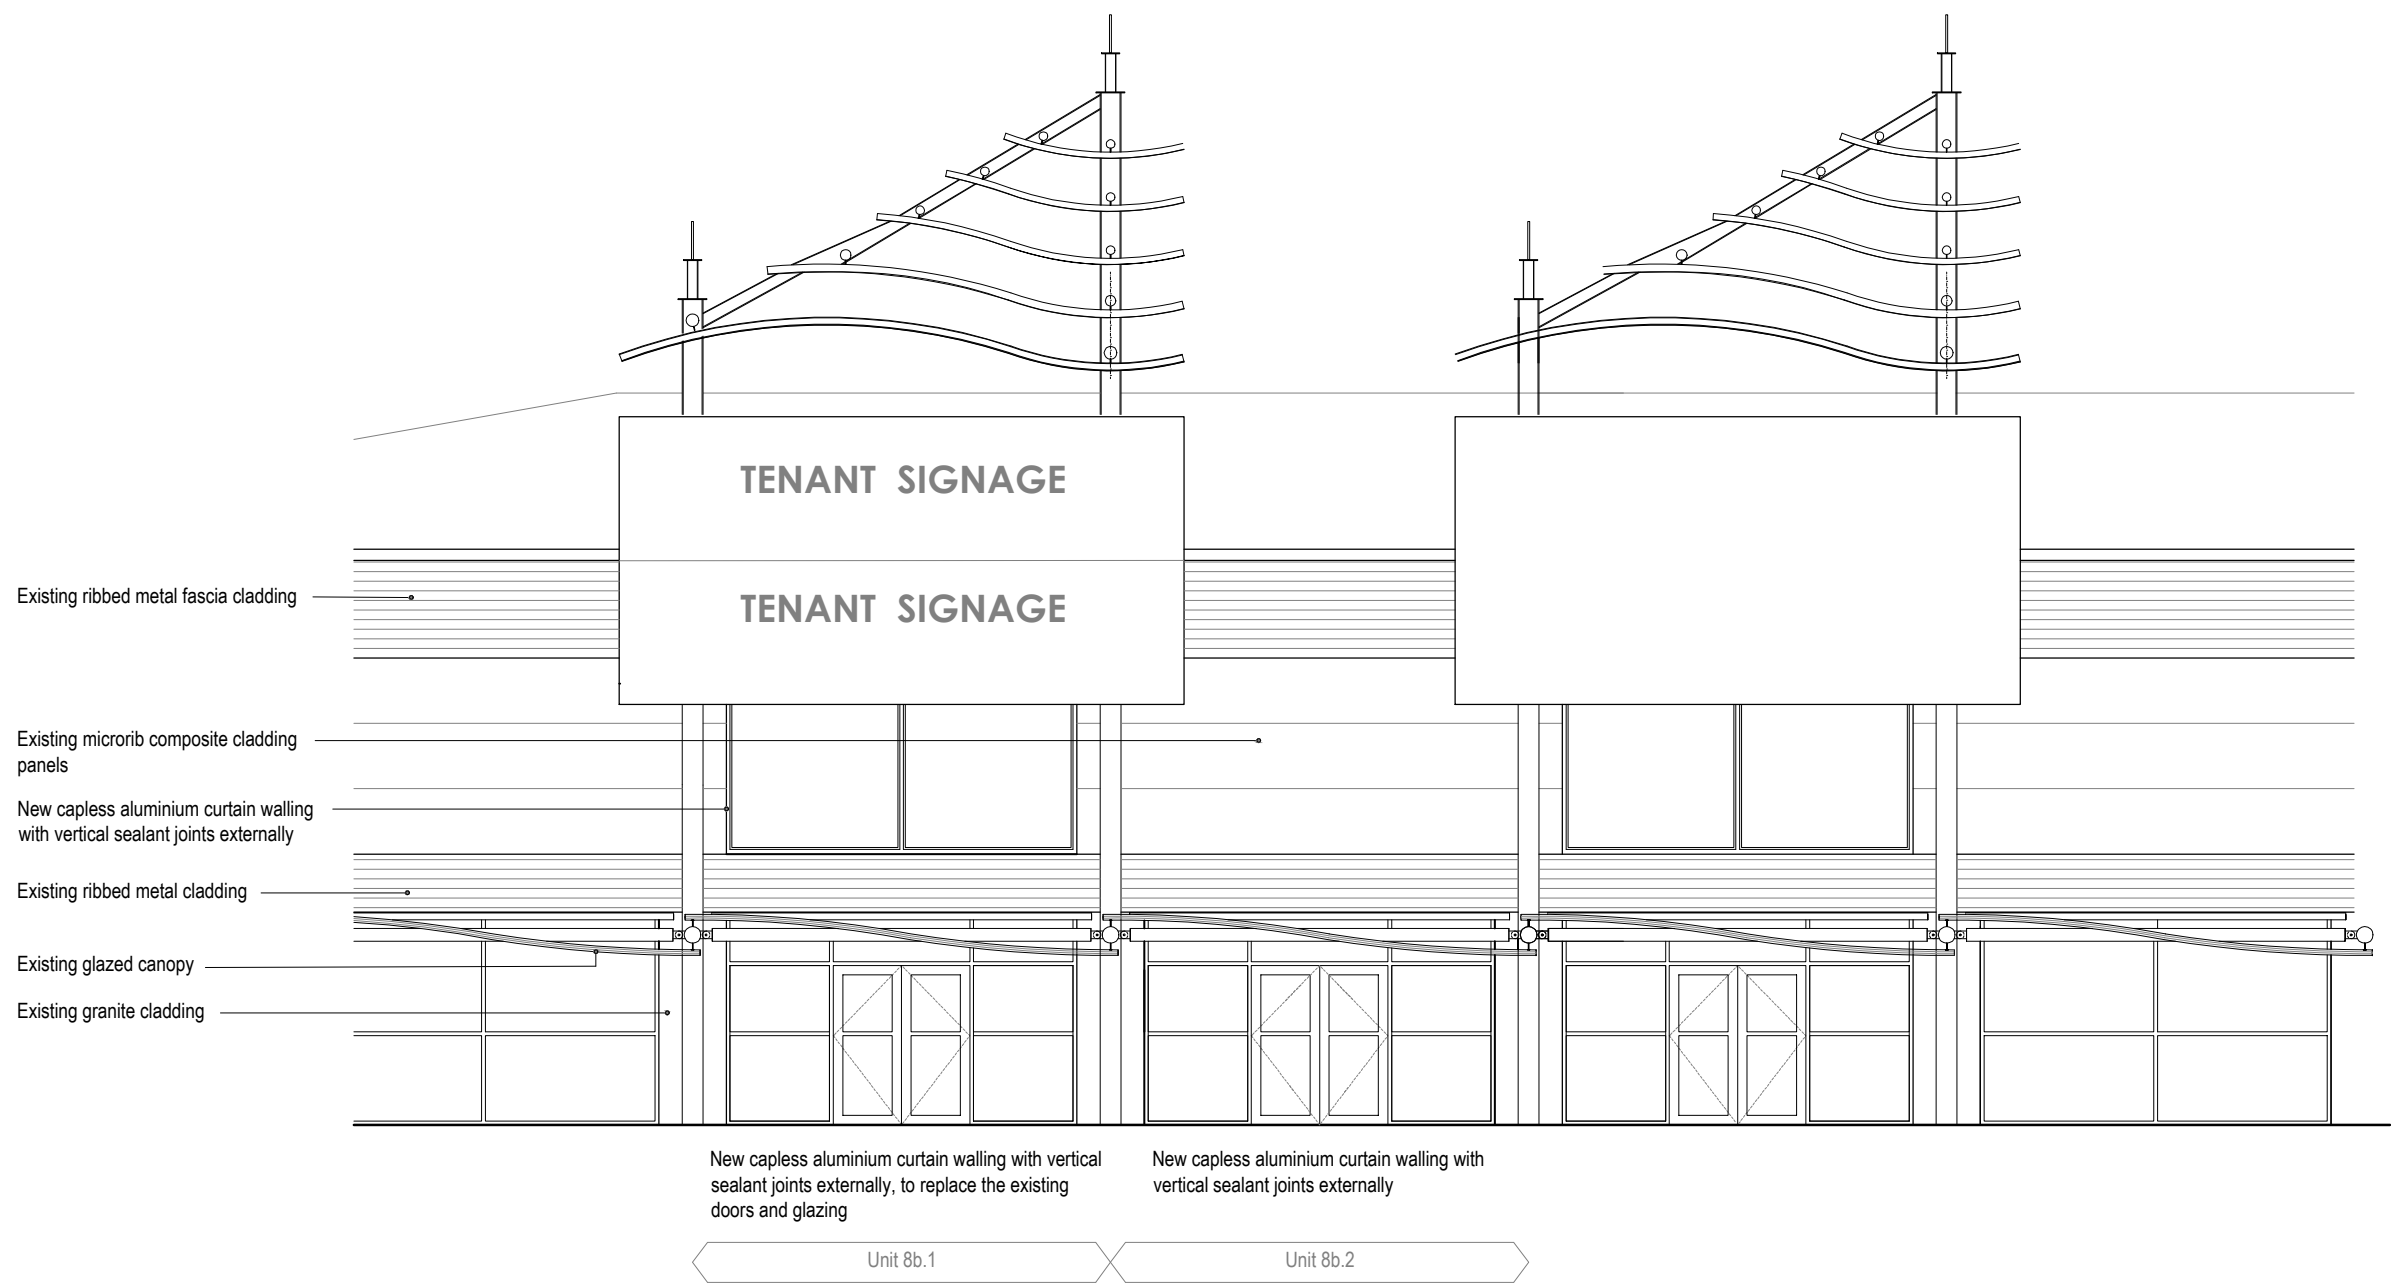

PROPOSED FRONT ELEVATION

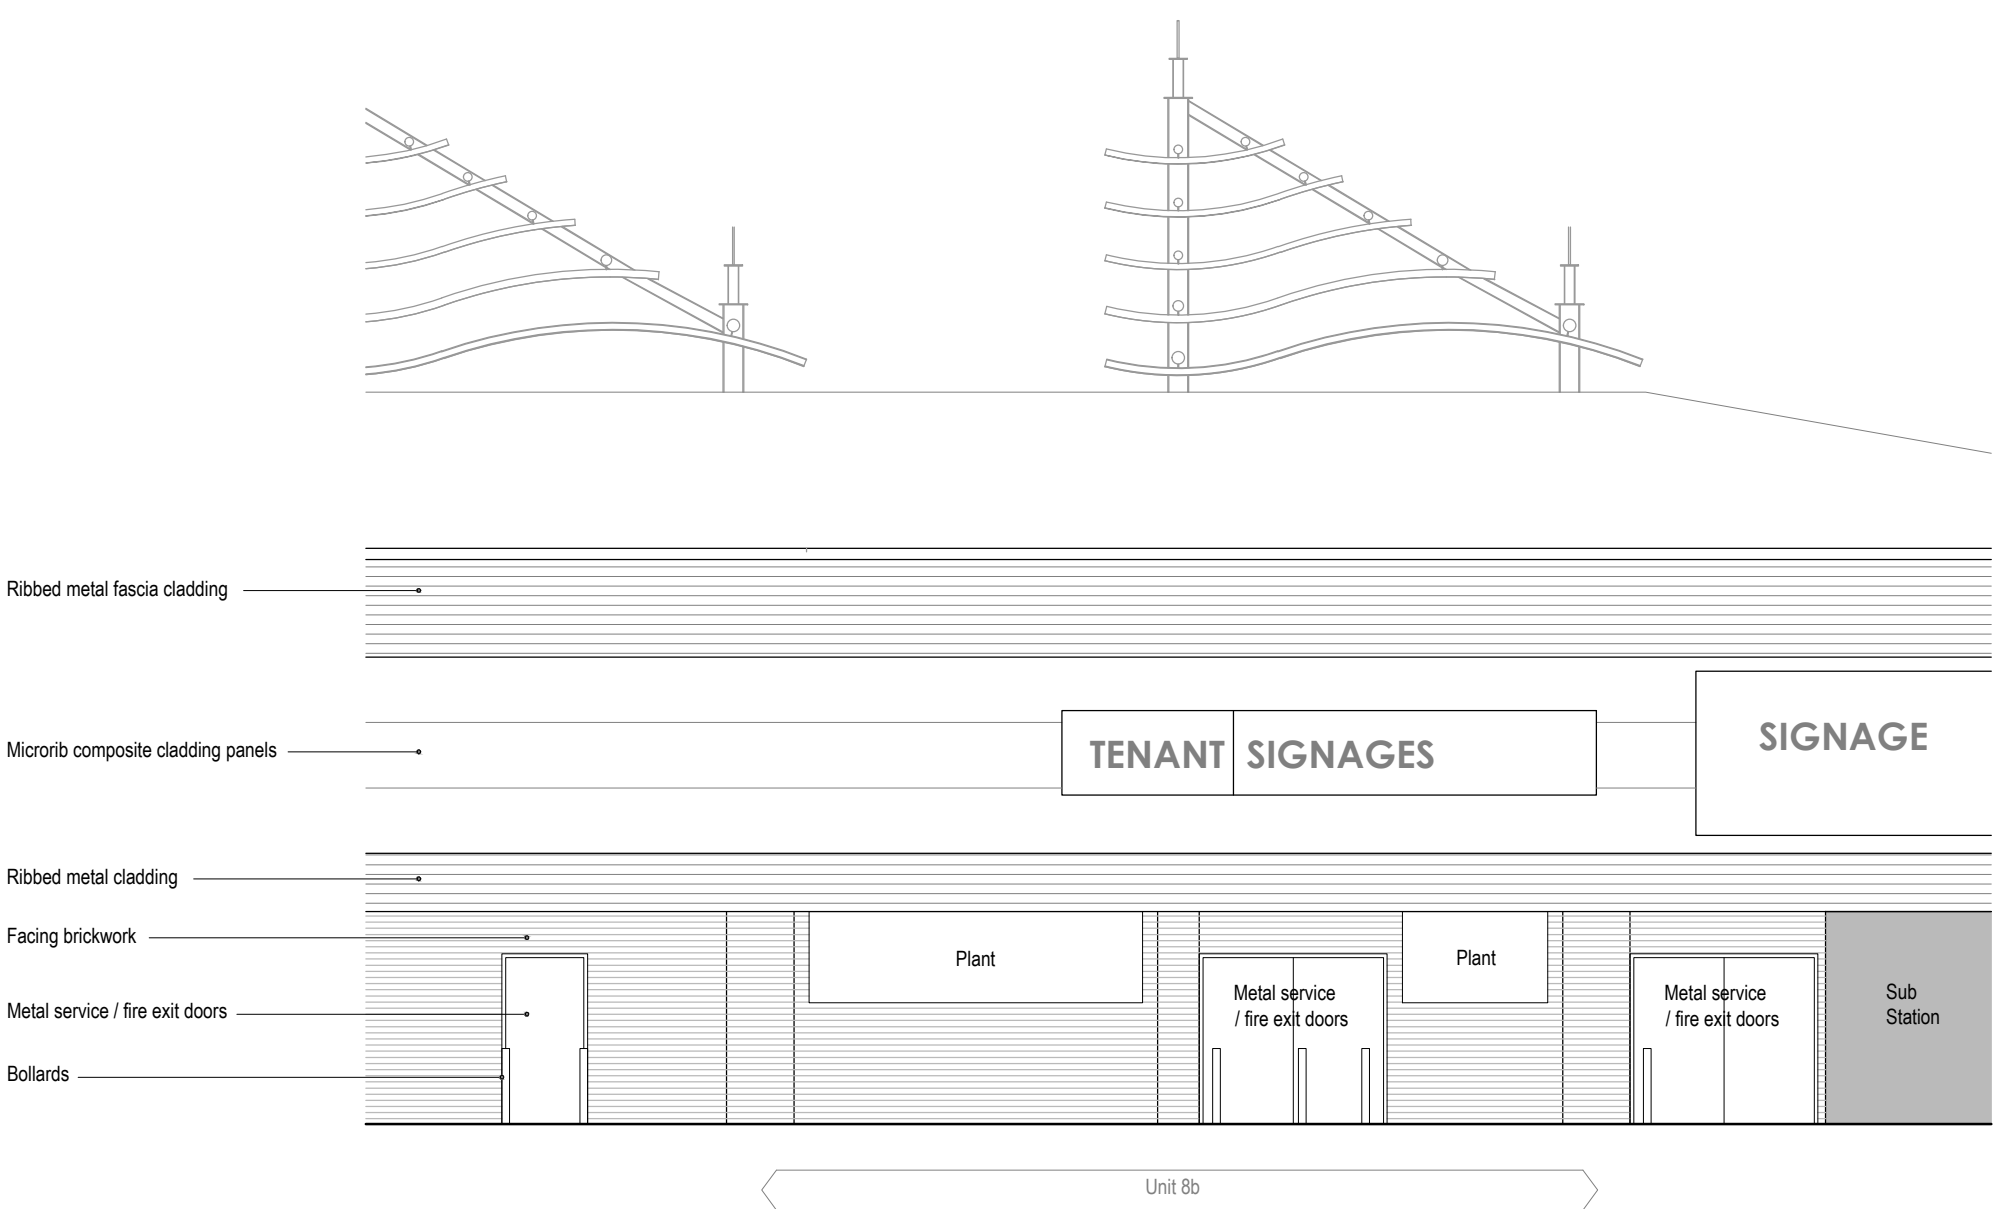

EXISTING REAR ELEVATION

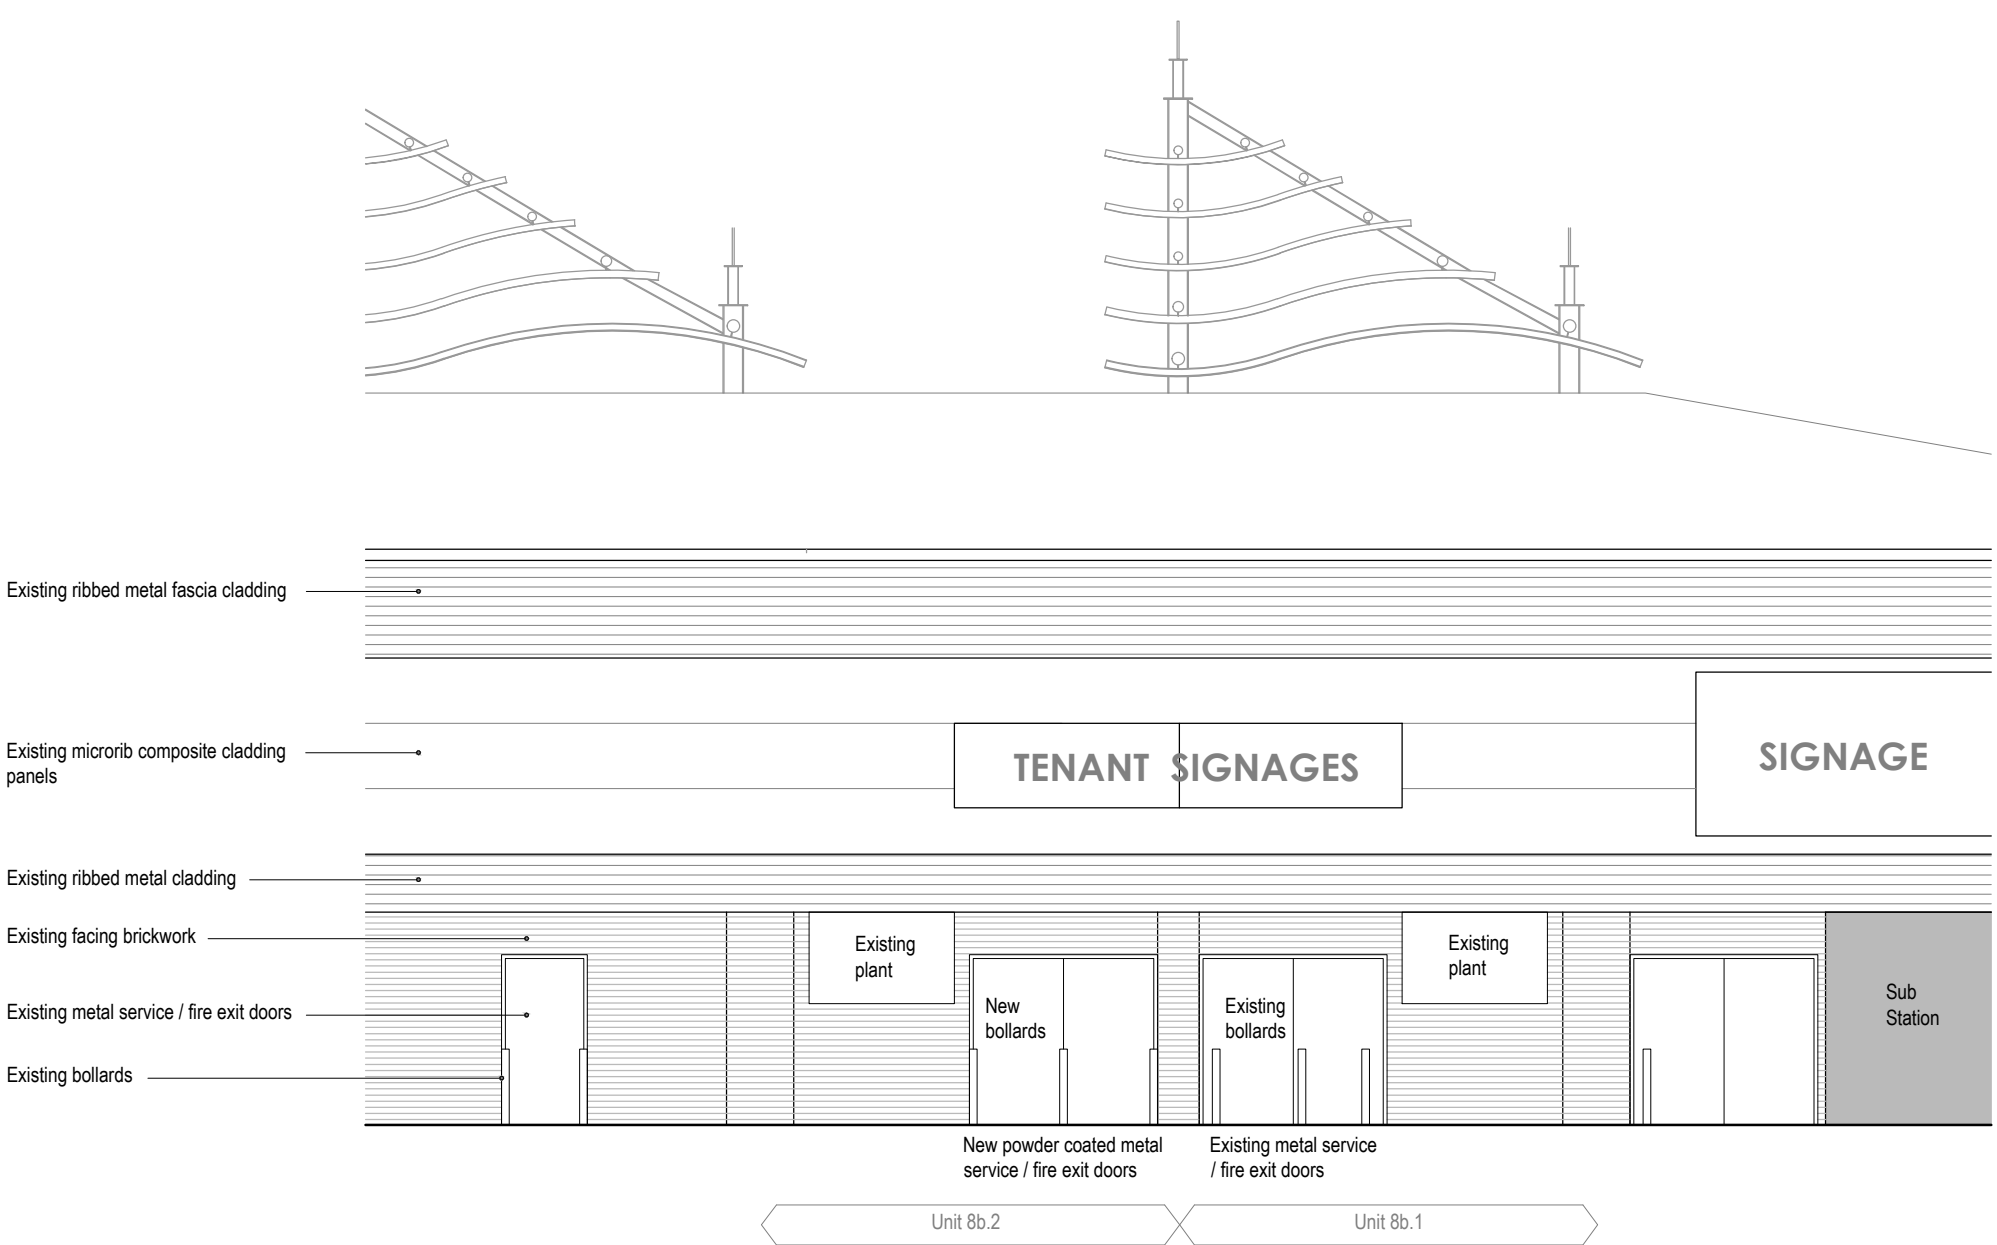

PROPOSED REAR ELEVATION

Rev.	Date	Details	Drawn	Checked
Issued for:				
PLANNING				
Project/Client:			Project No:	
Unit 8b			IALD17-0043	
Birstall Shopping Park			Dwg No:	
Birstall, Batley			A30-00-01	
WF17 9DT			Rev:	
Drawing:			Scale:	
Existing and Proposed			1:100 @A1	
Elevations			Drawn By: Date:	
			VN 26.06.17	
			Checked By: Date:	
			MW 26.06.17	

NORR

Victoria Wharf, The Embankment, Sovereign Street, Leeds, LS1 4BA
T: +44 (0)113 388 4330
www.norr.com

Contractors must work only to figured dimensions which are to be checked on site.
© NORR CONSULTANTS LIMITED. An Ingenium International Company