



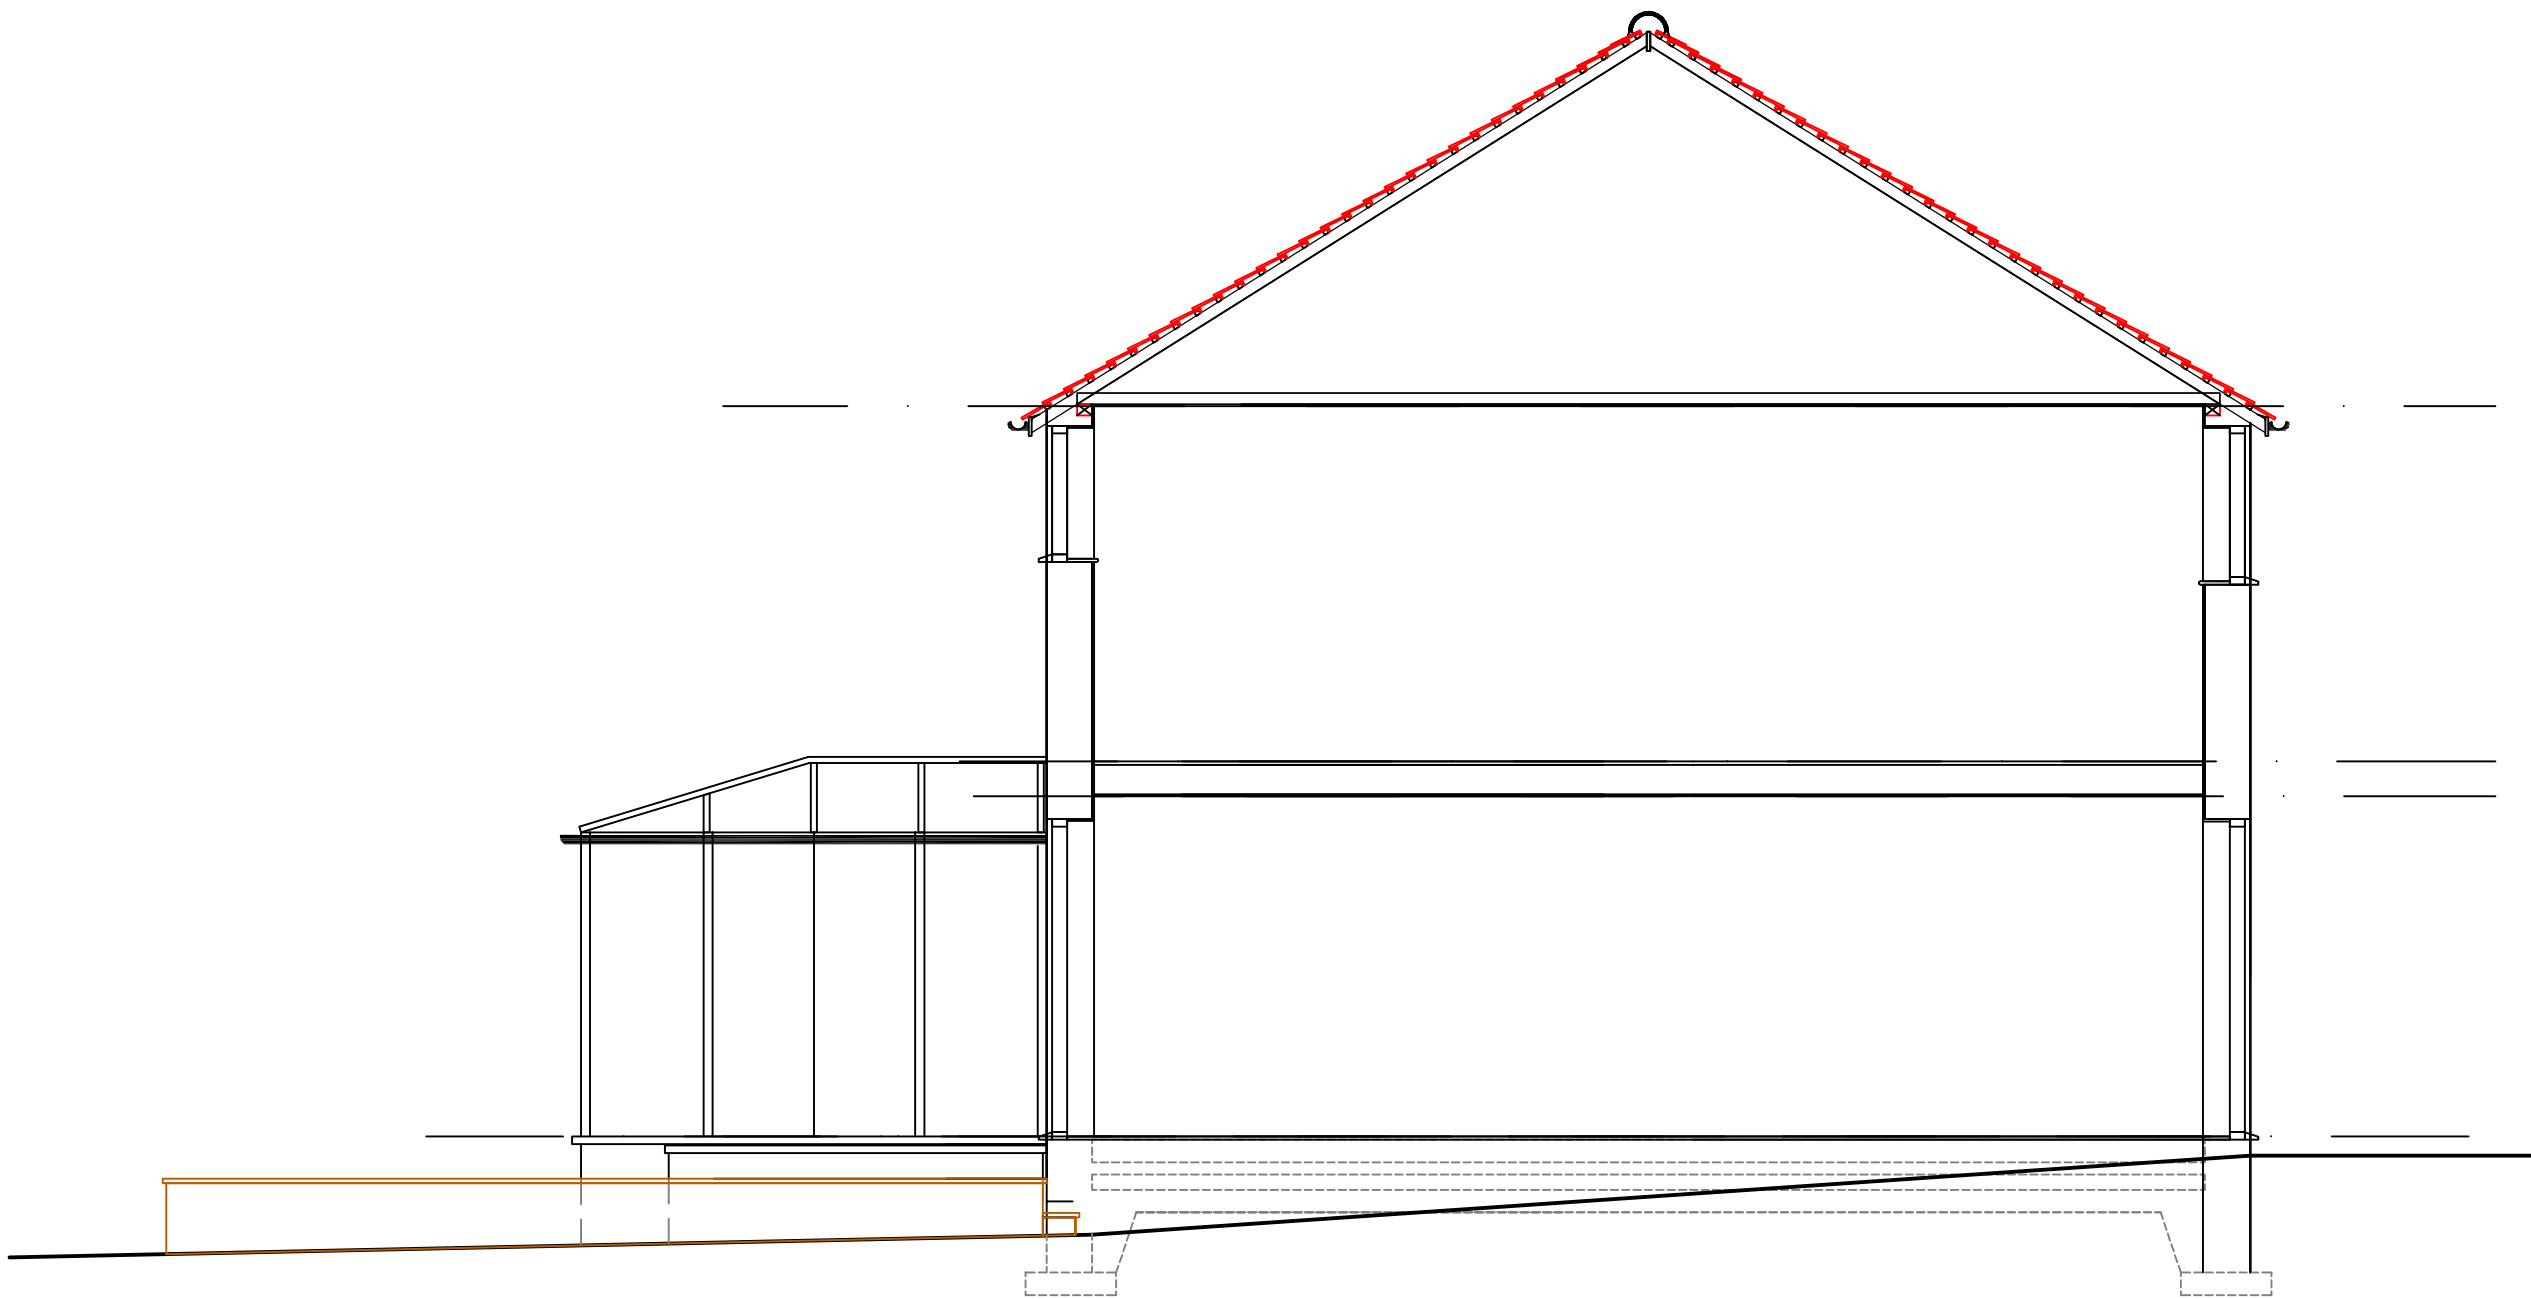


SECTION A - A

1:50

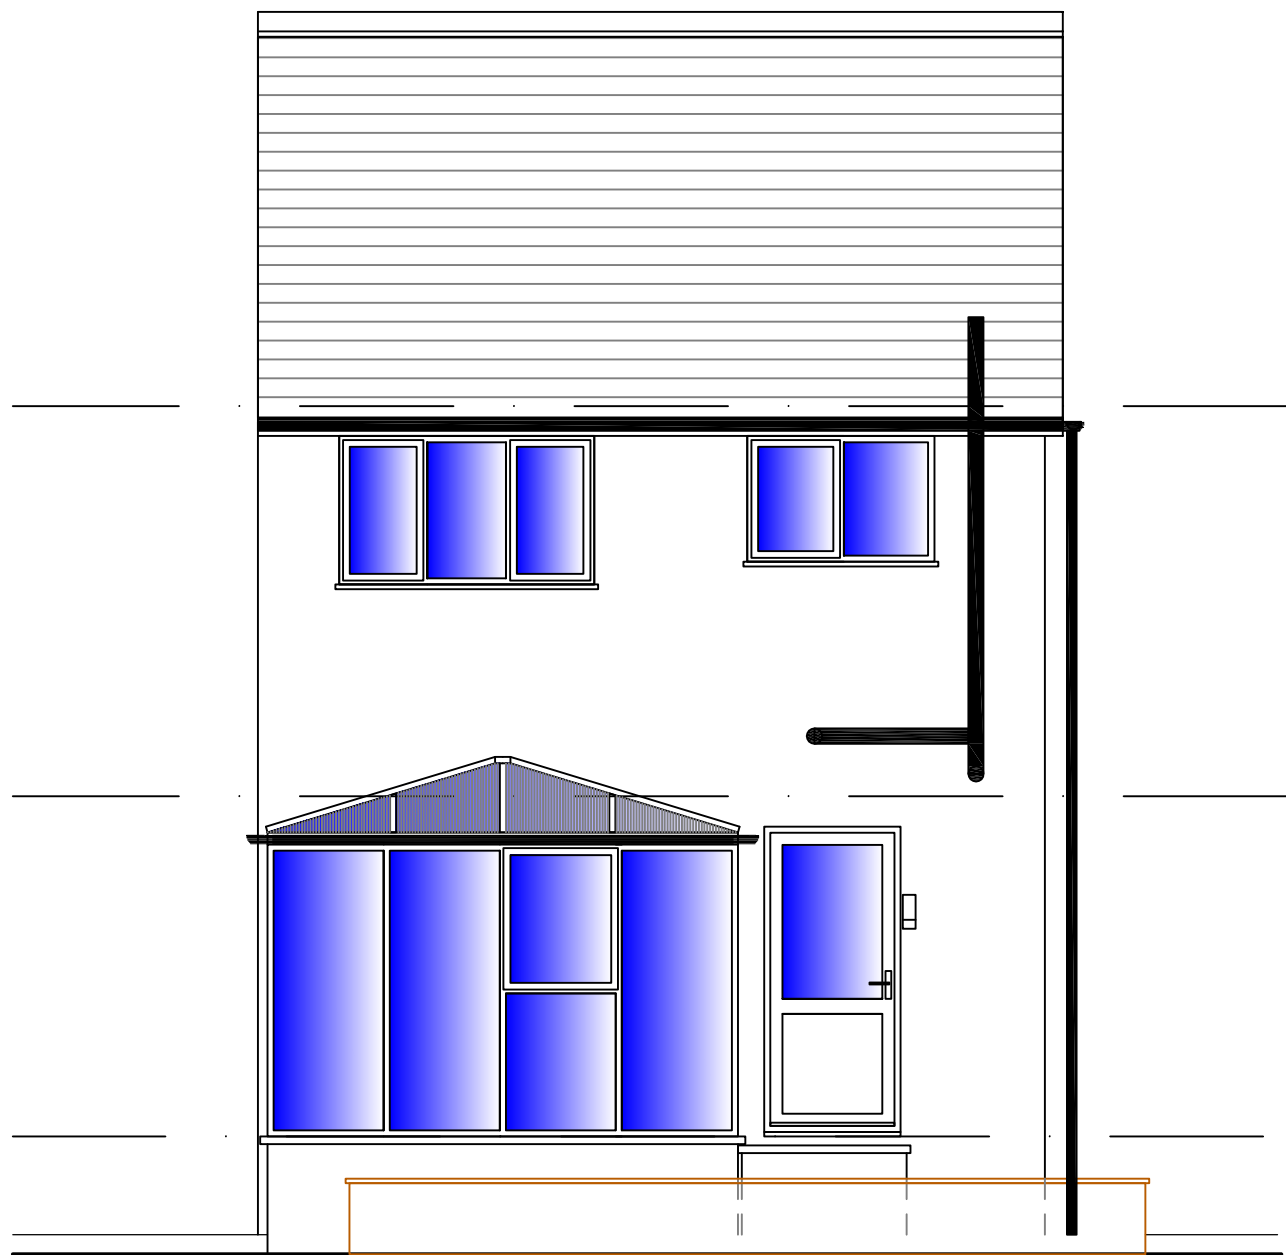

REAR ELEVATION existing

1:50

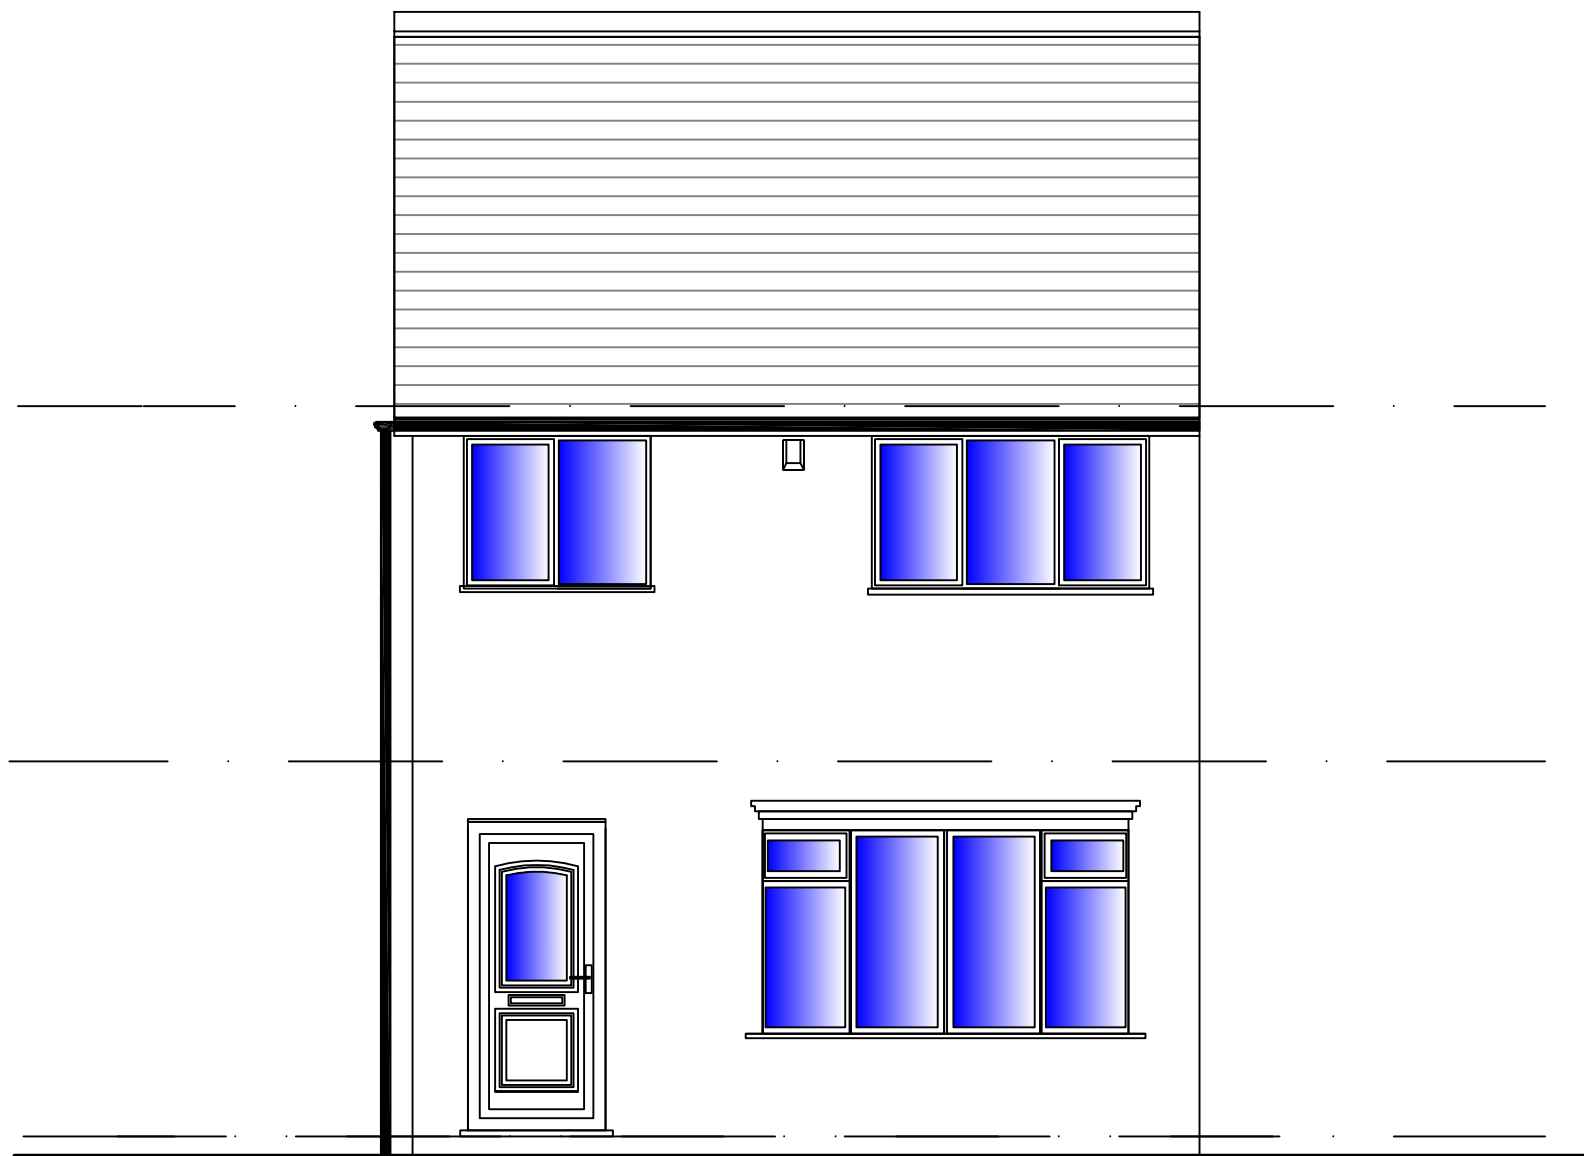


FRONT ELEVATION existing

1:50



LEFT SIDE ELEVATION existing

1:50

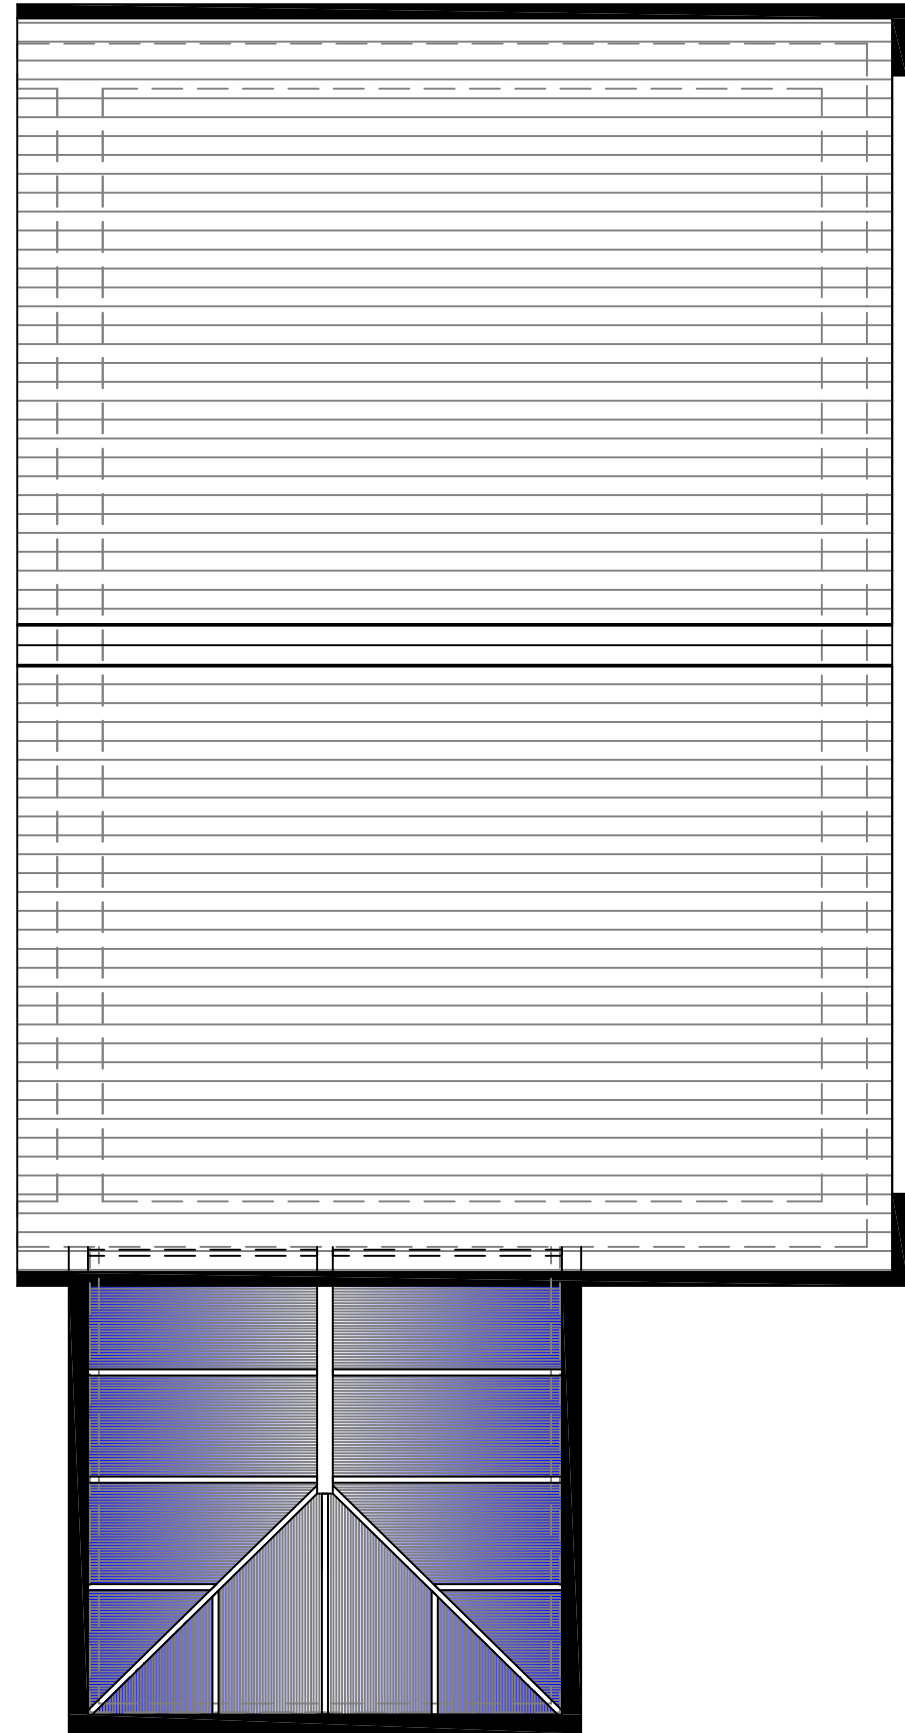

ROOF PLAN existing

1:50

| REV | Date | Description | Int |
|-----|------|-------------|-----|
|-----|------|-------------|-----|

ELECTRICAL SAFETY PROVISION

All relevant electrical work will be designed, installed, inspected, and tested in accordance with British Standard 7671 ( The IEE Wiring Regulations ) by a competent person under a recognised self certification scheme. To comply with Approved Document P of the Building Regulations 2005.

All dimensions are to be checked On site prior to ordering of materials and commencement of work.  
Refer to figured dimensions only DO NOT SCALE.  
Edmund Haley Associates disclaims responsibility for any variations from this drawing without their express written consent.  
All work is to be carried out in accordance with the Building Regulations 2004 Water Authority Regulations and all relevant current British Standards.  
This drawing is copyright and may not be reproduced in whole or part without written authority.

|          |                                                                                            |            |          |
|----------|--------------------------------------------------------------------------------------------|------------|----------|
| Project  | PROPOSED SINGLE STOREY REAR & SIDE<br>EXTENSION<br>10 HAWTHORNE CLOSE<br>FLOCKTON, WF4 4DF |            |          |
| Title    | EXISTING ELEVATIONS AND SECTIONS                                                           |            |          |
| Scale    | 1 : 50                                                                                     | Drawn      | EH       |
| Checked  | EH                                                                                         | Date       | 1.7.2017 |
| Job No   | 4065                                                                                       | Drawing No | Ex2      |
| Revision |                                                                                            |            |          |

Edmund Haley Associates

Building Design Consultants  
Edmund Haley Associates ( Principal ) BSc C Eng MICE MCIM  
10 Gile Road, Wetherwood, Leeds, LS6 5NJ  
Tel : 0113 272996 Fax : 0113 267002 Mobile : 07740 704099  
E-Mail: edmundhaleyassociates@googlemail.com