
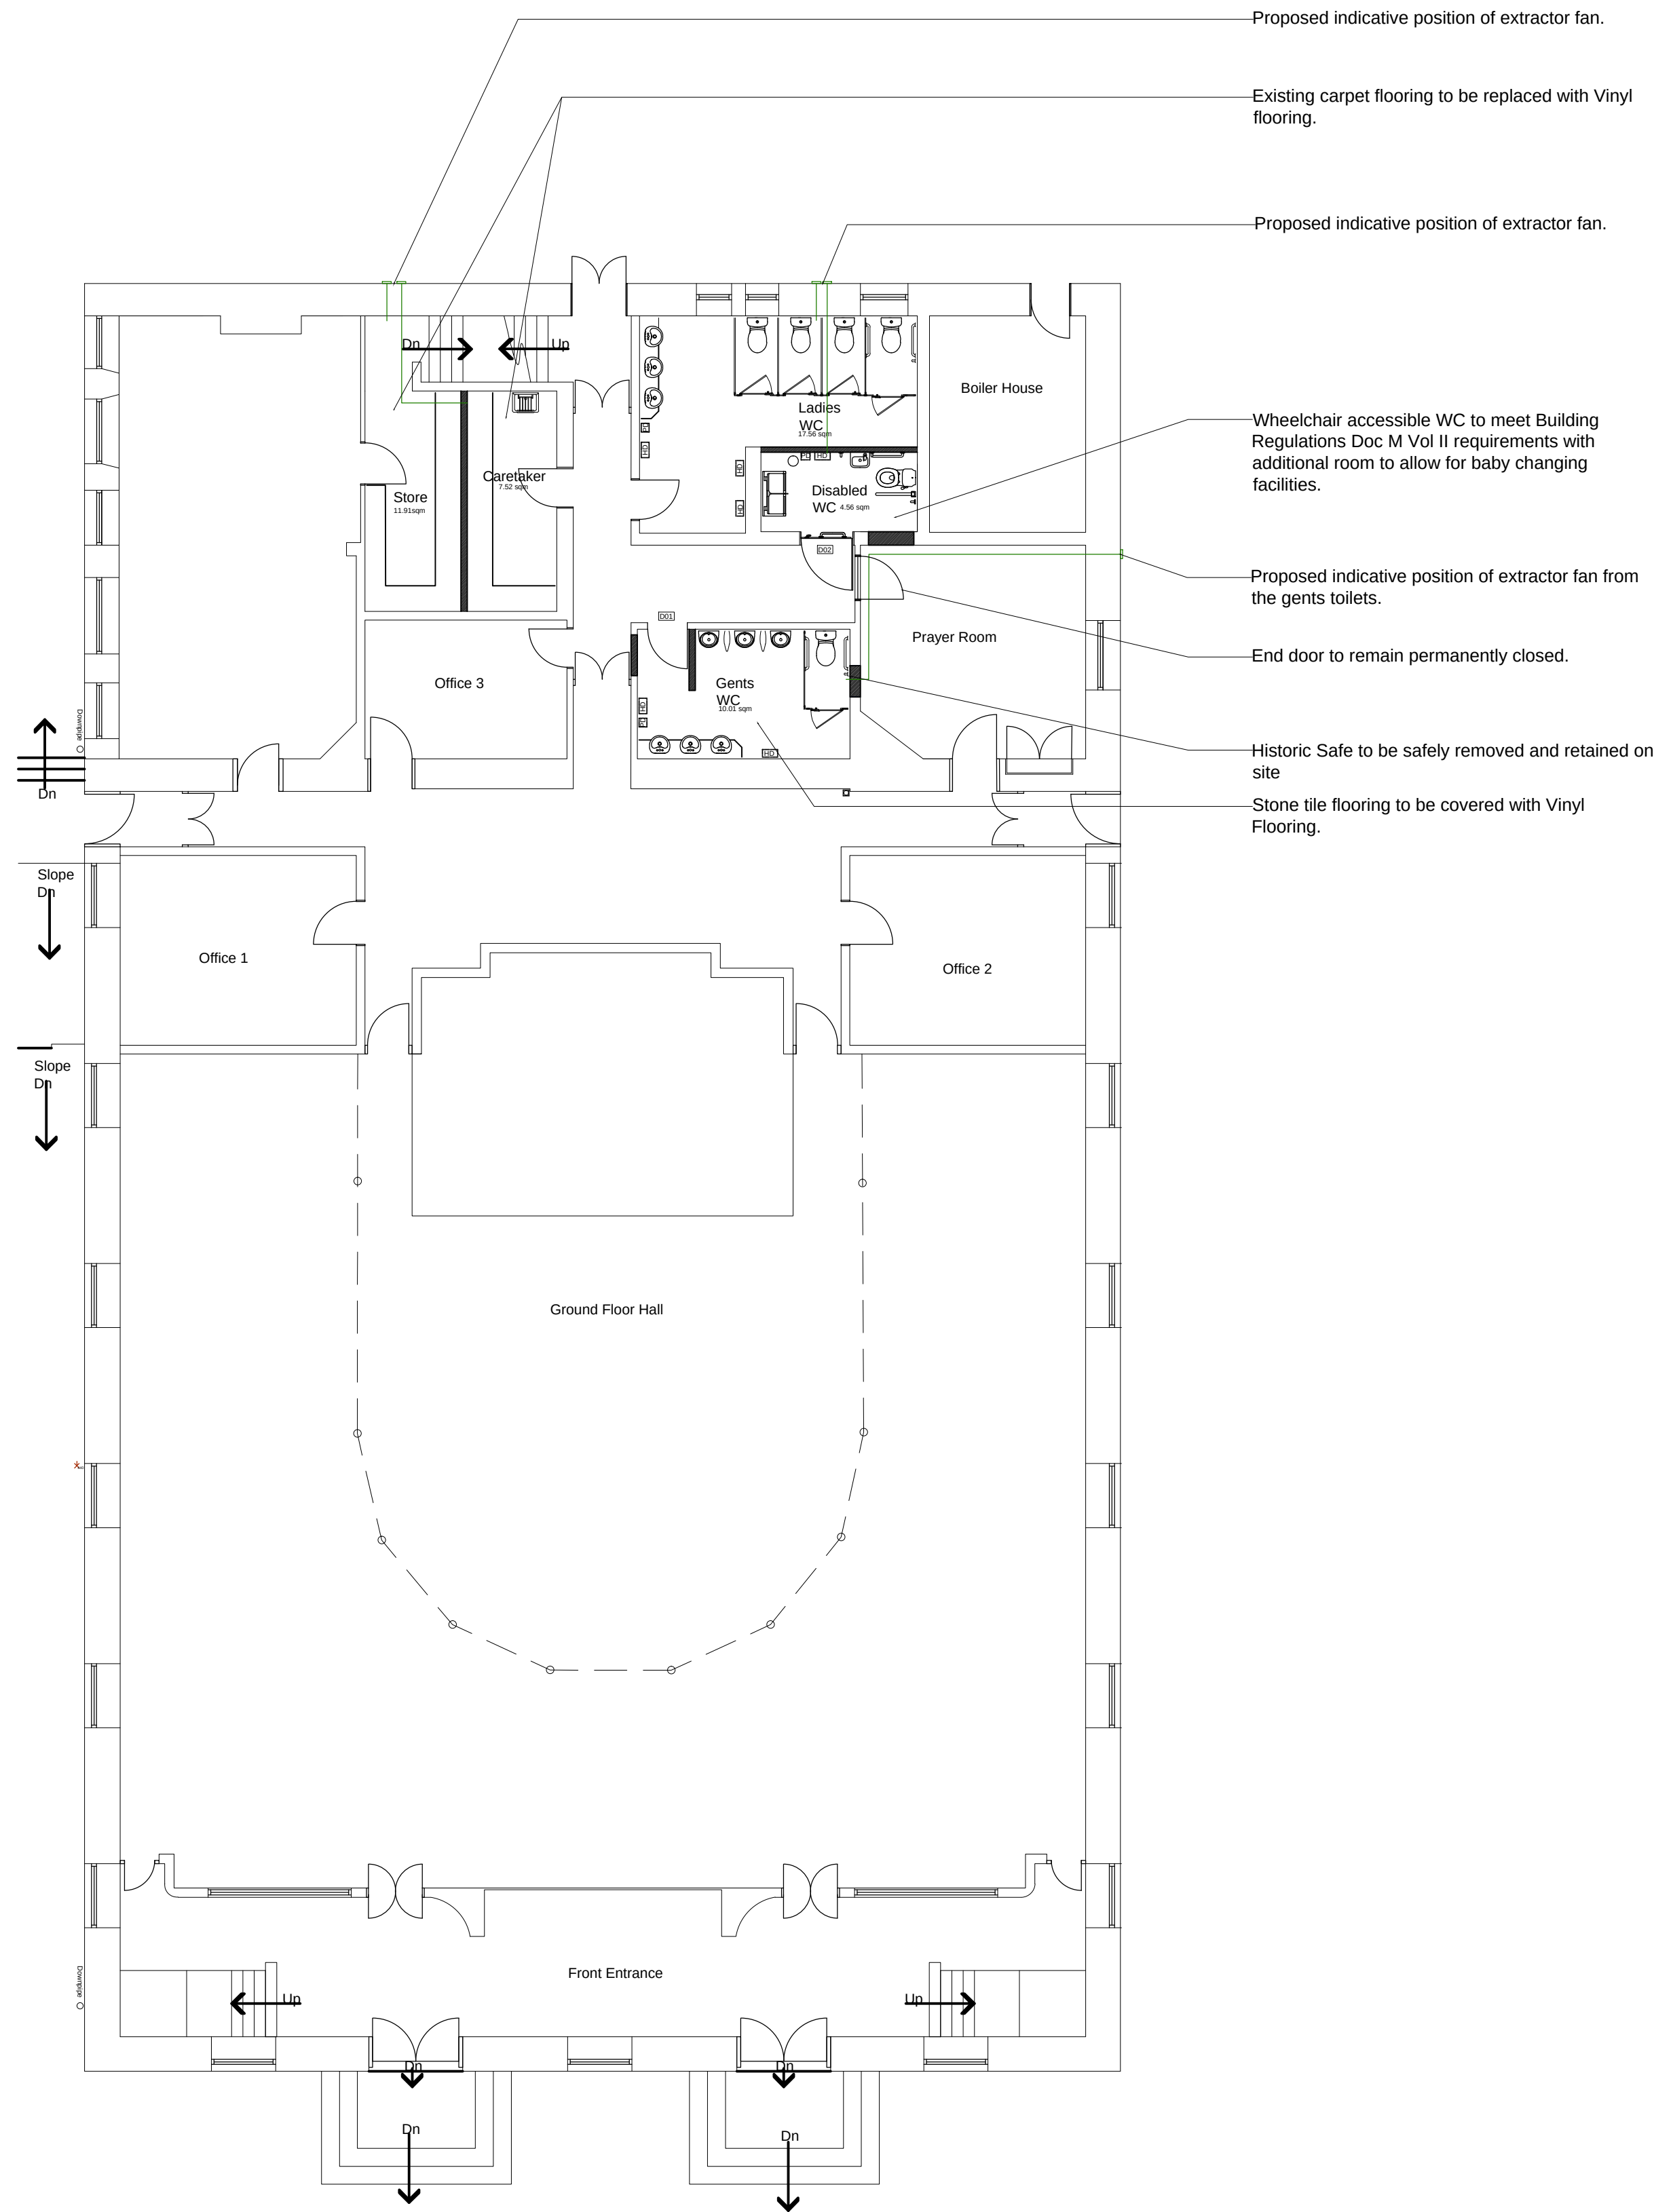


Notes

THIS DRAWING READ IN CONJUNCTION WITH :

Hatch denotes proposed walls, including wall openings to be blocked up

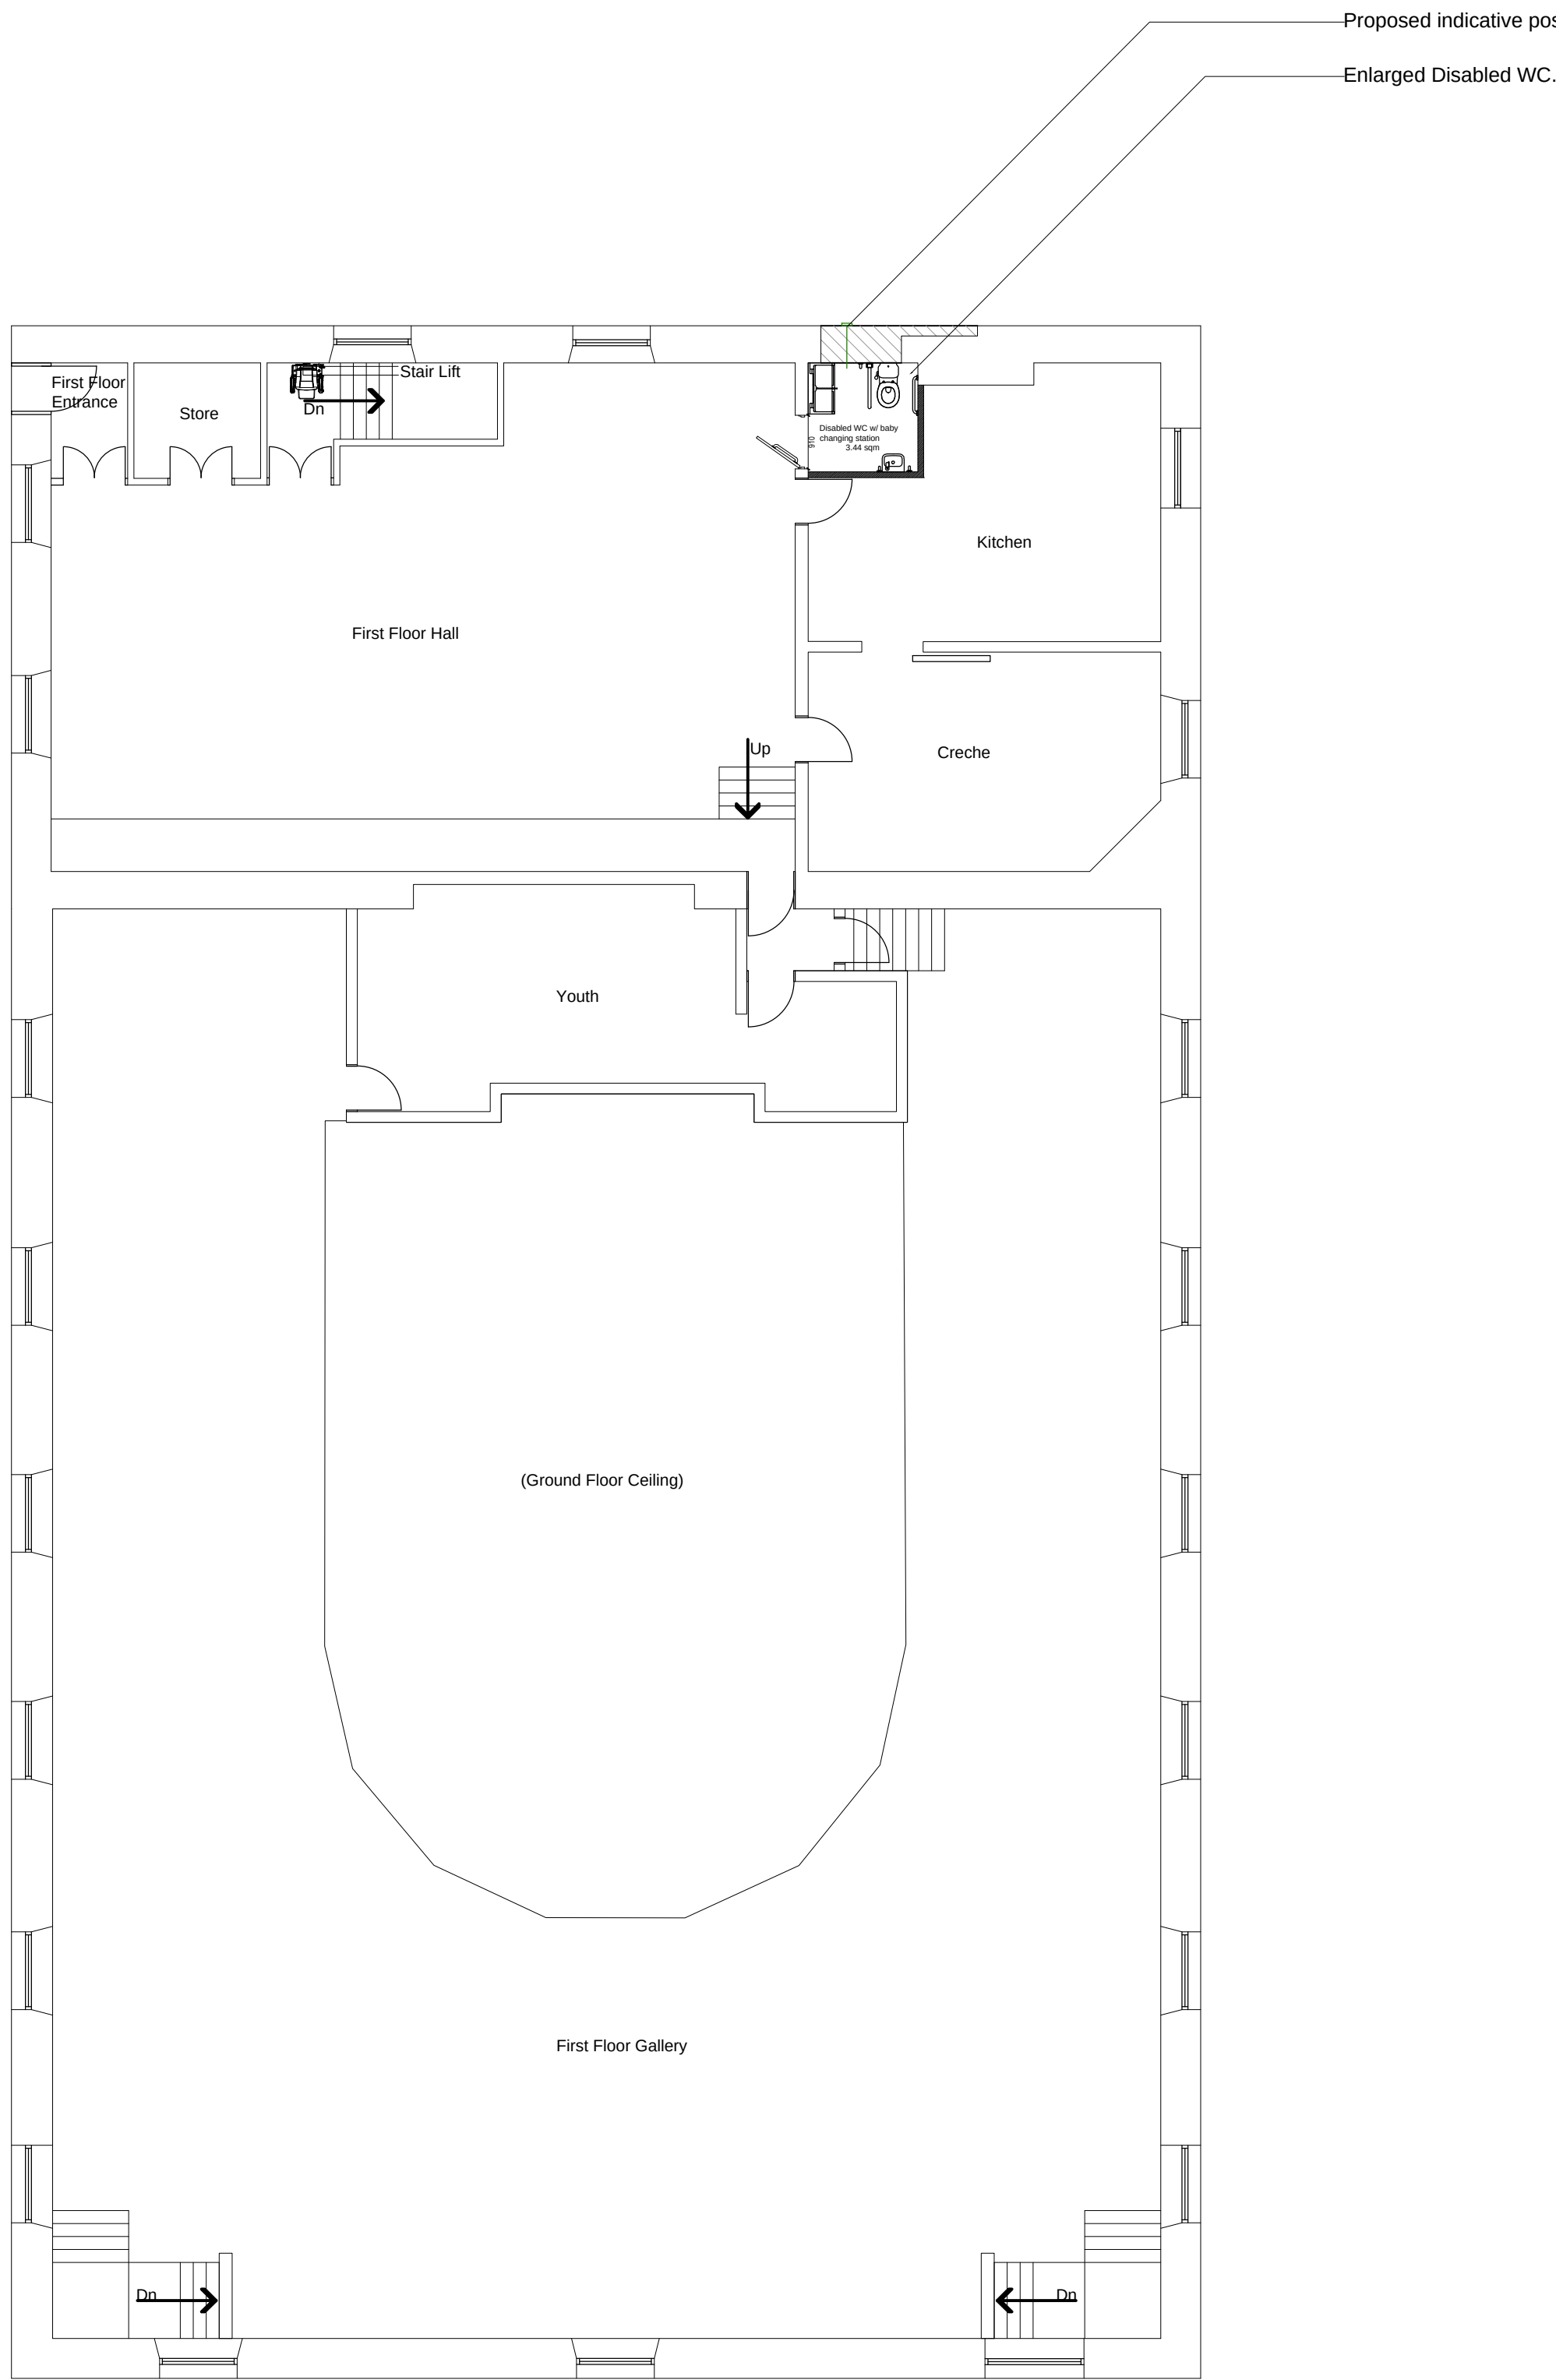

Rev	Description	Date	Dr by	App by
original by		date created		Approved by
T.Nyansimera		June '17		



AHR Building Consultancy Ltd
Norwich Union House
High Street
Huddersfield
HD1 2LF
United Kingdom

T +44(0)1484 537411
F +44(0)1484 530332
E huddersfield@ahr-global.com
www.ahr-global.com

client			
Elim Pentecostal Church, Dewsbury			
project			
Toilet Remodelling			
drawing			
Proposed Floor Plans			
project number		scale	
2017.00667.000		As Indicated @A1	
drawing number		rev	issue status
EX-WC-03			Planning

This drawing is to be read in conjunction with all related drawings. All dimensions must be checked and verified on site before commencing any work or producing shop drawings. The originator should be notified immediately of any discrepancy. This drawing is copyright and remains the property of AHR.