




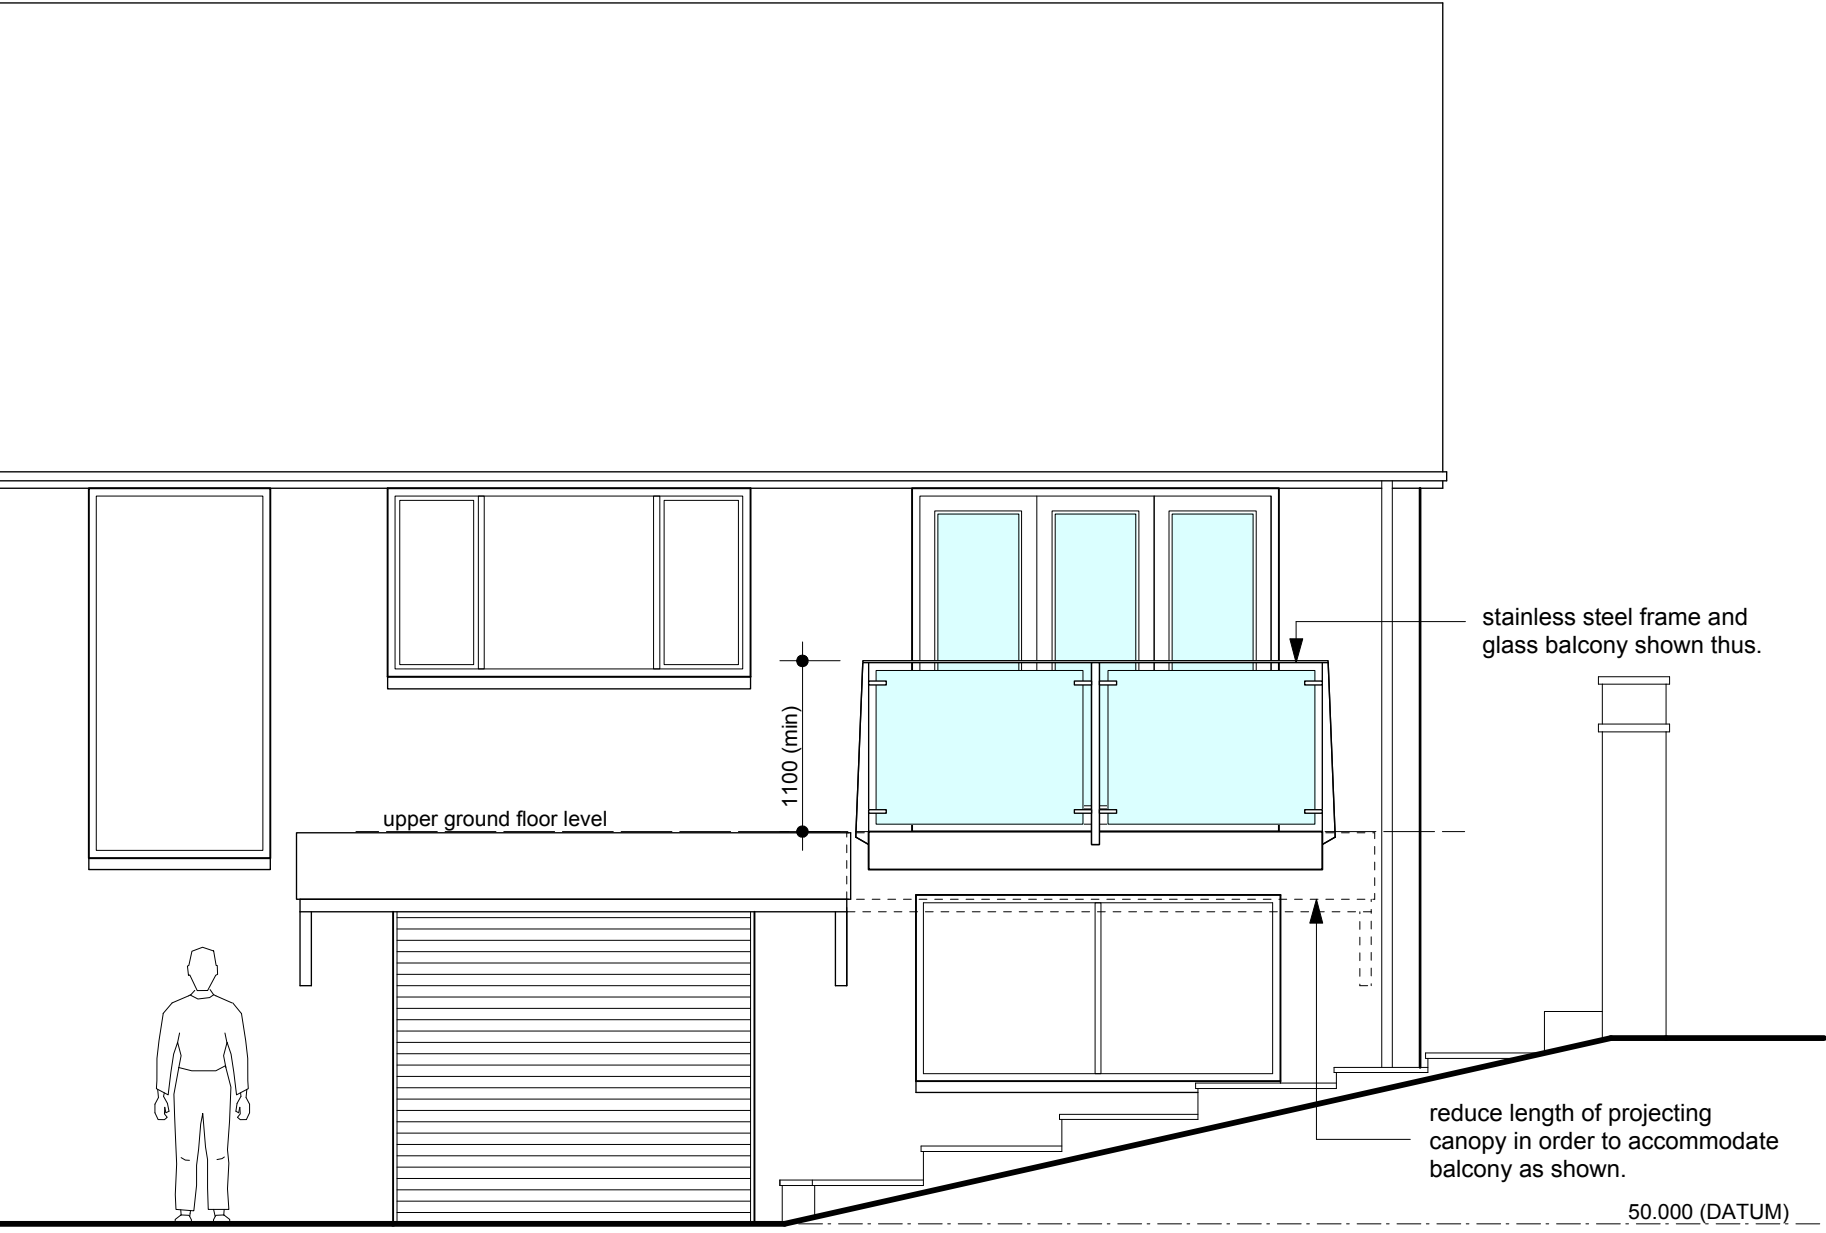


Part North West Elevation

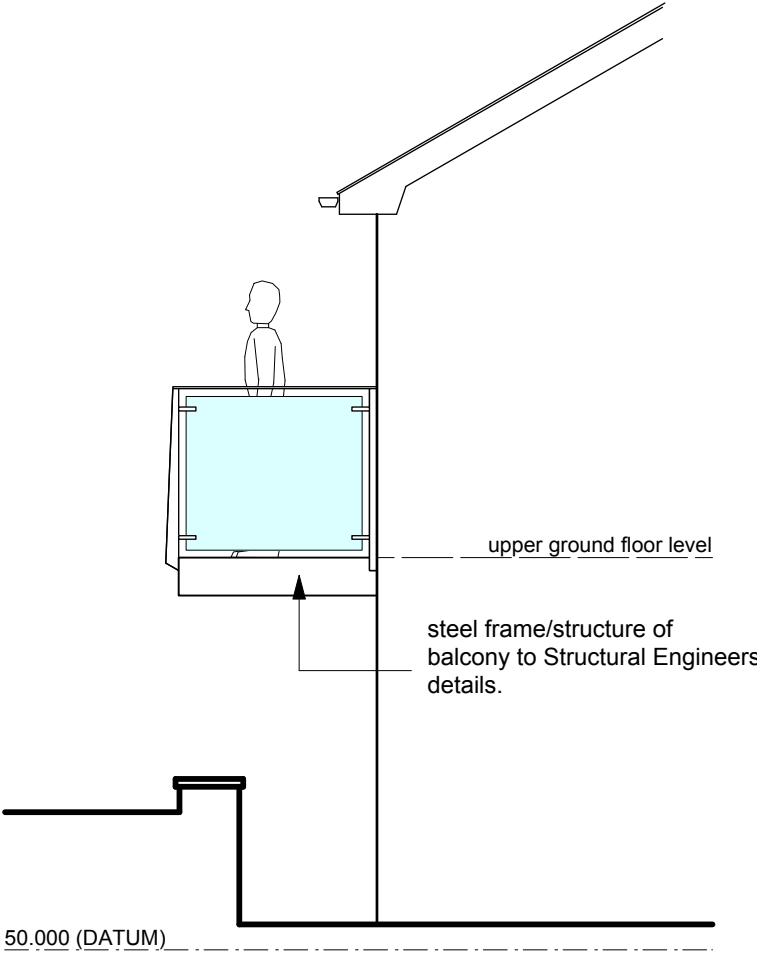


Part South West Elevation

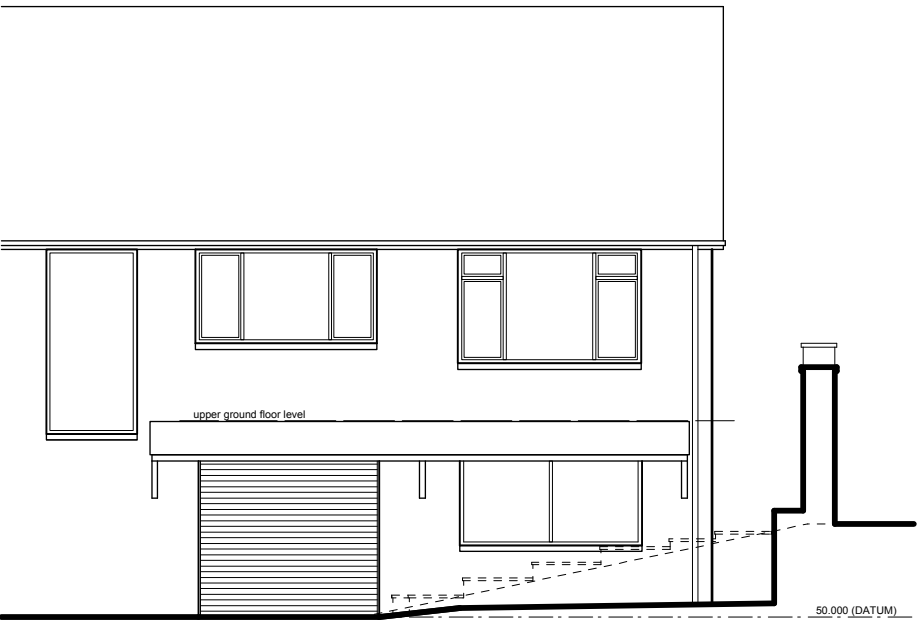


Part North West Elevation

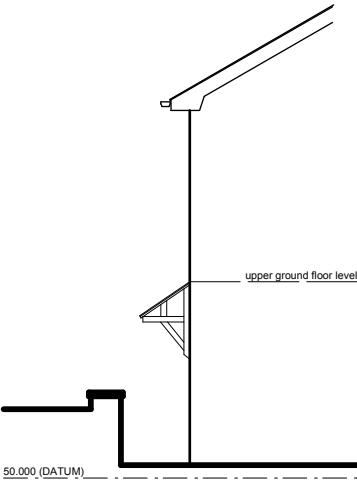


Part South West Elevation

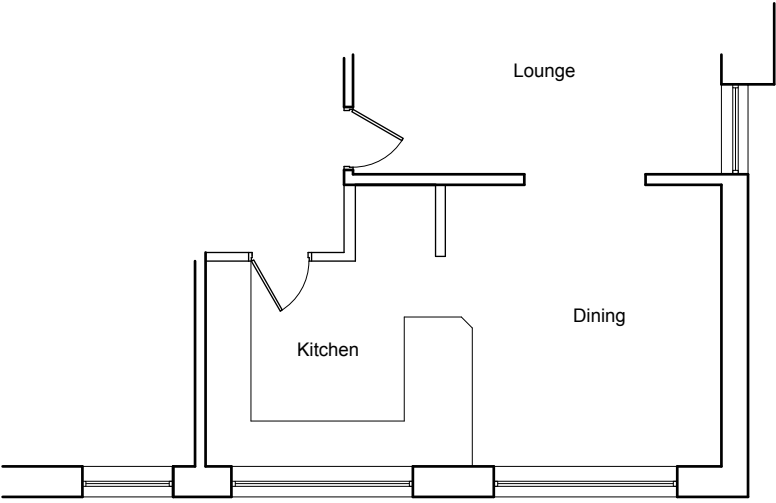


Upper Ground Floor Plan

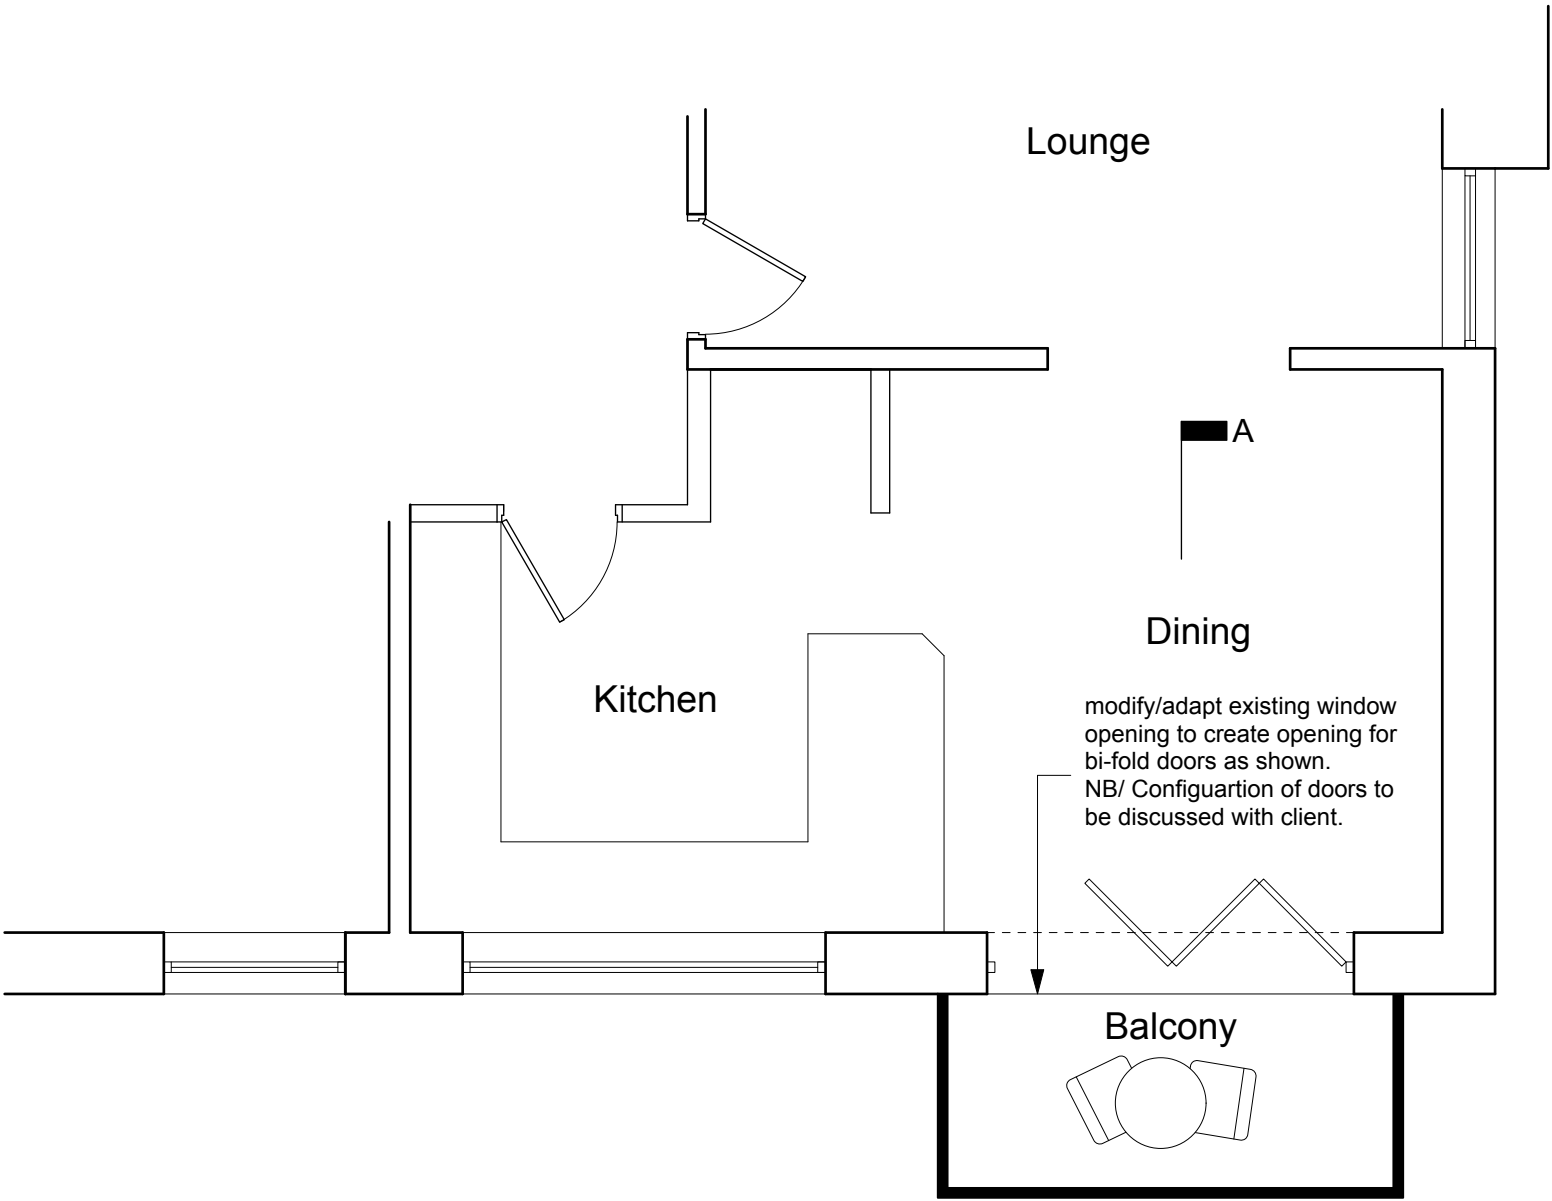

Upper Ground Floor Plan

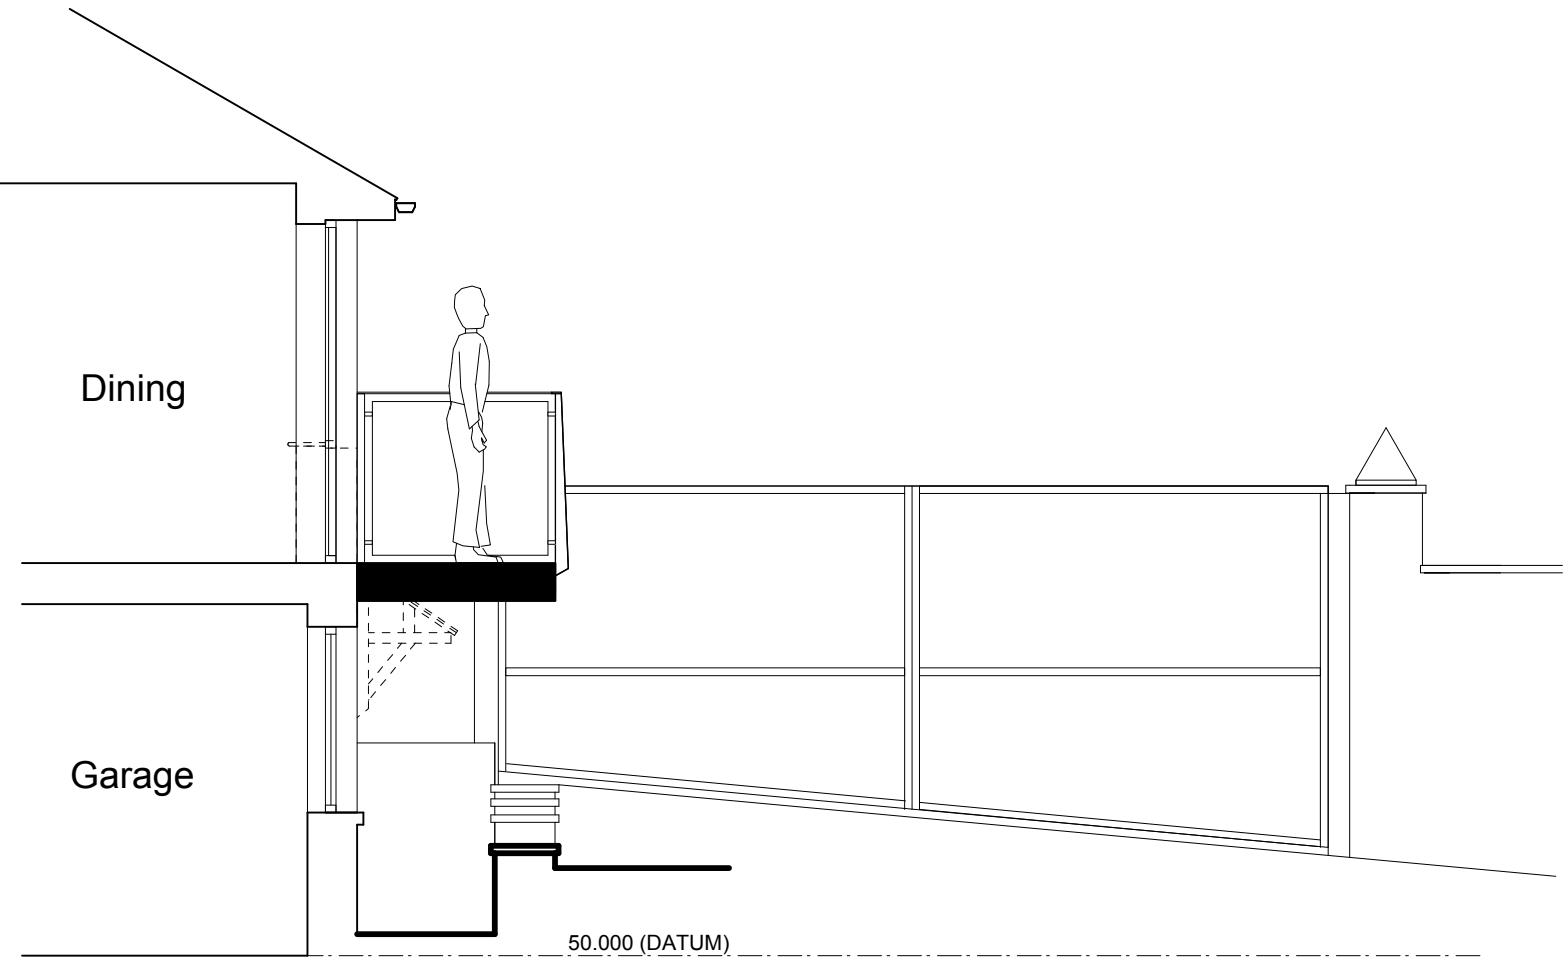

Section A-A

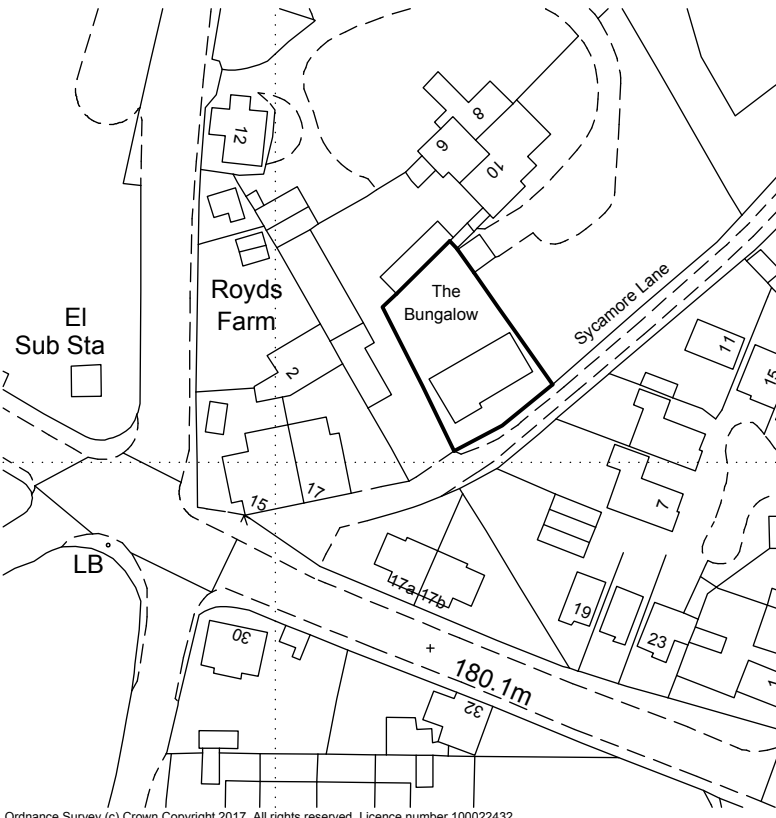

Location Plan - 1/1250

Notes:
This drawing has been prepared specifically for the purpose of Planning Permission (where appropriate) & Building Regulation Approval. Valley Properties accept no liability for errors or omissions. The drawing may be used for estimating purposes, but the Principal Contractor must carry out a site investigation. The Contractor is responsible for checking site dimensions, materials etc., and all building work, such work being checked by Building Control on site, as may be appropriate. Valley Properties disclaim any liability for works carried out.

Revisions:
Rev.A
Rev.B
Rev.C
Rev.D
Rev.E

VALLEY PROPERTIES
ARCHITECTURAL DESIGN SERVICES
5 Holmfirth Road
Meltham
Holmfirth HD9 4AA
Tel: 01484 854100 Mob: 07769736142
Email: vproperties@vupanel.com

Client Details
Mr & Mrs Ainley

Project Title
**Proposed balcony
at 7 Sycamore Lane
Wooddale
Holmfirth**

Drawing Title
Planning Drawing

Scale: 1/50 & 1/100	Drawing Number 2017/035/03	Rev.	Date Drawn August 2017	Drawn By Andrew Smith
------------------------	-------------------------------	------	---------------------------	--------------------------