




garage

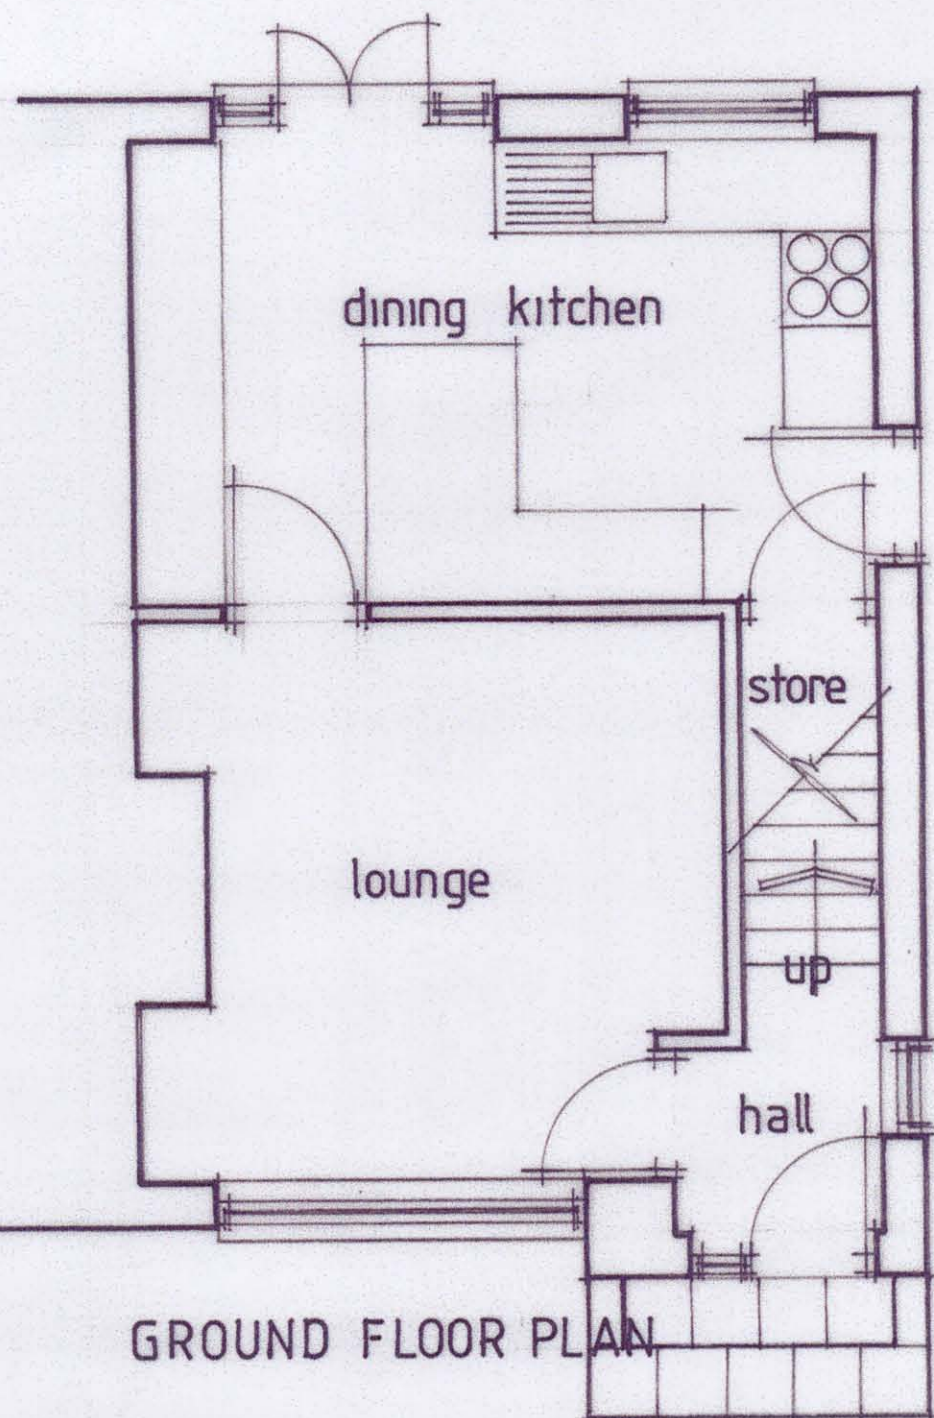


GROUND FLOOR PLAN

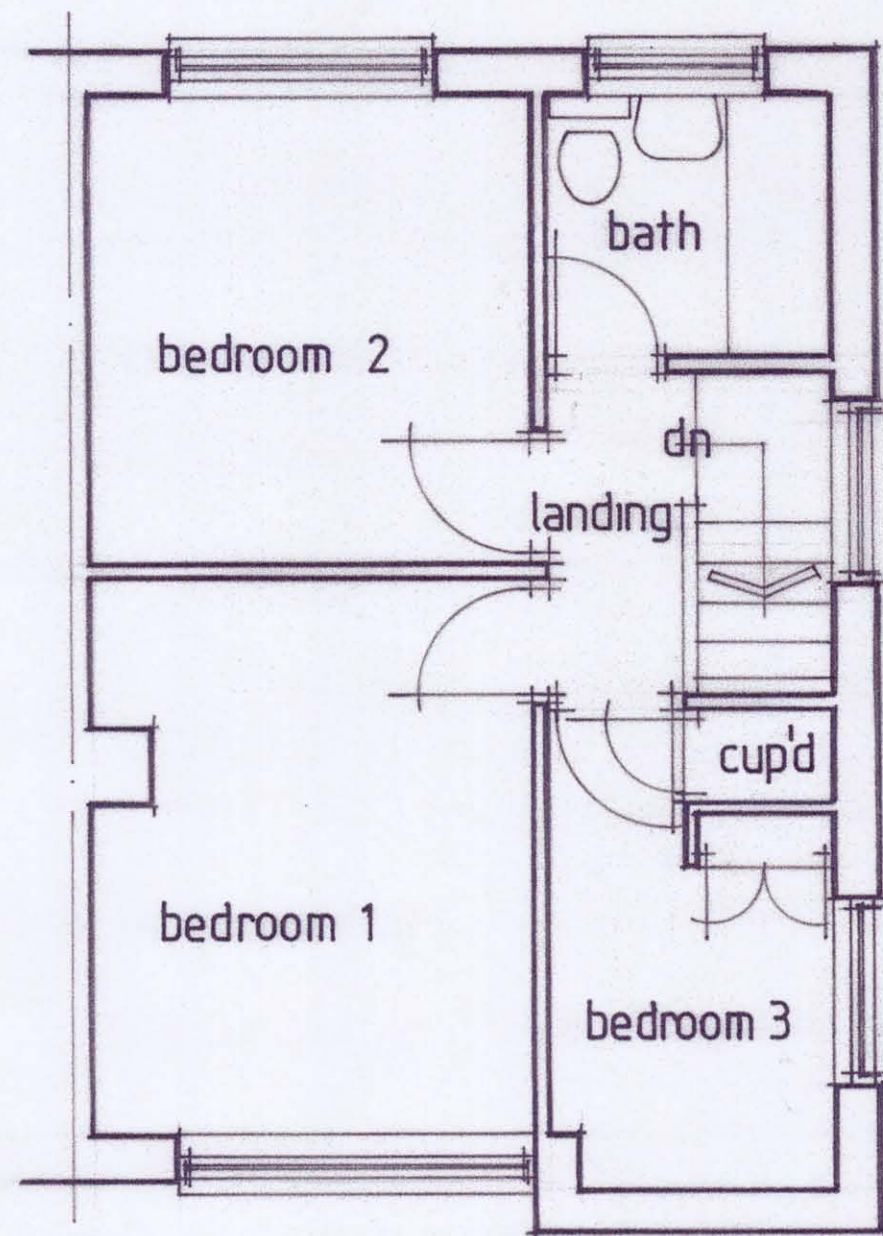


FIRST FLOOR PLAN
Scale 1:50

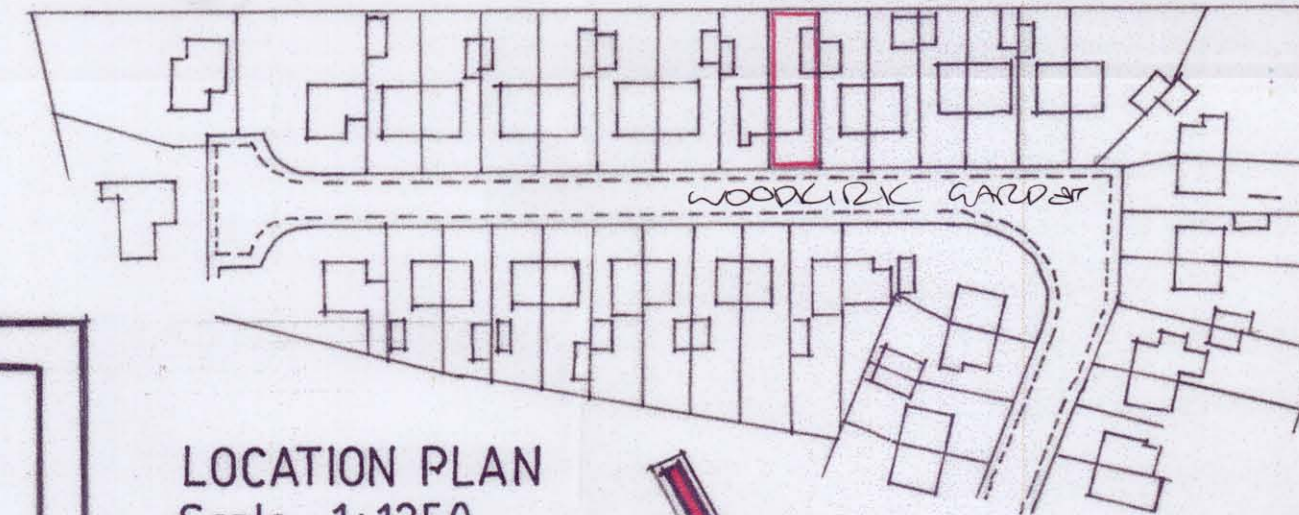


LOCATION PLAN
Scale 1:1250

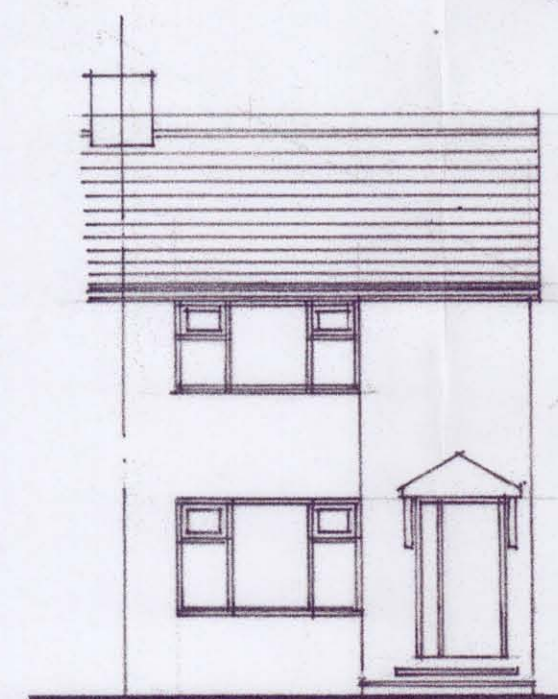


Front Elevation
Scale 1:100

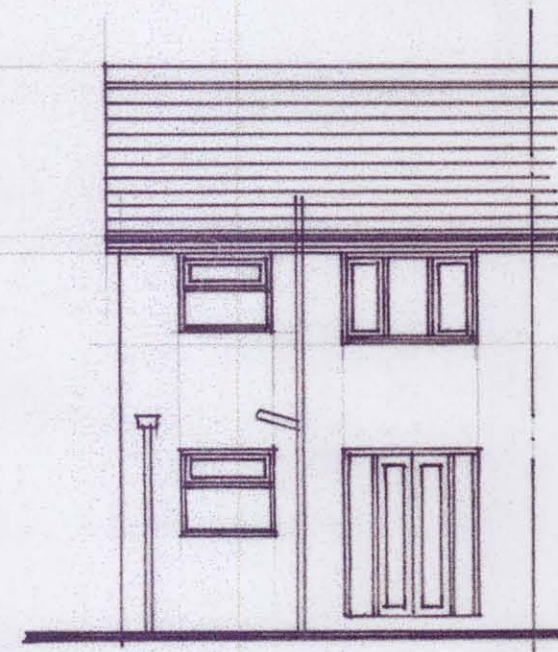

Rear Elevation

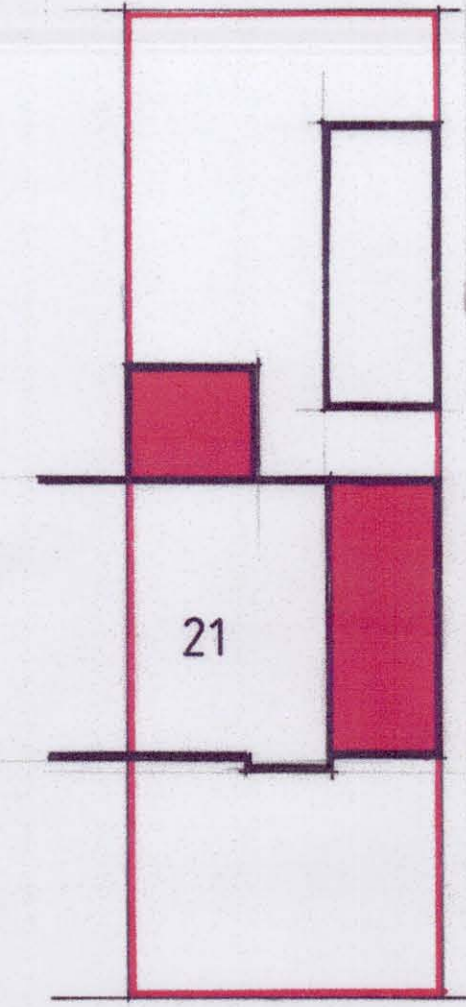

Woodkirk Gardens
Block Plan Scale 1:200

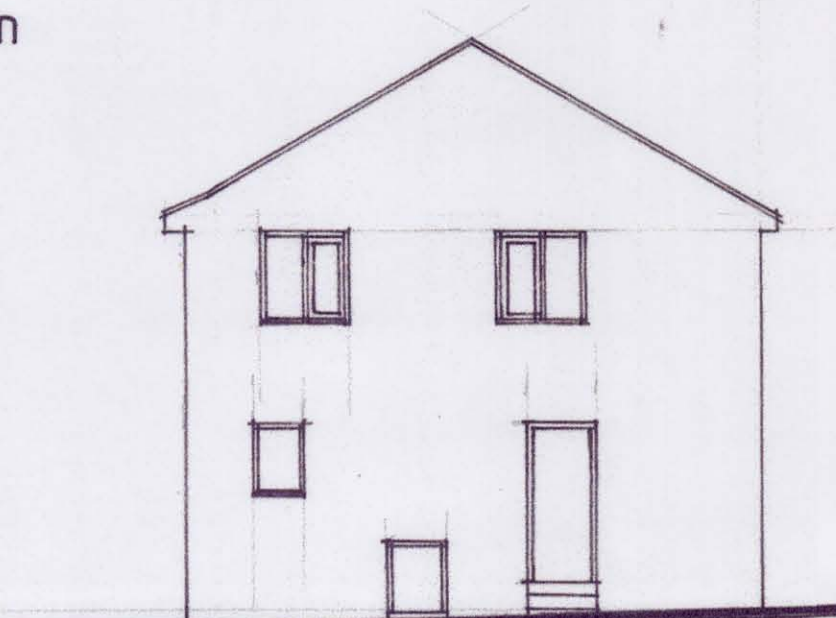

Side Elevation

AS EXISTING

MR & MRS RIPLEY,
102, WOODKIRK GARDENS,
BATLEY,
WF 12 7HZ