




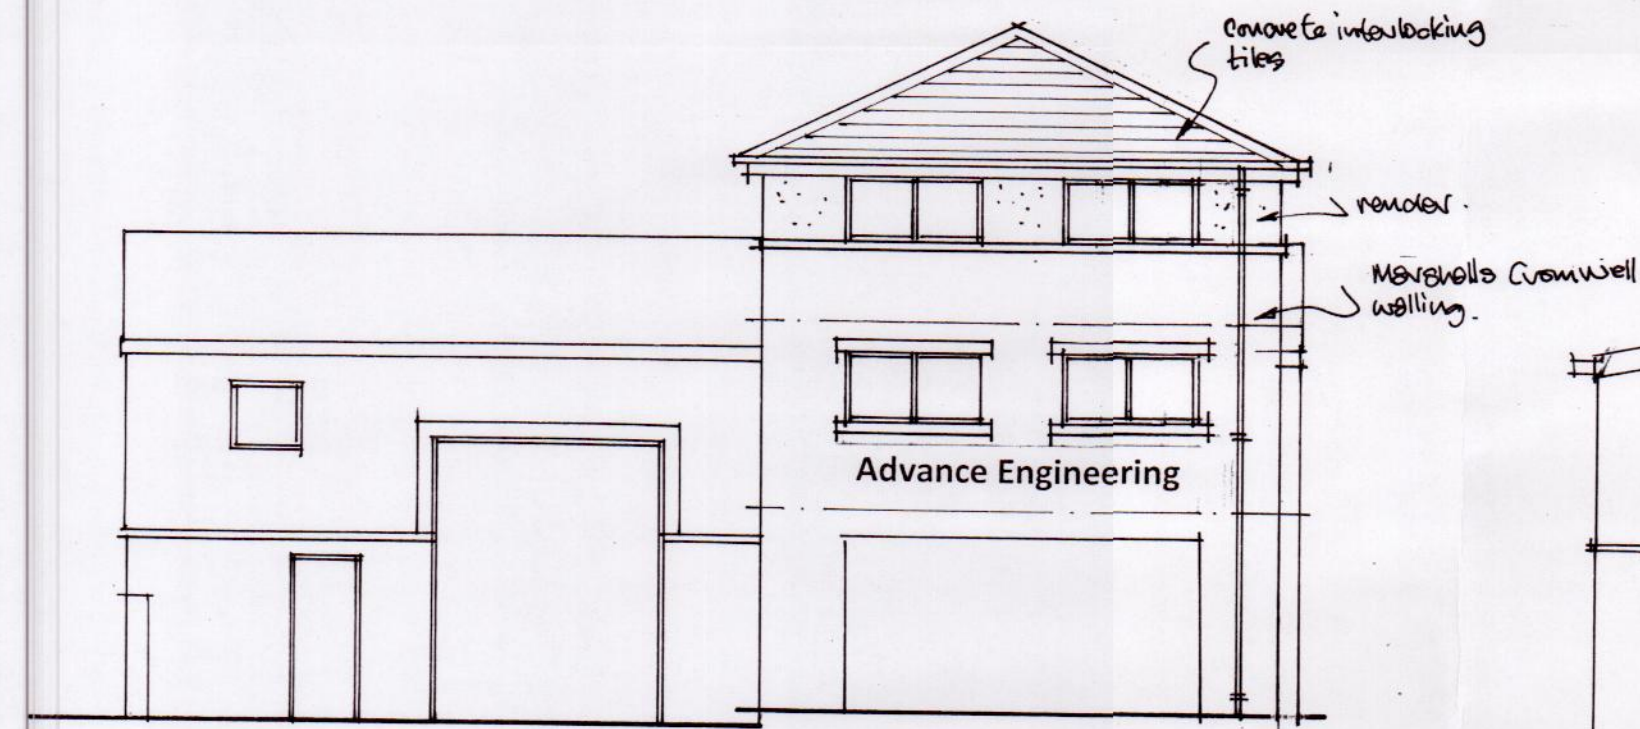


north elevation

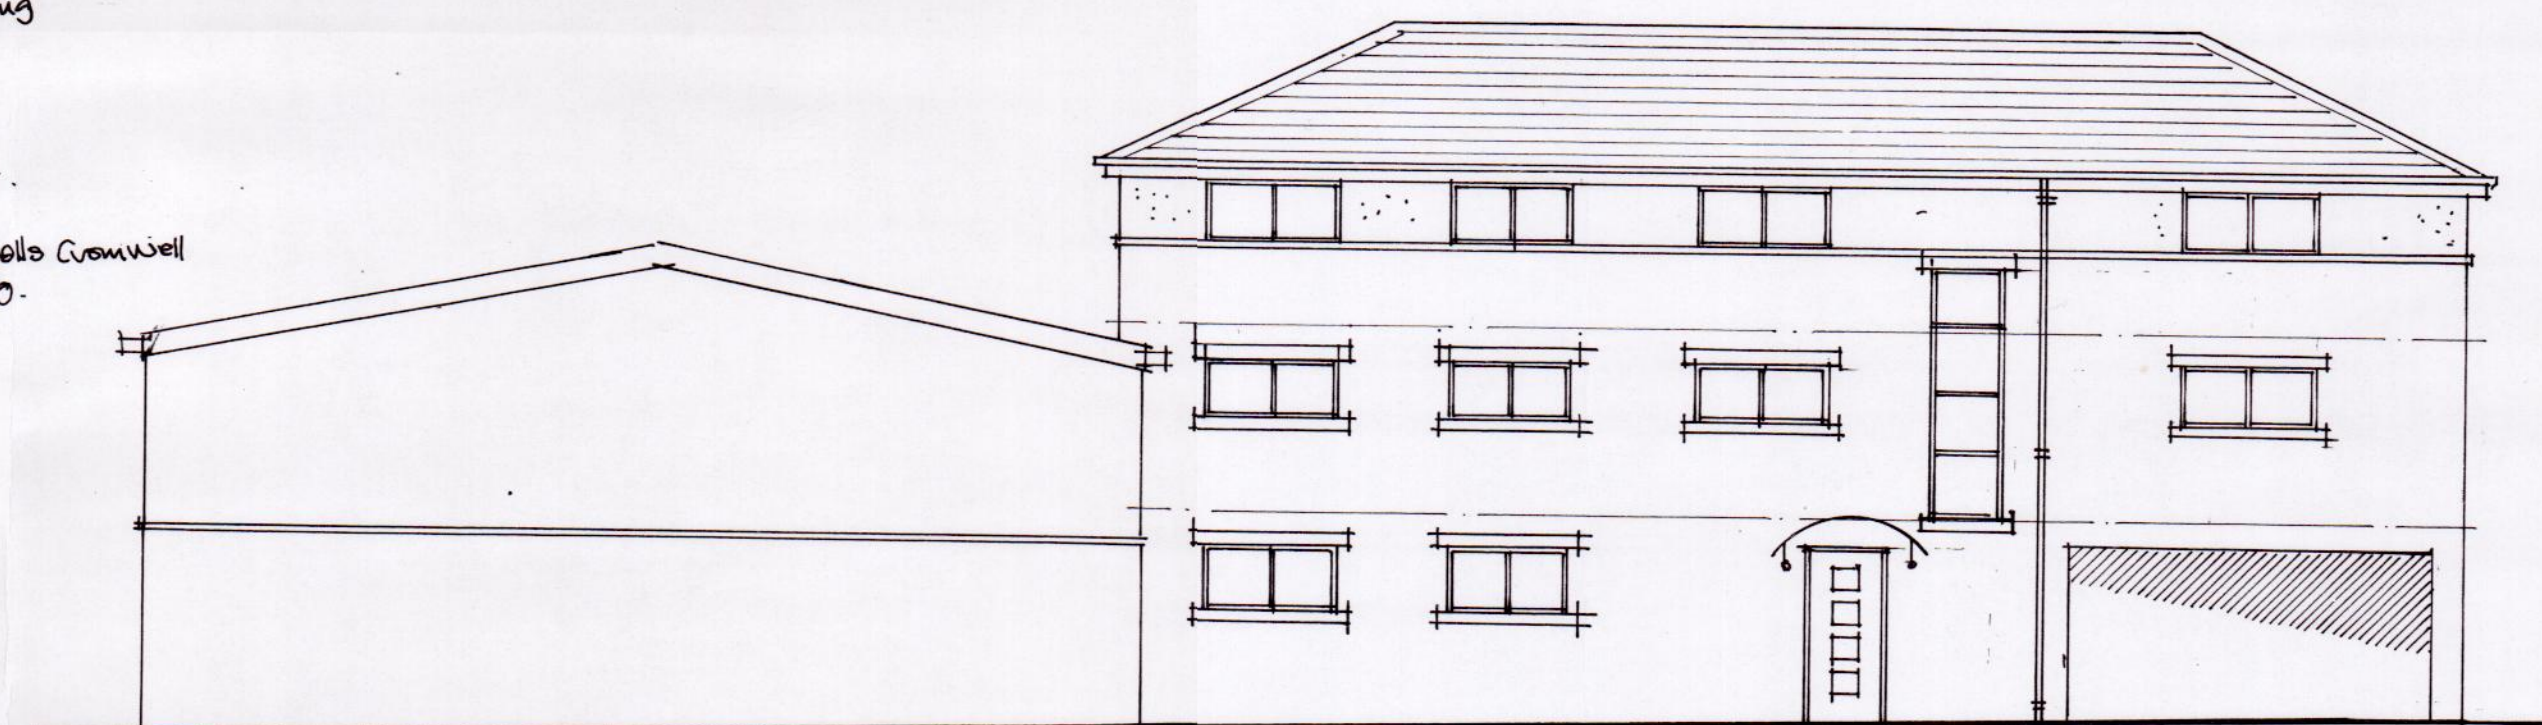


east elevation

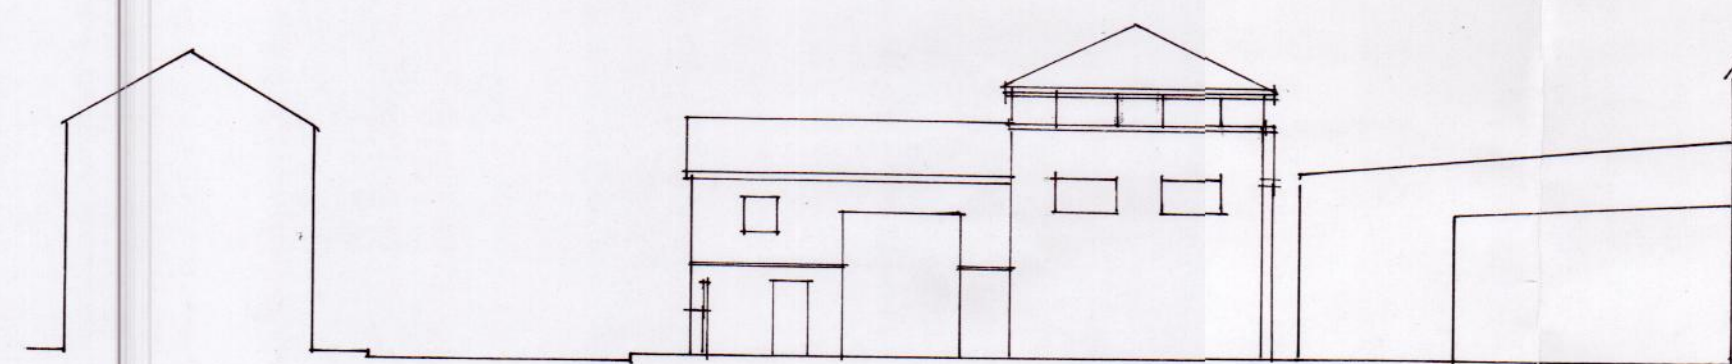


street scene / site section 1:200

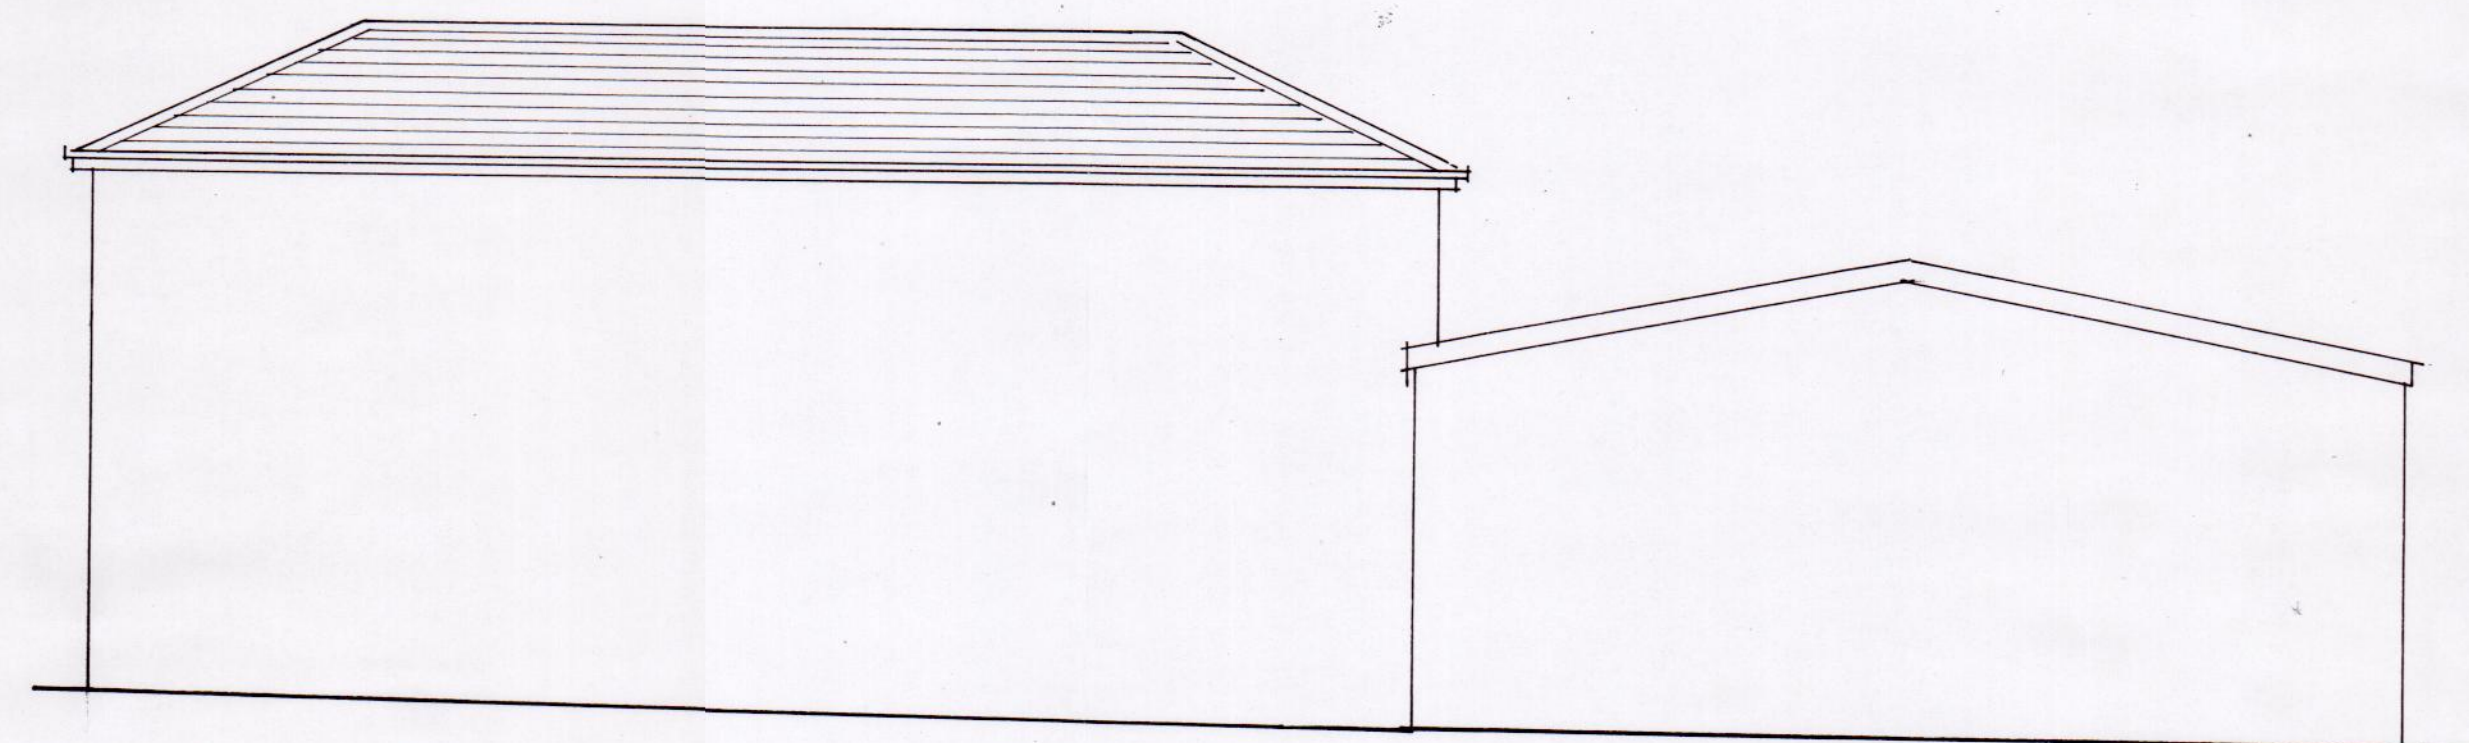


west elevation

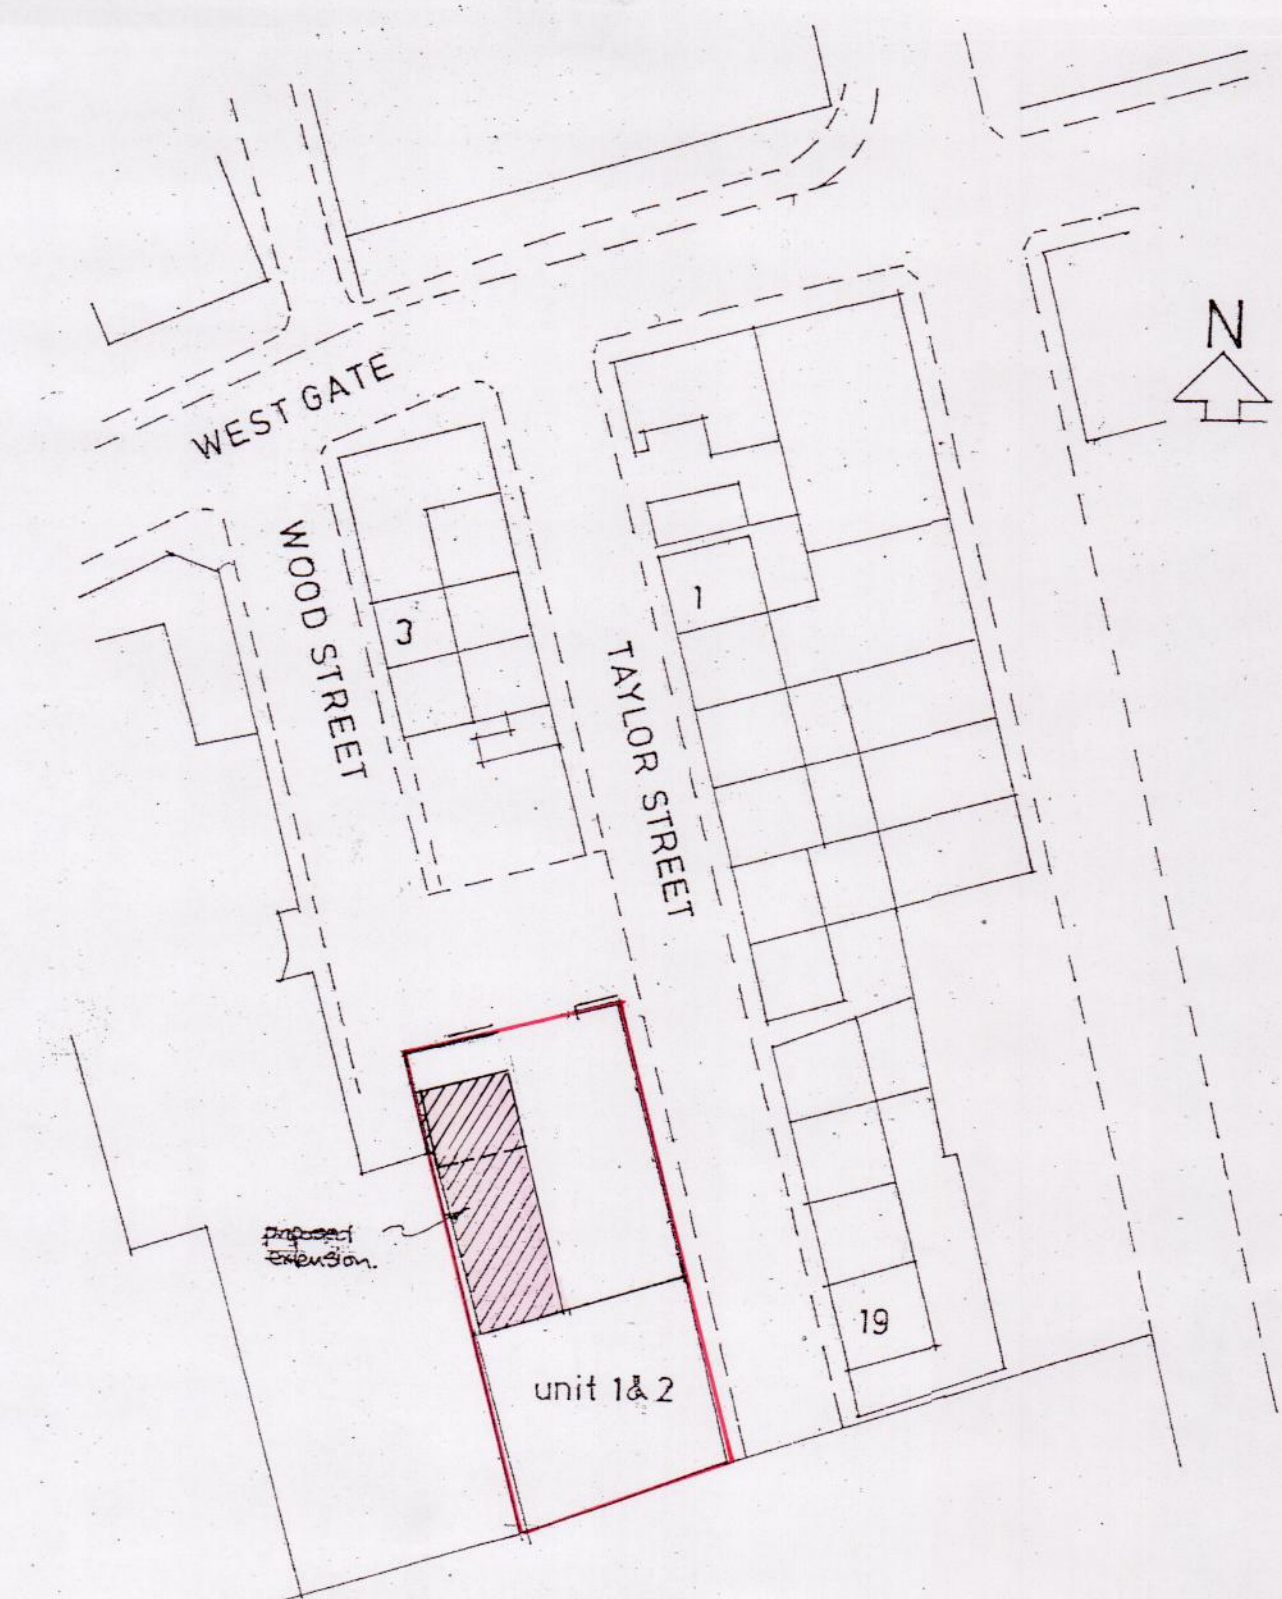


site plan 1:500

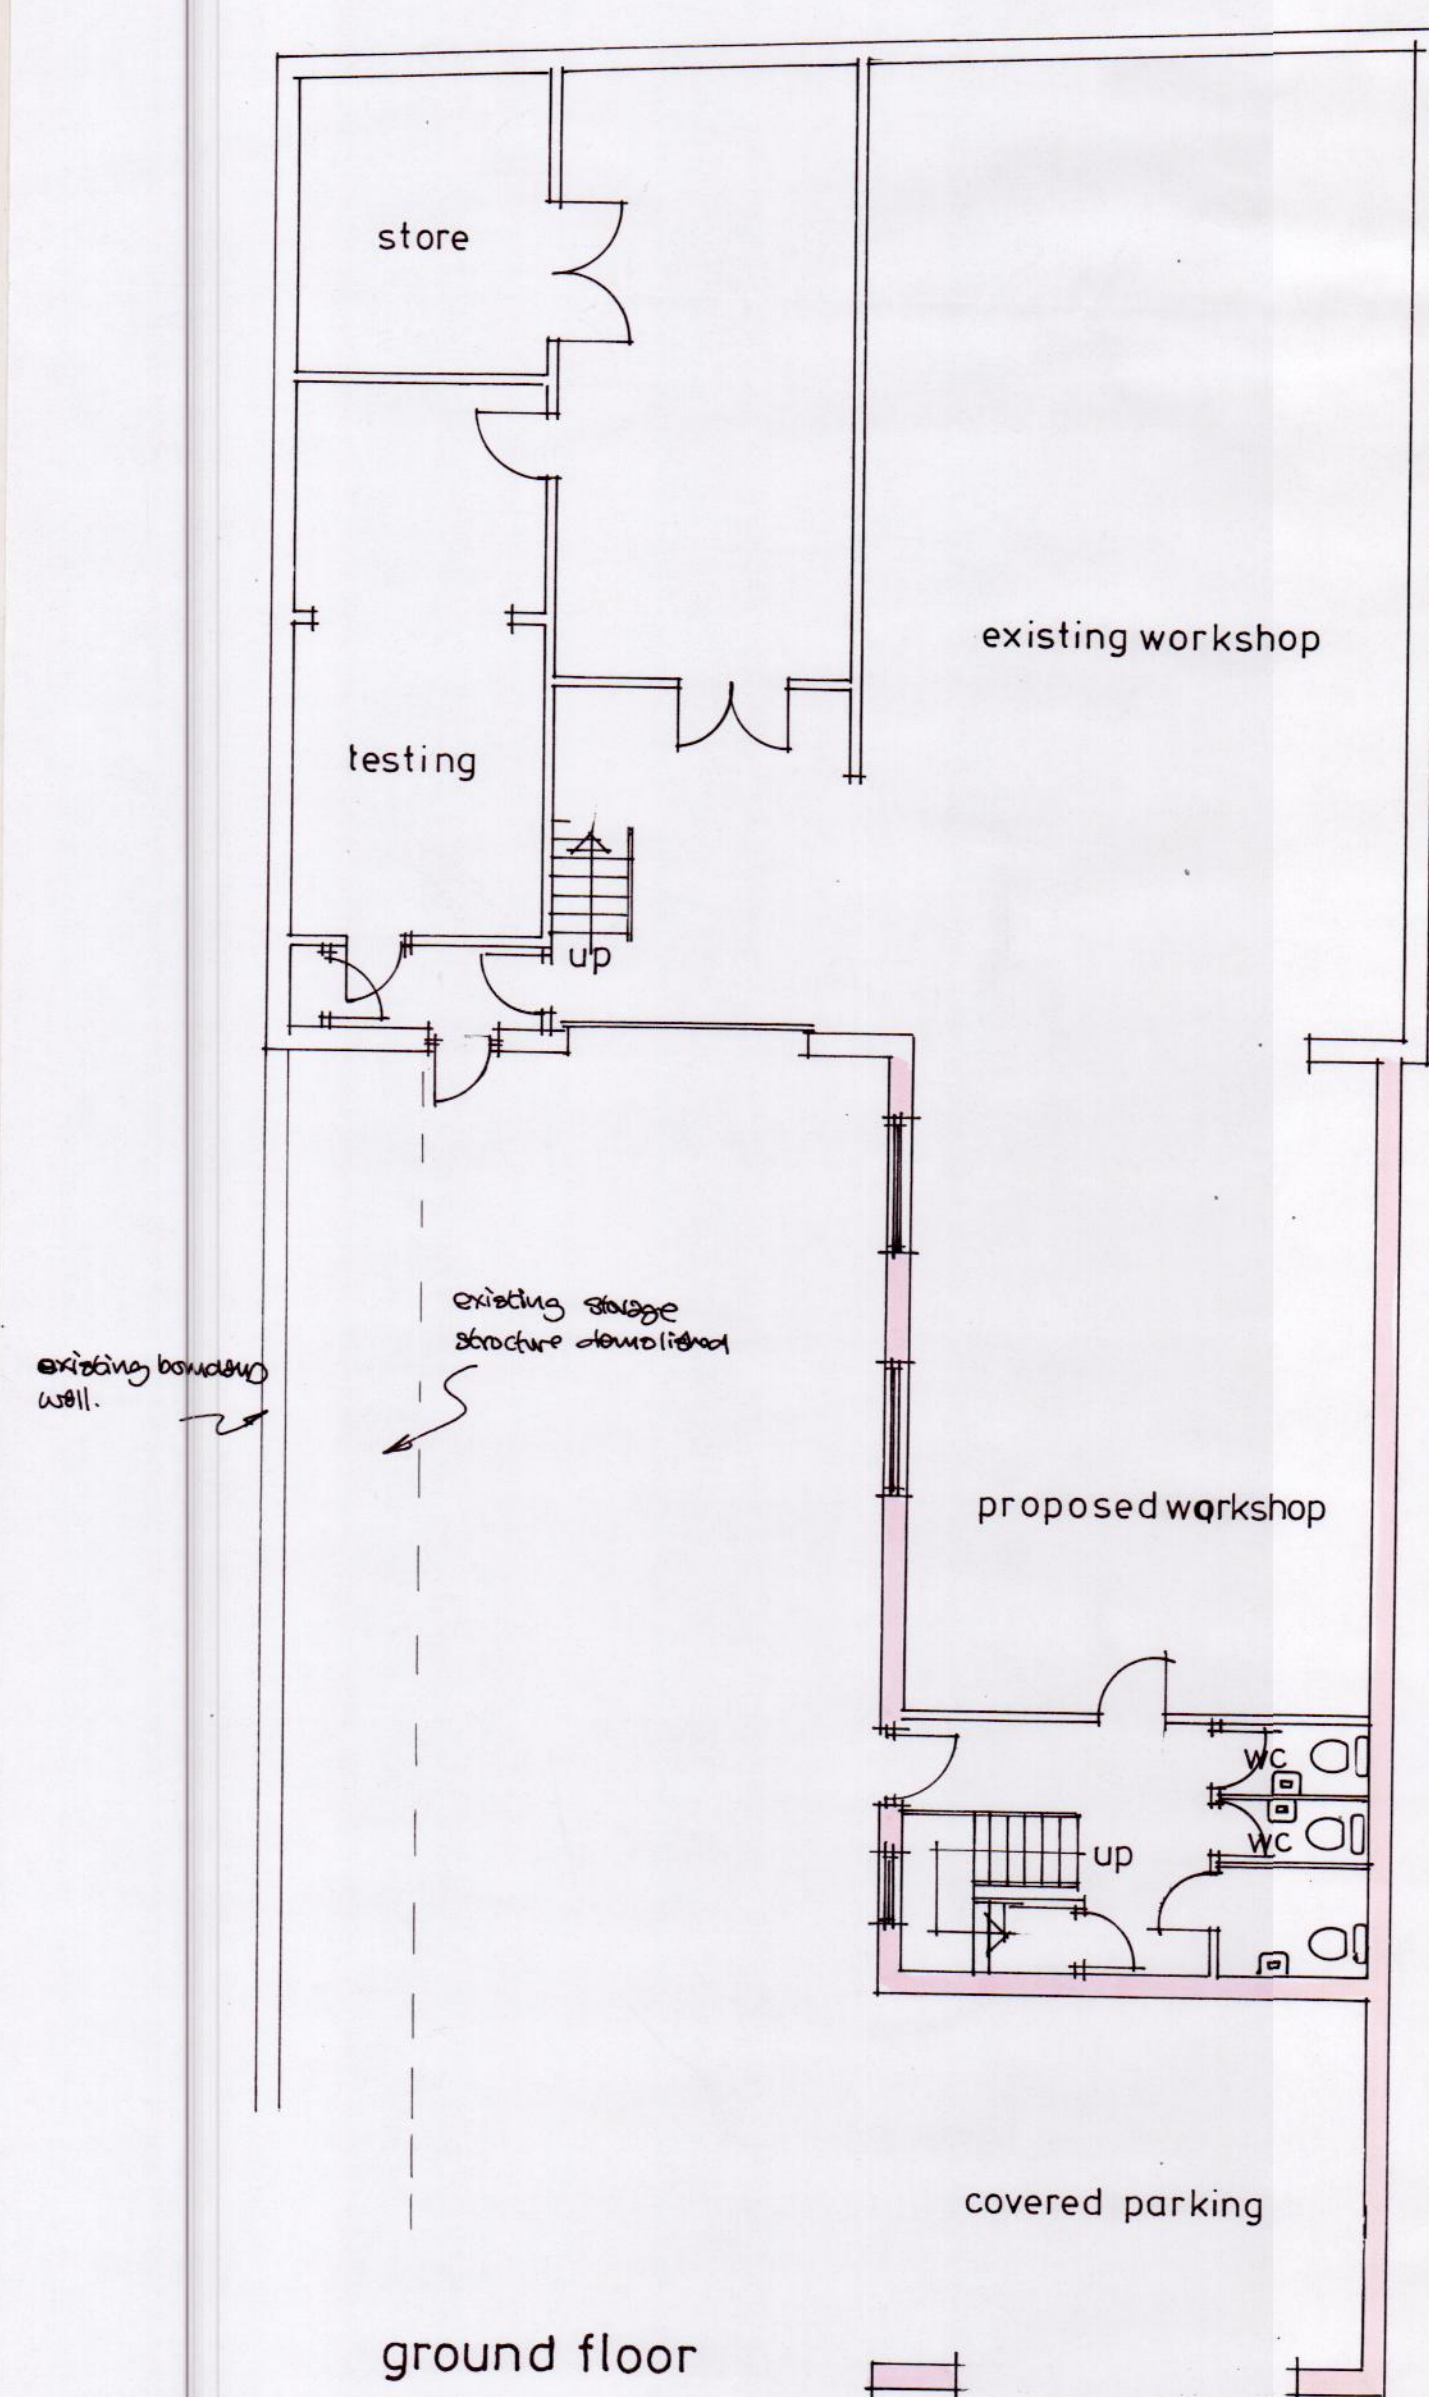


ground floor

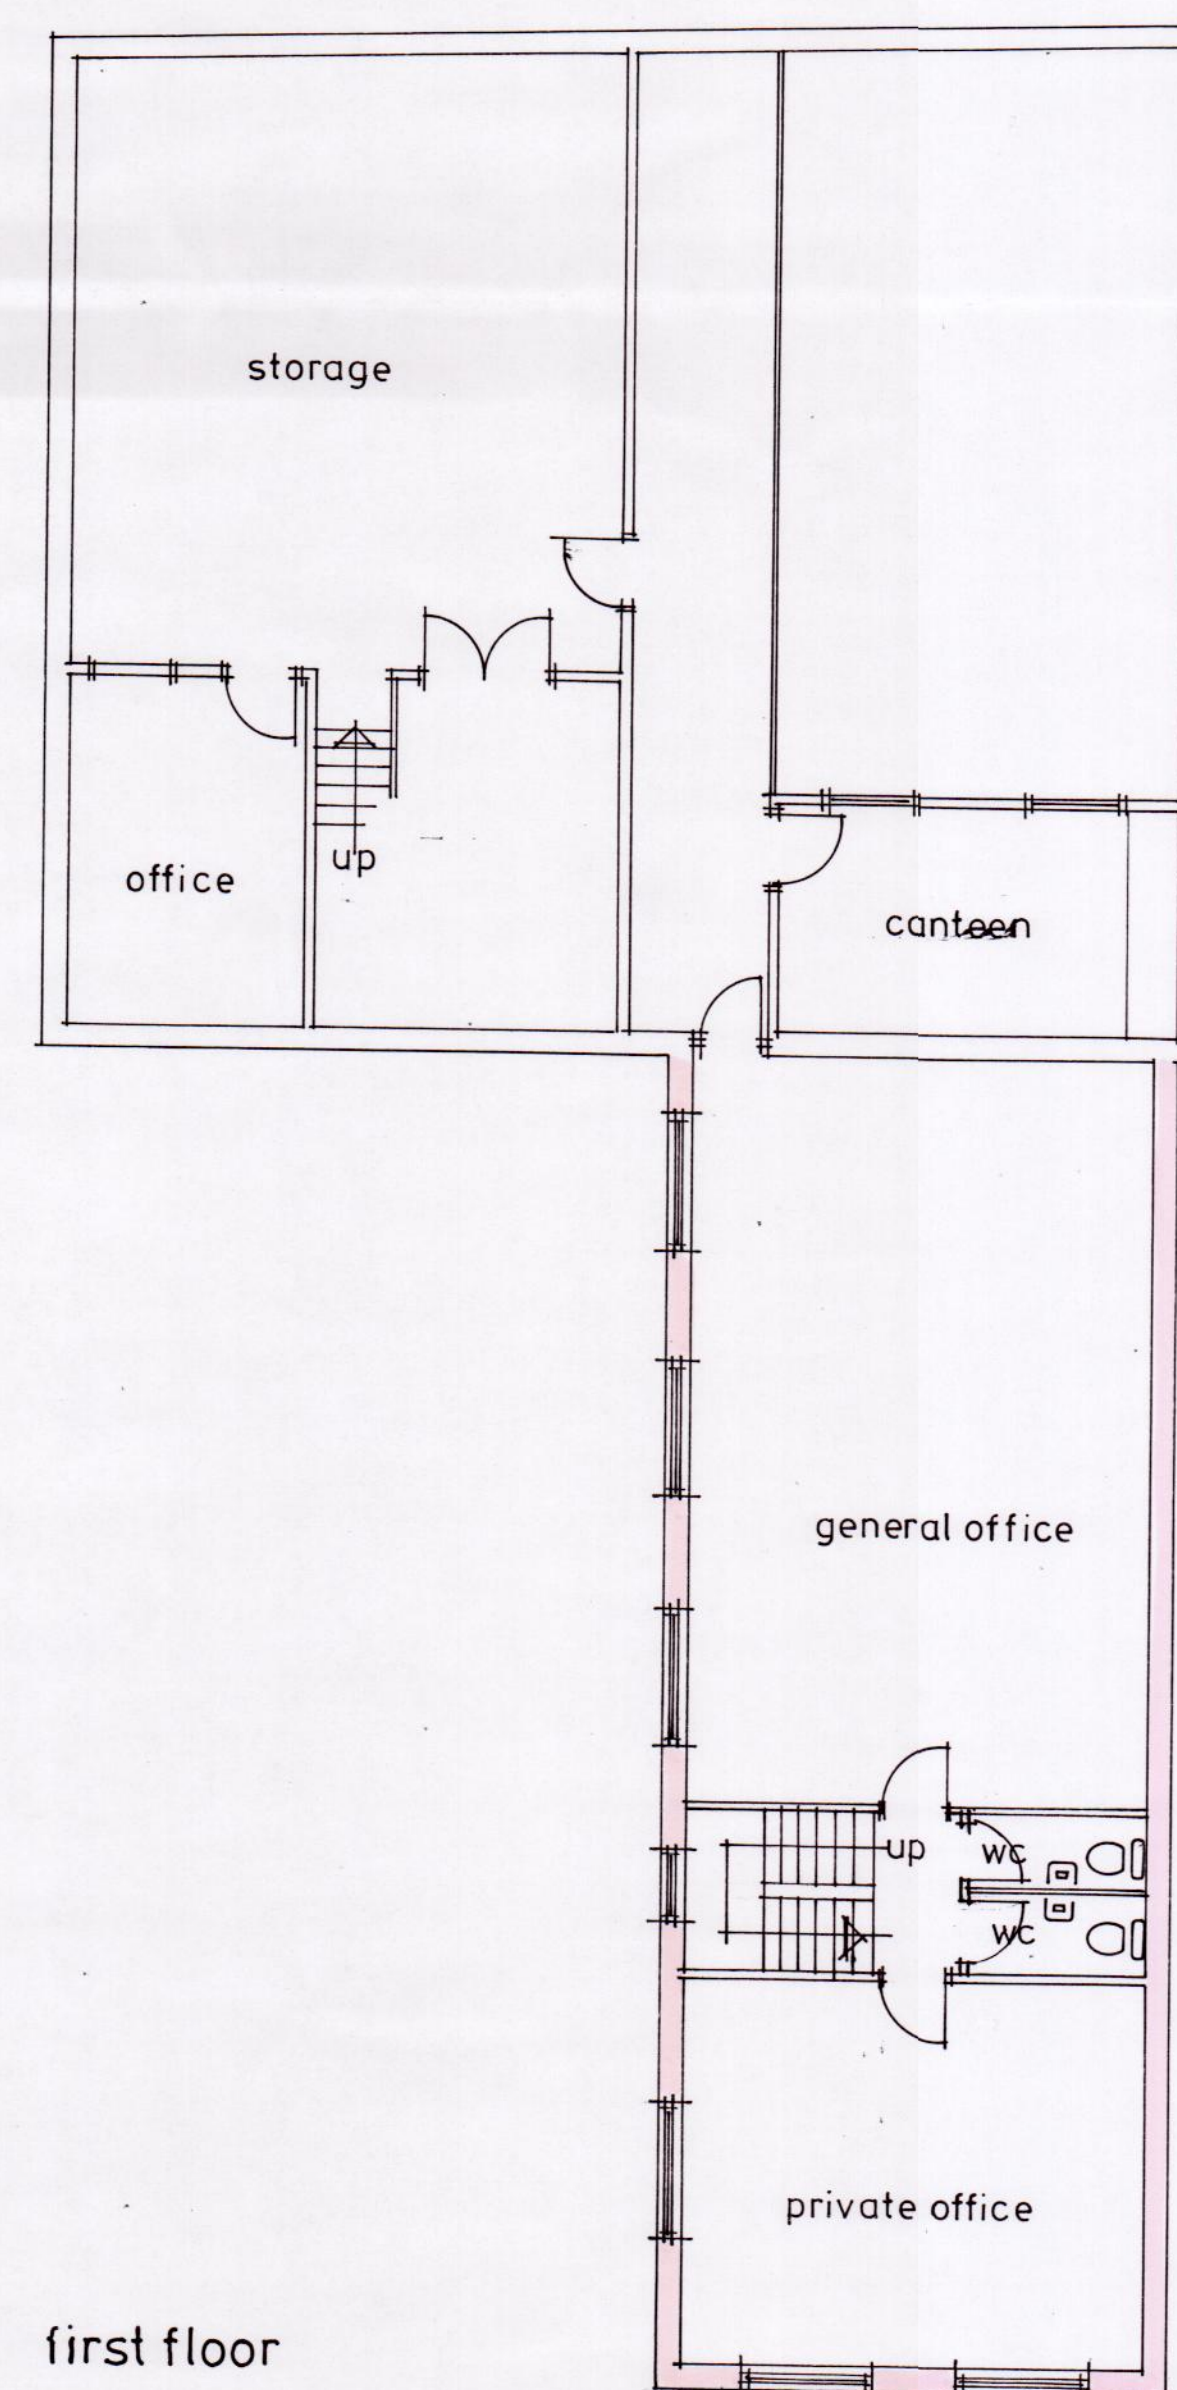

first floor

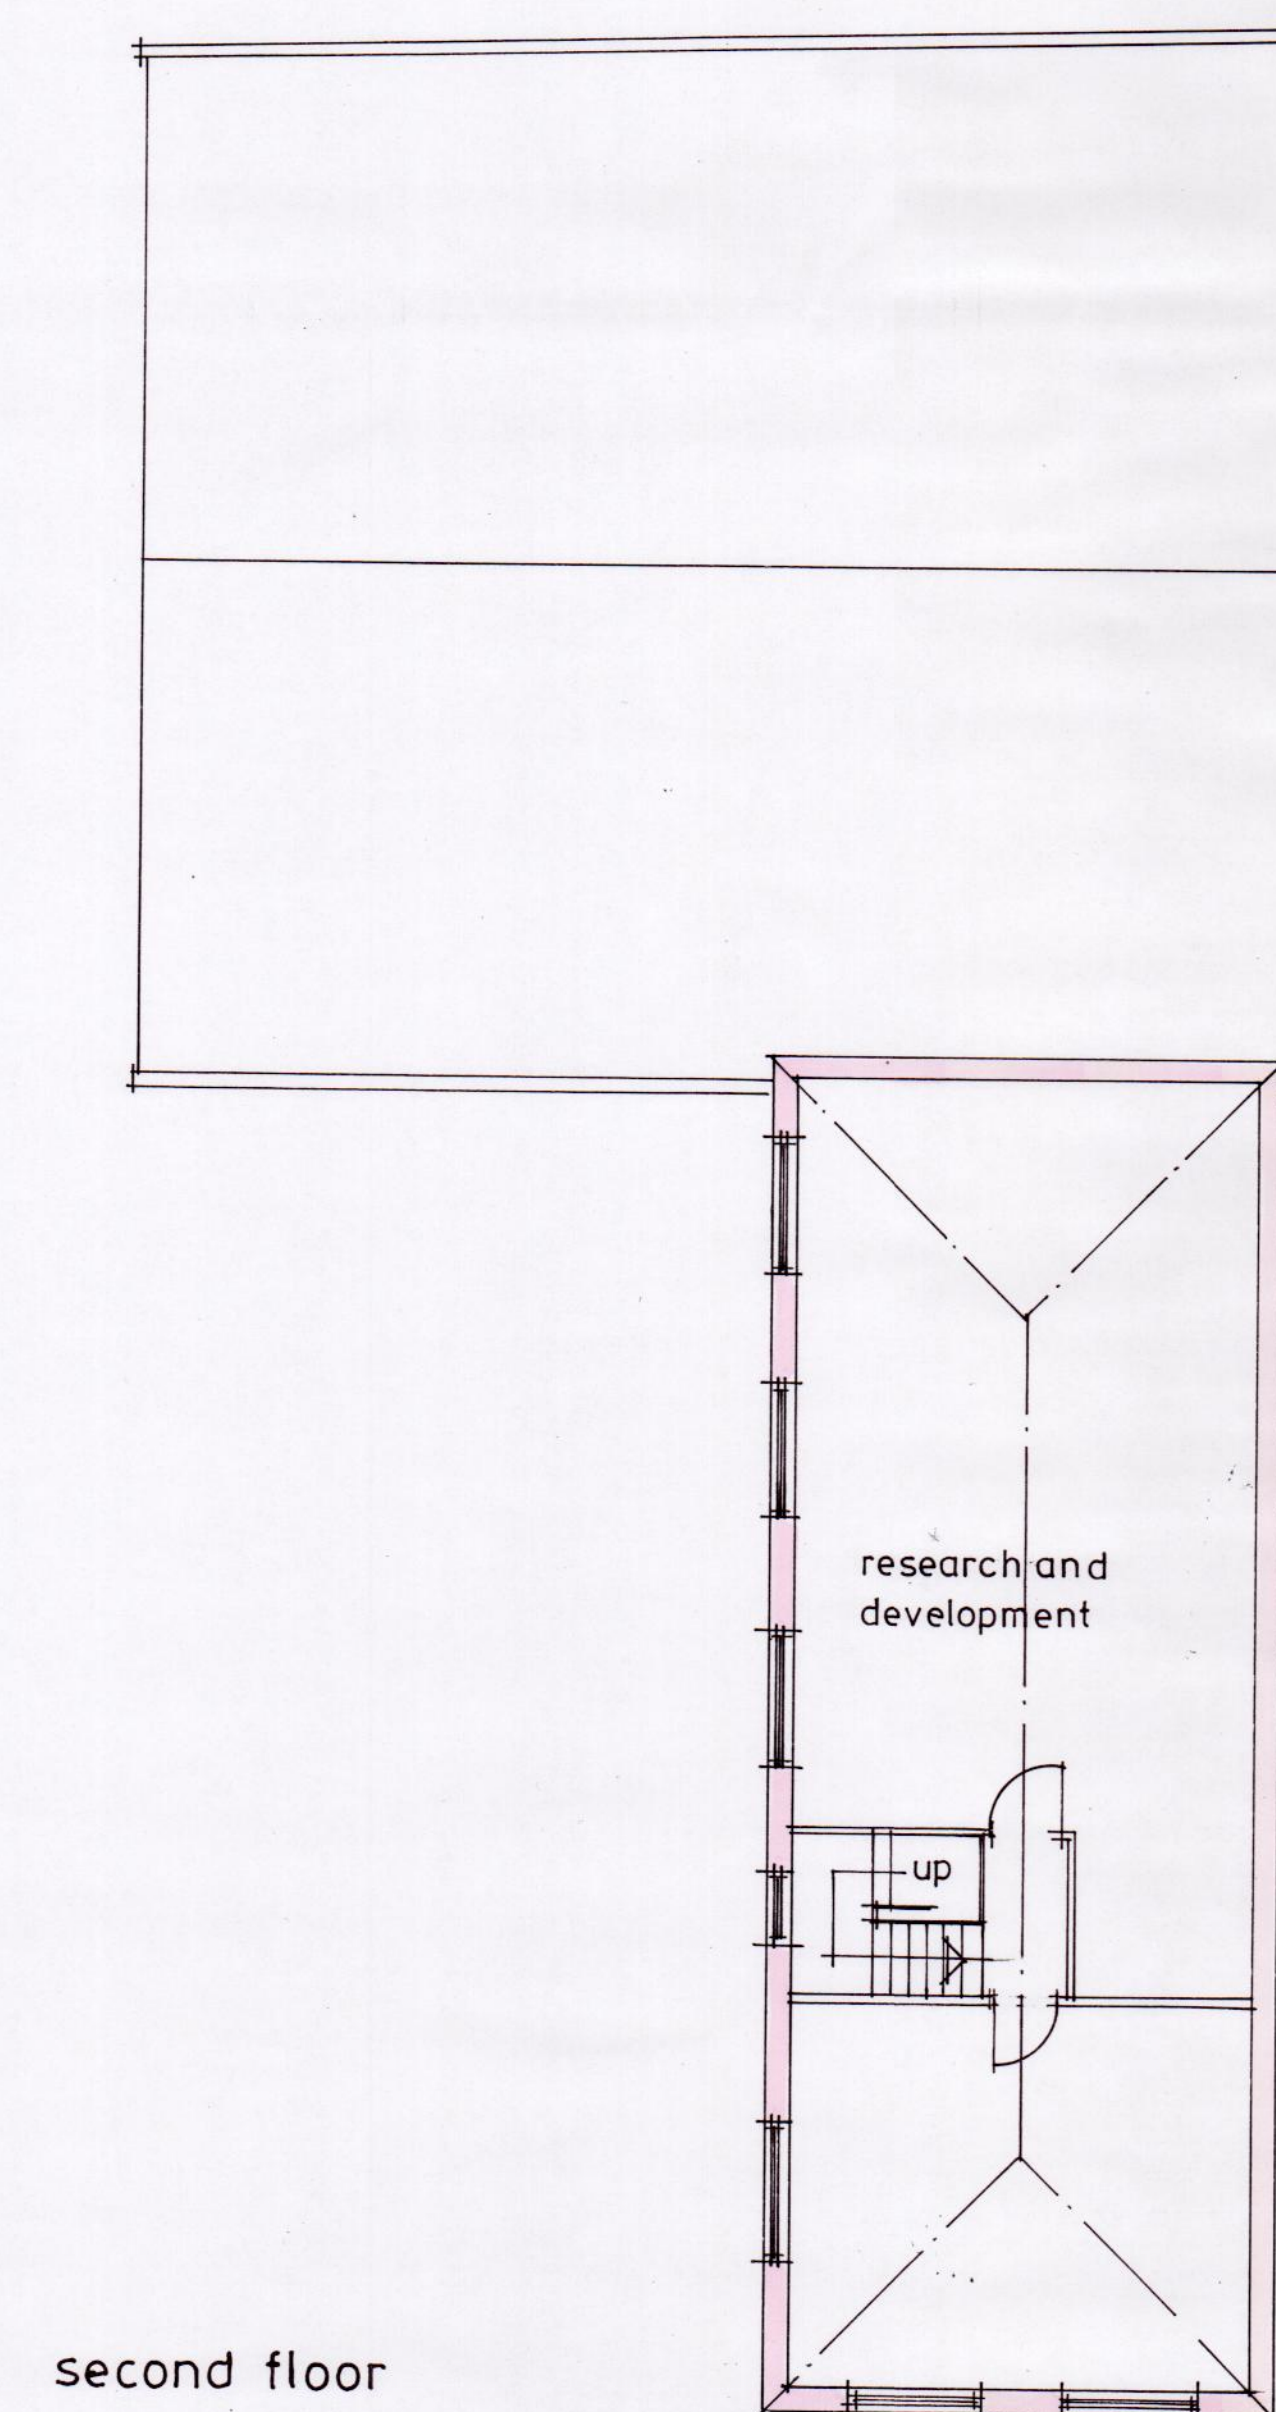

second floor

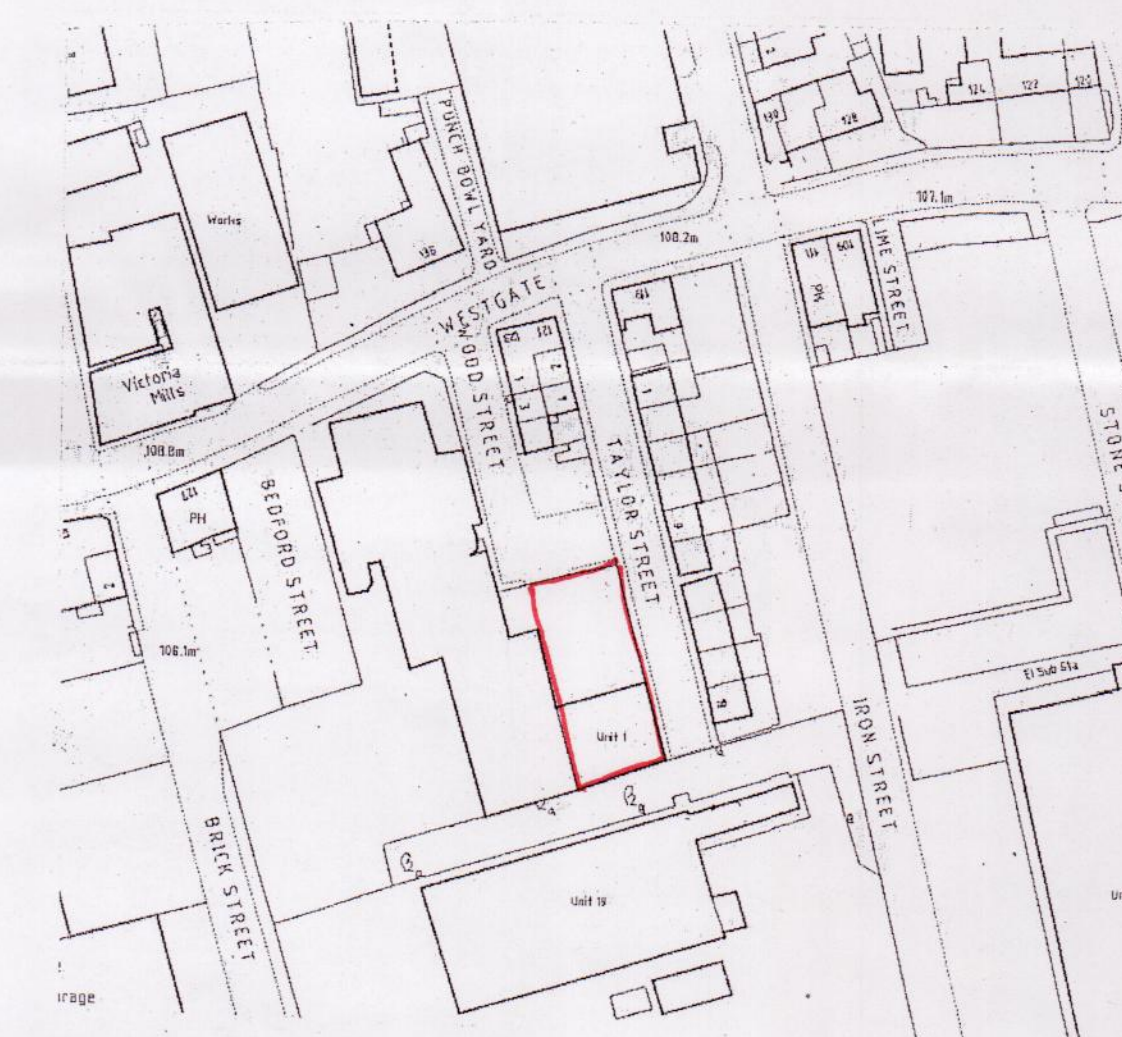

location plan 1:1250

Revision		Date
All dimensions to be verified on site and the practice informed of any discrepancy.		
Calder Architectural Services 13 Henry Street Brighouse West Yorkshire HD6 2BL Tel/Fax 01484 713475		
Advance Welding		
Drawn	Date	Scale
	9:2015	1:100
Proposed two storey workshop and office extension at 1 & 2 Taylor Street Cleckheaton		
Drawing Plans and elevations		
Job No.	Drawing No.	Rev.
	7	