




Front Elevation

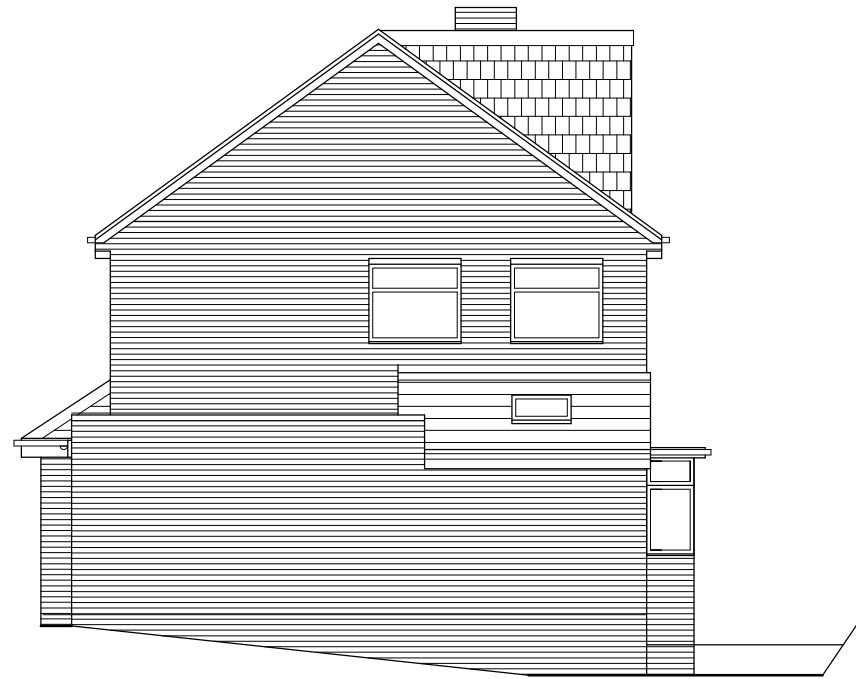


Side Elevation




Rear Elevation


NOTES
DO NOT SCALE FROM THIS DRAWING.
It is the Contractor's responsibility to check all governing dimensions and verify all dimensions on site before commencing any work or making any shop drawings.
This drawing is to be read in conjunction with schedules of work, specifications, bills of quantities and other relevant information. Any discrepancies are to be reported to the Project Architect.
Work and materials are to be in accordance with the Building Regulations and to comply with the relevant British Standards.
This drawing is copyright of Mark Brotherton Ltd and should not be reproduced in whole or part without their written permission.

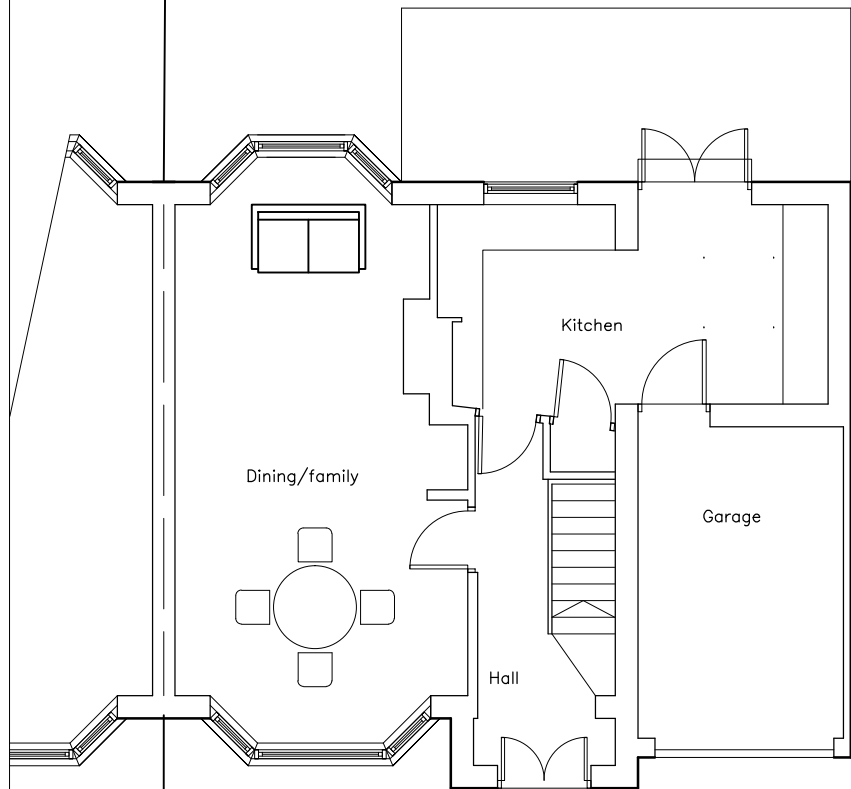

Ground Floor

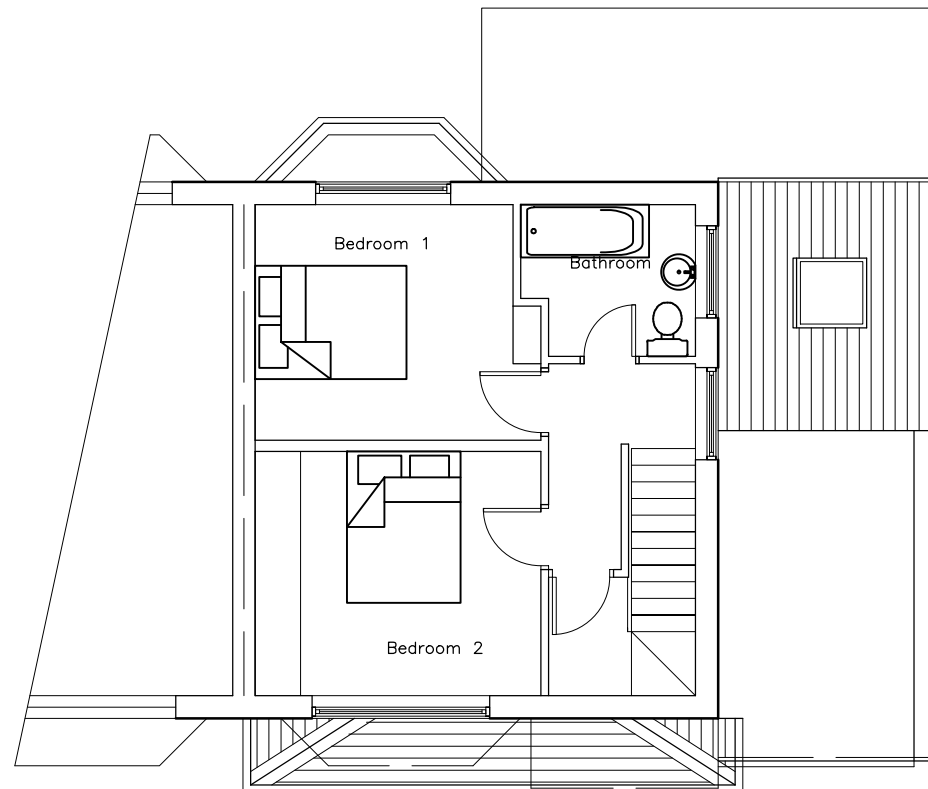

First Floor

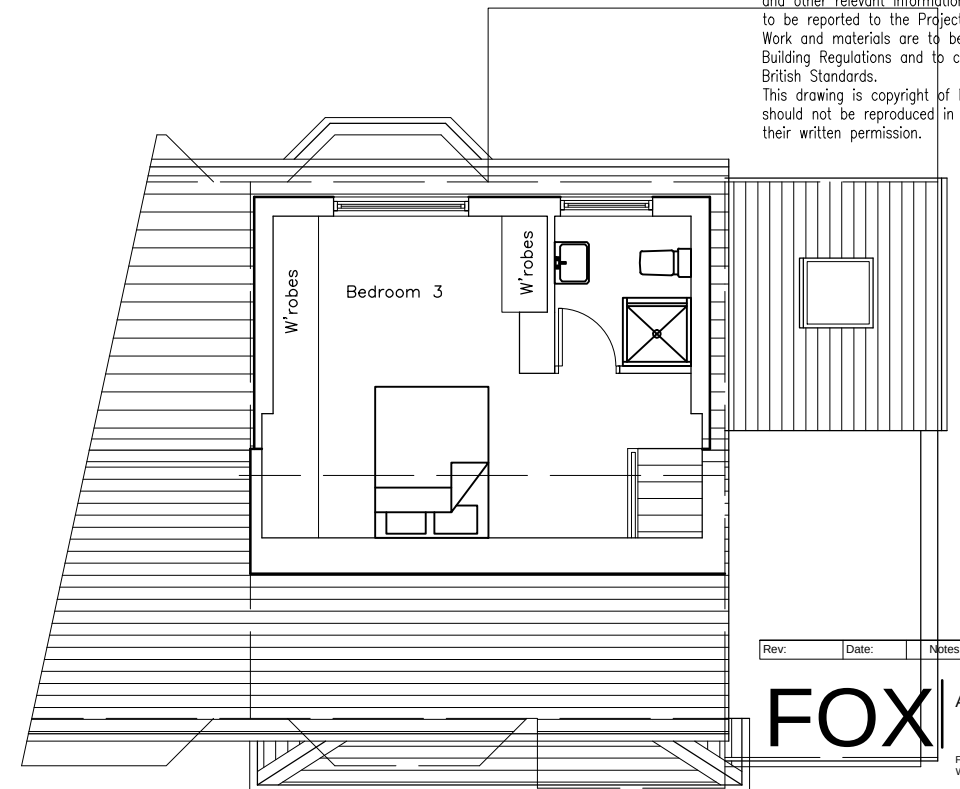

Second Floor

Construction

Walls – Brickwork to match existing
Roof – Plain tile to match existing
Windows – White PVC/U to match existing
Drainage – modify existing foul and surface water, drainage to suit

Rev:	Date:	Notes:
FOX ARCHITECTURE & DESIGN		
Fox Cottage, Whitley Road, Whitley West Yorkshire, WF12 8LU T 01924 459231 E info@foxarchitecture.co.uk www.foxarchitecture.co.uk		

Client: Mr Power	
Project: 4 Walnut Lane Chickenley WF12 8NJ	
Drawing: Proposed Elevations	
Date: Aug 2017	Scale: 1:100 @ A3
Drawing No: 1723/111	Rev: