
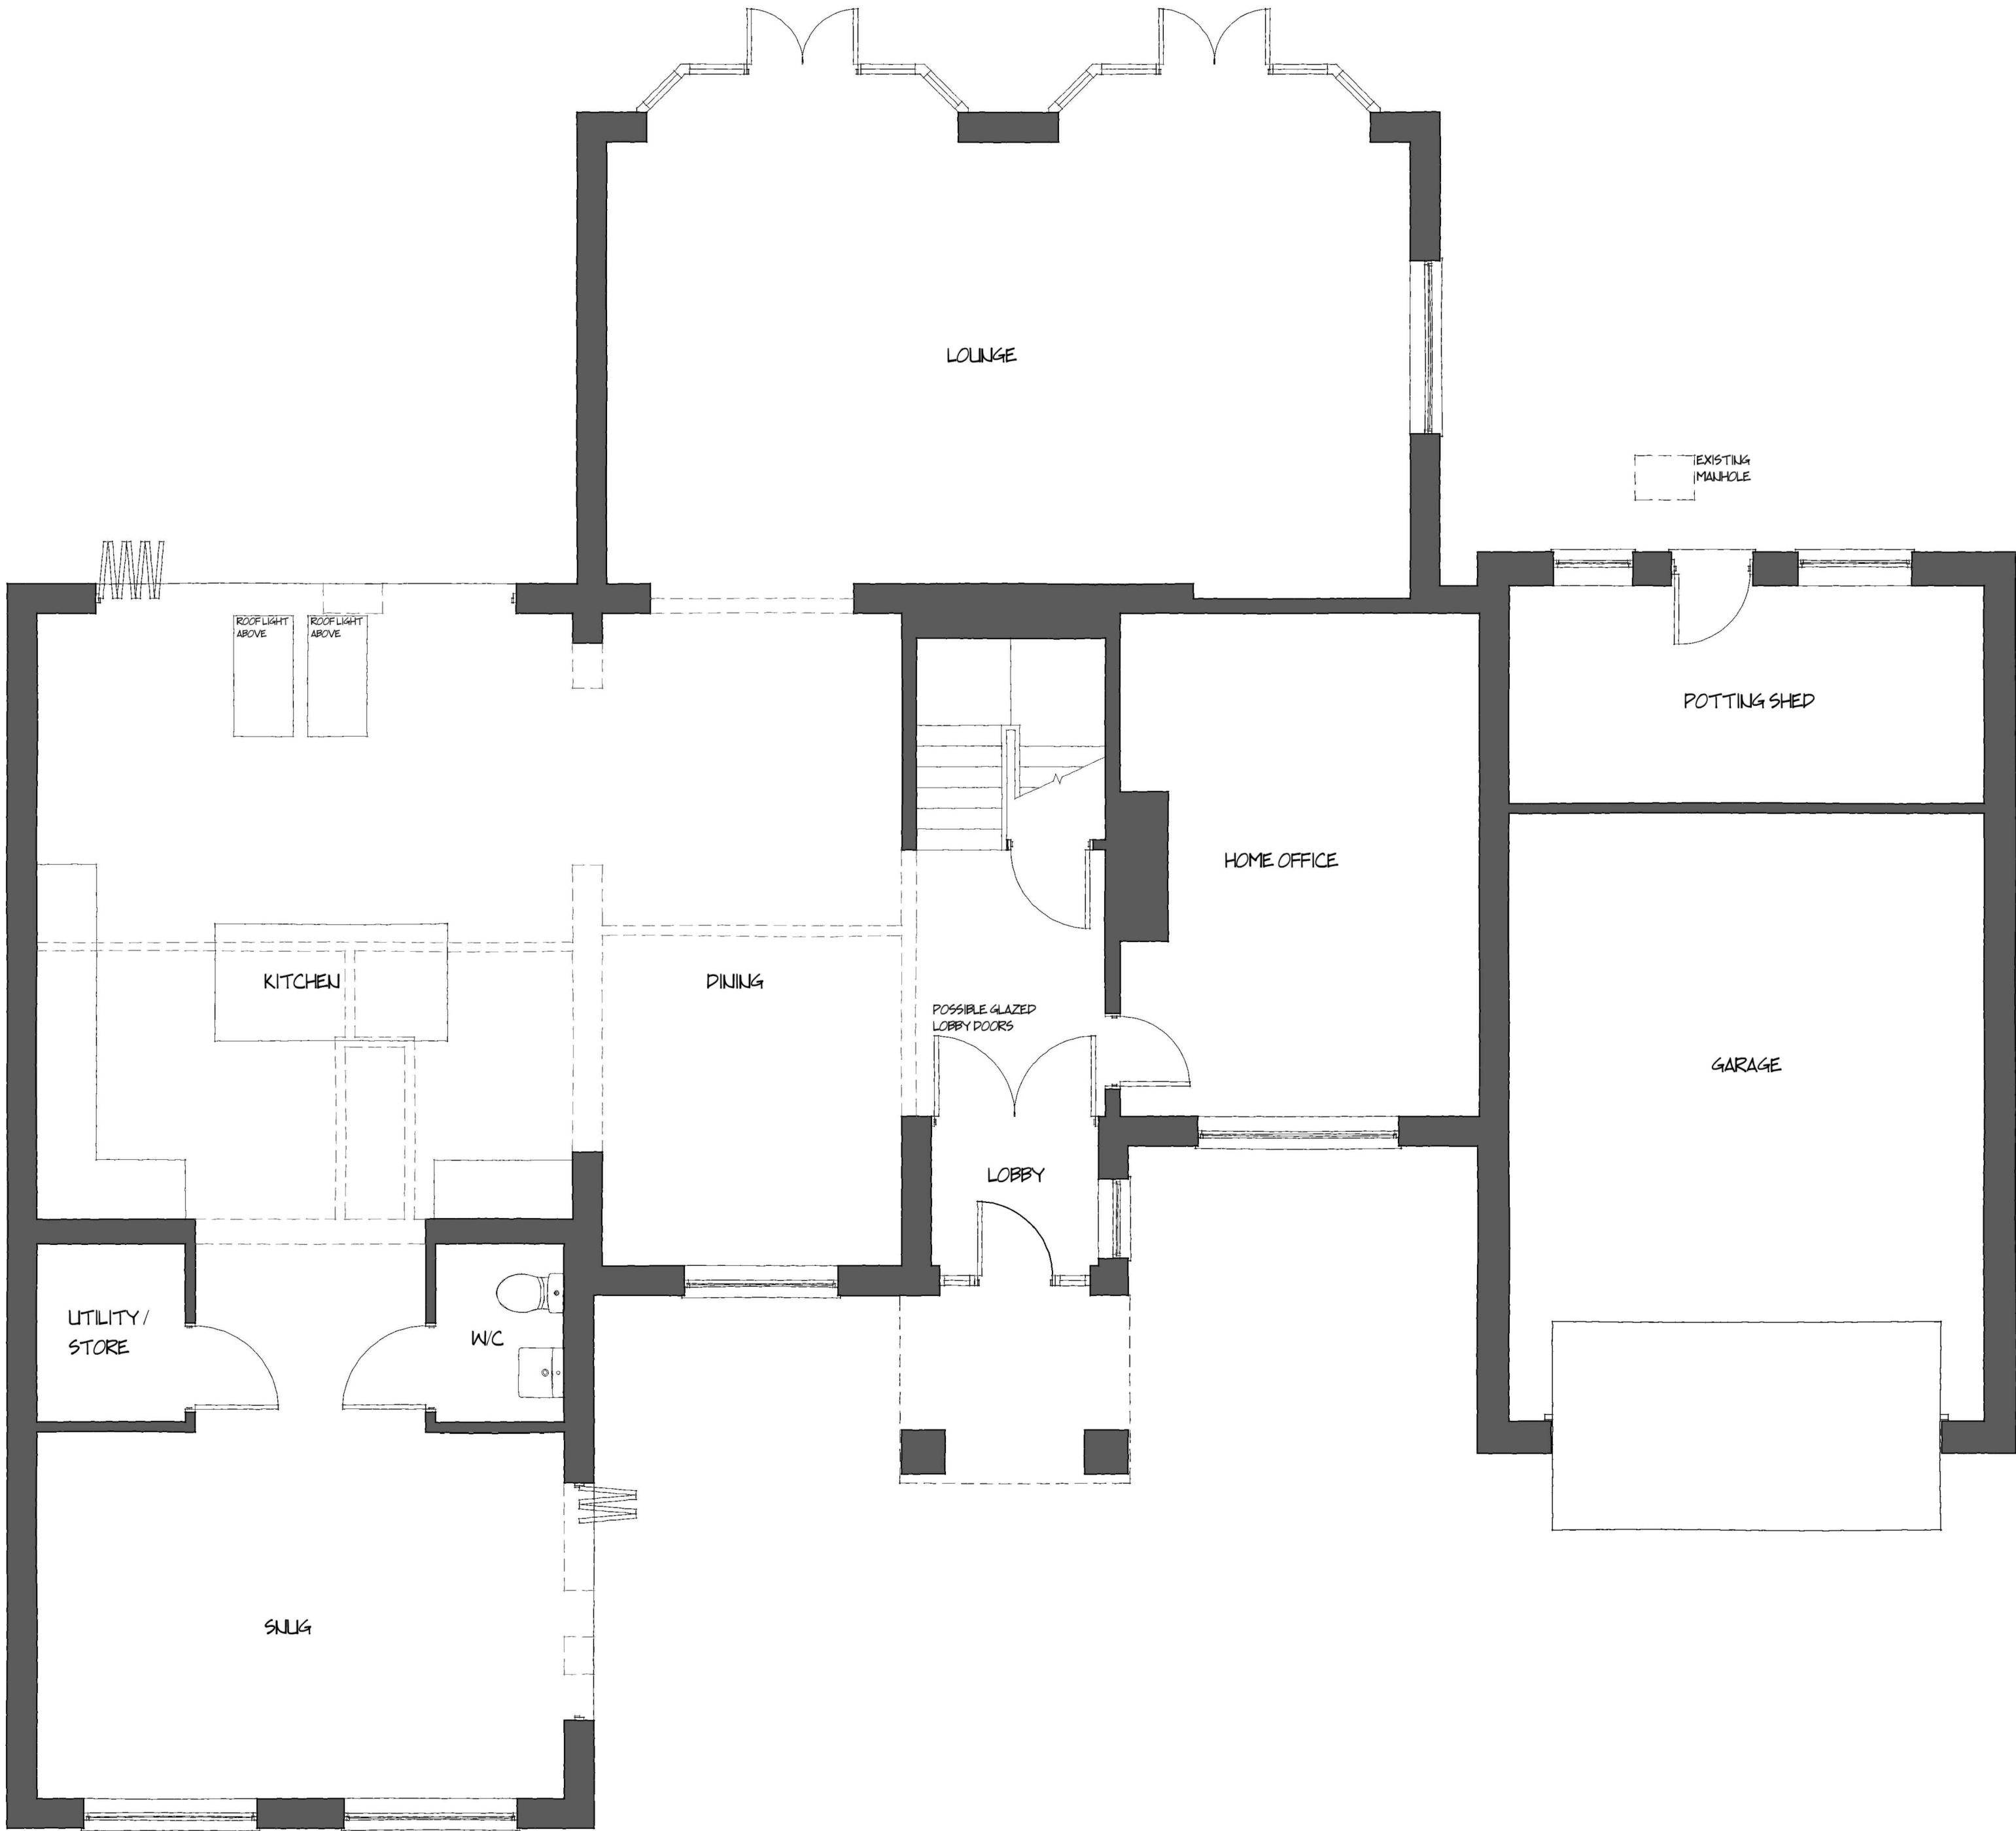


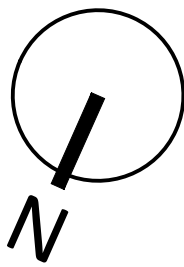

GROUND FLOOR

Revisions:			
No.	Comment	Date	By
A	Drawing amended as per discussions with client.	05/17	AK

Drawing Status:

☒ Preliminary ☐ Planning Permission ☐ Building Regulation ☐ Tender ☐ Construction

• Architecture & Design •

MWR Martin Walsh Residential

Firth Buildings, 99-103 Leeds Road, Dewsbury, WF12 7BU T 01924 464342 F 01924 450662
e resi@martinwalsh.co.uk w www.martinwalsh.co.uk

Job Title
Proposed Extension to Existing Dwelling
at Drub Lane, Gomersal

Drawing Title
Proposed Ground Floor Plan

Client
Mr & Mrs Snipe

Drawn	Checked	Date	Scale	Sheet Size	Drawing No.	Rev.
SC	JP	03/16	1:50	A2	0181_01	A

Copyright © 2016 Martin Walsh Residential. All Rights Reserved.
Martin Walsh Residential is the trading name of Martin Walsh Residential Limited. Registered in England Number 08615261