



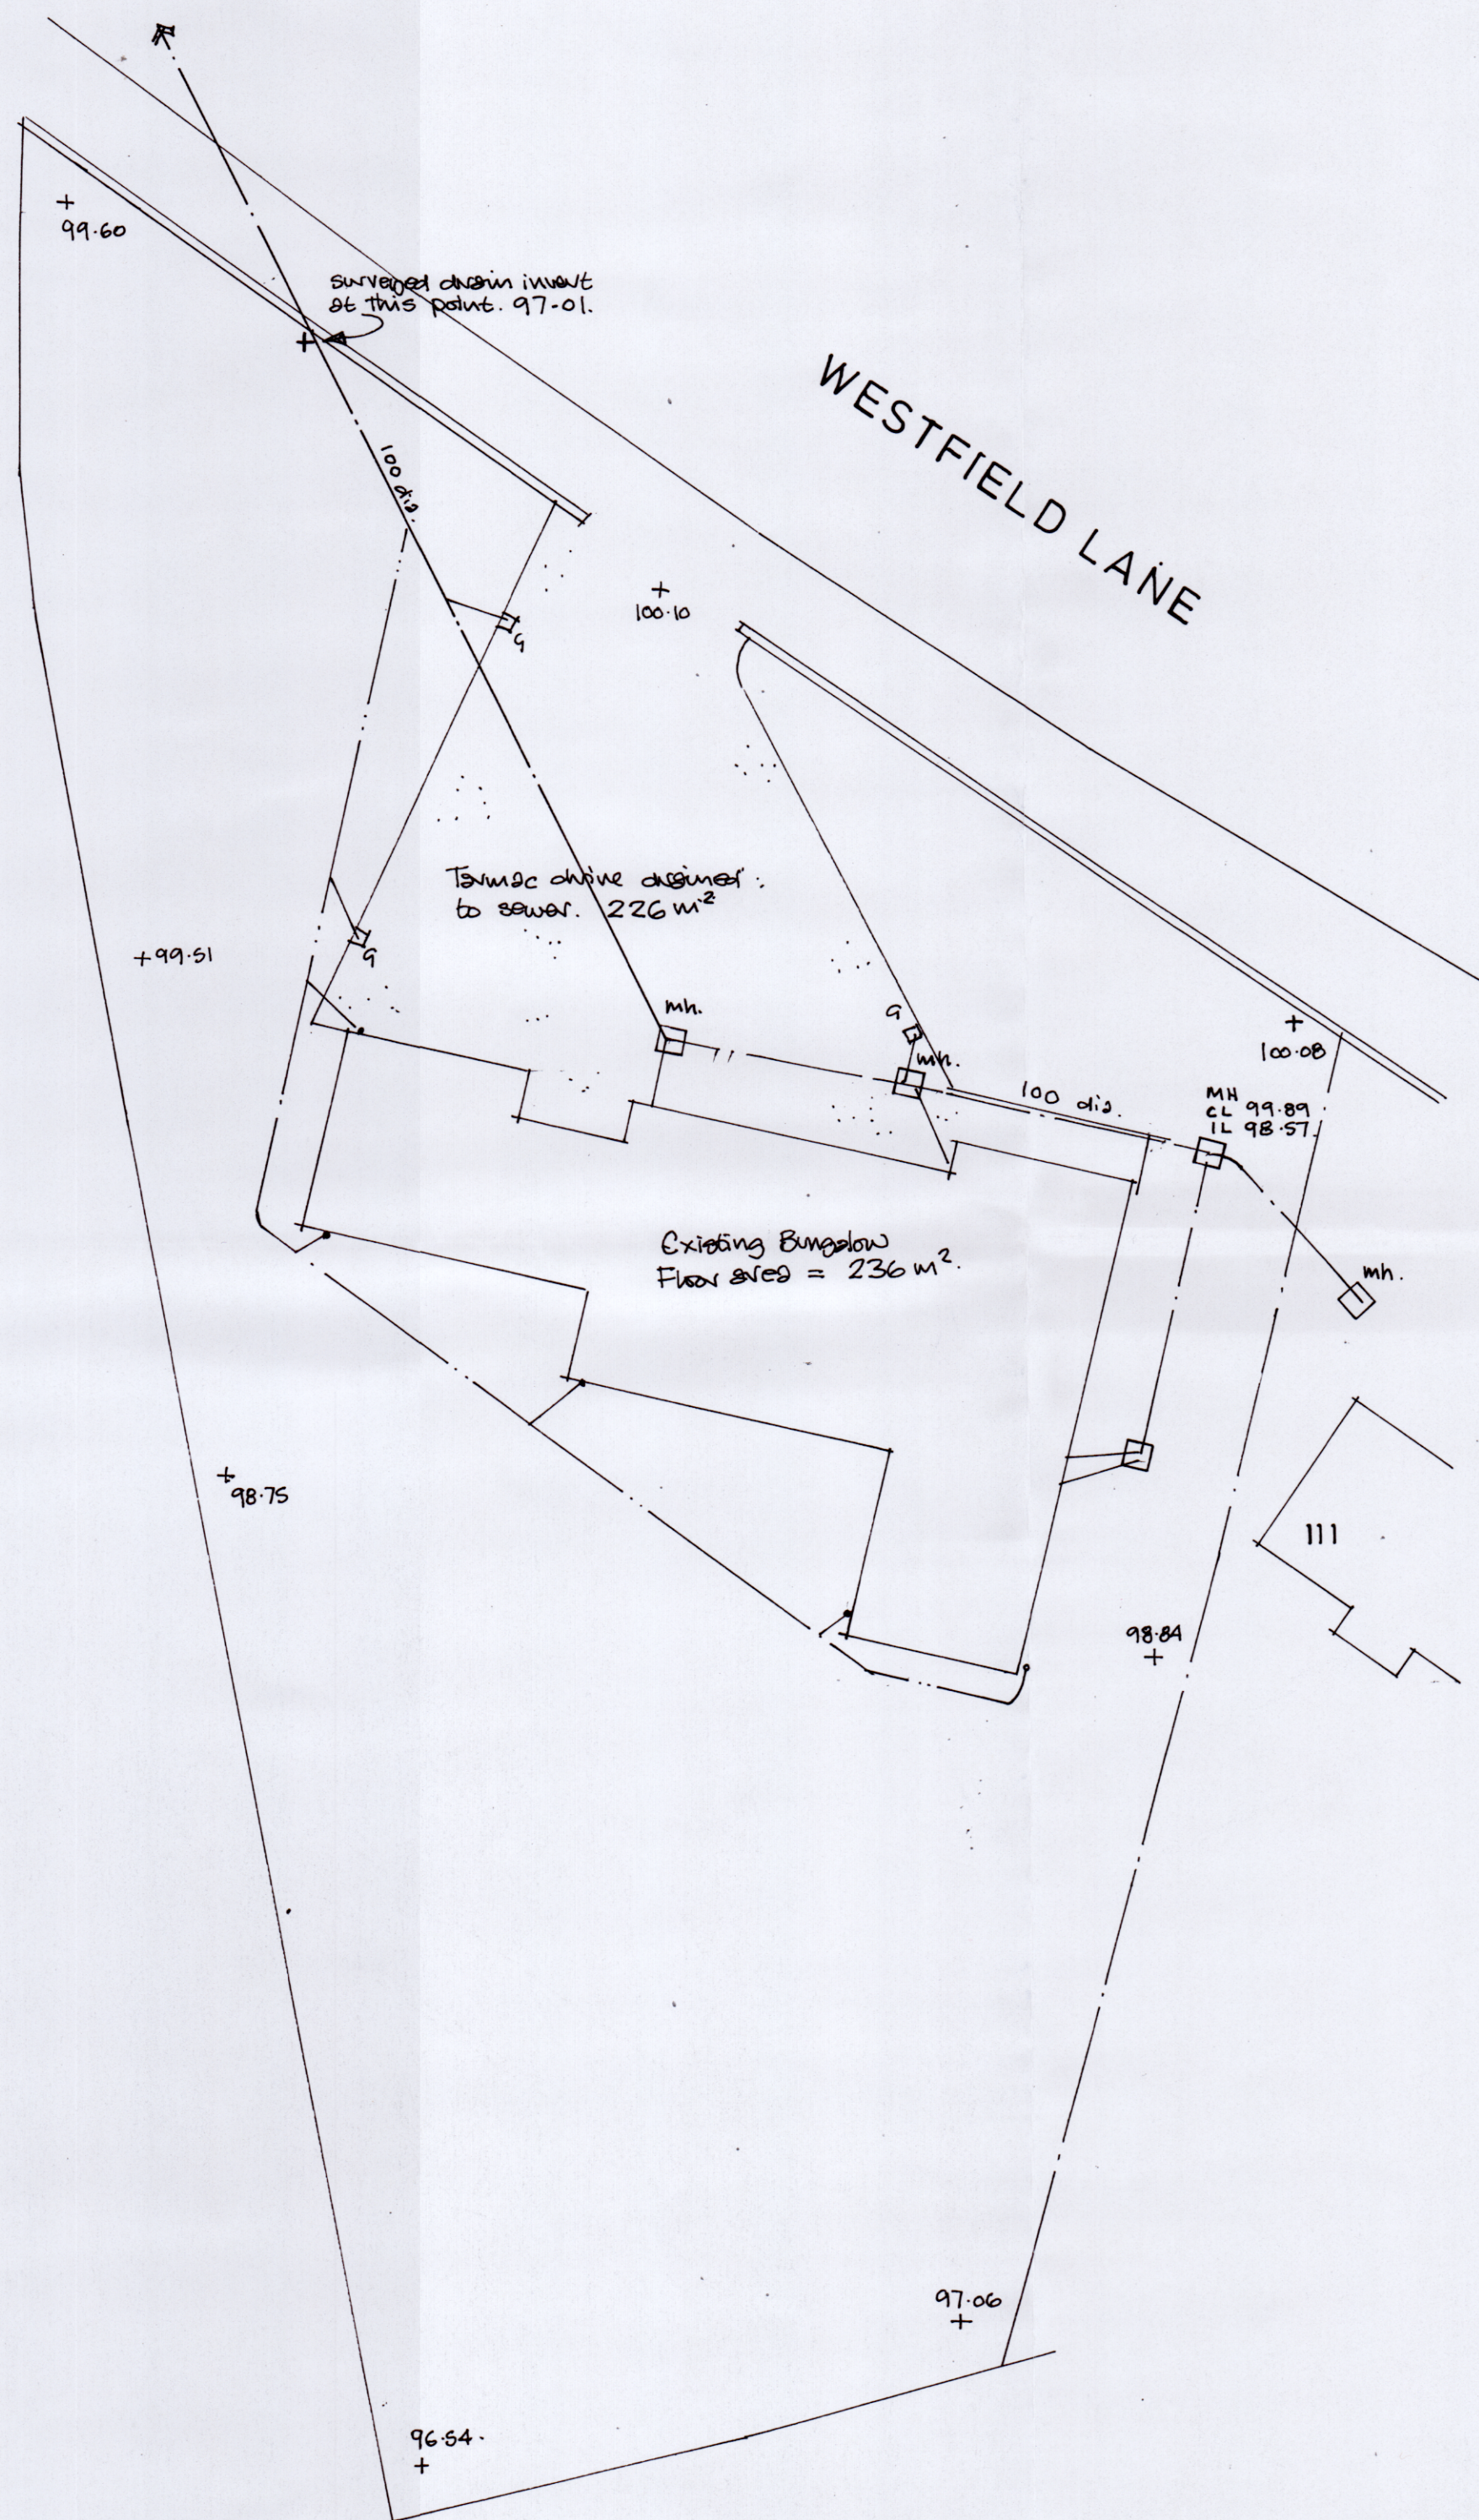

existing drainage layout 1:200

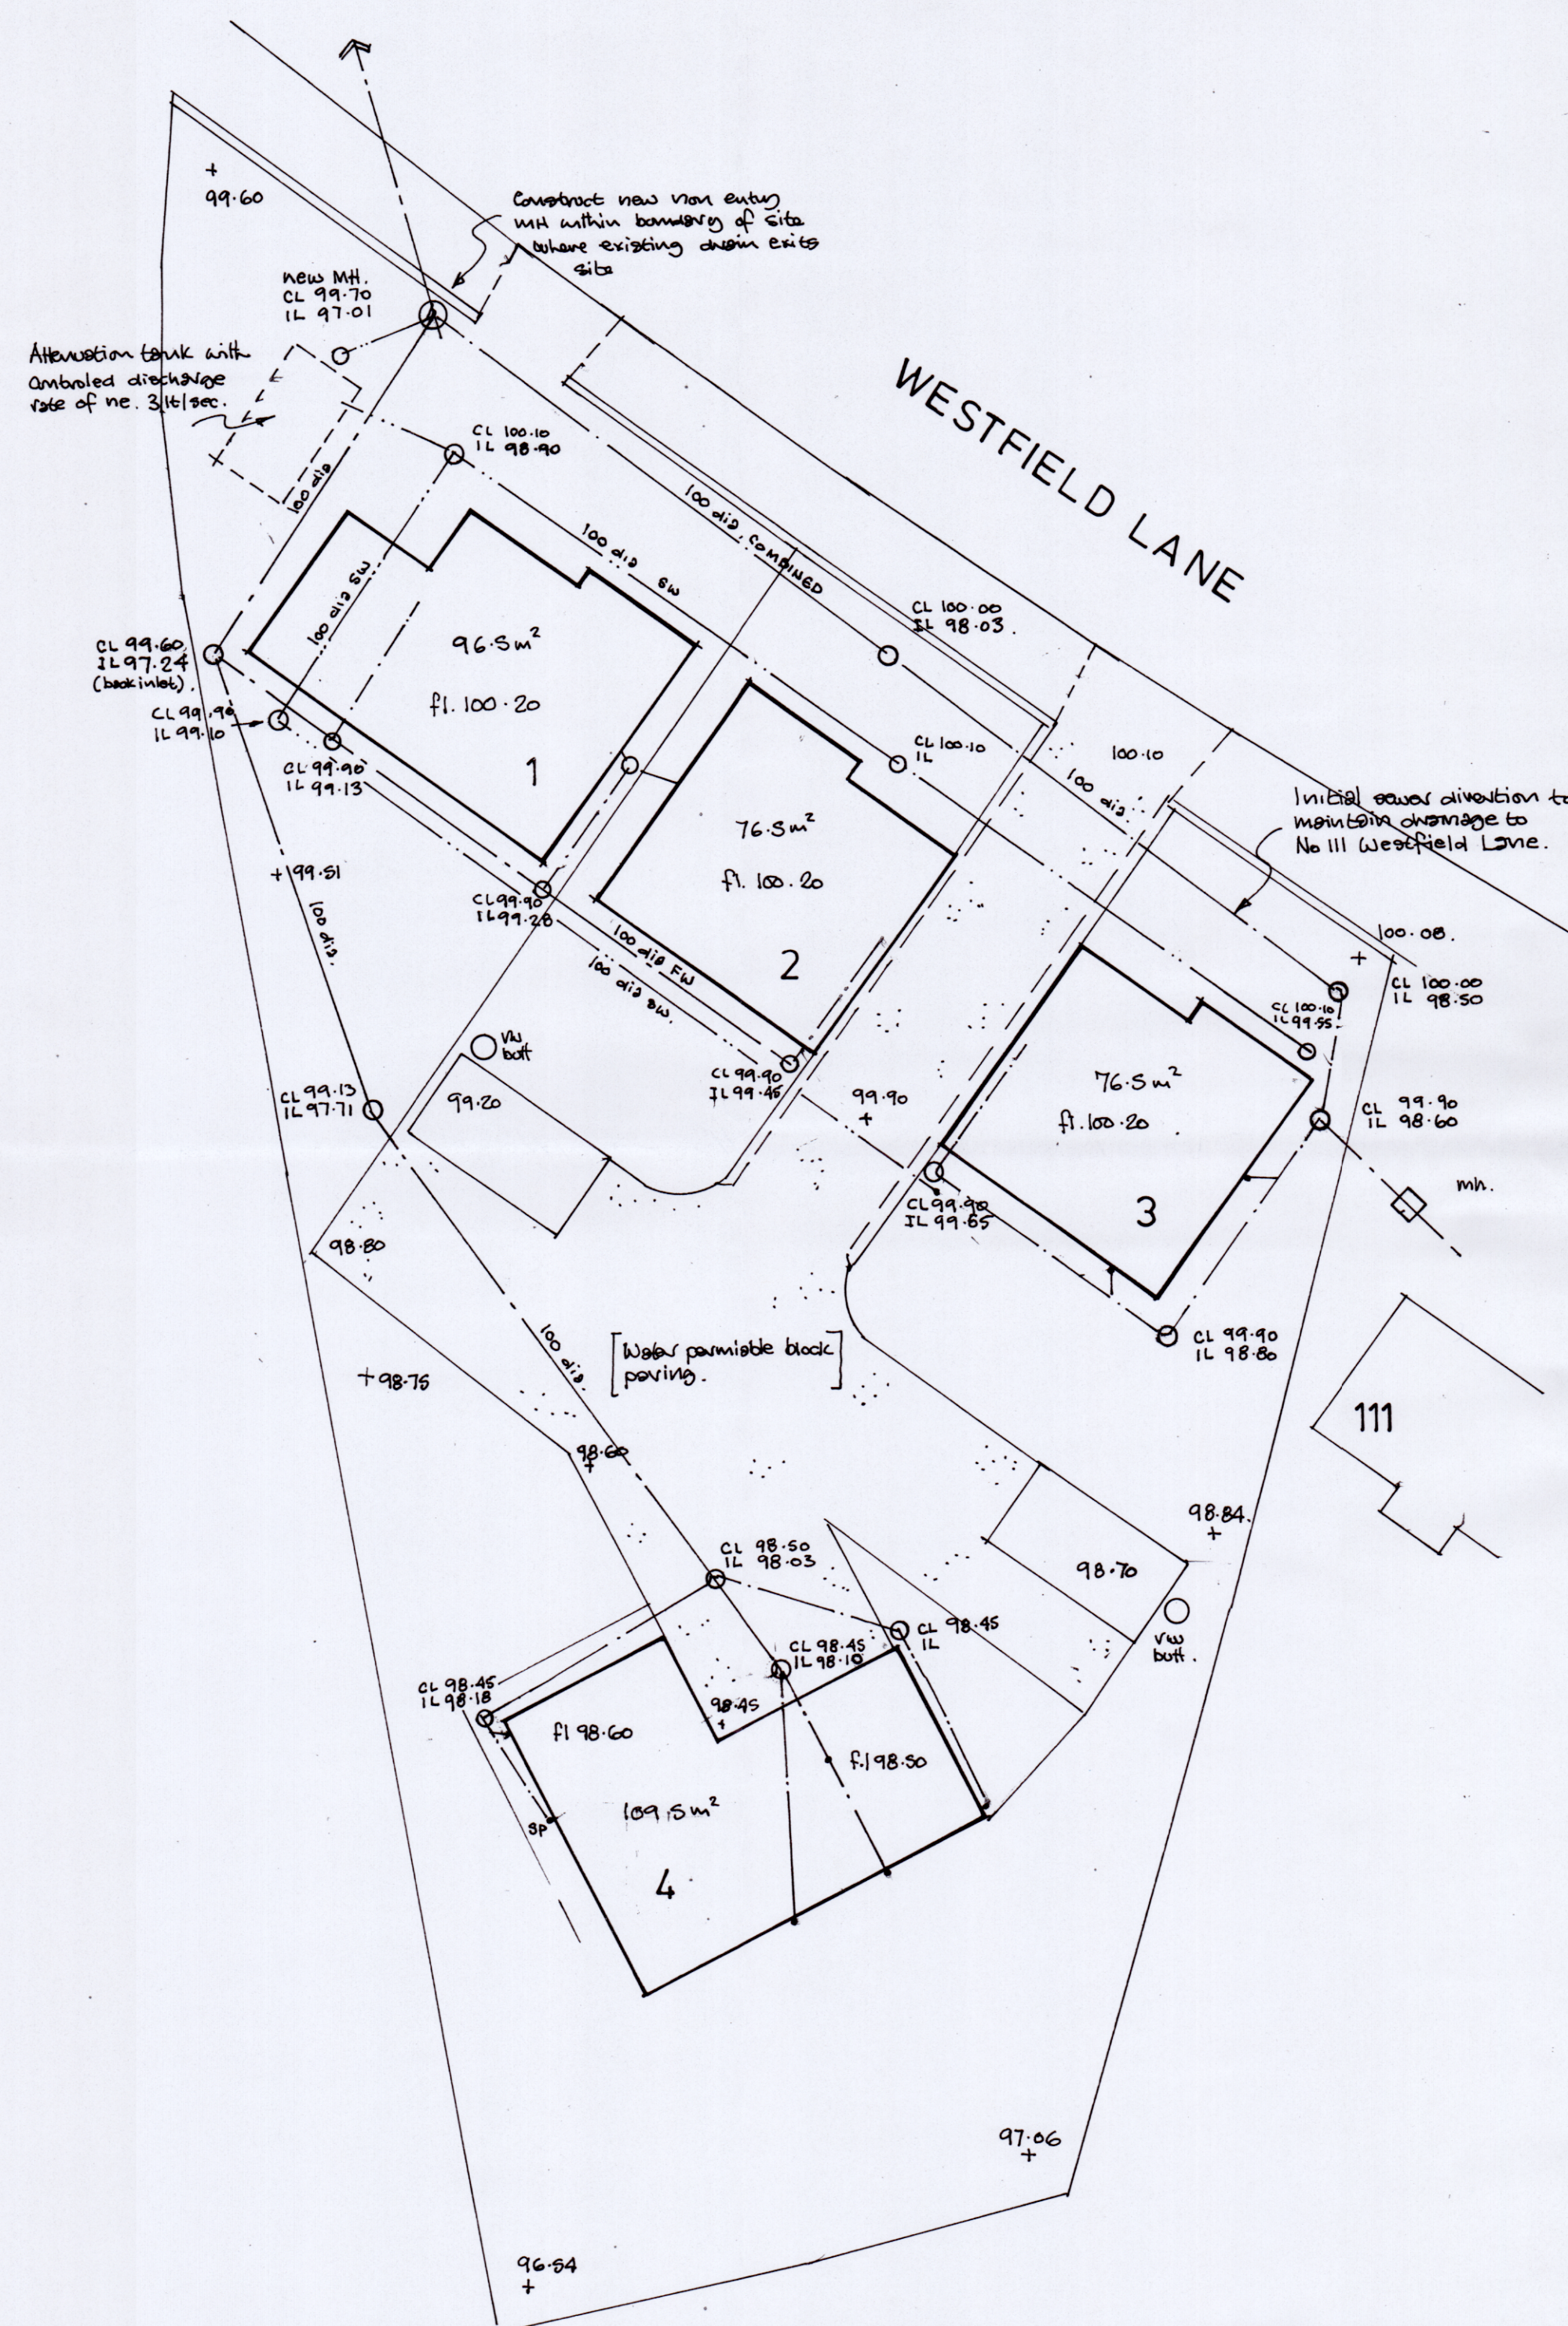

proposed drainage layout 1:200

Revision	Date
----------	------

All dimensions to be verified on site and the practice informed of any discrepancy.

Calder Architectural Services
13 Henry Street
Brighouse
West Yorkshire
HD6 2BL
Tel/Fax 01484 713475

City Developments
Yorkshire Limited

Drawn Date Scale
5.2017 1:200

Proposed new housing at
113 Westfield Lane Wyke
BD 12 9LY

Drawing
Drainage layout

Job No.	Drawing No.	Rev.
---------	-------------	------