



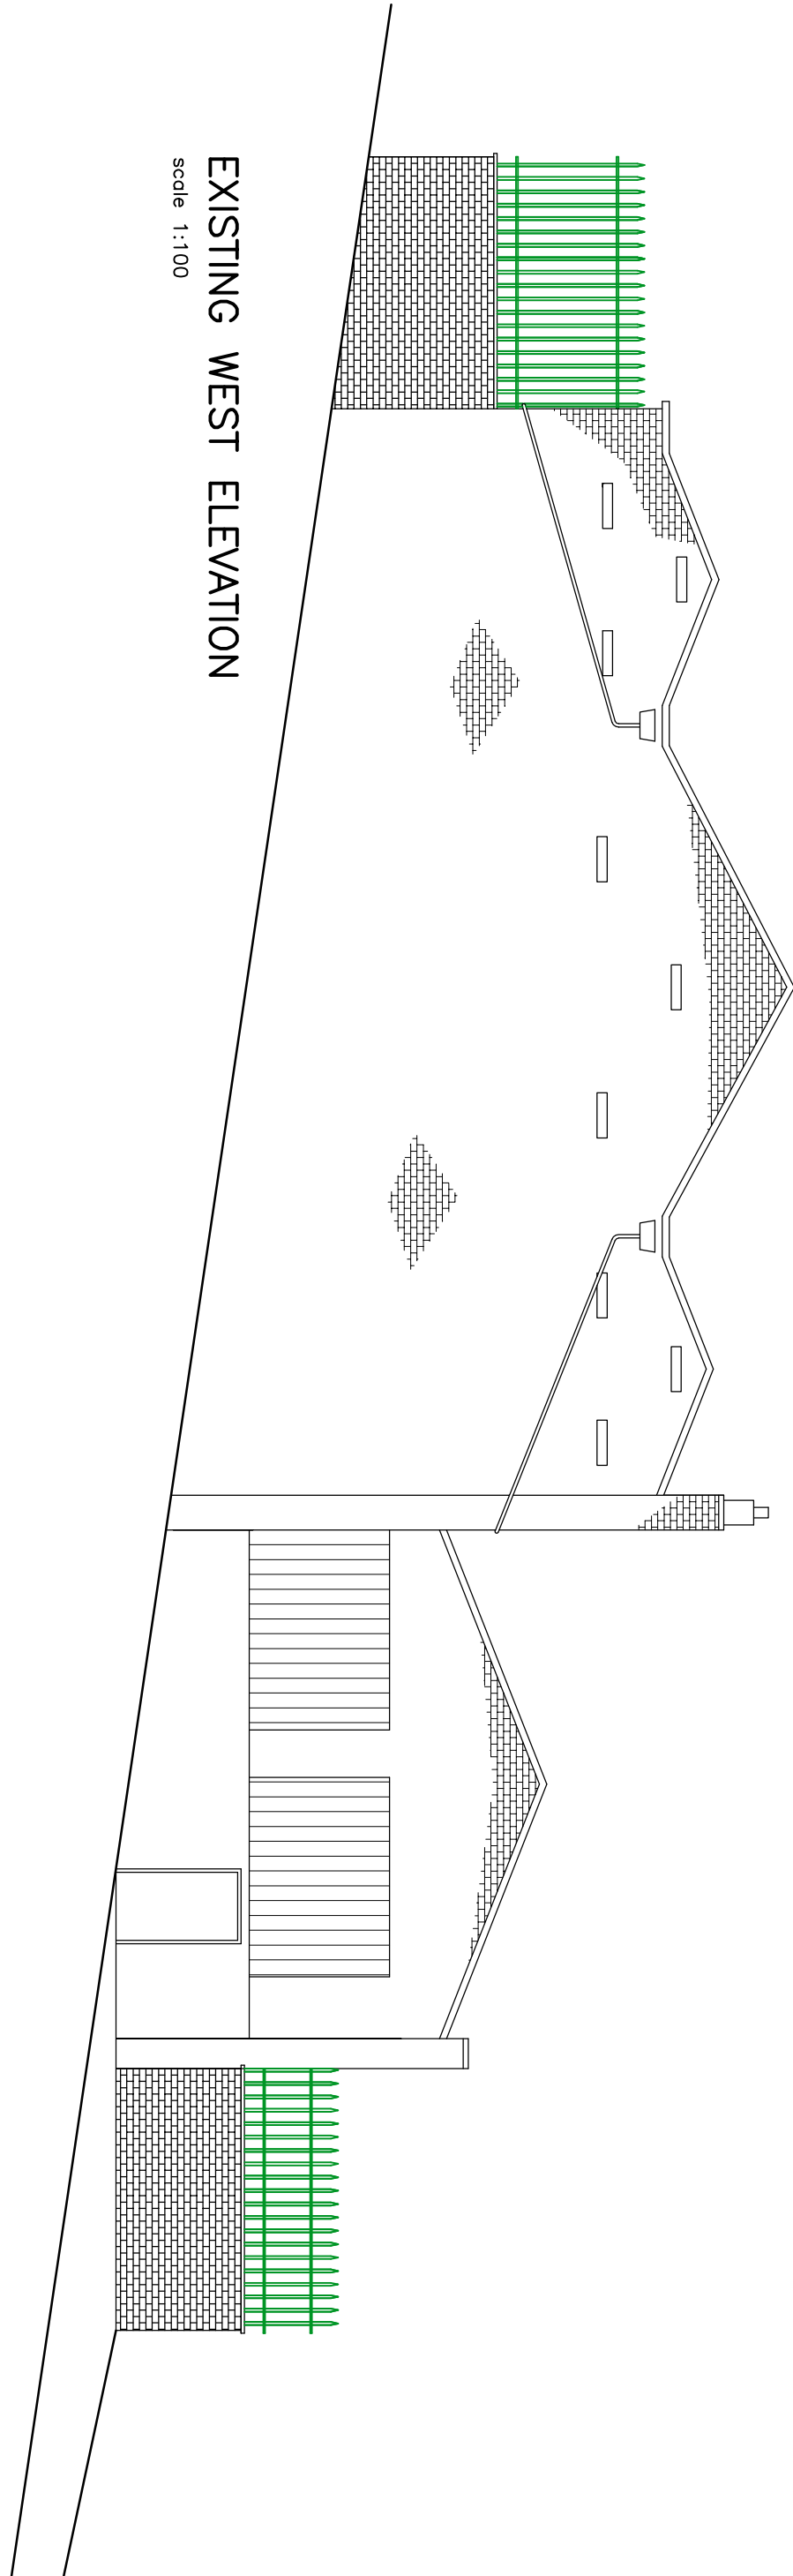


EXISTING WEST ELEVATION

scale 1:100

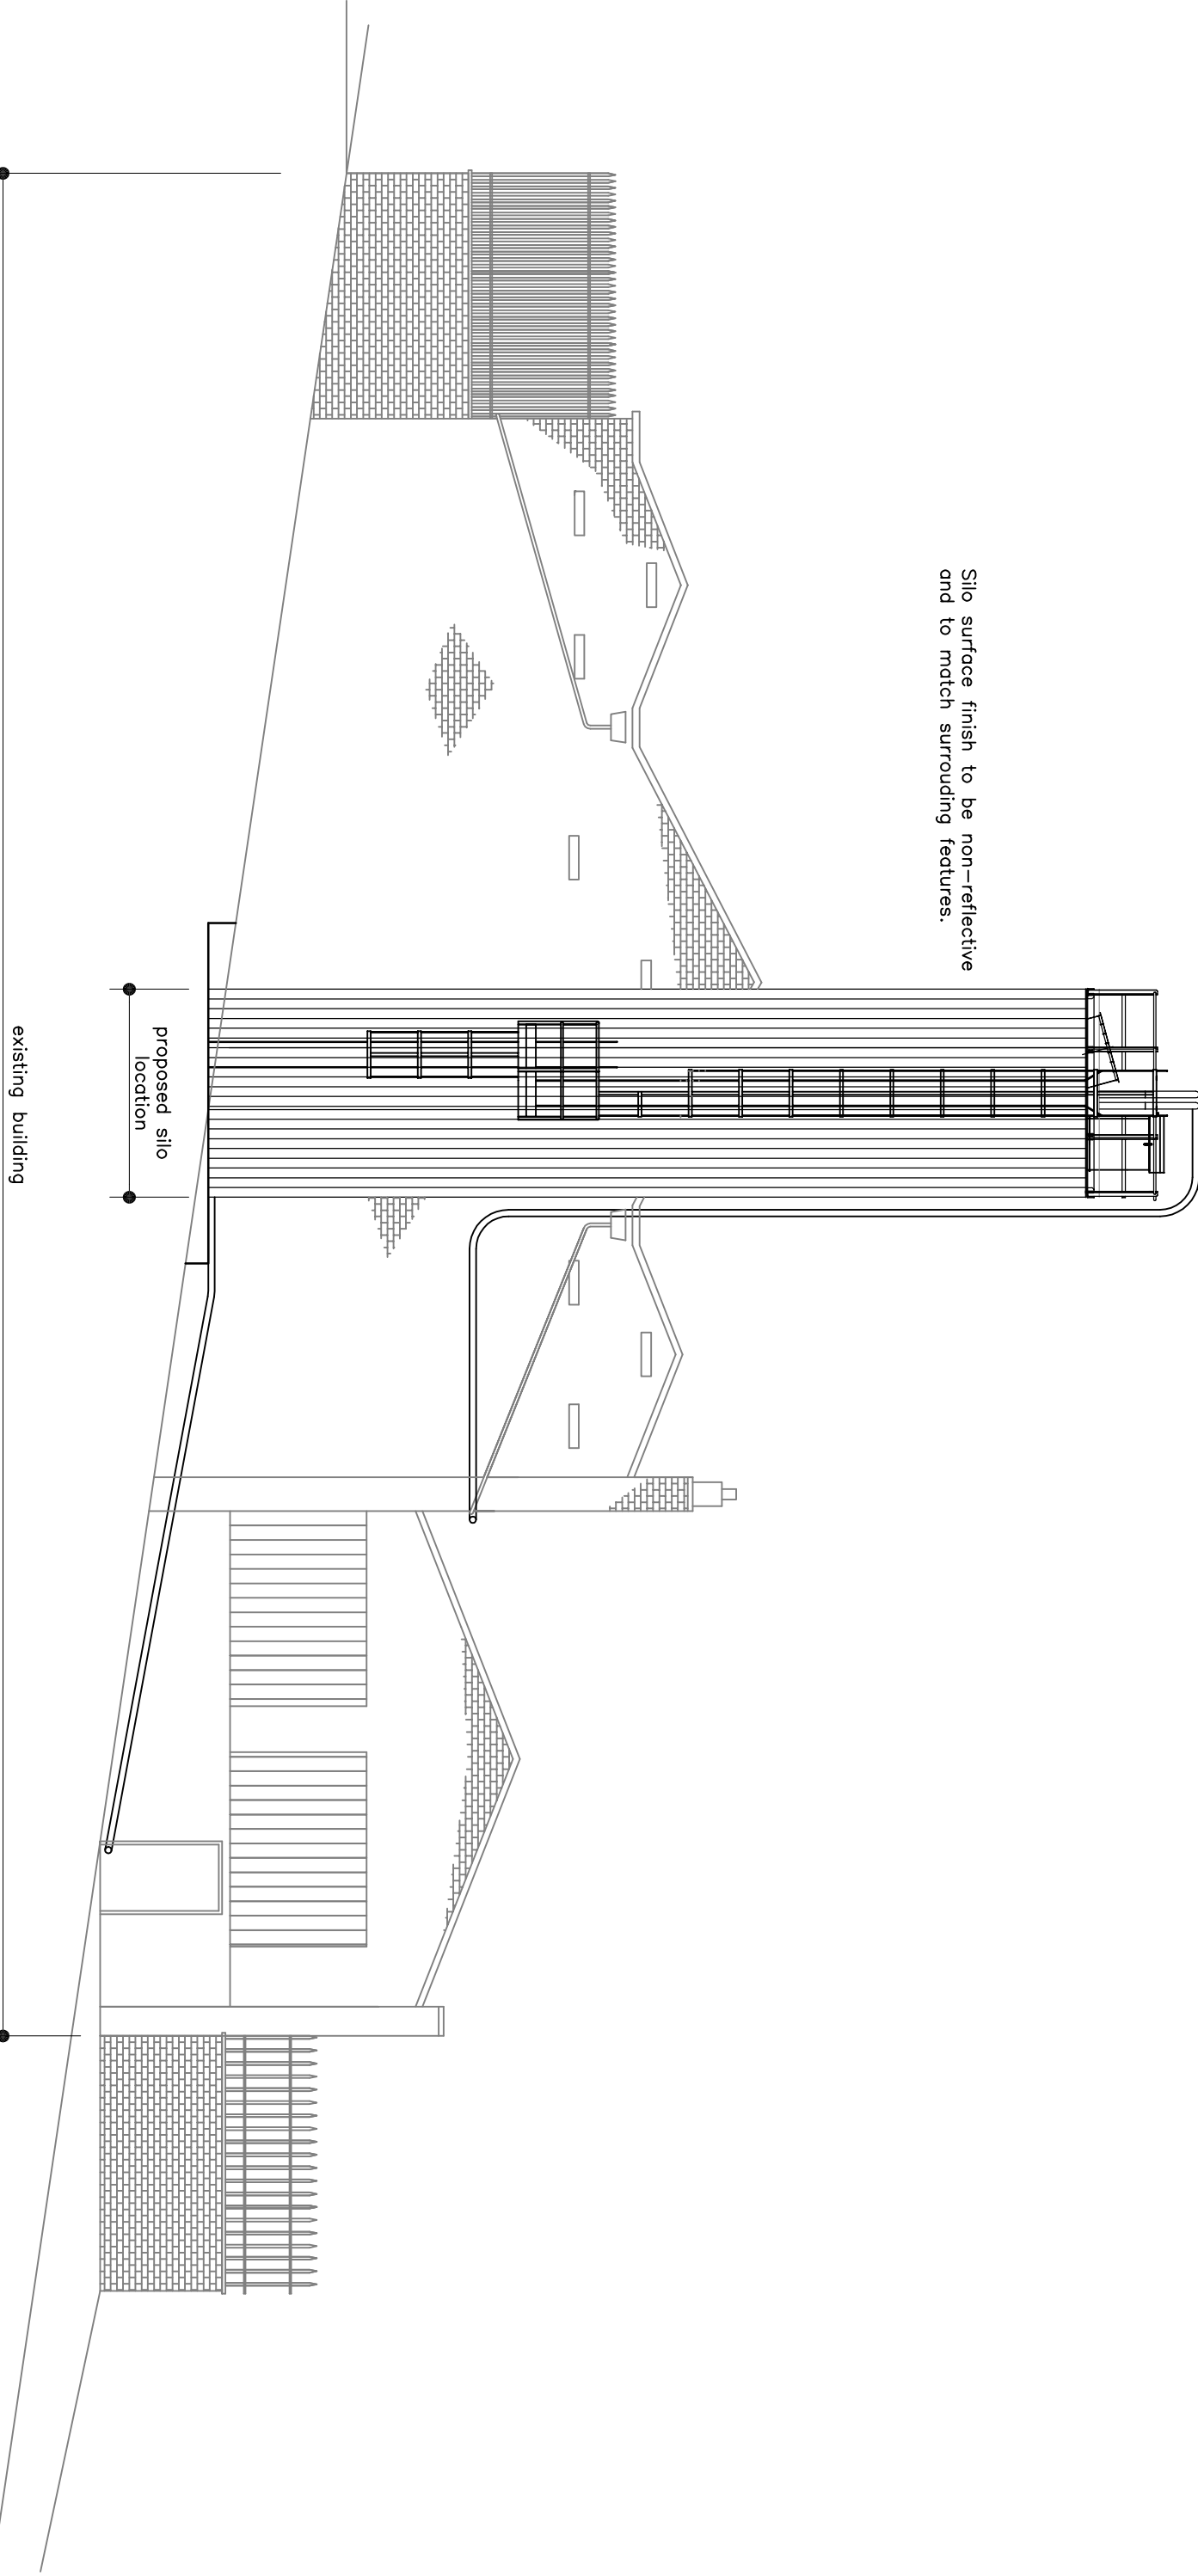


PROPOSED WEST ELEVATION

scale 1:100

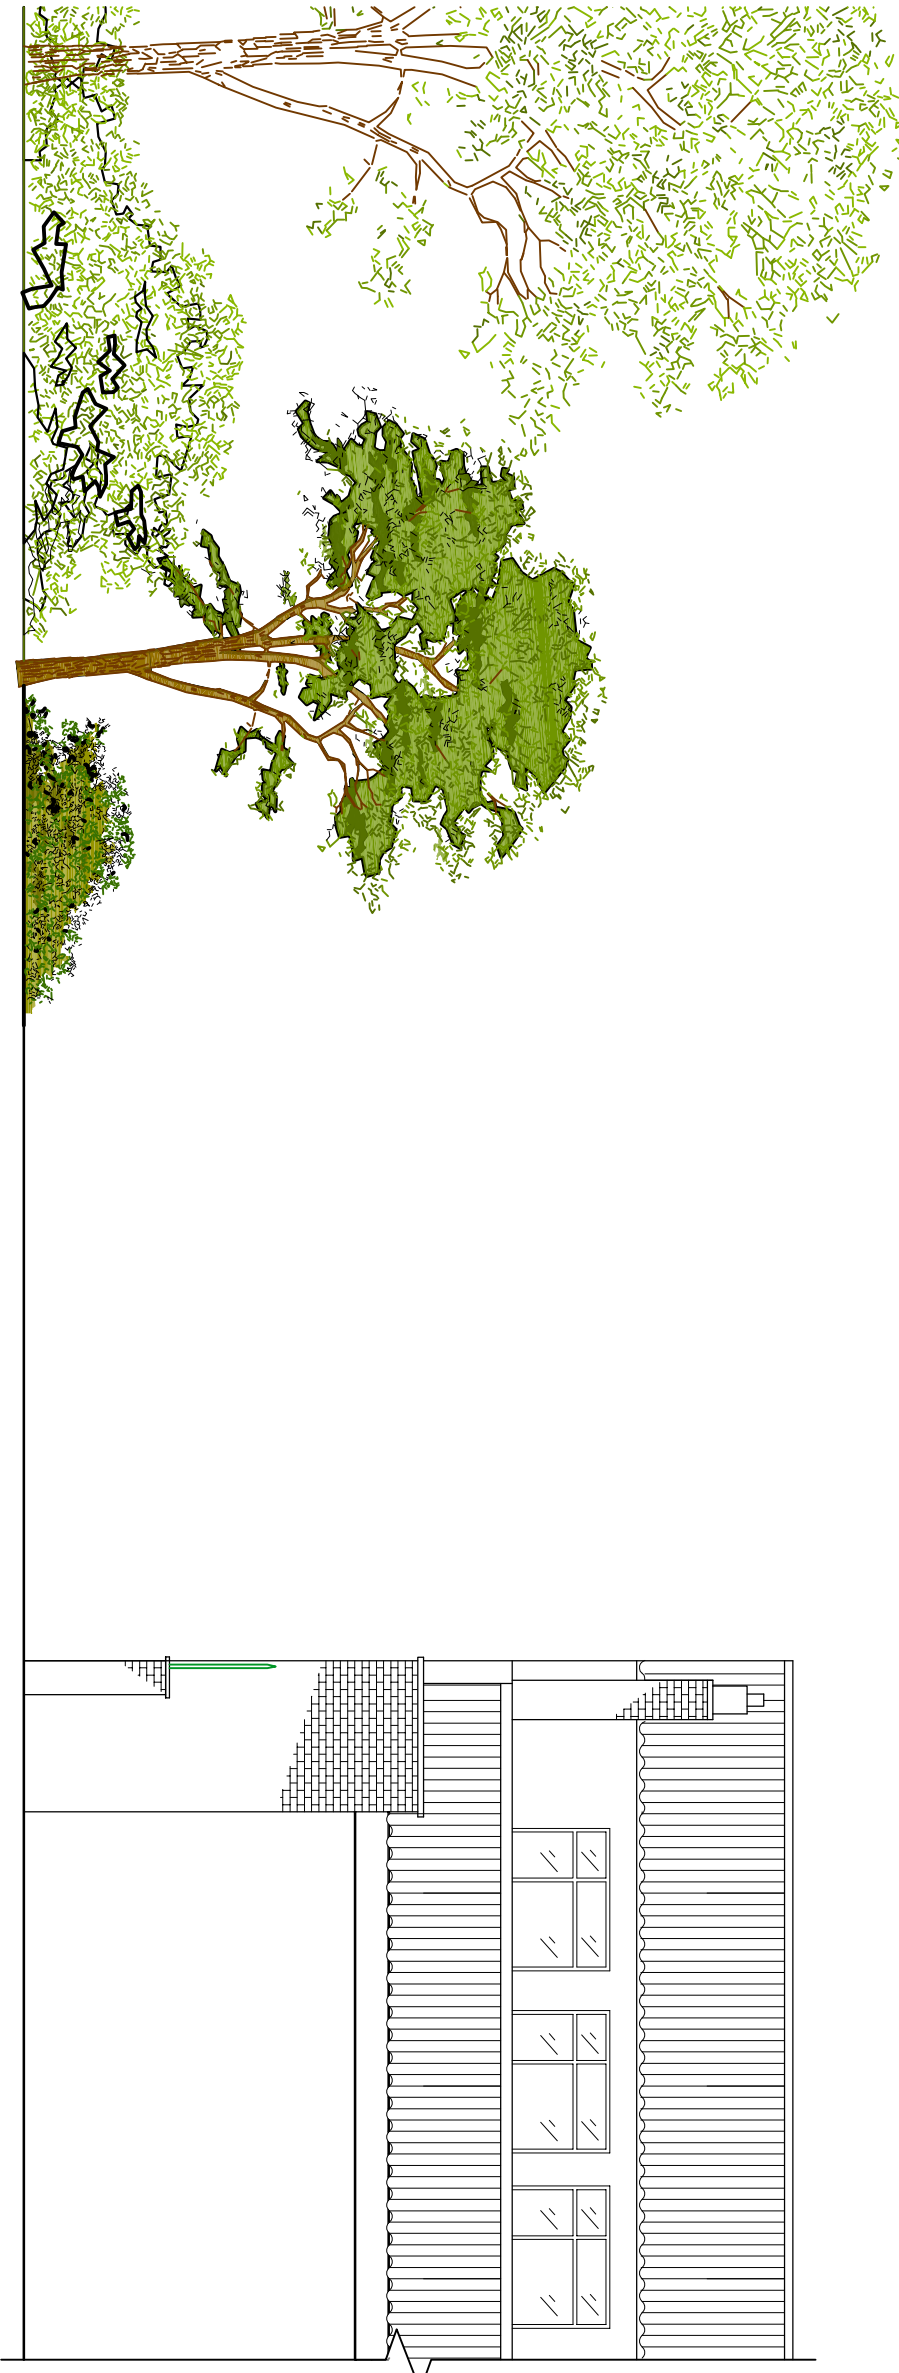


EXISTING SOUTH ELEVATION

scale 1:100

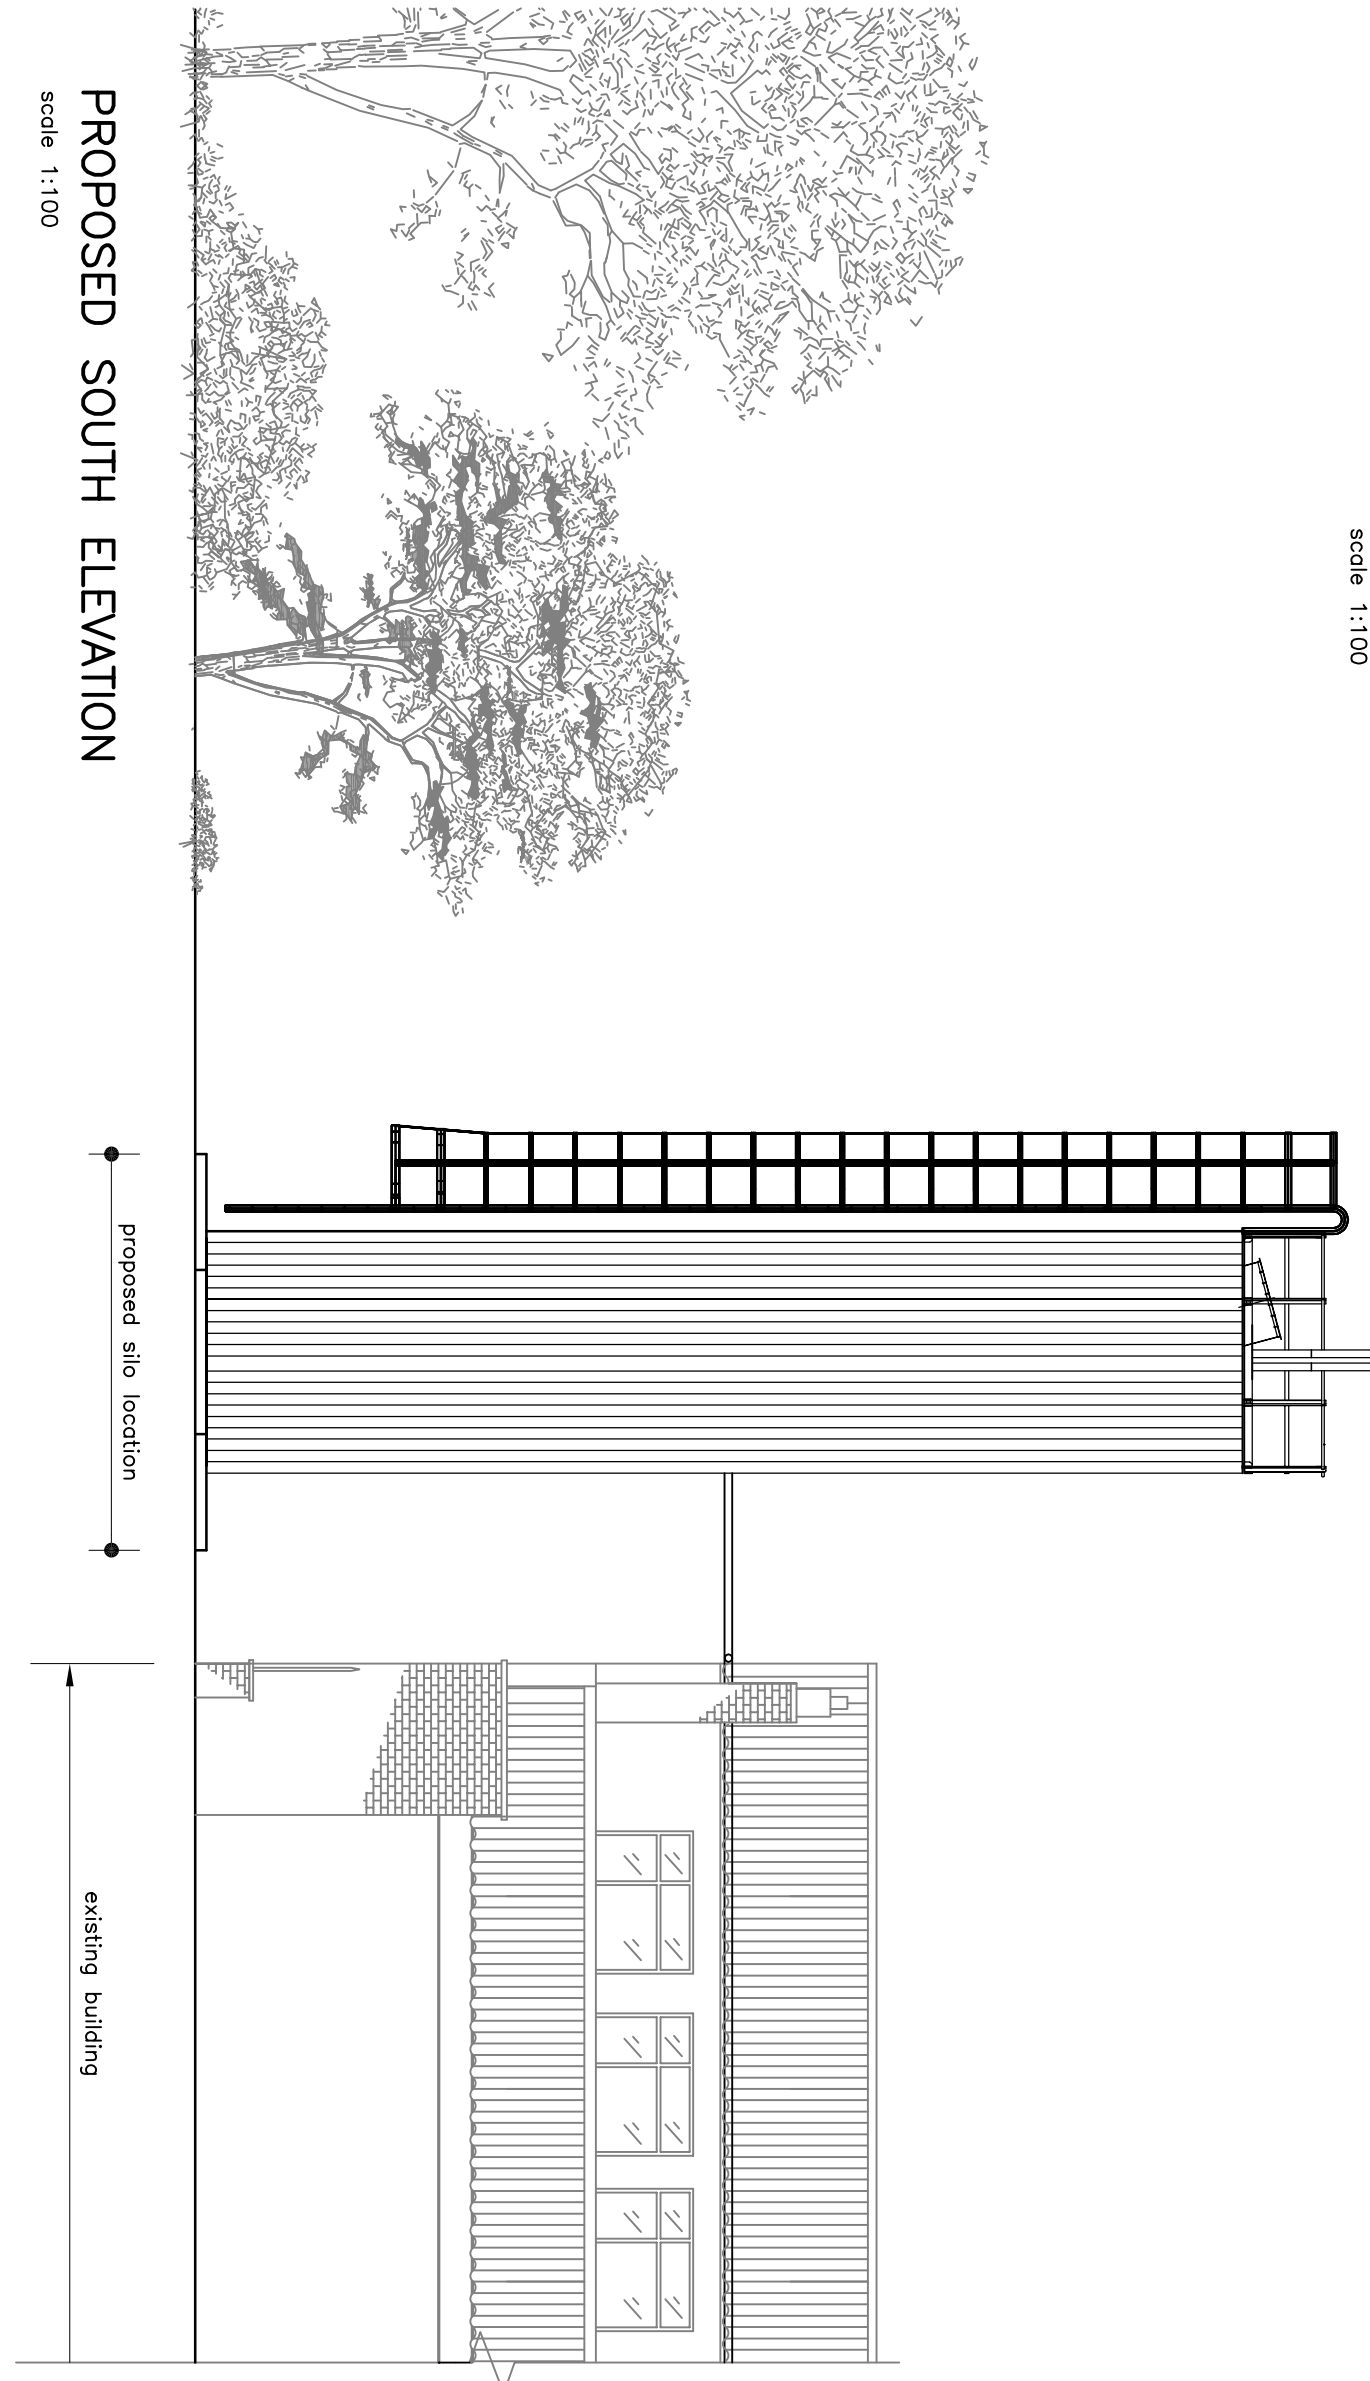


PROPOSED SOUTH ELEVATION

scale 1:100

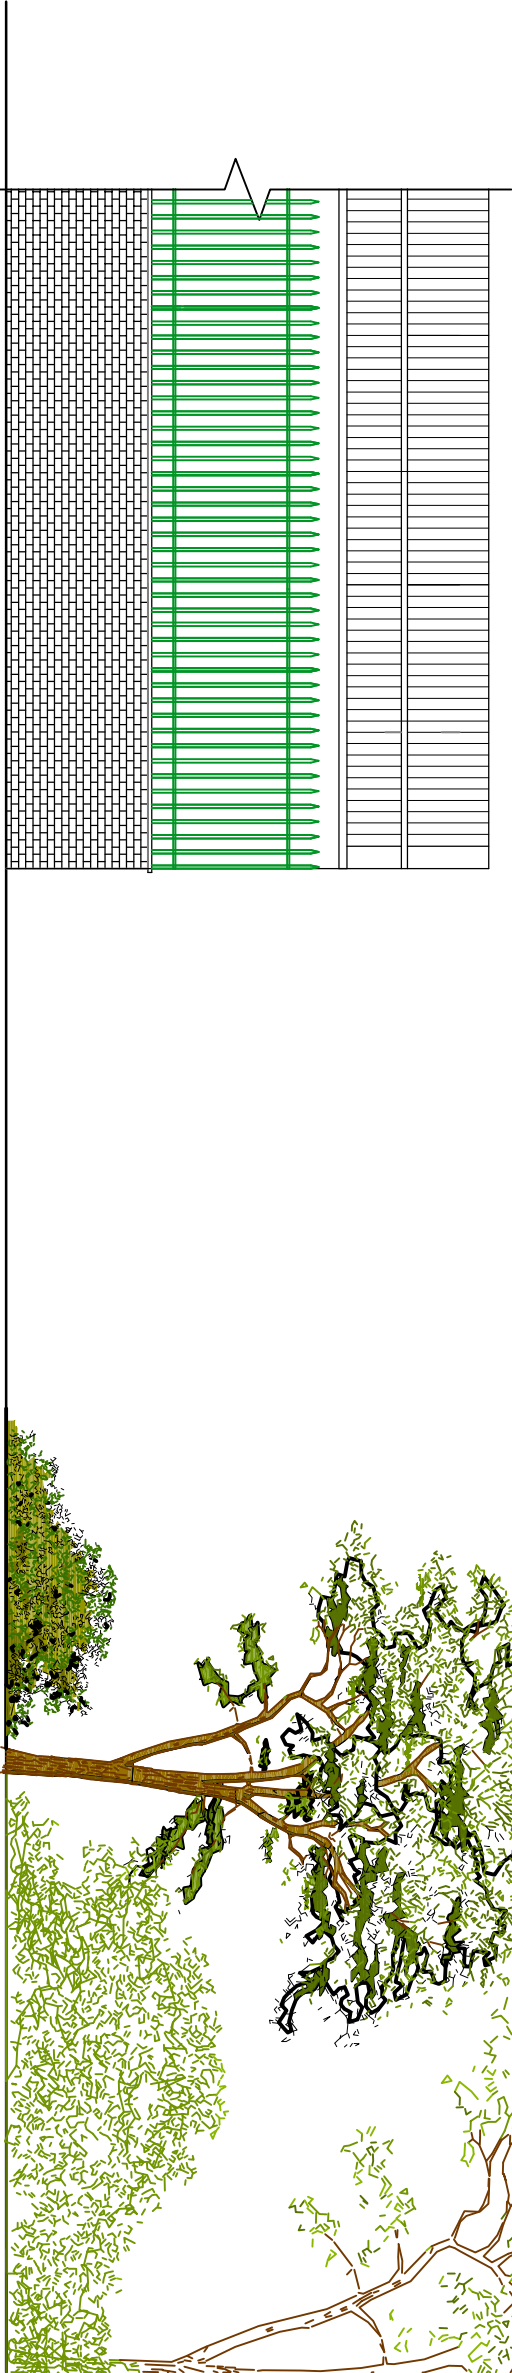


EXISTING NORTH ELEVATION

scale 1:100

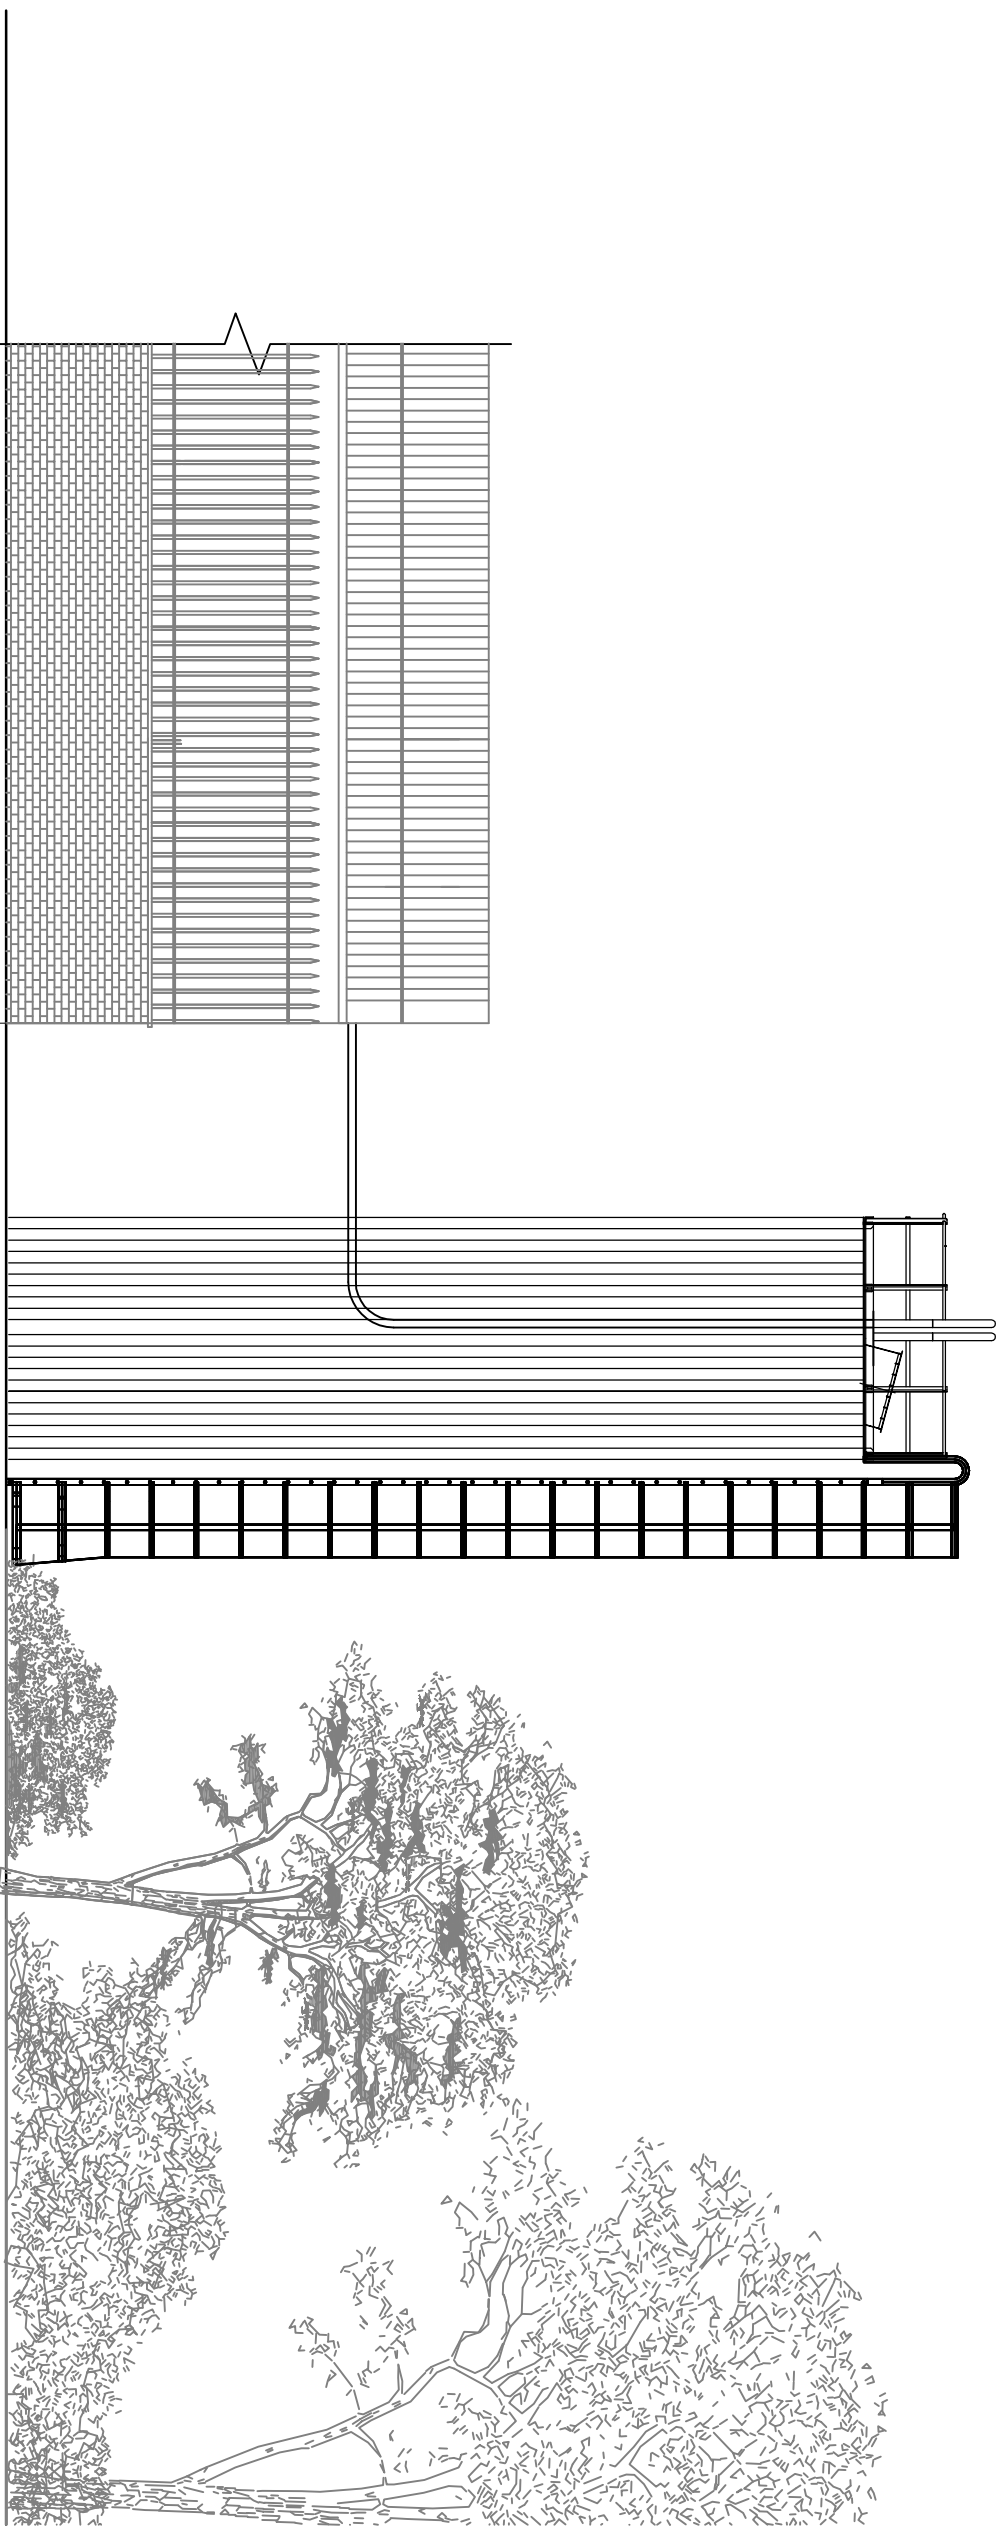

PROPOSED NORTH ELEVATION

scale 1:100

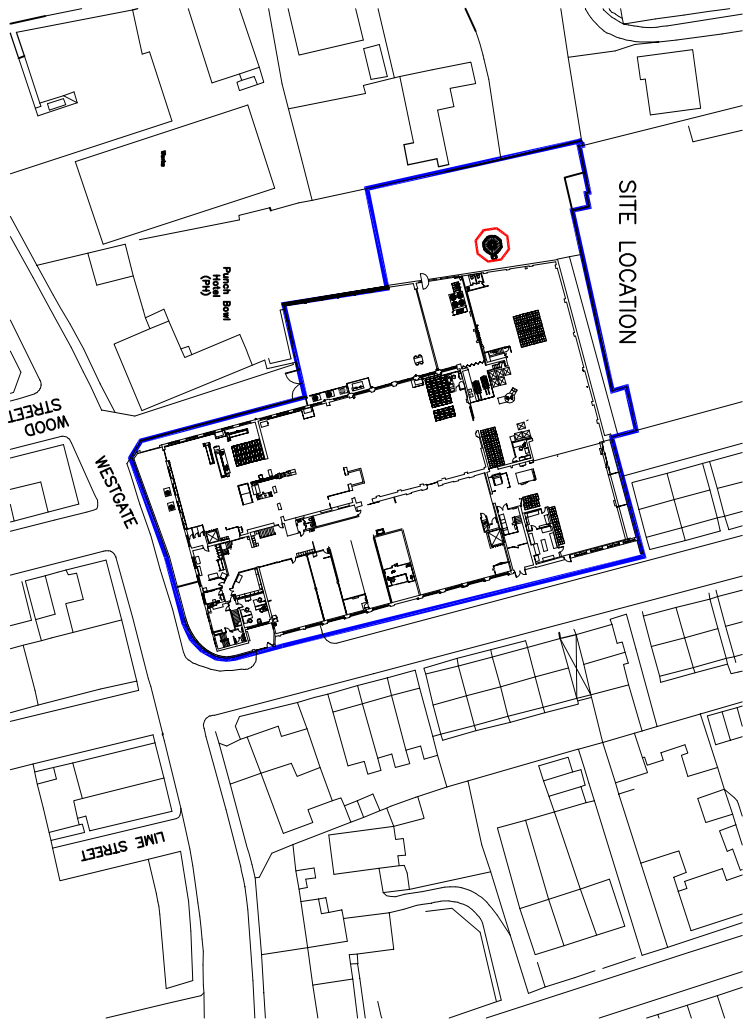

LOCATION PLAN

scale 1:1250

C	REVISED TO SUIT PLANNERS COMMENTS	08.09.13	MTM
B	SILO LOCATION REVISED TO SUIT PLANNERS COMMENTS	27.08.13	MTM
A	PLANNING ISSUE	22.07.13	MTM
REV	DESCRIPTION	DATE	BY
THE COPYRIGHT OF THIS DRAWING AND DESIGN IS OWNED BY RIGBY AND PARTNERS AND IS NOT TO BE COPIED, TRANSMITTED TO A THIRD PARTY OR USED IN ANY WAY WITHOUT THE WRITTEN APPROVAL OF RIGBY AND PARTNERS.			
CLIENT TANGERINE CONFECTIONARY LIONS CLECKHEATON			
PROJECT PROPOSED SUGAR SILO			
TITLE LOCATION PLAN, EXISTING & PROPOSED ELEVATIONS			
ALL SCALE	DATE	DRAWN	CHECKED
as shown	09/07/13	LEL	
Rigby and Partners LLP Consulting Civil and Structural Engineers 18 ST. THOMAS'S ROAD, CORSELY LANE, RPT MK TANGMERE, WILTS, SN10 4JH E-mail: general@rigbyandpartners.co.uk (01753) 264237			
PROJECT No.	DRAWING No.	REV	
P2013-030	01	C	