

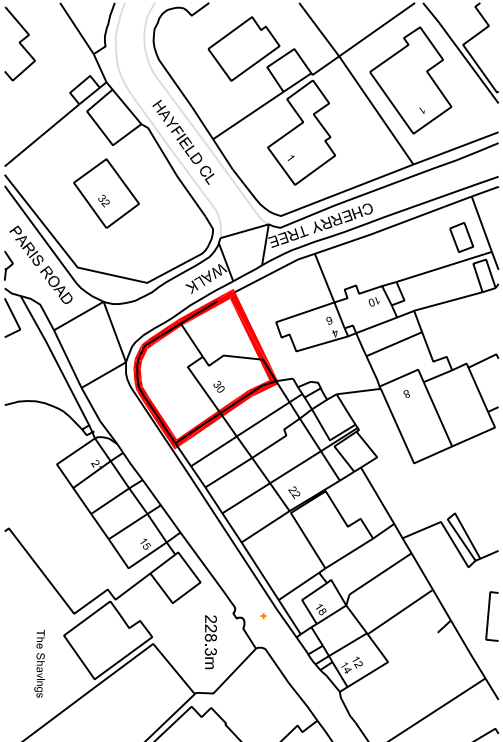


This drawing is the copyright of Square One Architecture and must not be reproduced without their written consent. All rights reserved.
Contractor must verify all relevant dimensions on the before commencing work / pre-tendered work / preparing shop drawings.
In all cases figured dimensions shall be taken in preference to scaled dimensions Square One Architecture to be notified of any discrepancies.

Revisions	Date	No.

 


EXISTING SW ELEVATION

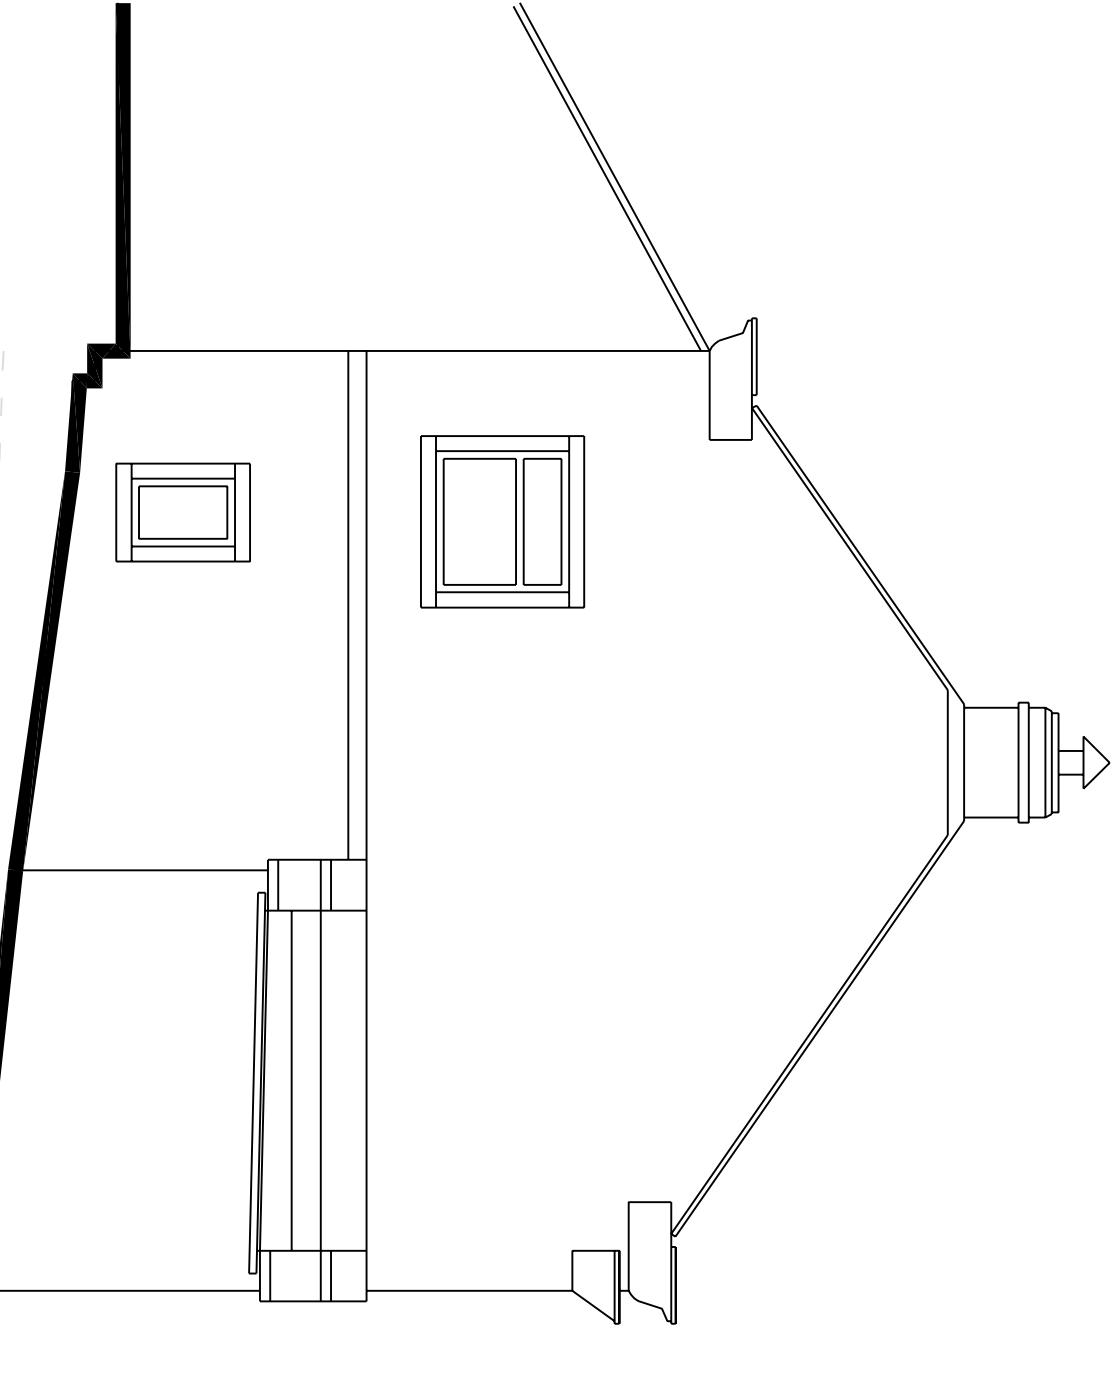


Kitchen / Dining


Porch

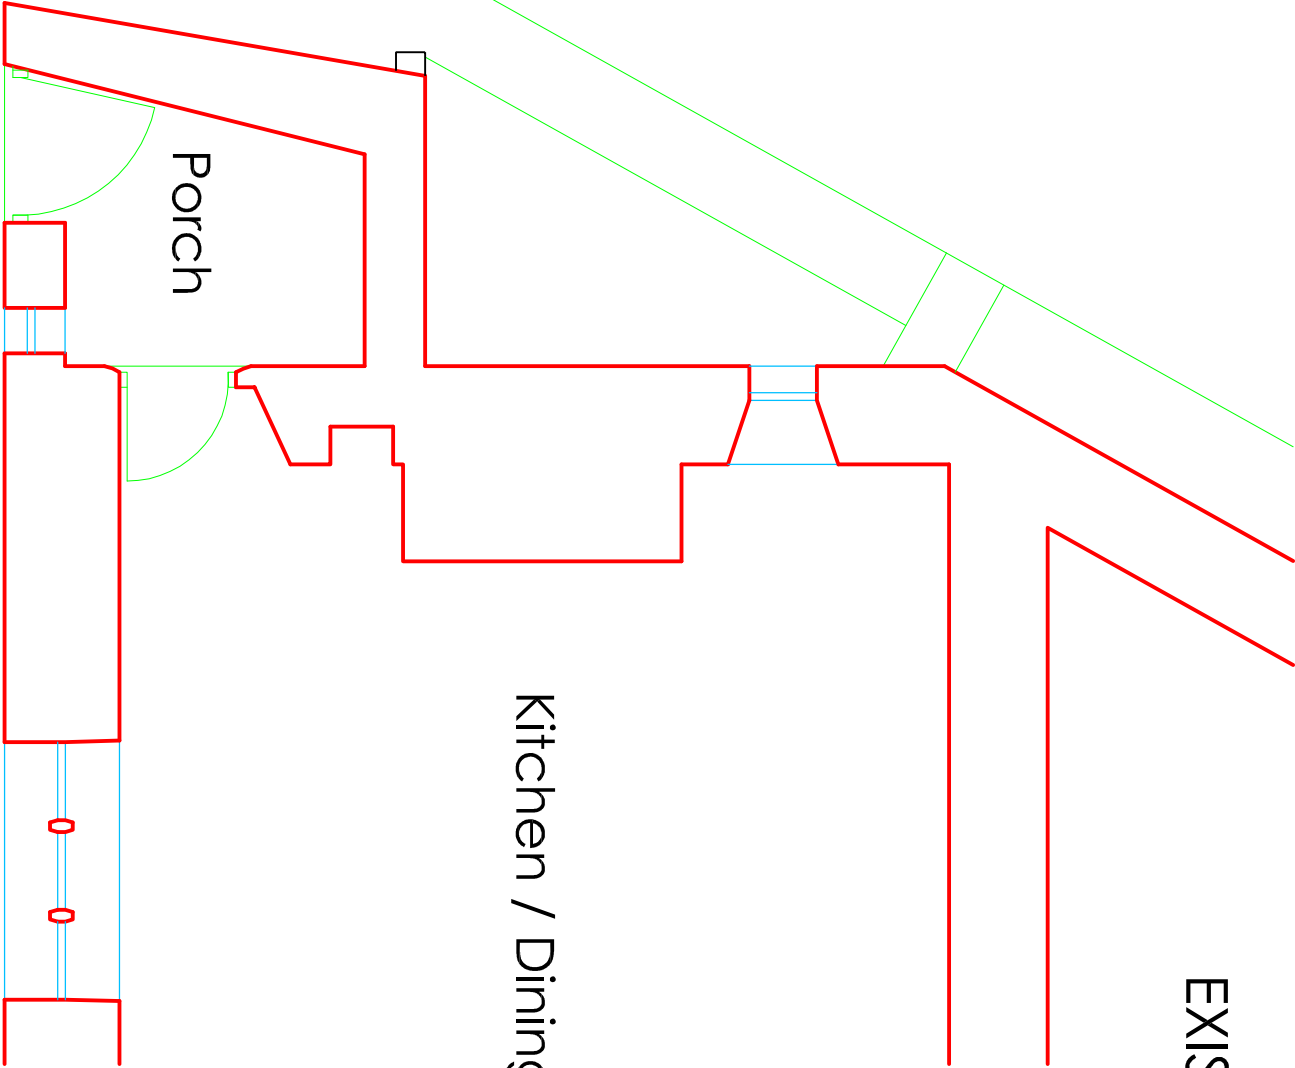

EXISTING GROUND FLOOR PLAN

SITE PLAN 1:100

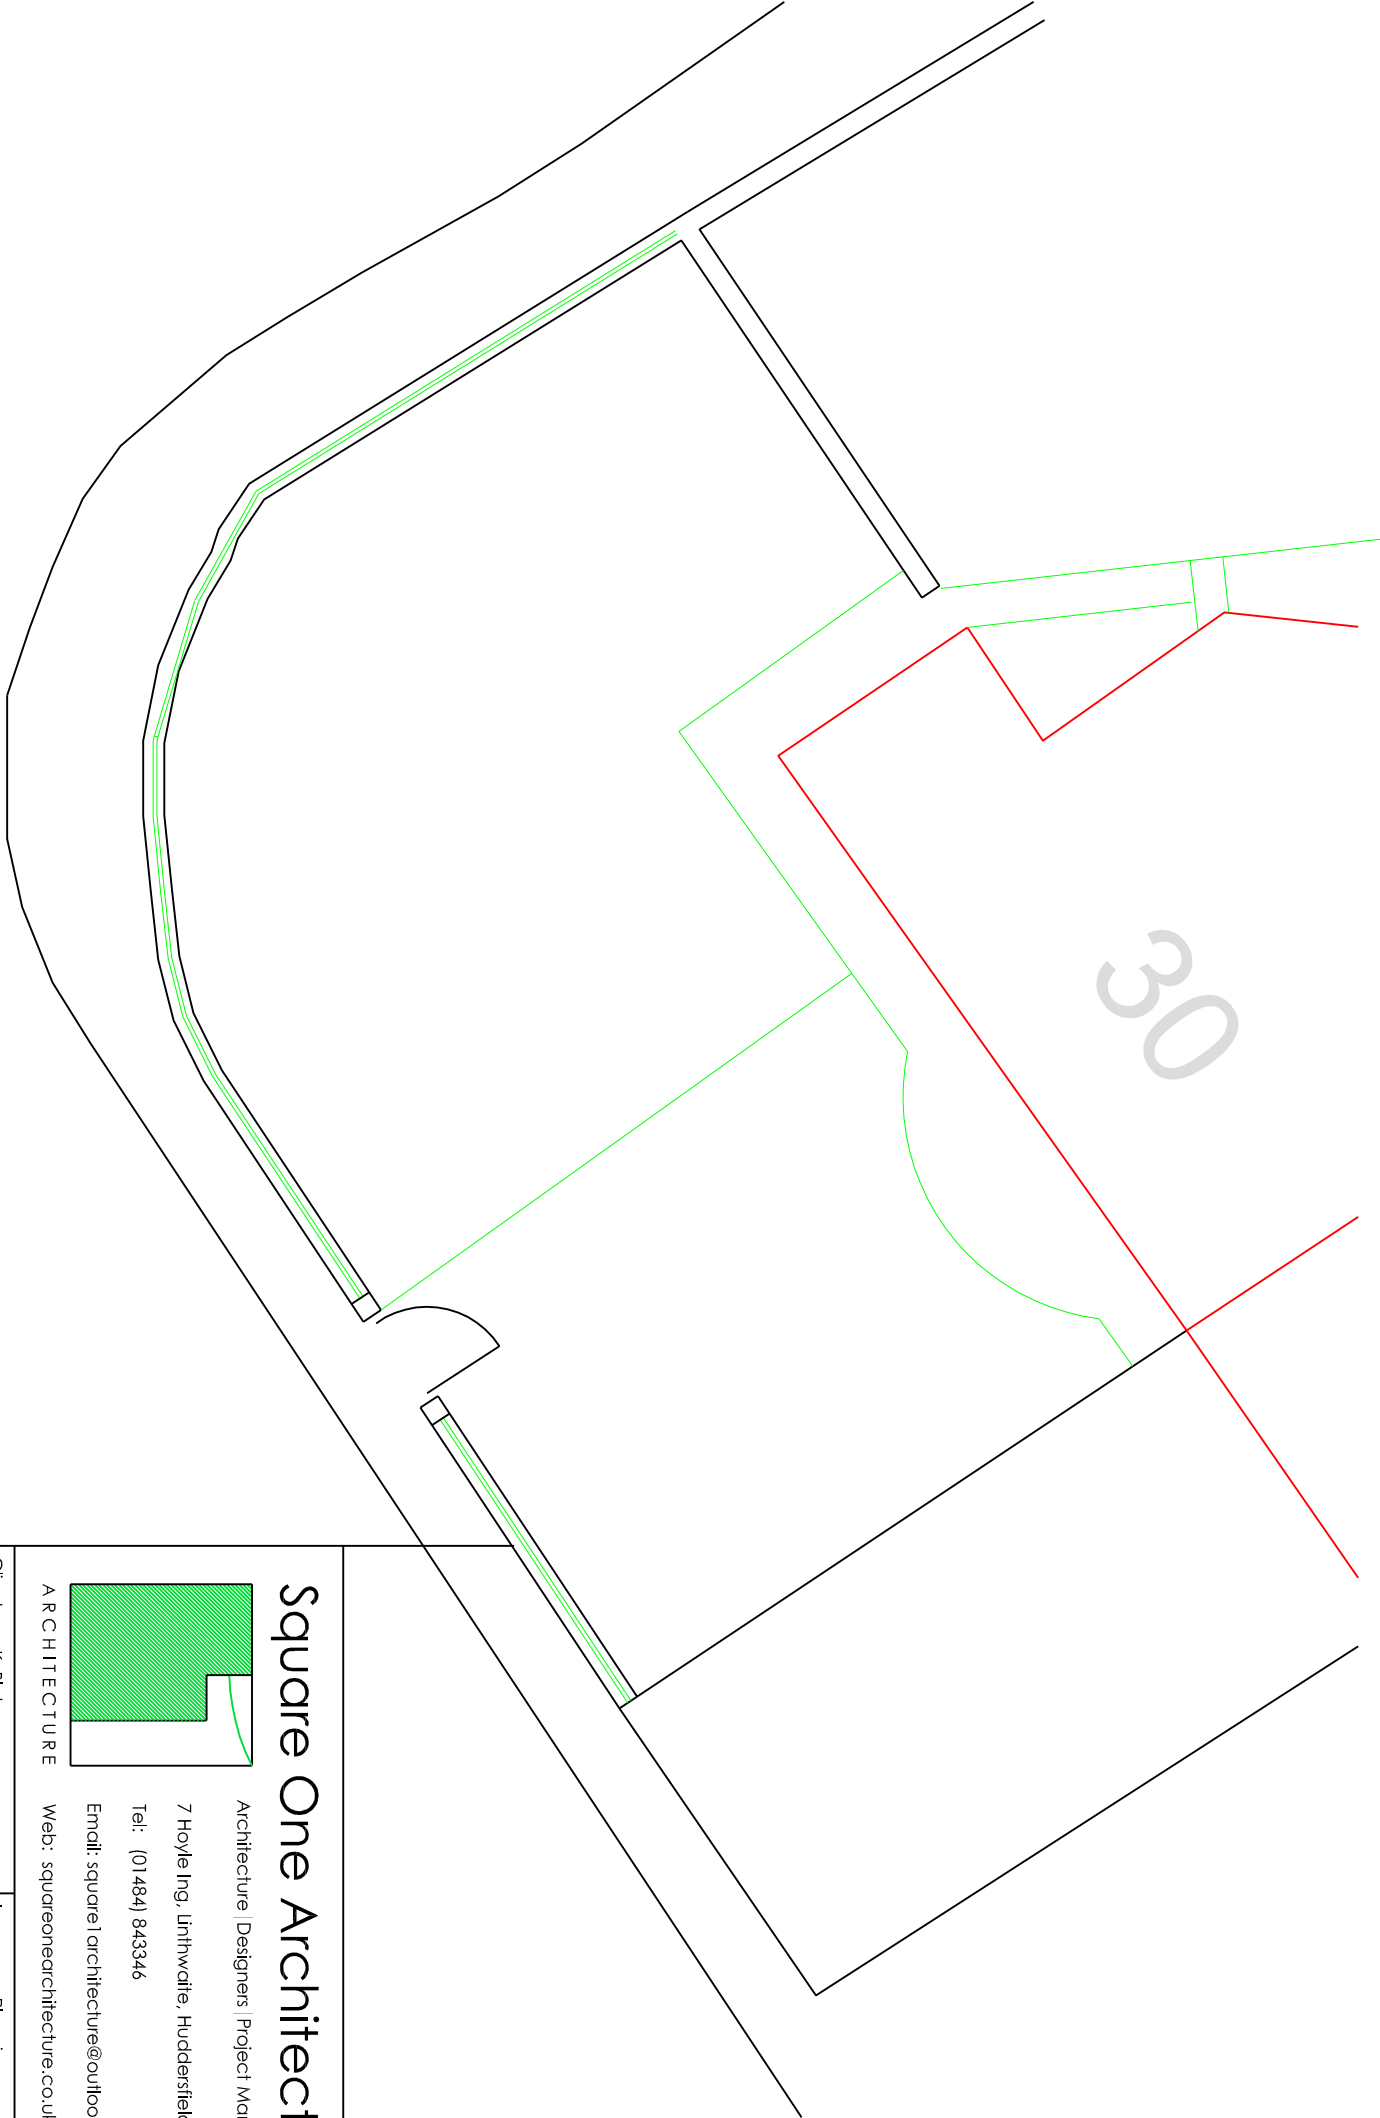

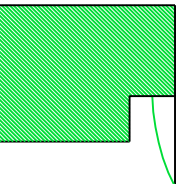

Square One Architecture
Architecture | Designers | Project Management
7 Hoyle Ing, Unthwaite, Huddersfield, HD7 5RX
Tel: 01484 845346
Email: square1architecture@outlook.com
Web: squareonearchitecture.co.uk

ARCHITECTURE

Client.	K. Blake	Issue.	Planning application
---------	----------	--------	----------------------

Drawing Title	EXISTING PLANS & ELEVATIONS		
---------------	-----------------------------	--	--

This drawing is copyright

Job No.	Sheet No.	Revisions.
B17035	04	-
Scale.	Sheet Size.	Date.
1:50	A2	AUG 17

PROPOSED SINGLE STOREY EXTENSION FORMING WC TO 30 PARIS ROAD, SCHOLES, HOLMFIRTH

Project: