
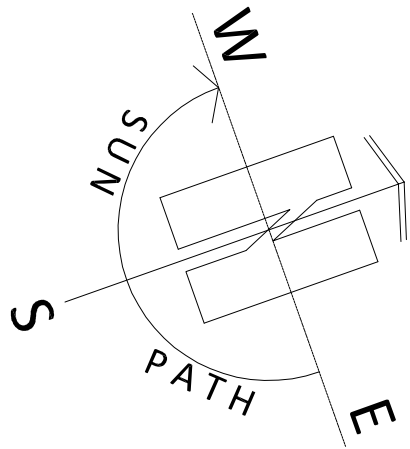


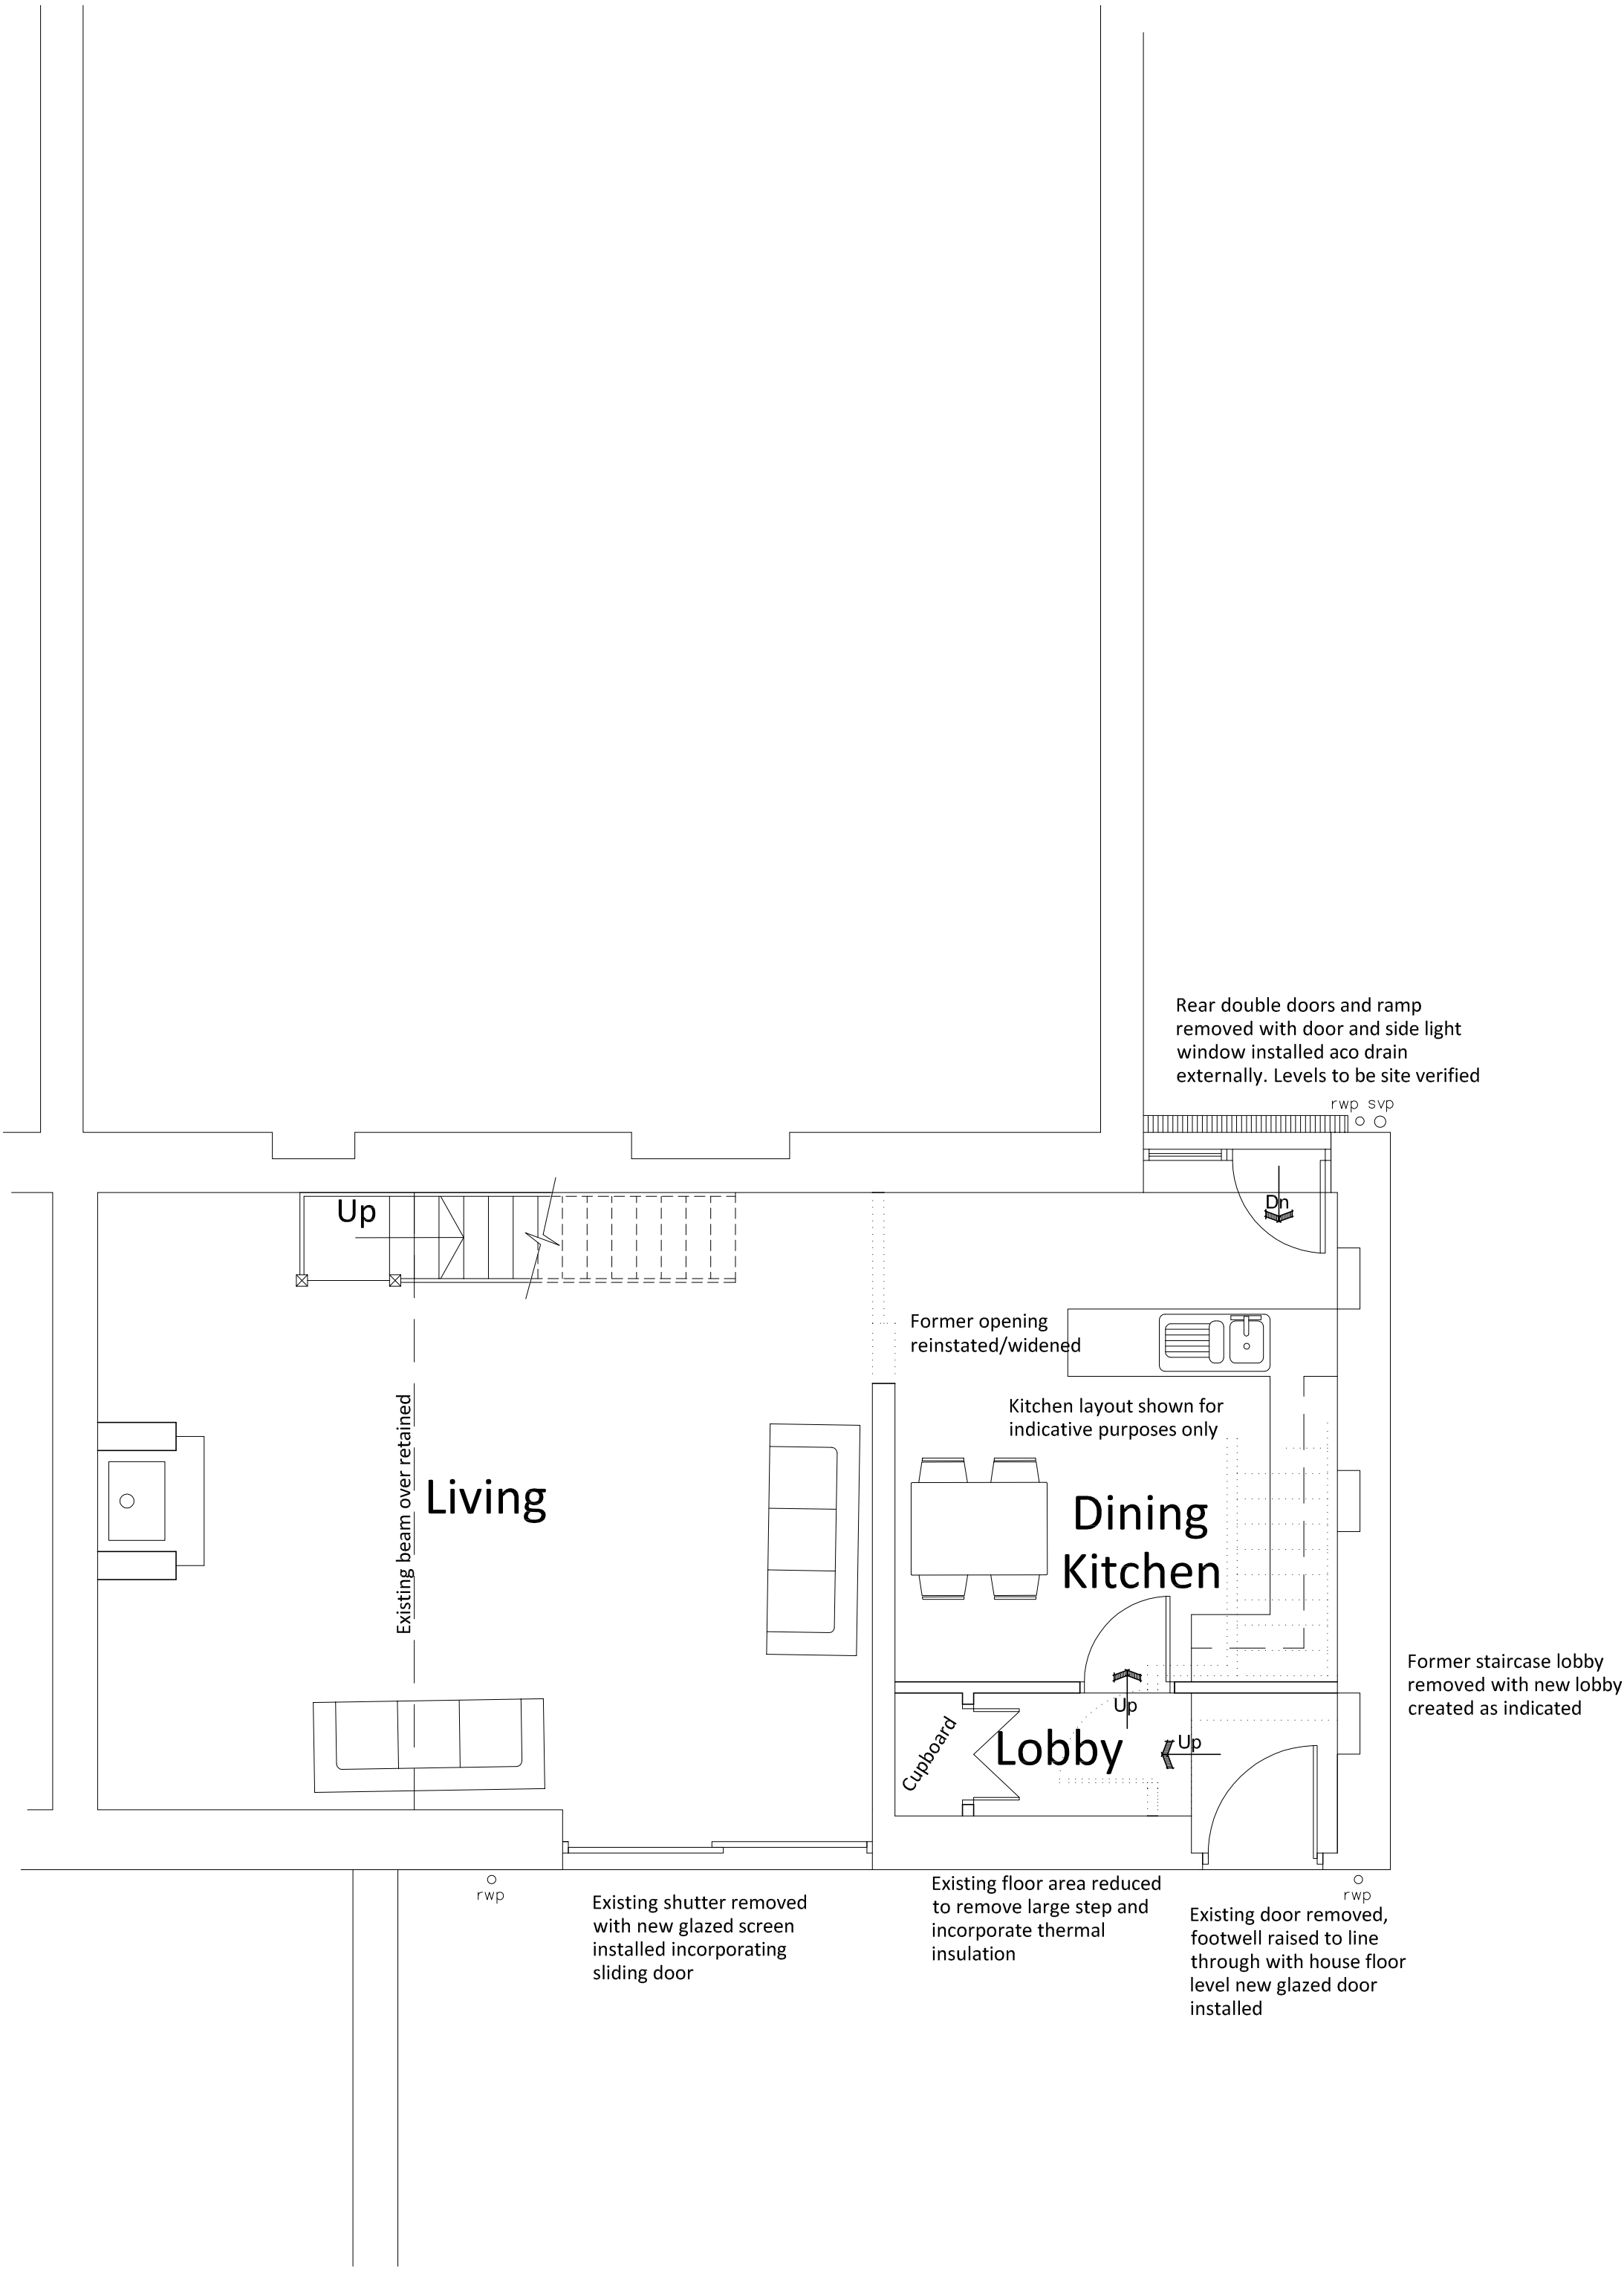

ARCHITECTURE | PLANNING | DESIGN

Malkin Farm
Brow Lane
Holmfirth
HD9 2RJ
07946872499
paul@paulmatthewsarchitectural.co.uk
www.paulmatthewsarchitectural.co.uk

Company Registration Number: 09898149 – Company
Registered in England and Wales

Project
Renovation, Restoration and Conversion of
Existing Barn to Dwelling at Butterley Leys Farm,
Spring Lane, New Mill, Holmfirth, HD9 7EH
Client

Mr & Mrs S Lomax

Drawing Title/Issue

Proposed Ground Floor Plan

scale	date	sheet size	dwg. no.
1:50	08/17	A2	17/462/05

1:50

