


House elevations as existing

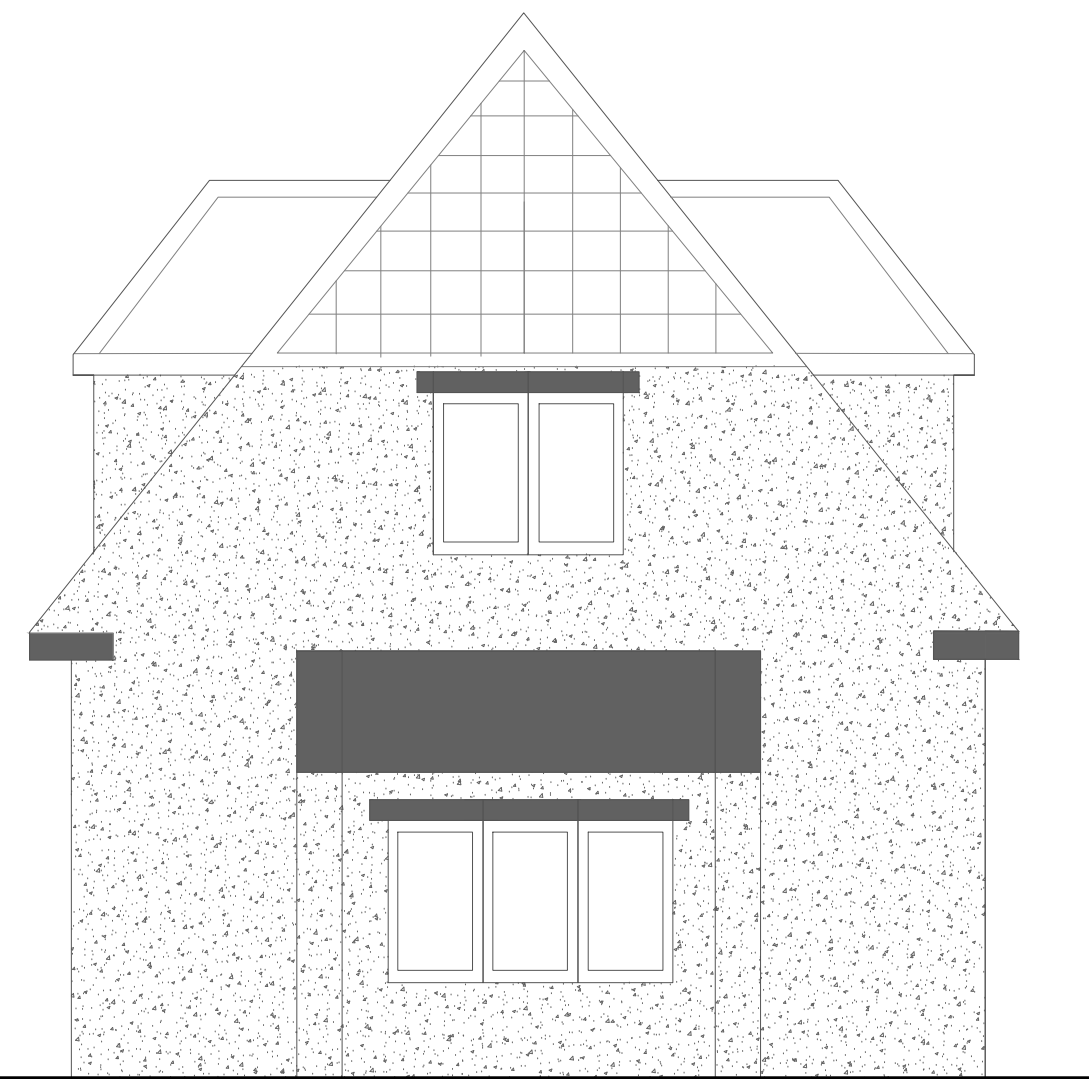

Side (front) elevation



Side (back) elevation scale 1:50


House elevations as proposed




Side (front) elevation




Side (back) elevation scale 1:50

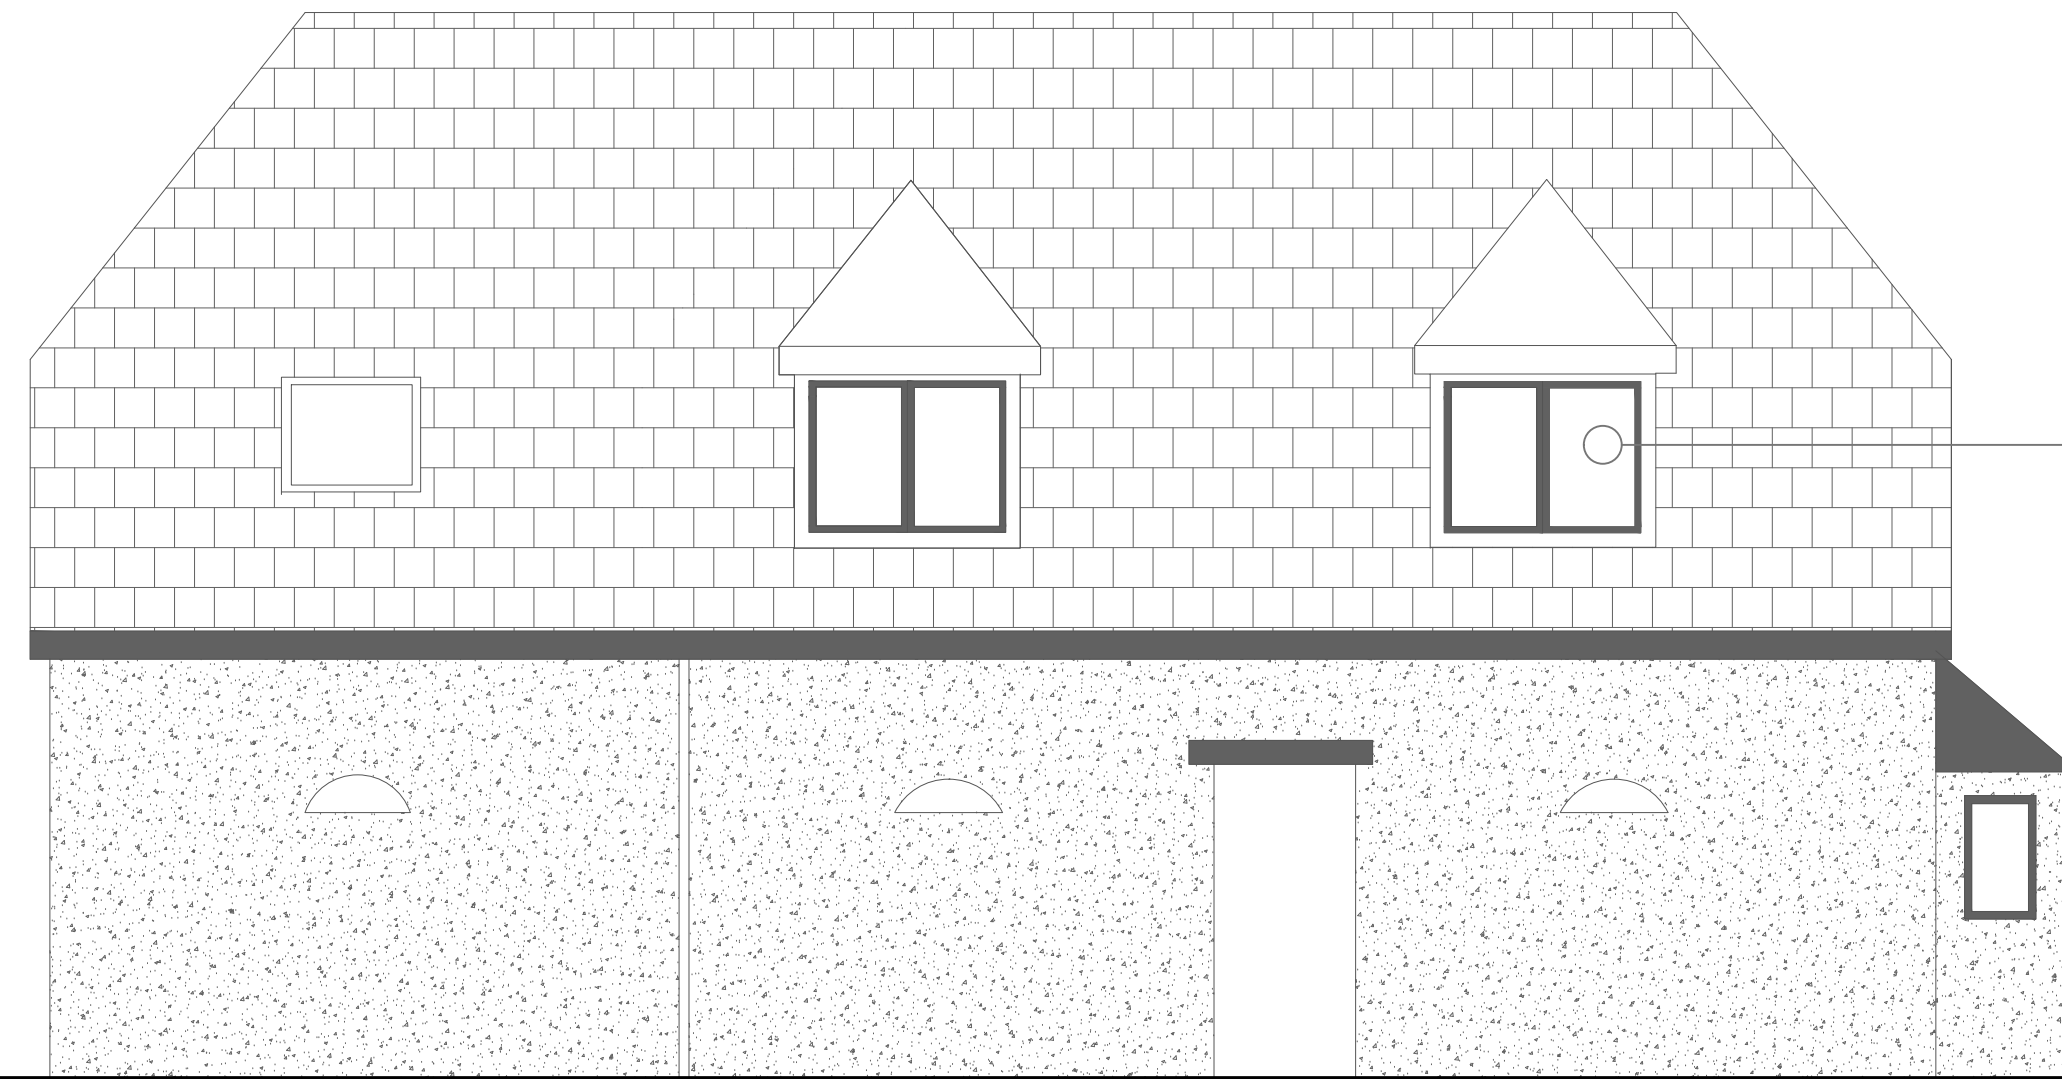

Front elevation

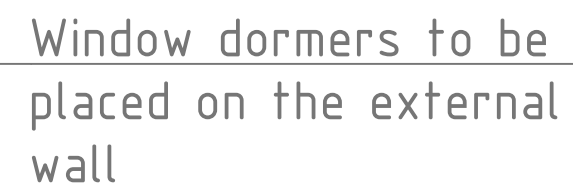


scale 1:50

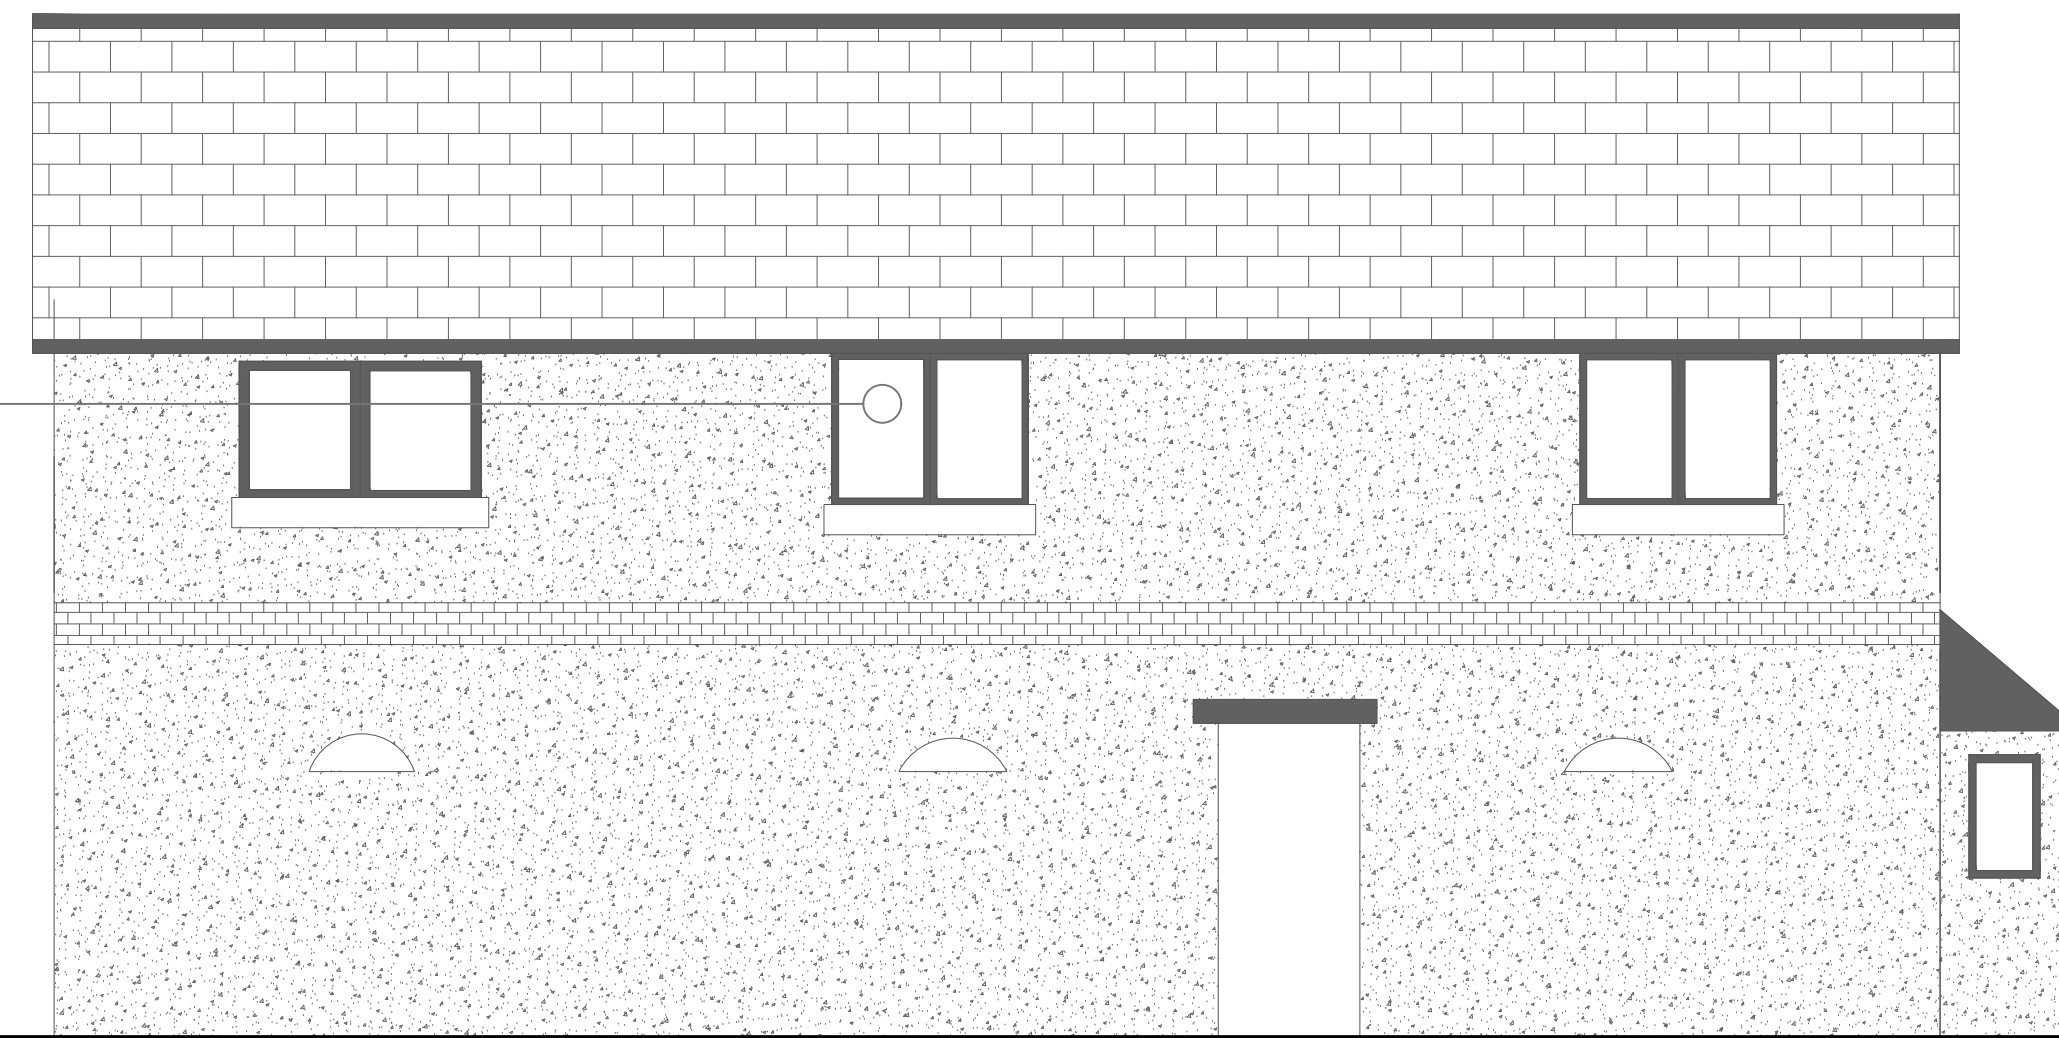


Front elevation


scale 1:50

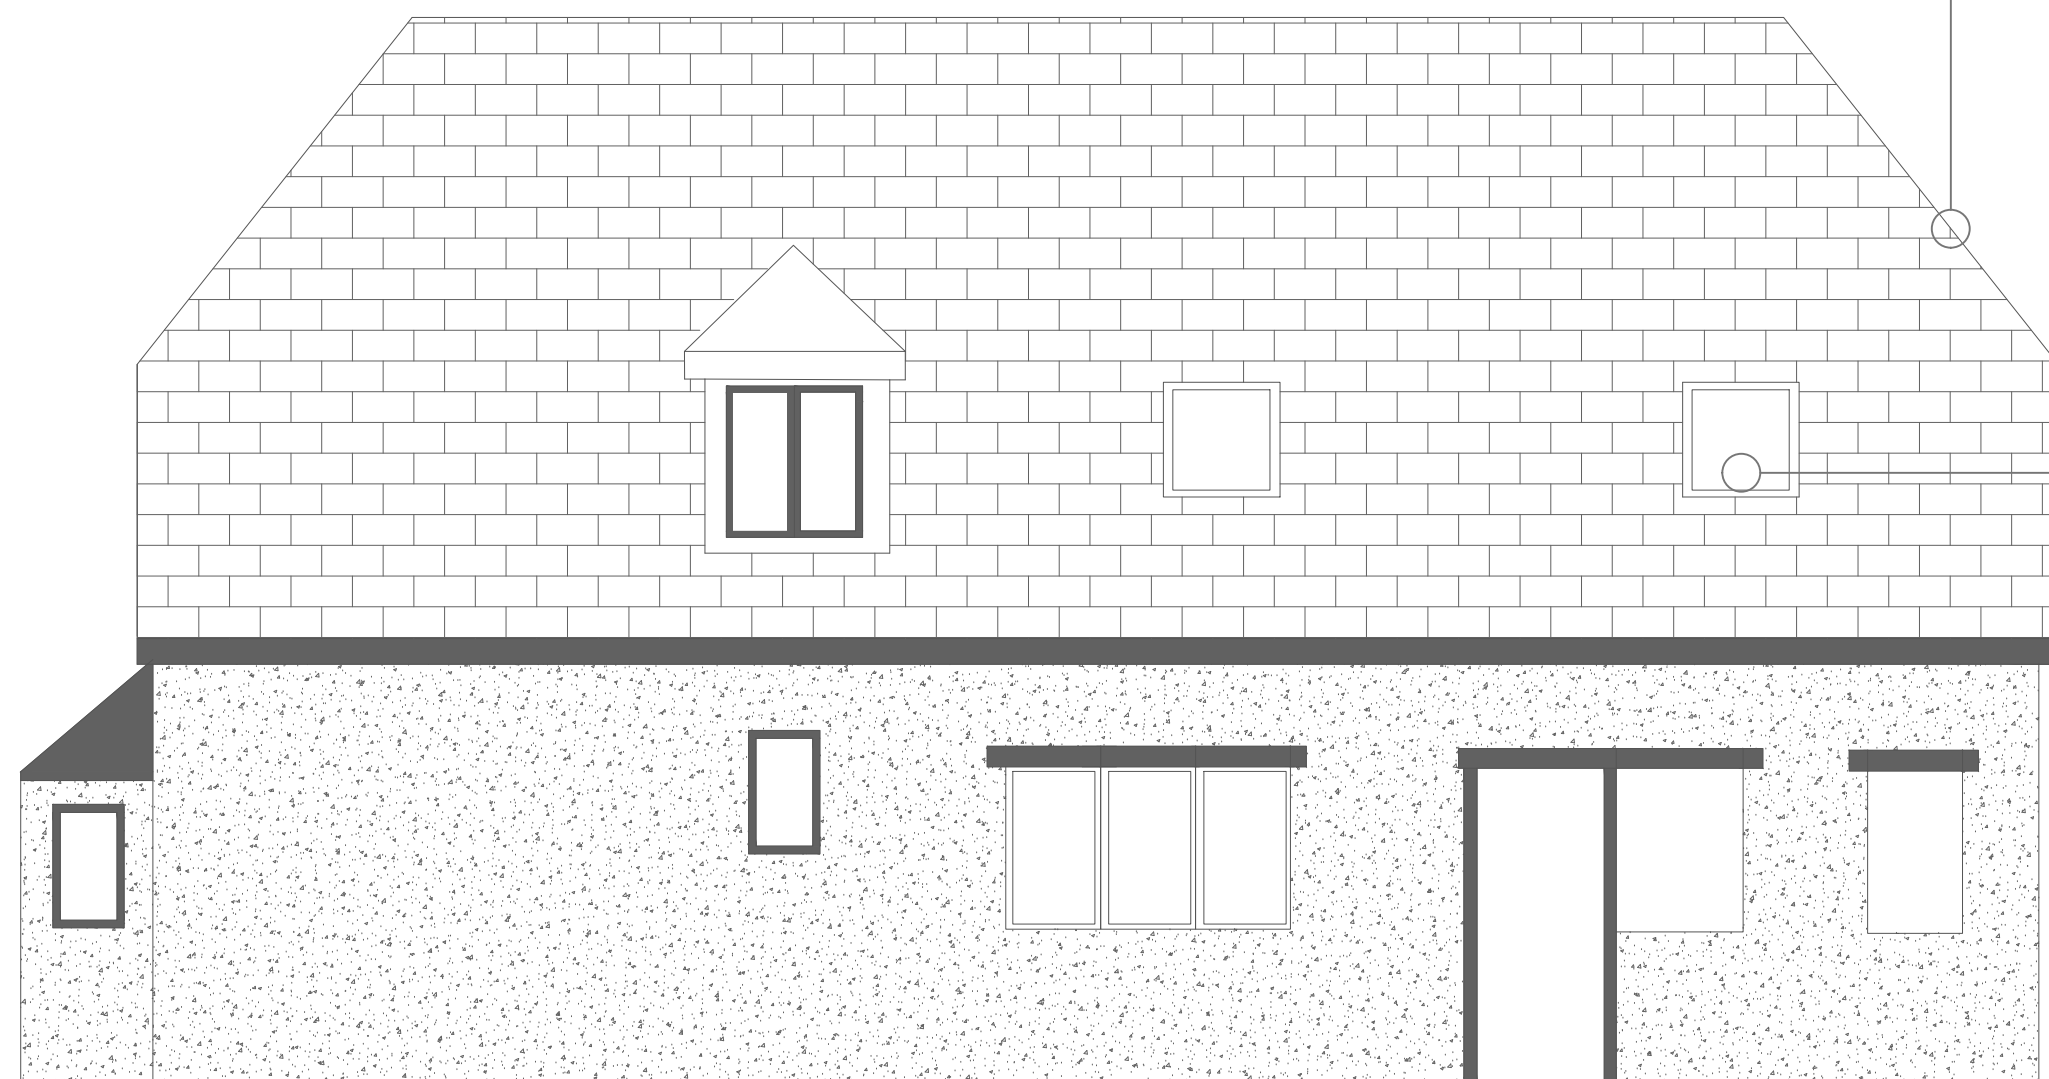

Rear elevation

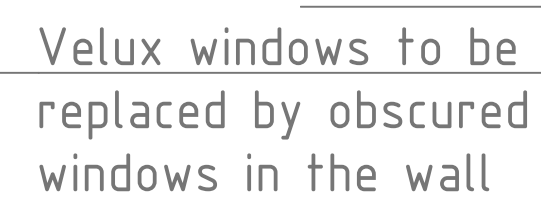

scale 1:50

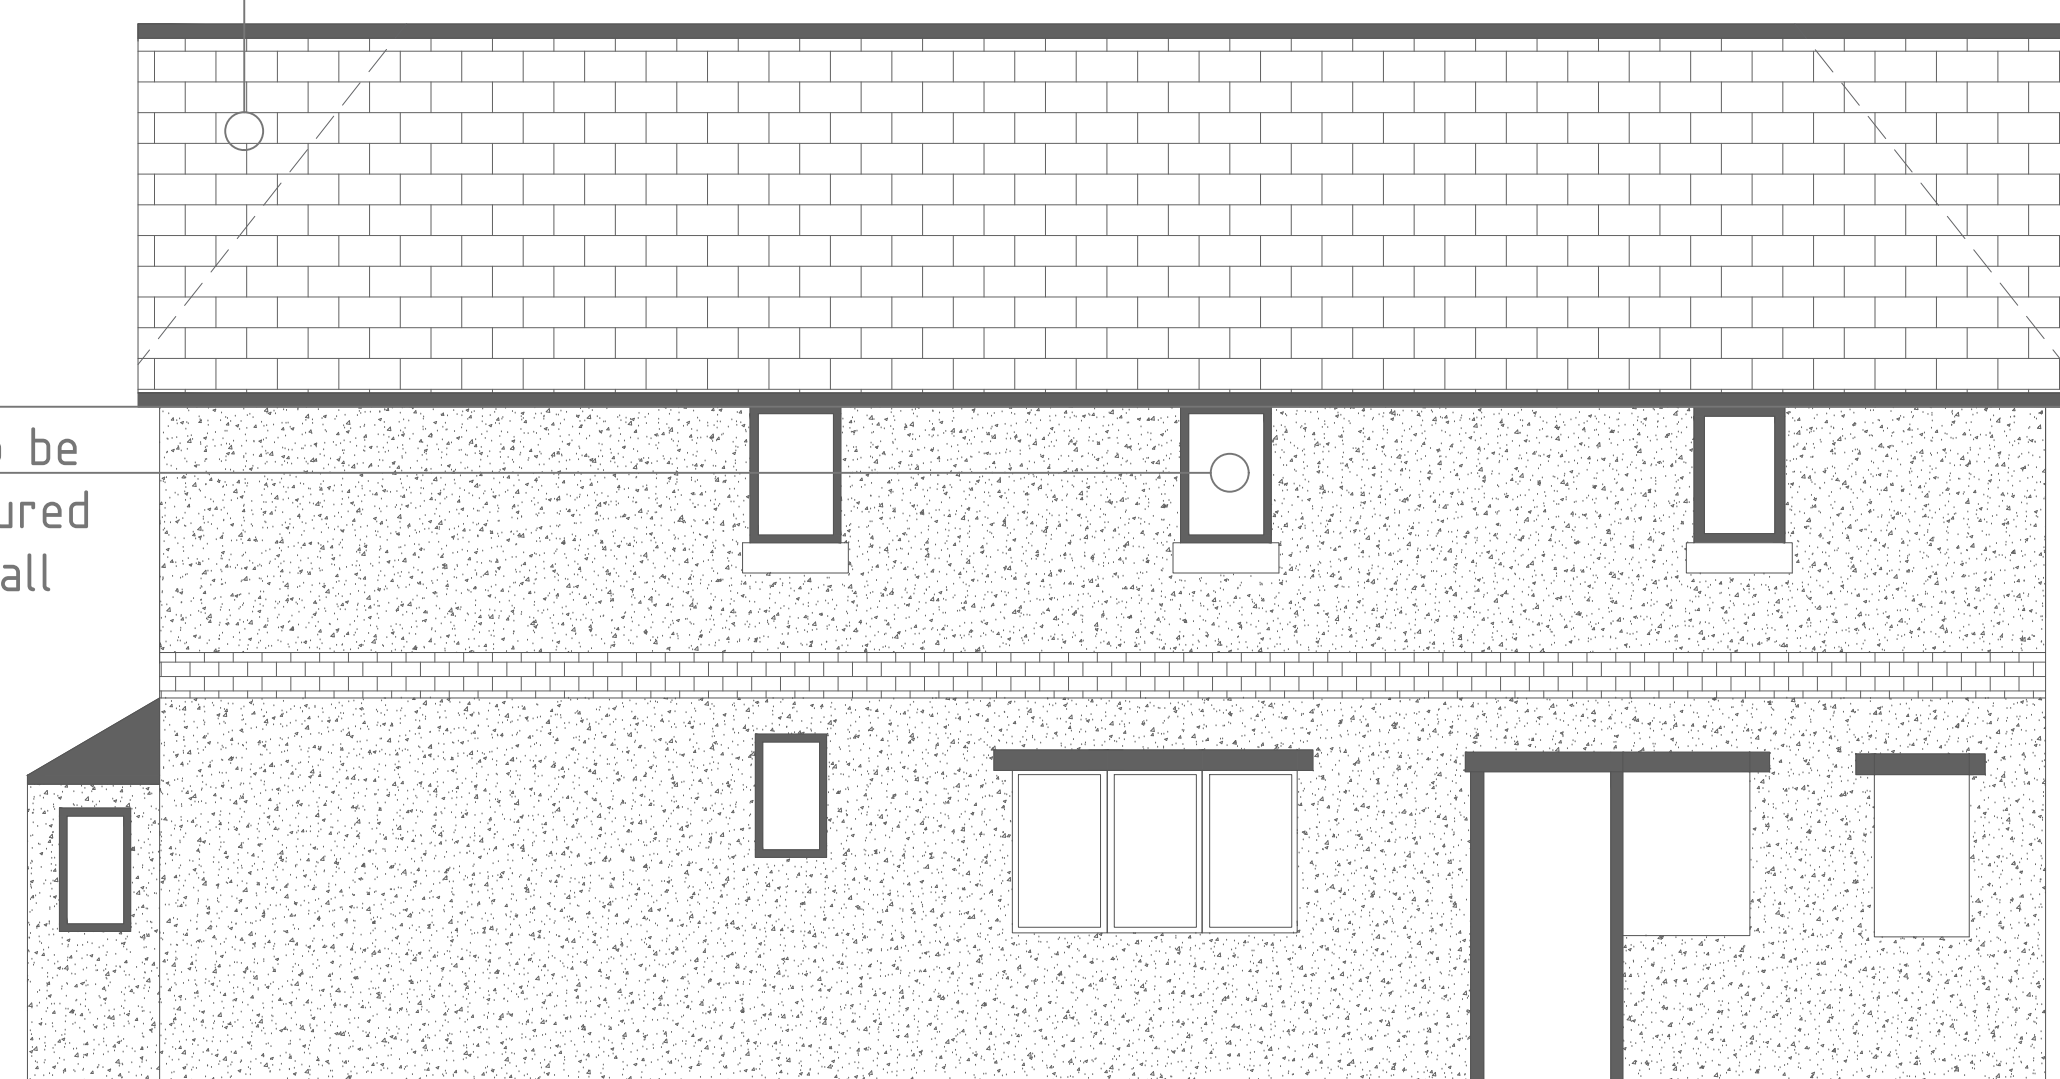

Rear elevation

scale 1:50



Victoria Spring
Wakefield Road
Heckmondwike
West Yorkshire
WF15 6BU

Tel : 01924 520320
Fax : 01924 412312
Web : barneshomes.com

General Notes

1. Do not scale drawing. If in doubt ask.
2. All dimensions are in millimetres unless noted otherwise.
3. The design shown on this drawing is the property of Barnes Architectural and is not to be used or the drawing copied, communicated or disclosed, in whole or in part, without the written consent, licence or agreement in writing with Barnes Architectural.
4. All works to be carried out in accordance with the following British Standards, Codes of Practice, Current Building Regulations, any associated amendments current to the lodging of the application and the satisfaction of the Building Control Officer. Manufacturers written specifications and instructions for the materials and products to be implemented in accordance with current Health & Safety legislation inclusive of protective works. Any discrepancies between the drawings and legislation should be brought to the immediate attention of the Contracts Administrator.

[illegible]

Proposed Roof Alterations

486 Halifax Road
Hightown

ELEVATIONS

Existing and proposed

Project number	90074
----------------	-------

Drawn by

HRJ-1

Scale (@A1)	as stated
-------------	-----------