


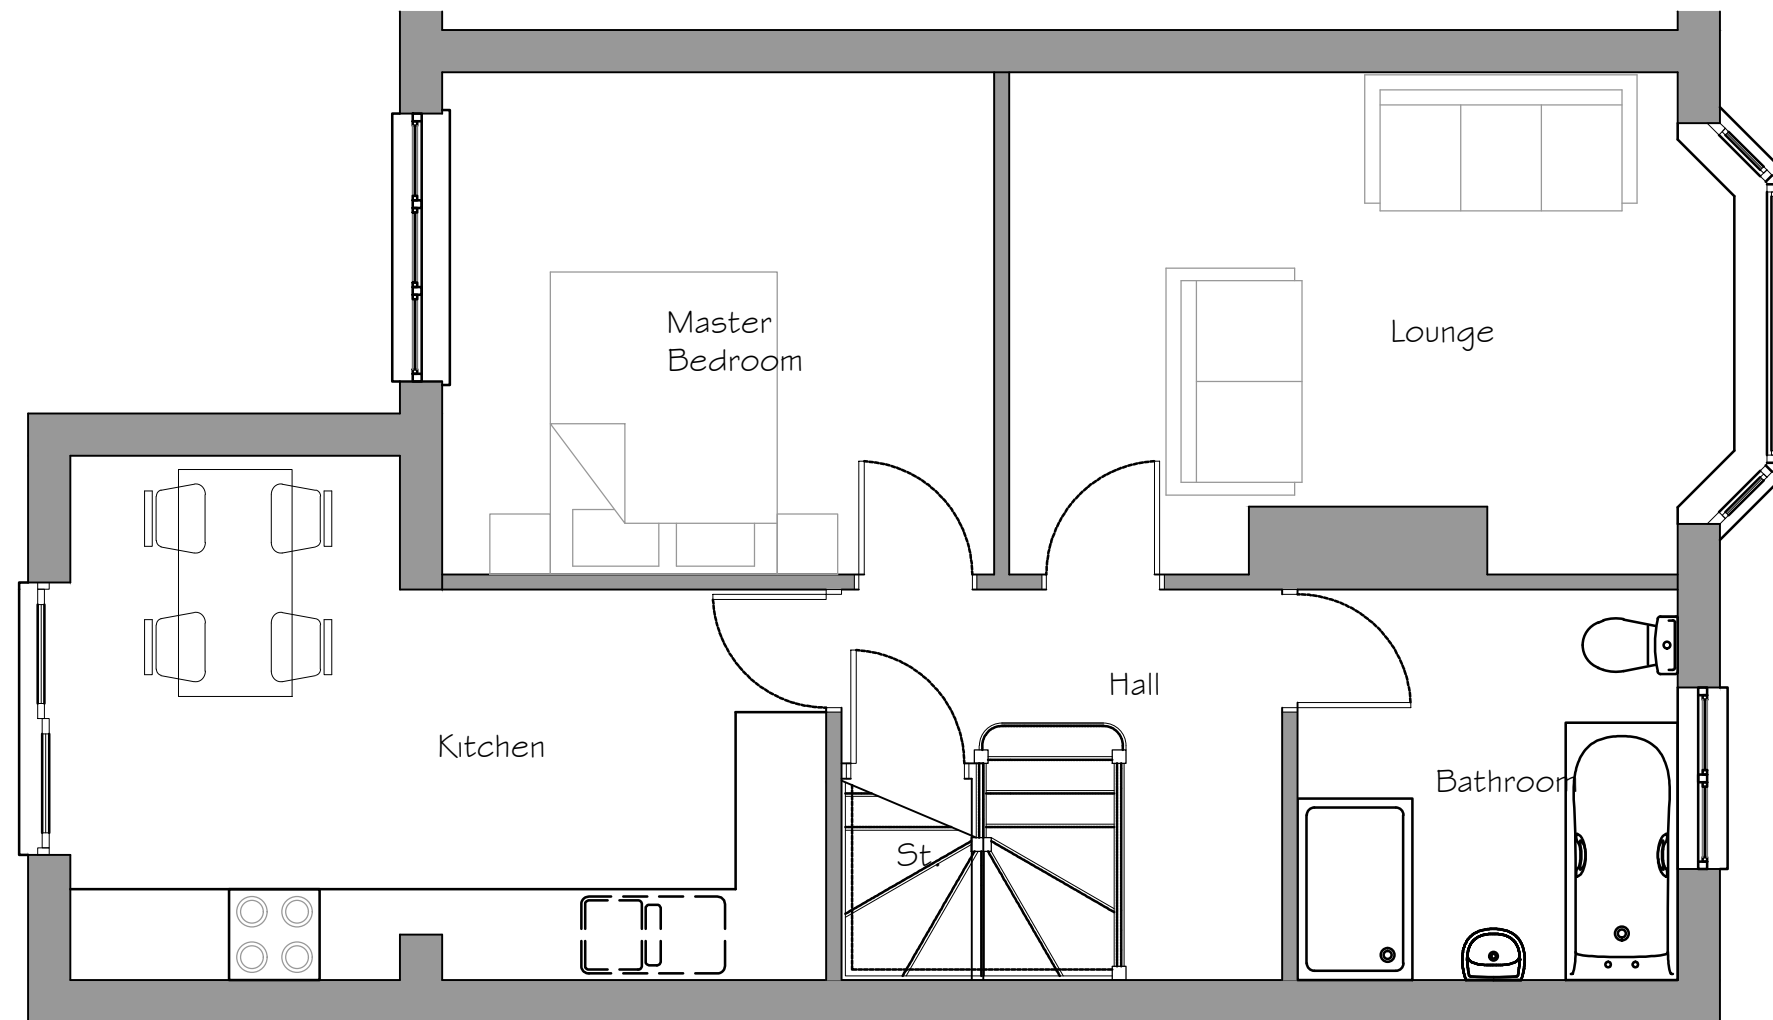

Ground Floor

Client
Project
25 Coniston Road
Title
Ground Floor Plan

Scale	Date
1:50 @ A3	
Drawn	Checked
AC	
Drawing No.	Rev.