


21/12

Do not scale from this drawing. The contractor must check all dimensions on site before construction or manufacture of materials.

EXISTING GROUND FLOOR /
SITE PLAN 1:100

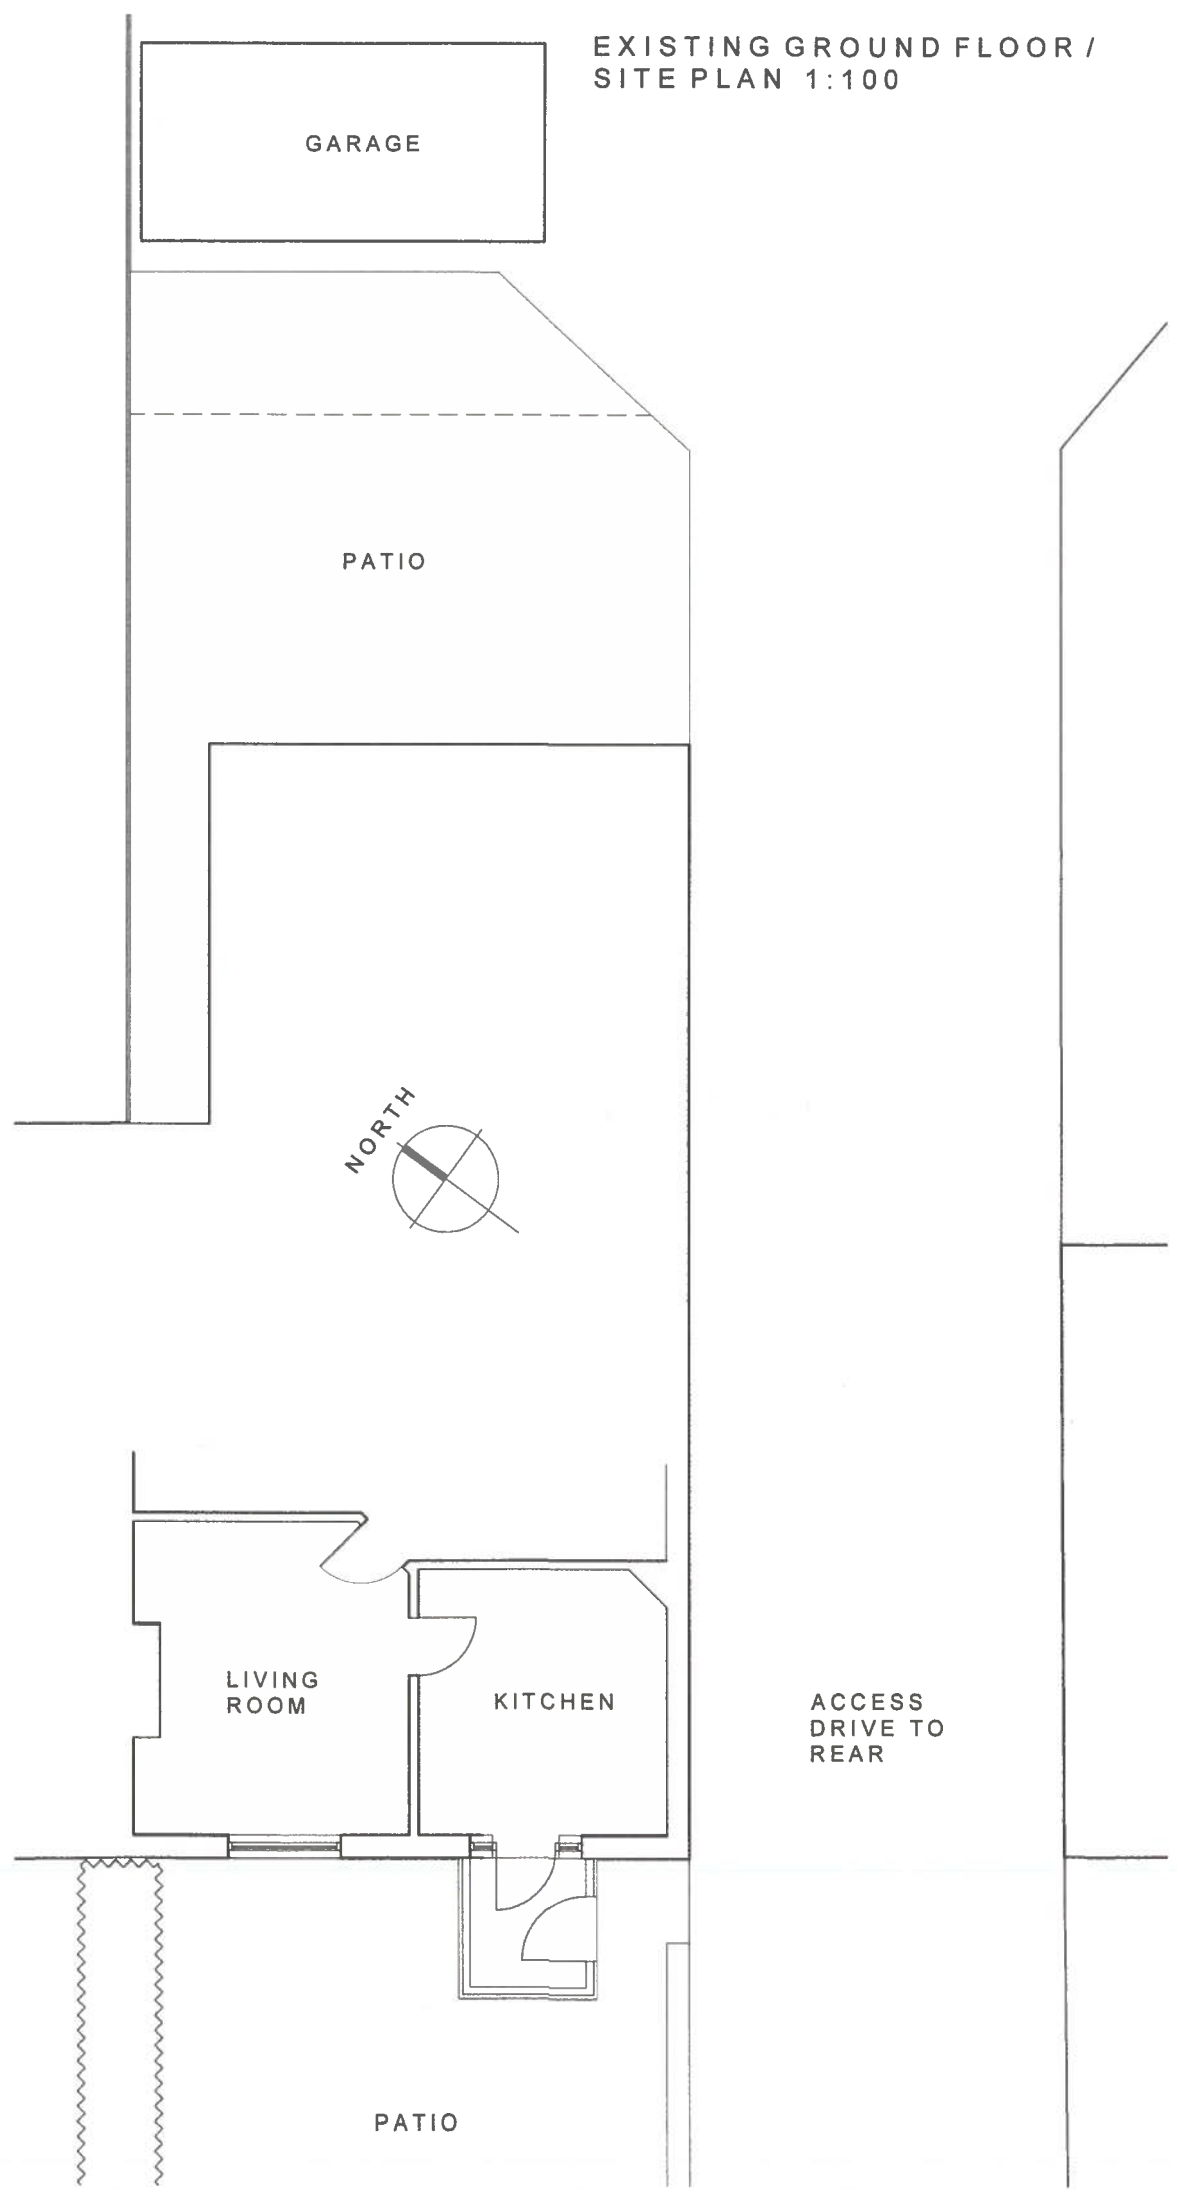

EXISTING FRONT ELEVATION 1:100



LOCATION PLAN 1:1250

A Location plan amended					19.12.2017
Rev	Description	Date	By	App'd	
Client					
MRS Z ALI					
Project					
Proposed Conservatory & Garage at 160 Launds Rd, Huddersfield, HD3 3TY					
Drawing title					
EXISTING PLAN / ELEVATIONS and LOCATION PLAN					
Drawn by		Date	App'd		
-		NOV 17	-		
Drawing no	Project no	Scale @ A3	Rev		
01	-	A.S.	A		