


PROPOSED GARAGE FLOOR PLAN 1:100

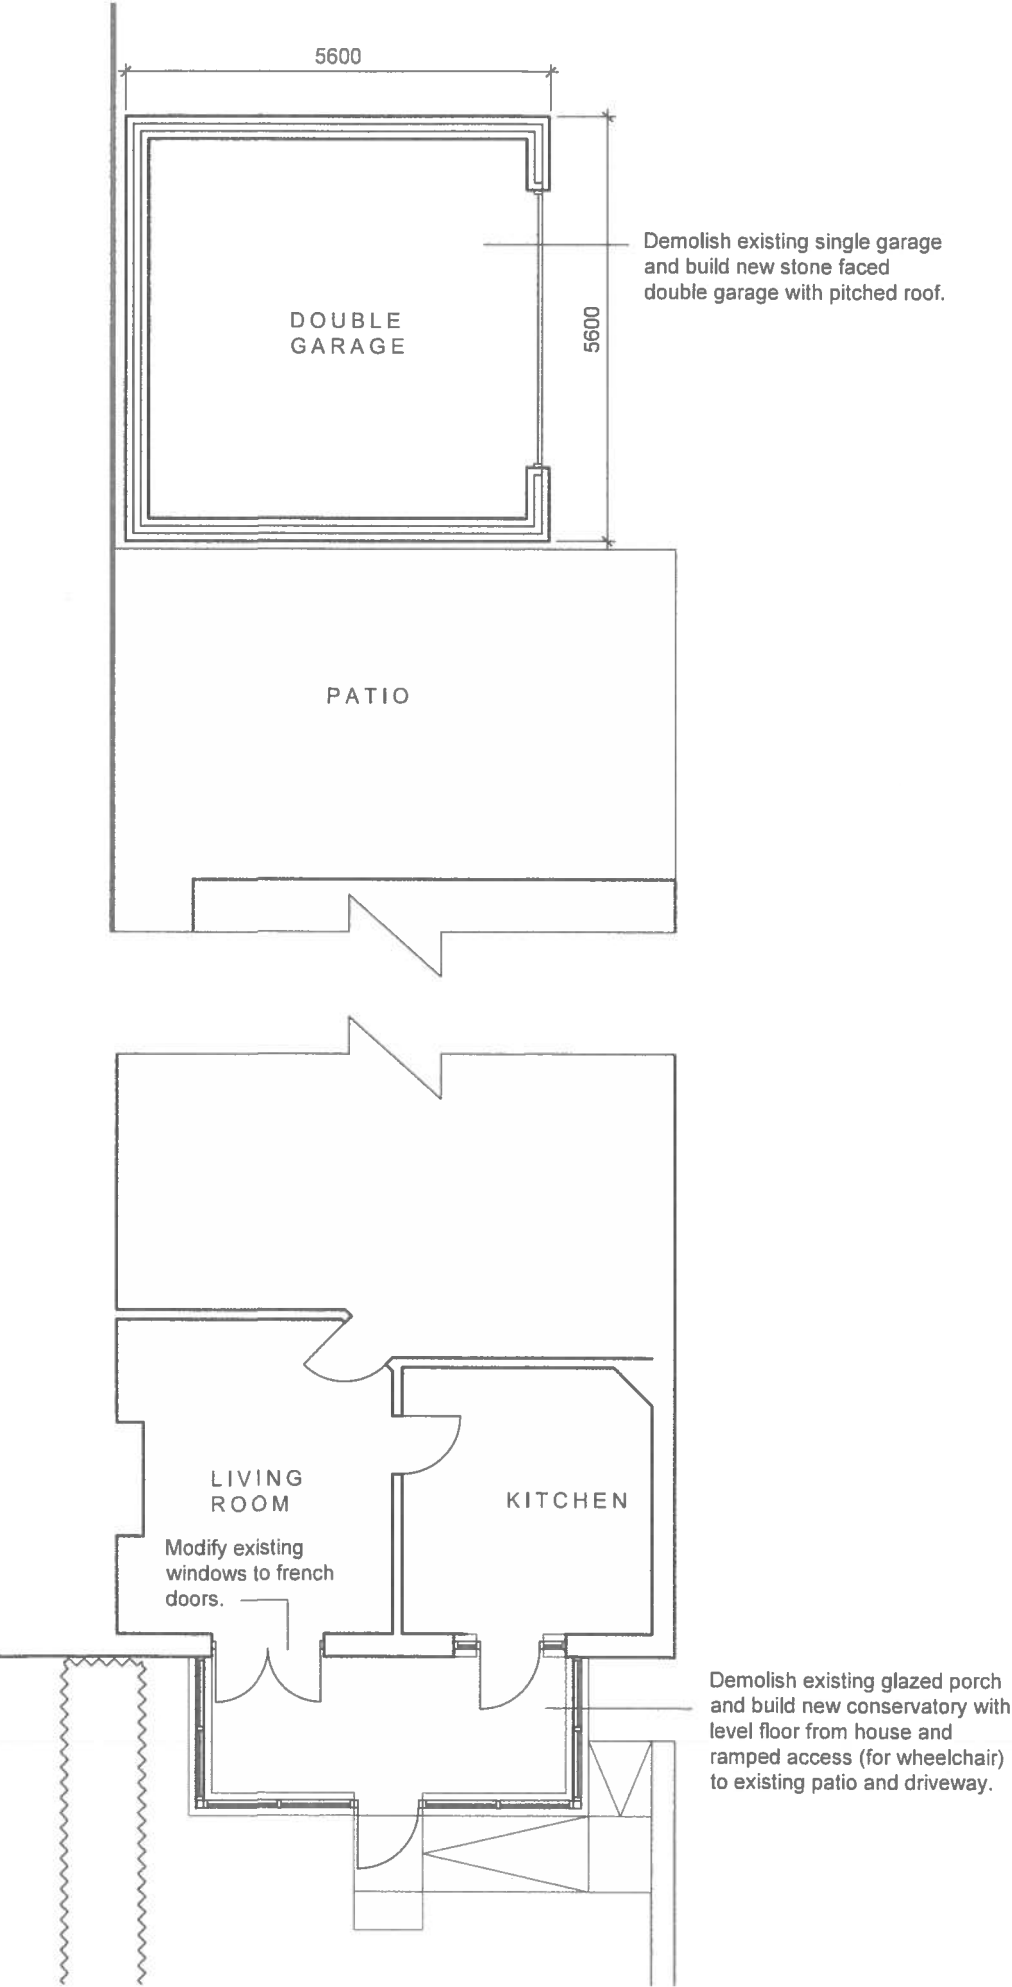

PROPOSED CONSERVATORY FLOOR PLAN 1:100

PROPOSED ELEVATIONS 1:100

Do not scale from this drawing. The contractor must check all dimensions on site before construction or manufacture of materials.



PROPOSED CONSERVATORY ELEVATIONS 1:100

Rev	Description	Date	By	App'd
Client				
MRS Z ALI				
Project				
Proposed Conservatory & Garage at 160 Launds Rd, Huddersfield, HD3 3TY				
Drawing title				
PROPOSED PLAN and ELEVATIONS				
Drawn by		Date	App'd	
-		NOV 17	-	
Drawing no	Project no	Scale @ A3	Rev	
02	-	1:100	-	