



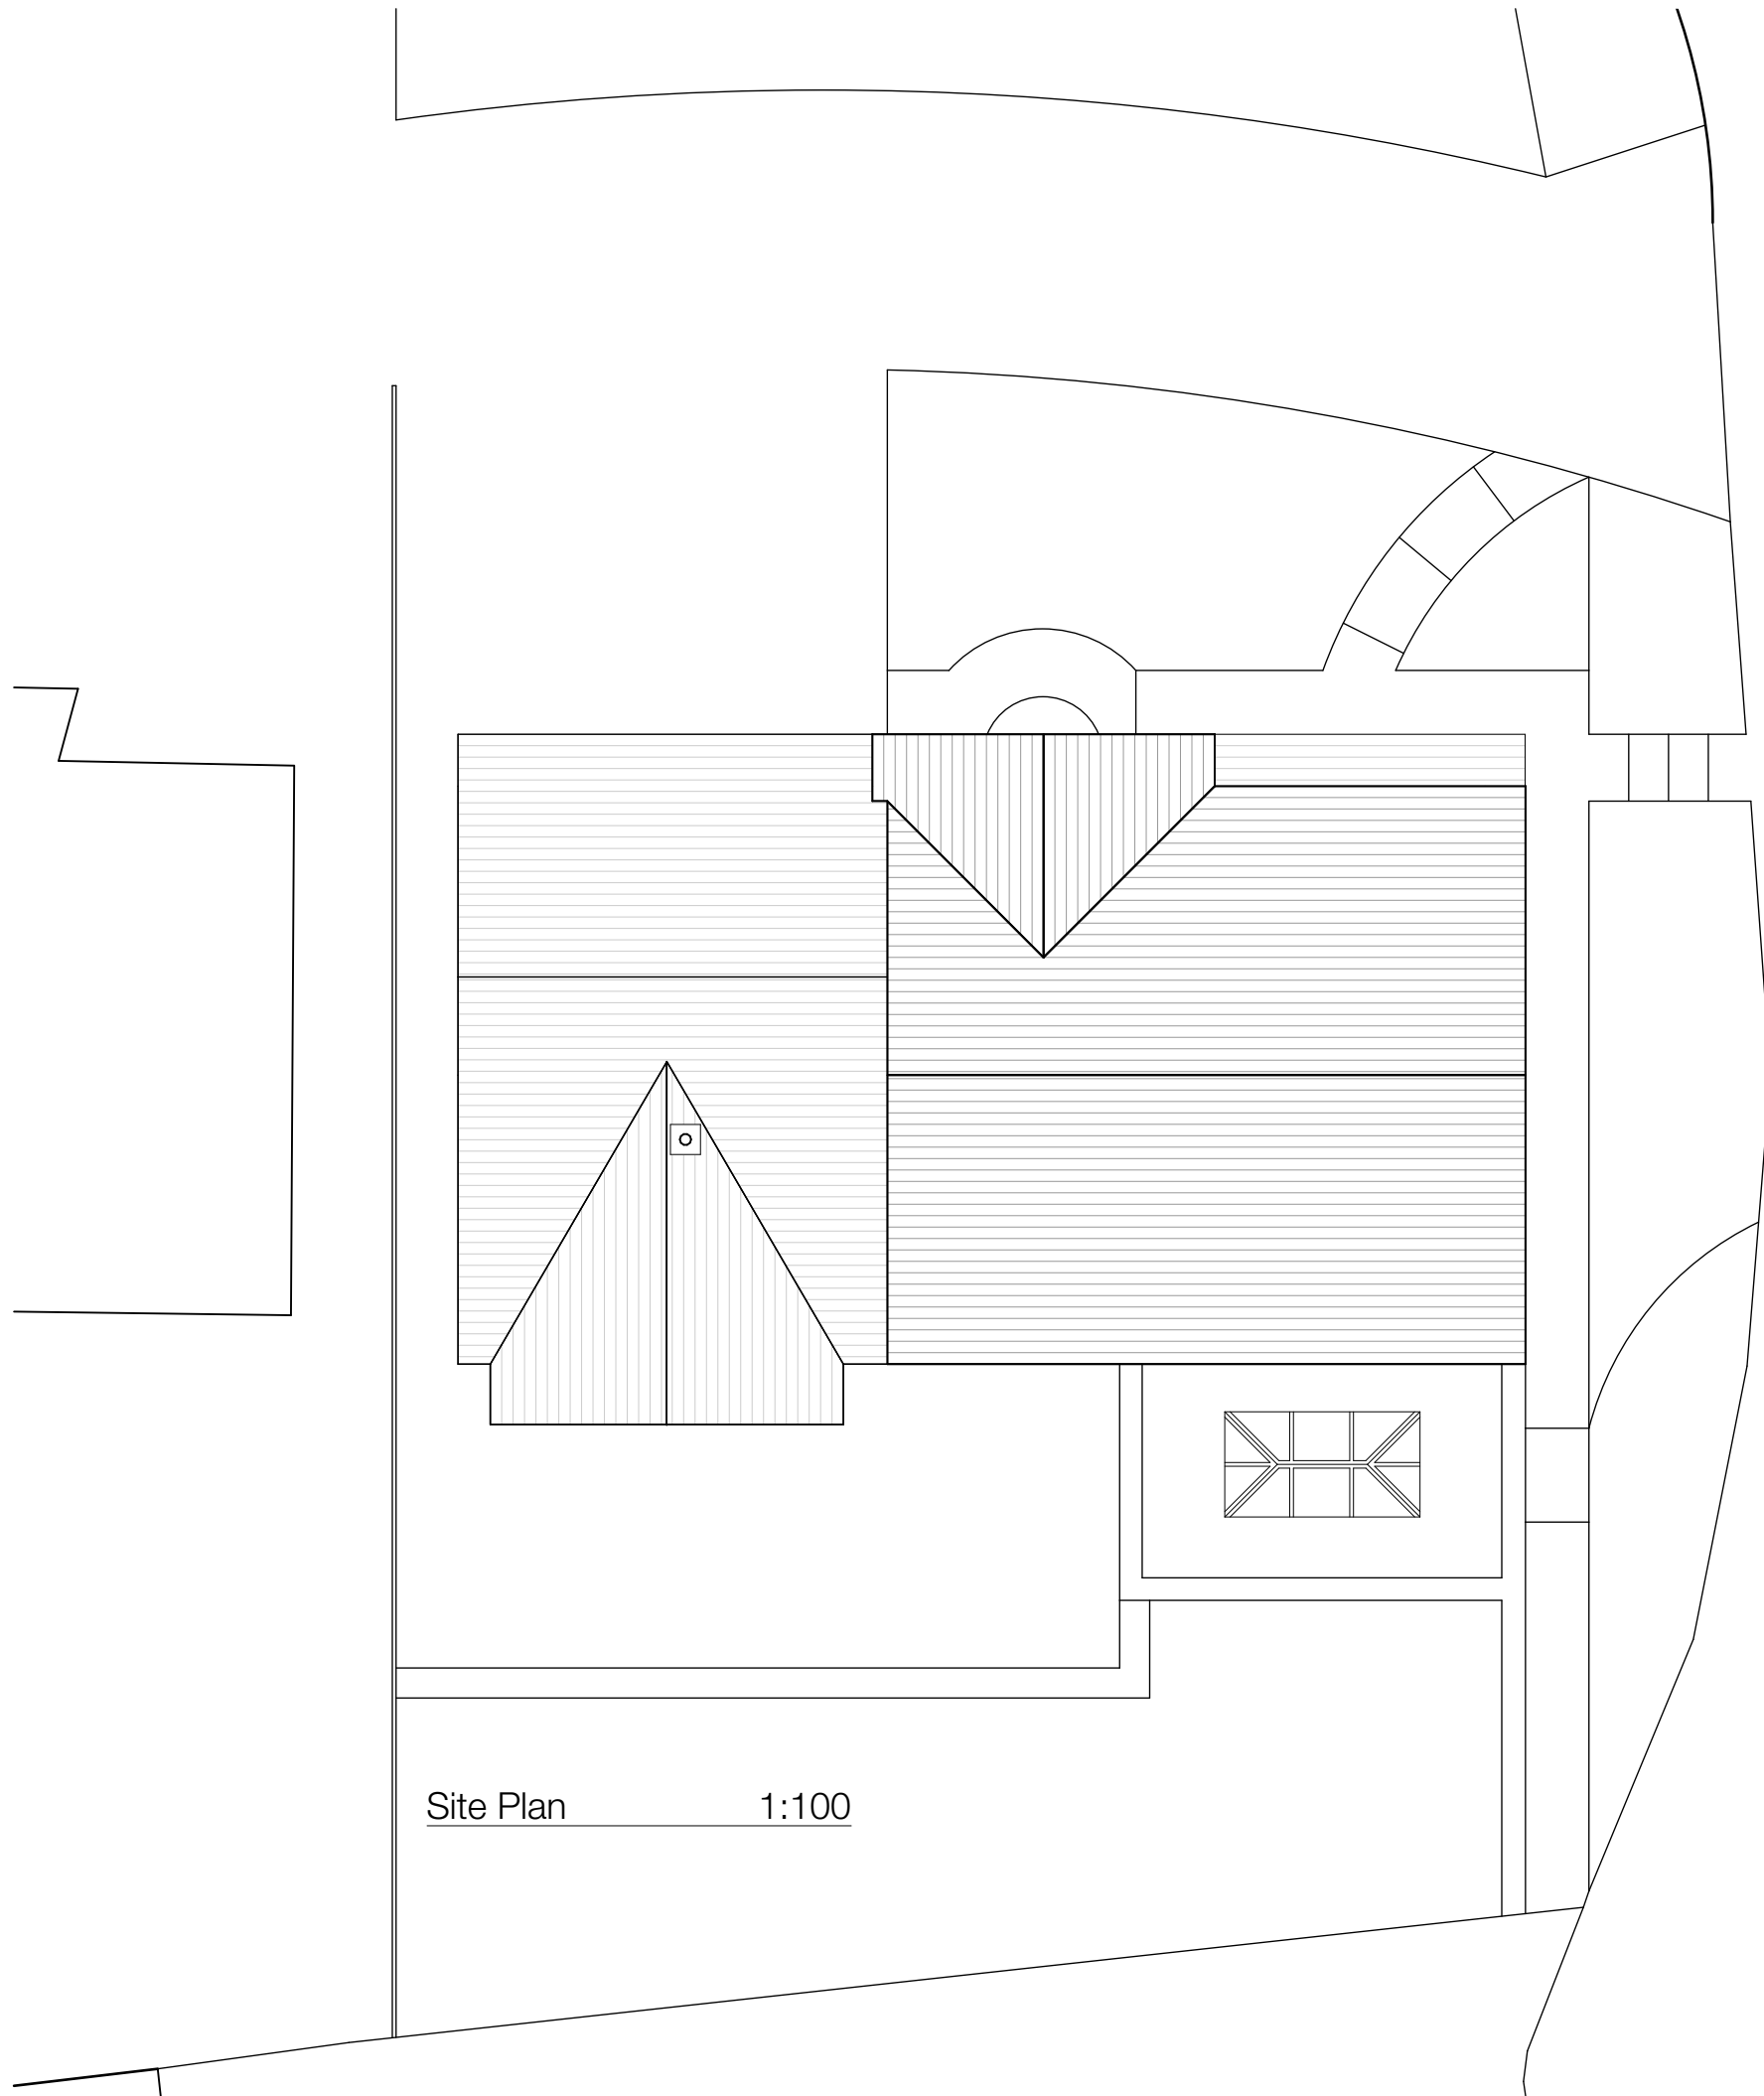

Site Plan 1:100

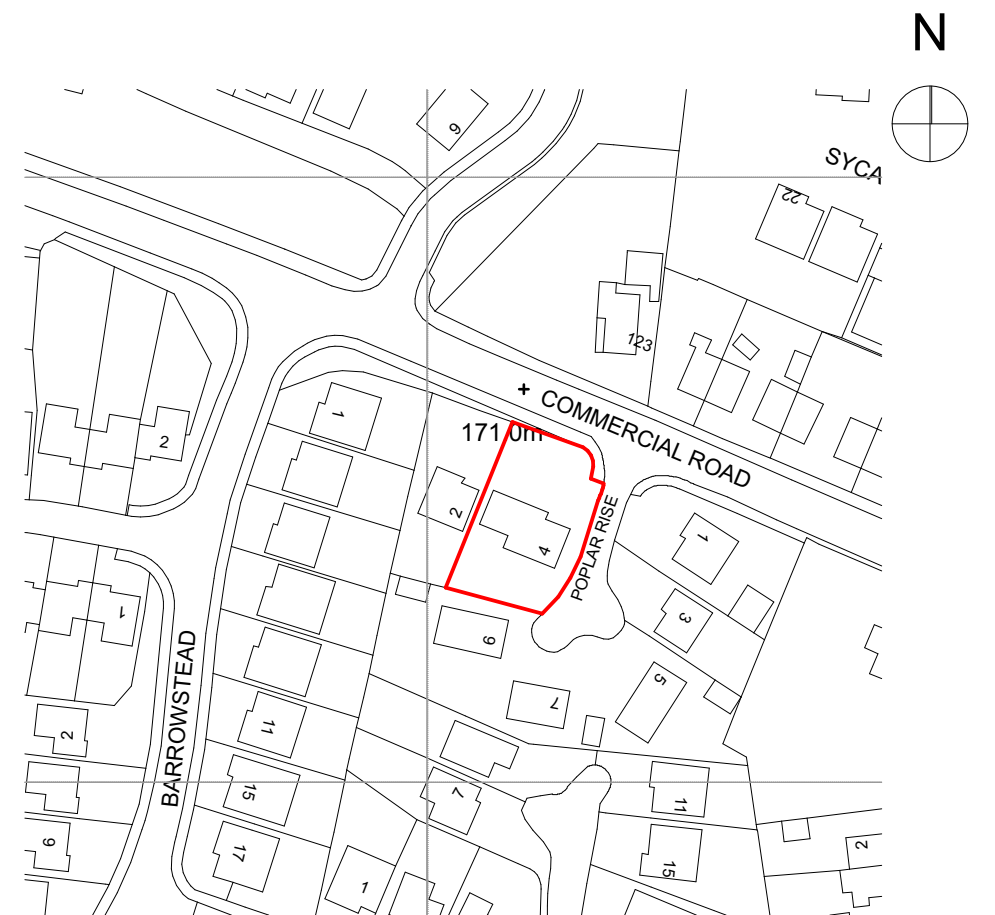

Site location plan 1:1250

 EMMA COCKROFT <small>ARCHITECTURE & INTERIOR DESIGN</small>	Client Mr & Mrs McAllister	Drawing Existing Site Plan		
	Job title Proposed Extensions 4, Poplar Rise, Skelmanthorpe Huddersfield	Drawing no: 0027 (SK) 01	Rev	Scale 1:100
	Date Nov 2017	Drawn ELC	Chkd	