




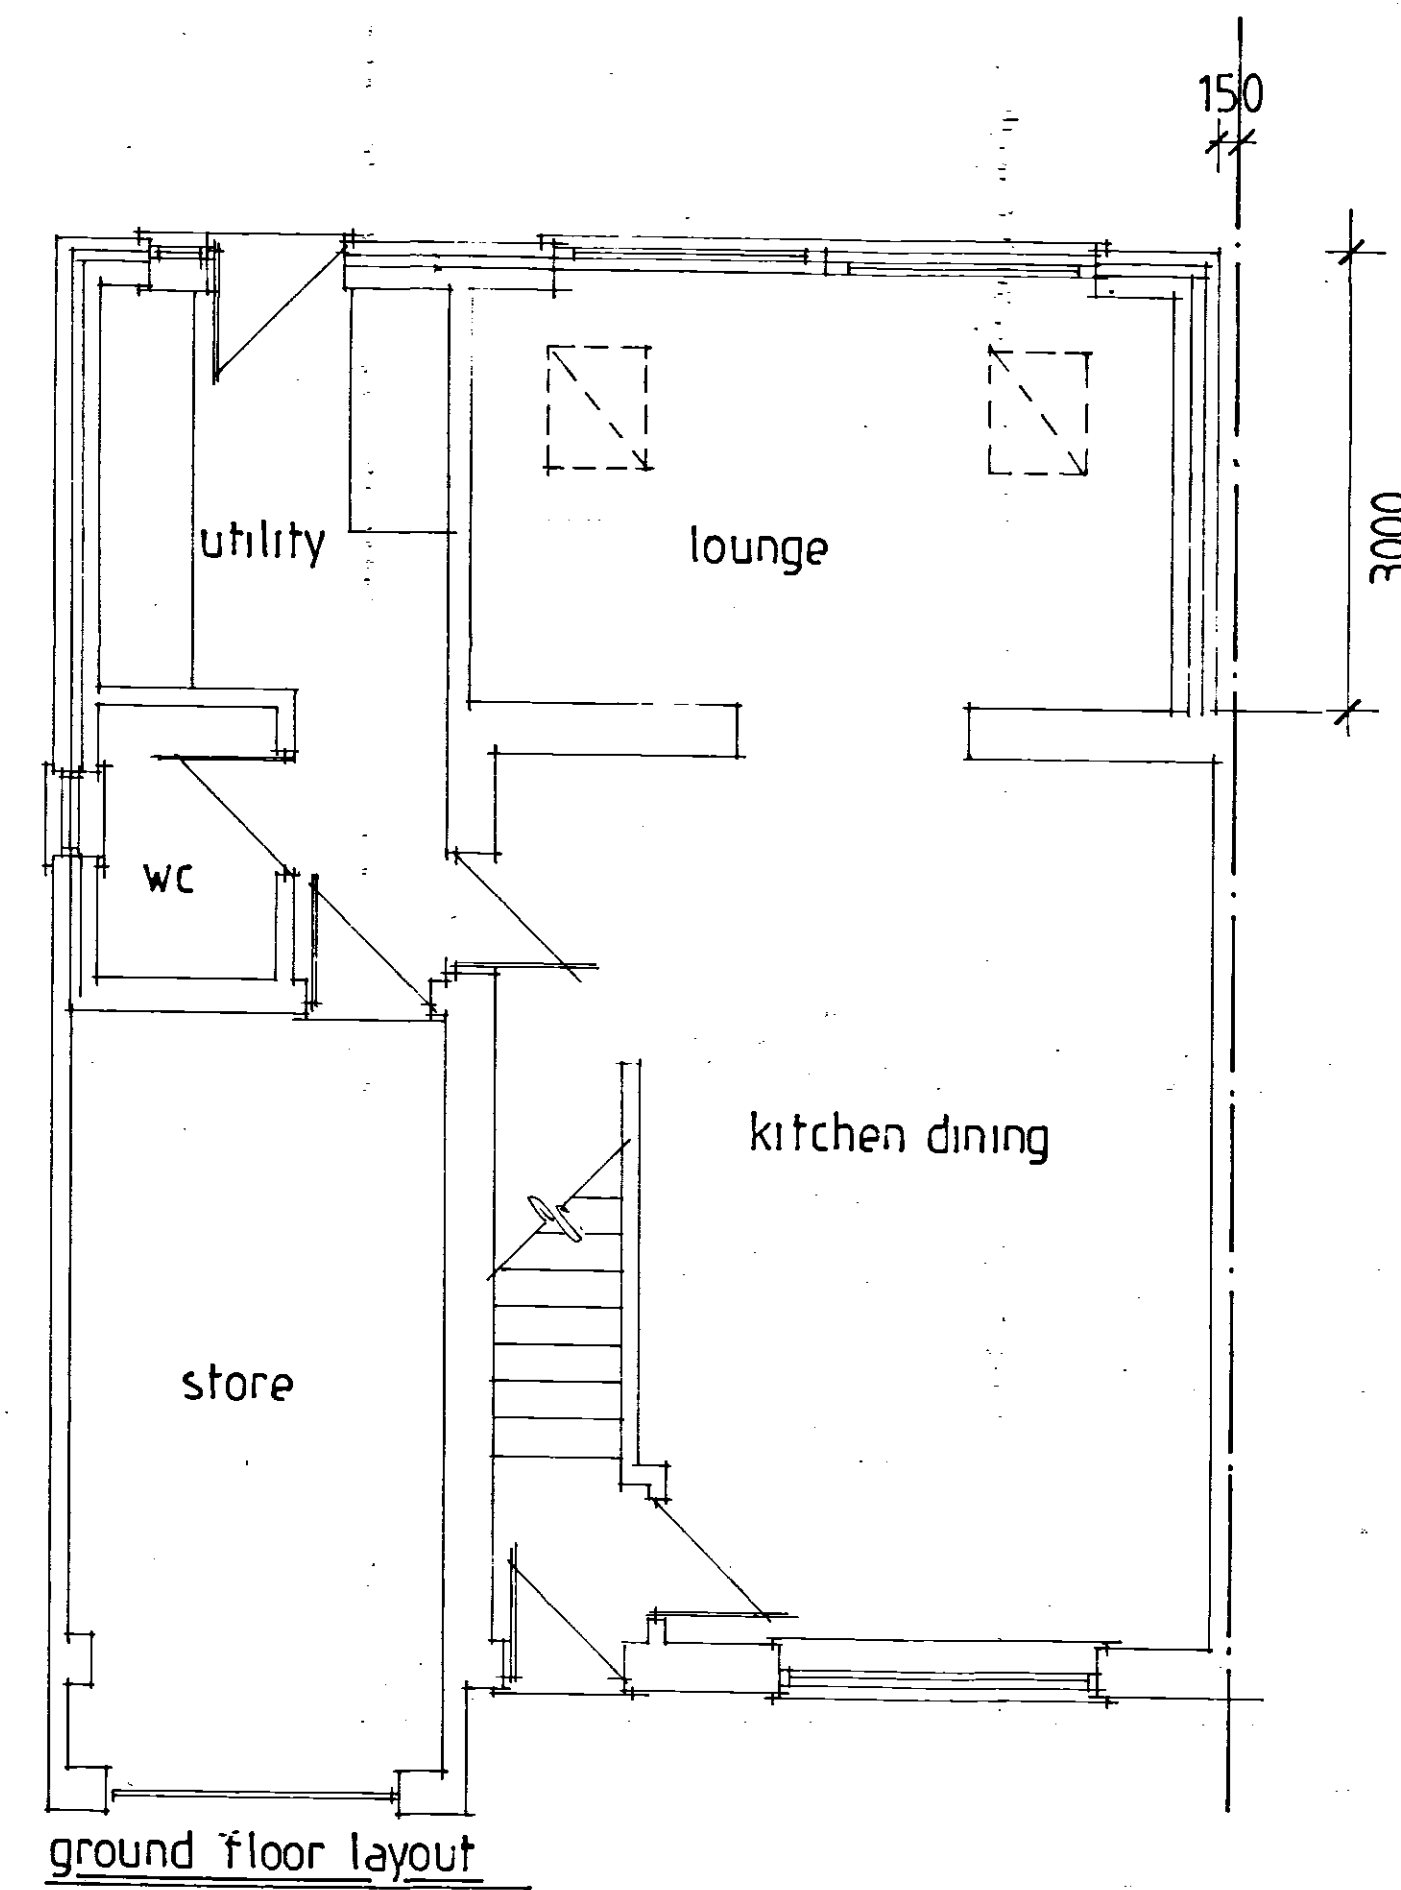


ground floor layout

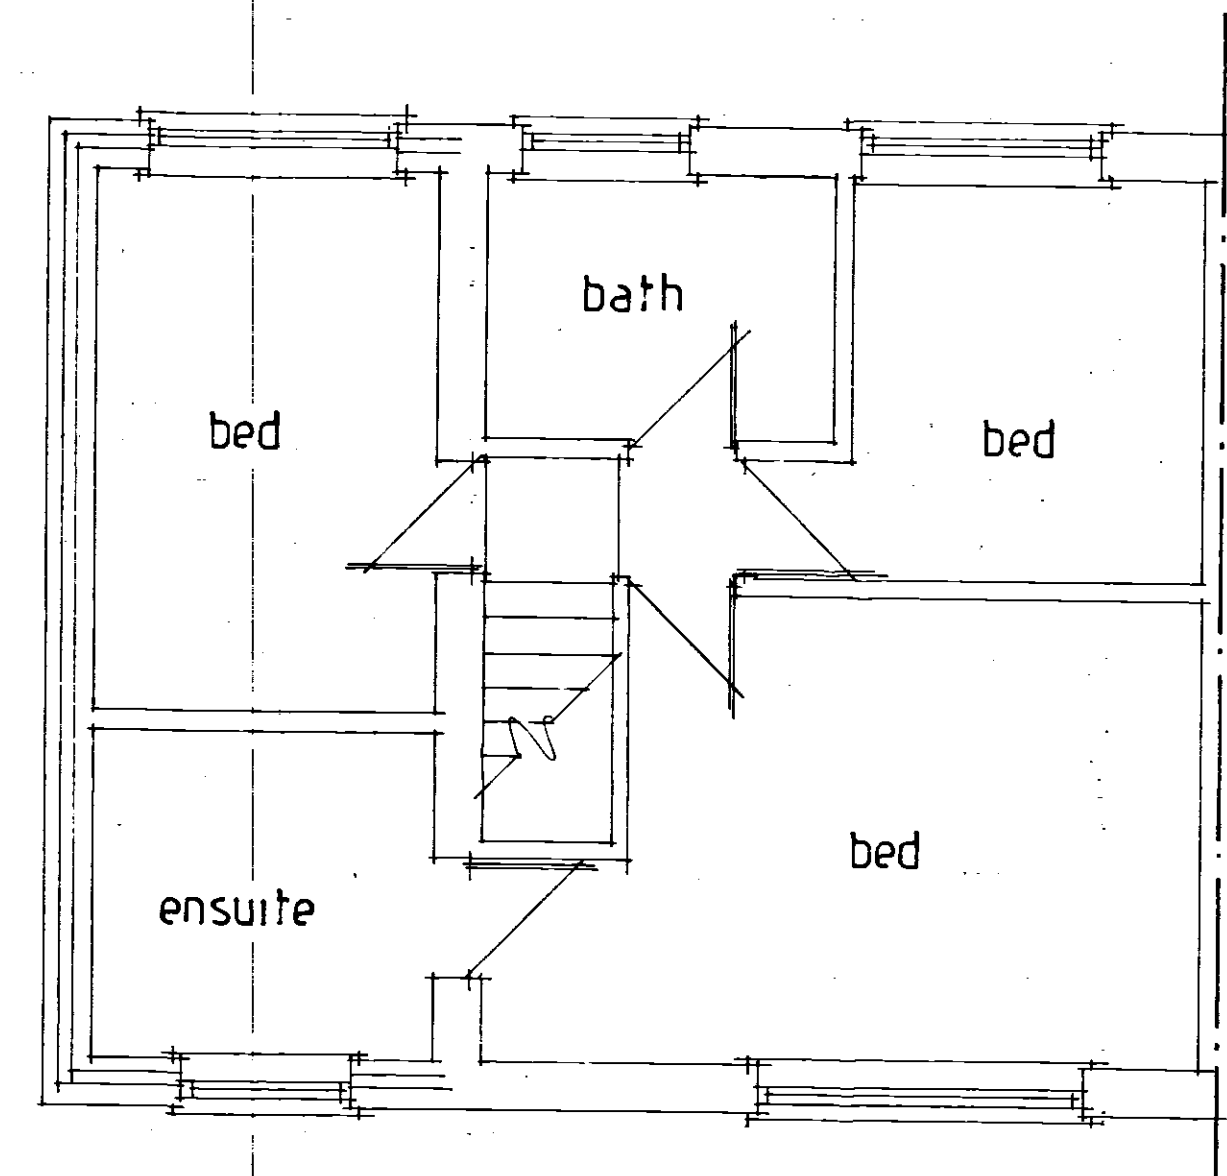

first floor layout

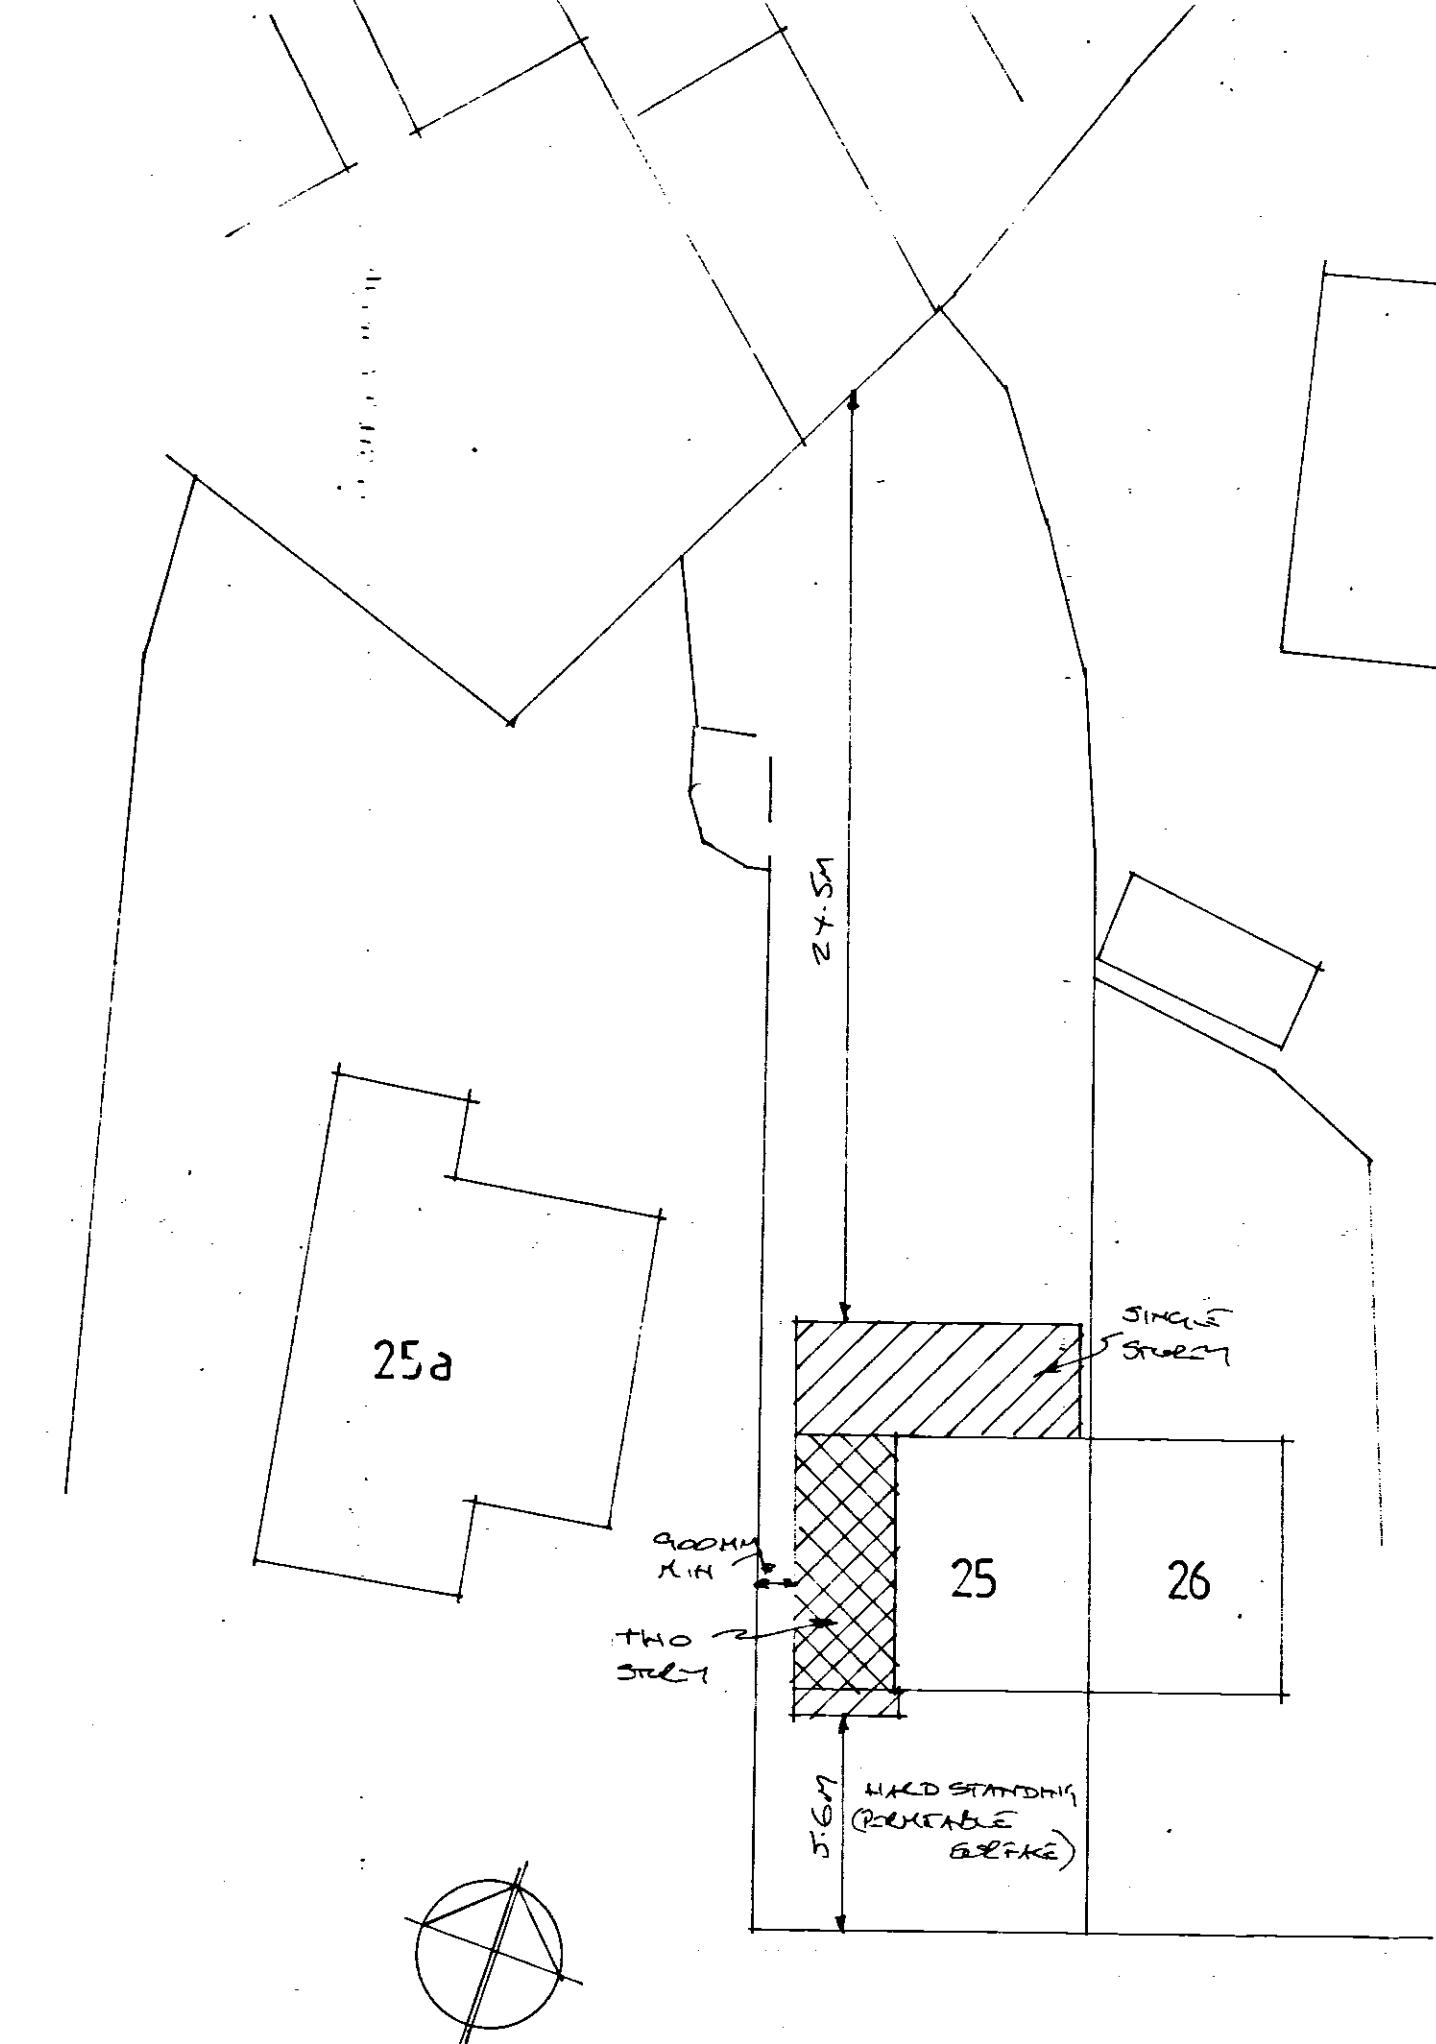


site layout 1:200

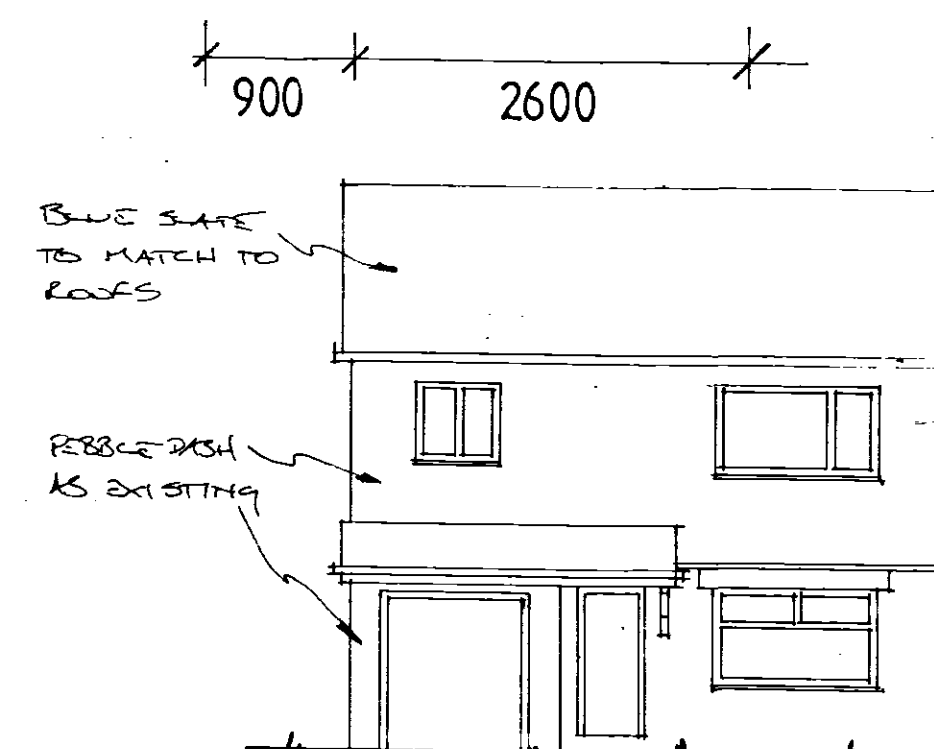


front elevation


AS PROPOSED
AS EXISTING

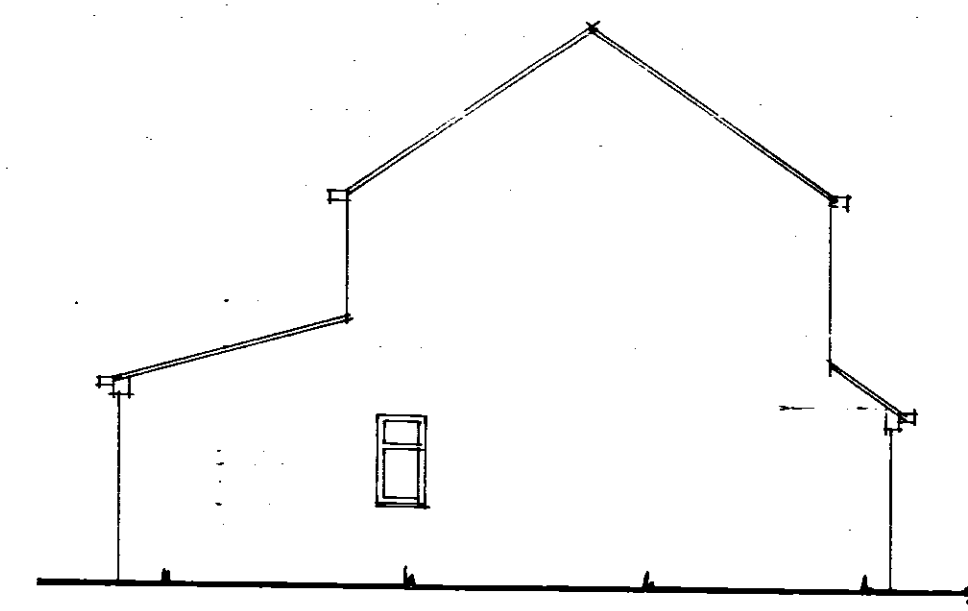


side elevation

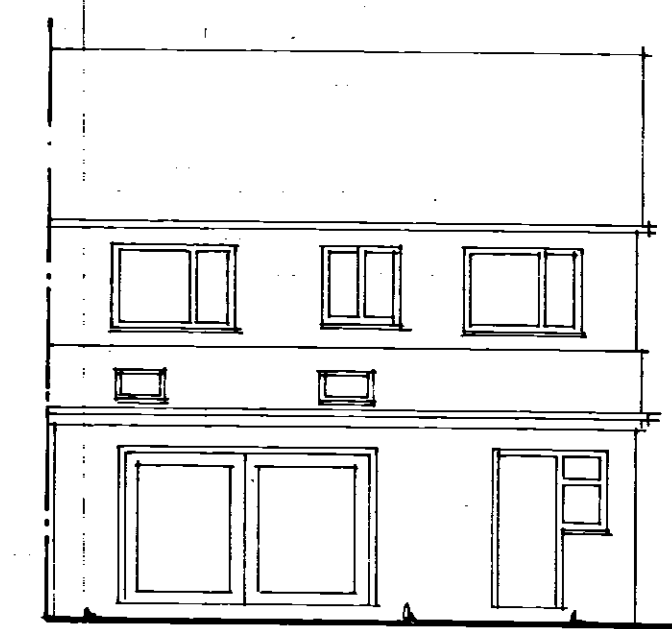


rear elevation

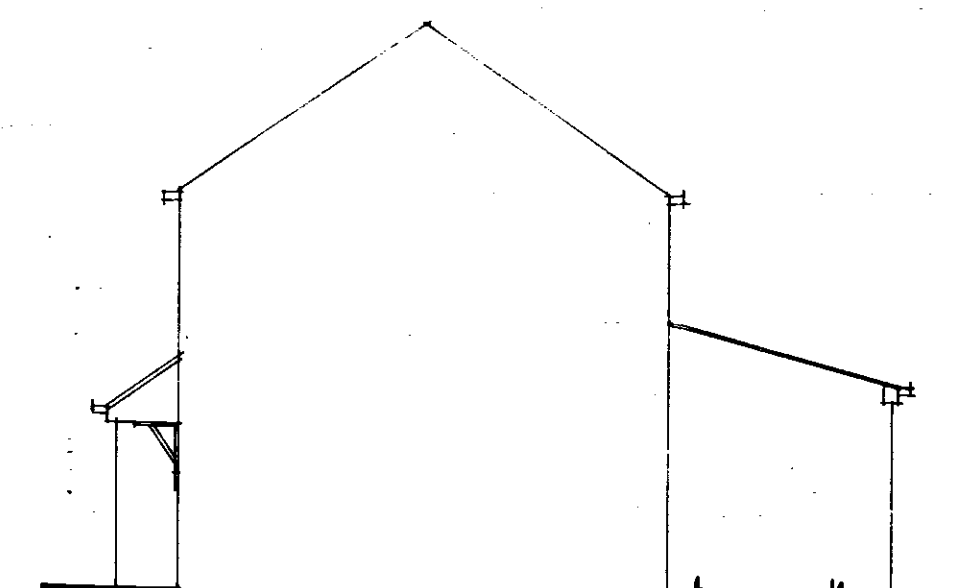


side elevation

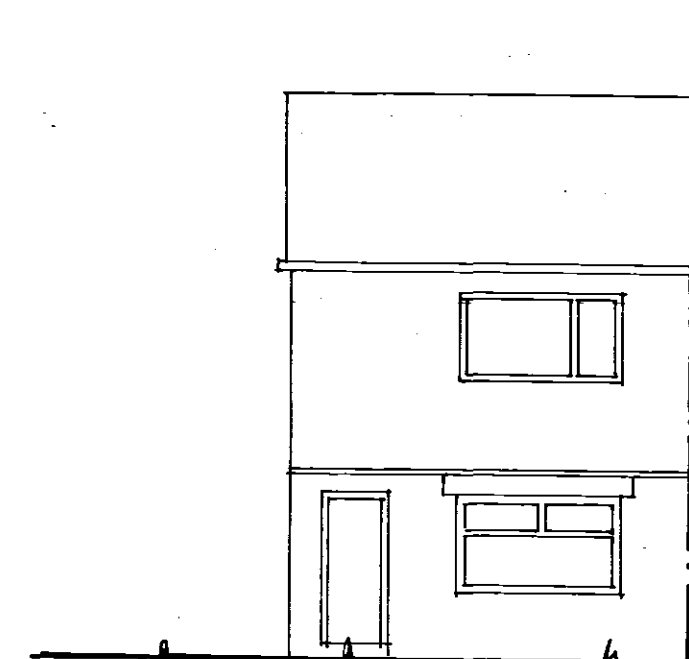


front elevation

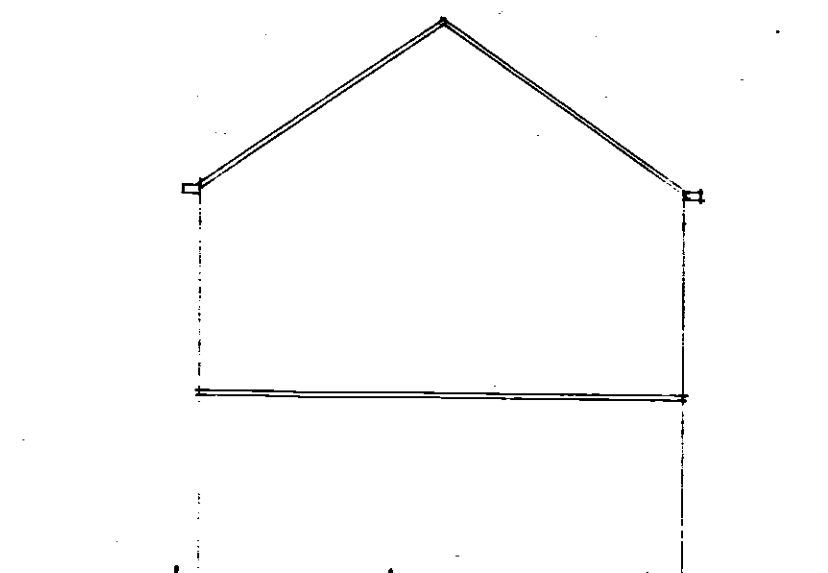


side elevation

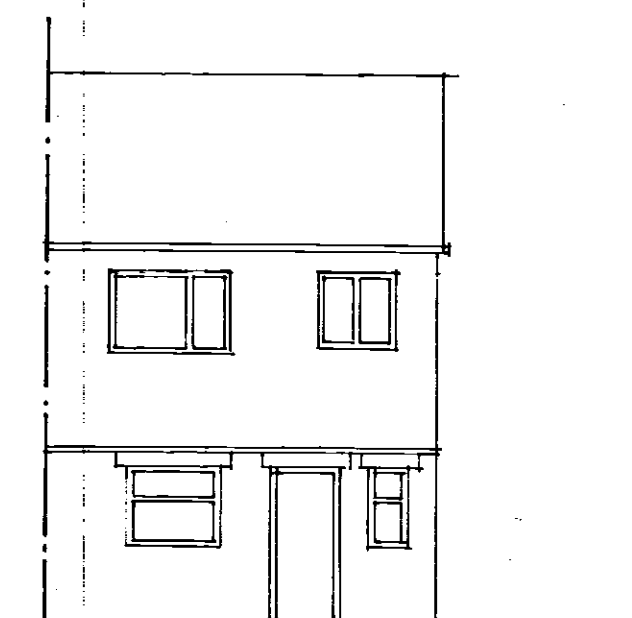

rear elevation

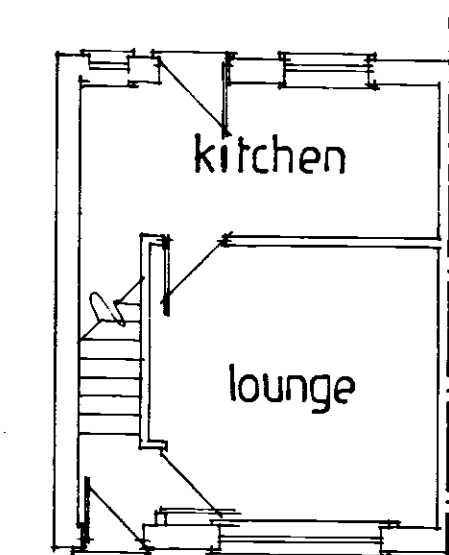

ground floor layout

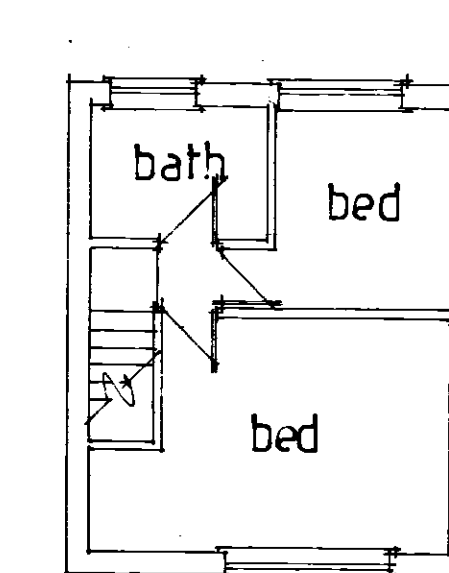

first floor layout

The design WORKS

94, Carr House Gate,
Wyke, BD12 8ER
Tel: 07770 848601

Client:
25 BICKSAND ROAD
BIRMINGHAM
B21 2PA

Drg Title: PLANNING - ALL
INFO

Site: AS ABOVE

Job Title: THO STREET SIDE
+ S/S FRONT & BACK EXTHS

Scale: 1:50 | 1:100 | 1:200

Date: JAN 2018

Dwn: *RL*

Dwg No: 02/18/01

Rev	Description	By	Date