


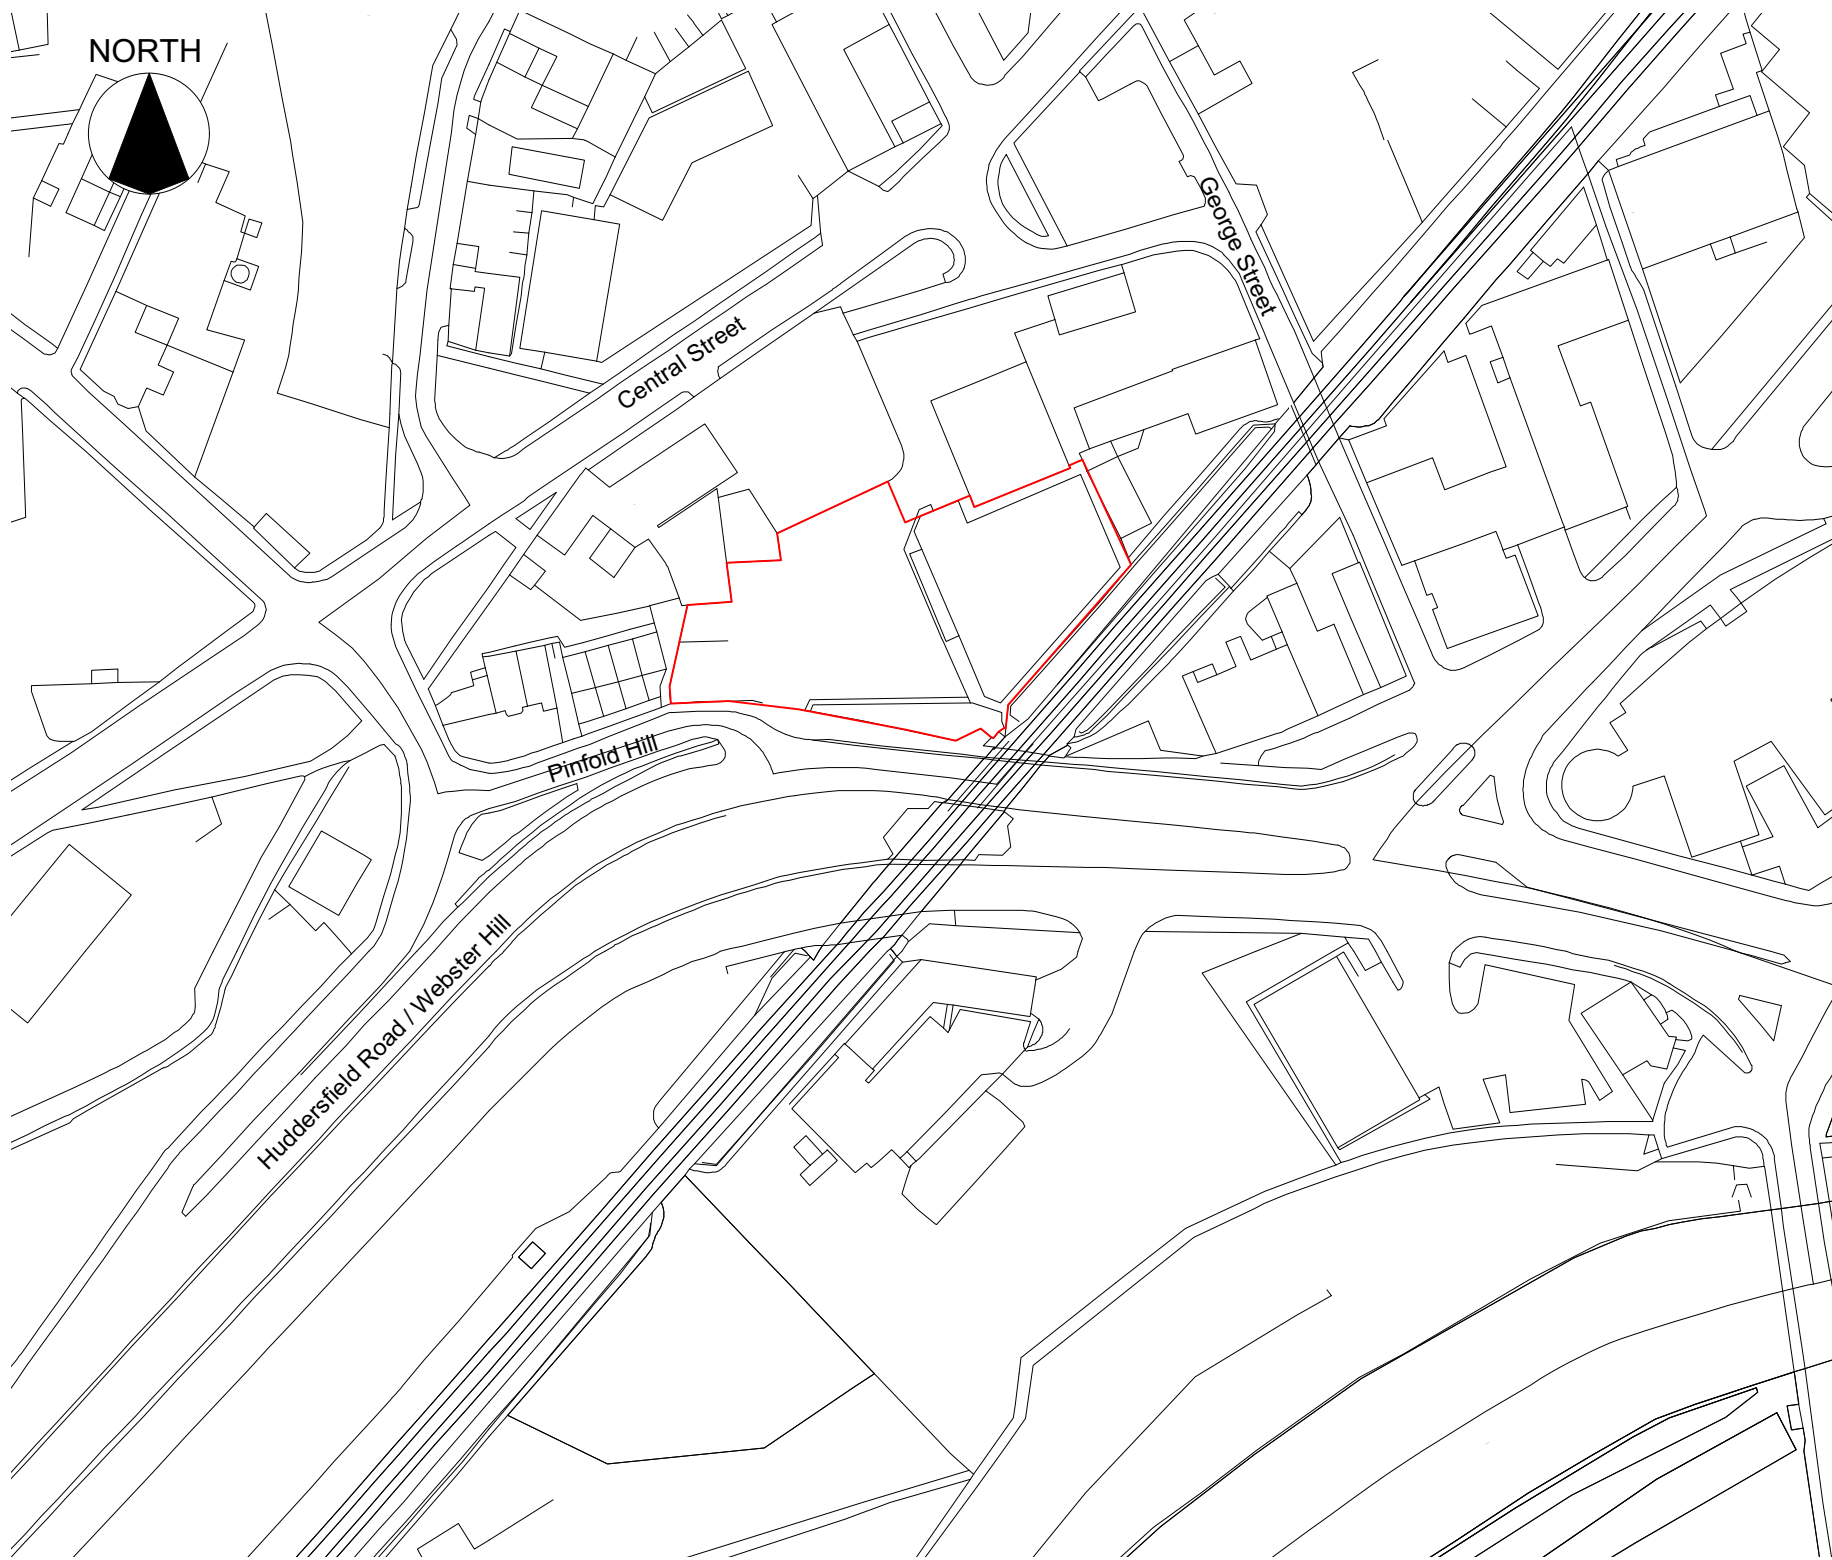

Location Plan
Scale 1:1250
Red Line Area: 2188 Sqm

0m 50m

Site Plan As Existing
Scale 1:200

0m 5m 10m



NOTES:
Any errors or omissions to be reported to Code L6 immediately.
This drawing and design is the copyright of Code L6 and is not to be used for any purpose without their consent.

A Road Names Added 22/01/19

Code L6
Architecture Ltd
31 Halifax Road Brighouse
West Yorkshire HD6 2AA
T: 01484 714 870
E: codeL6@btinternet.com
W: www.CODEL6.com

Project:
The Signature,
Former Harrisons Electrical,
Dewsbury,
WF13 2PR

Client:

Drawing:
Site Plan As Existing

Date: 28/12/18 Scale: 1:100 Size: A1

Drawing Number:
18-144-01A