




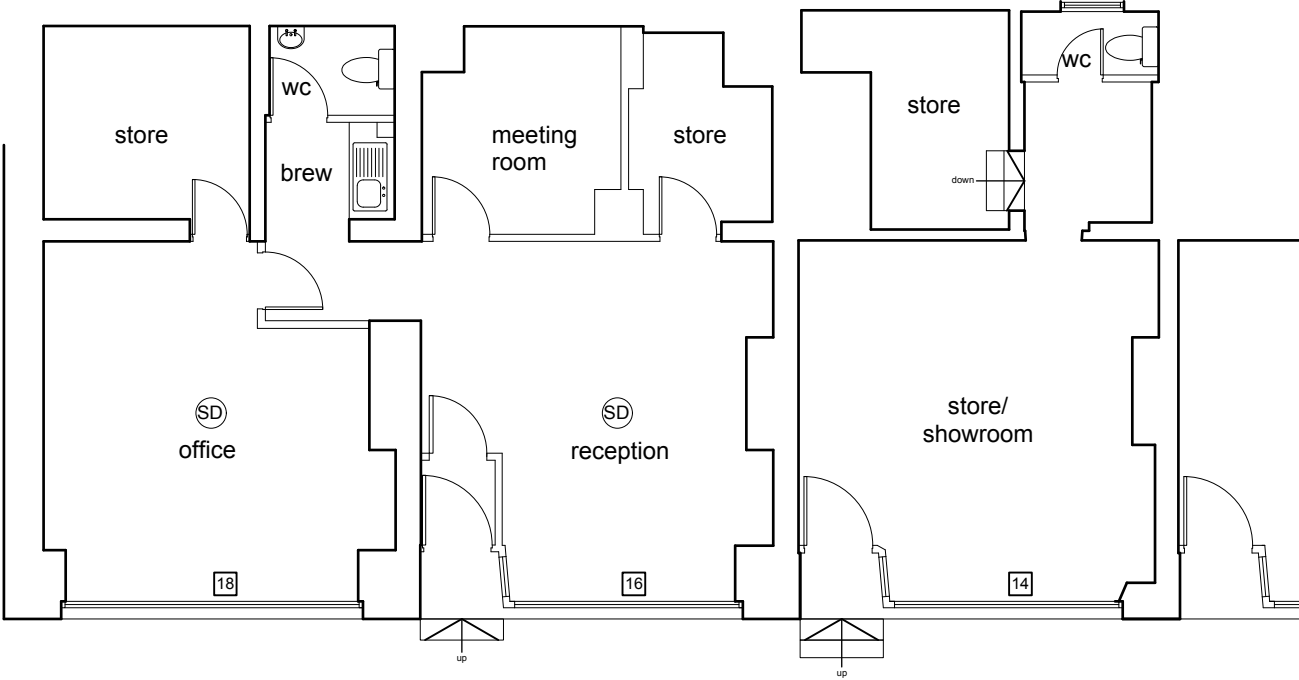

ground floor plan (as exg)

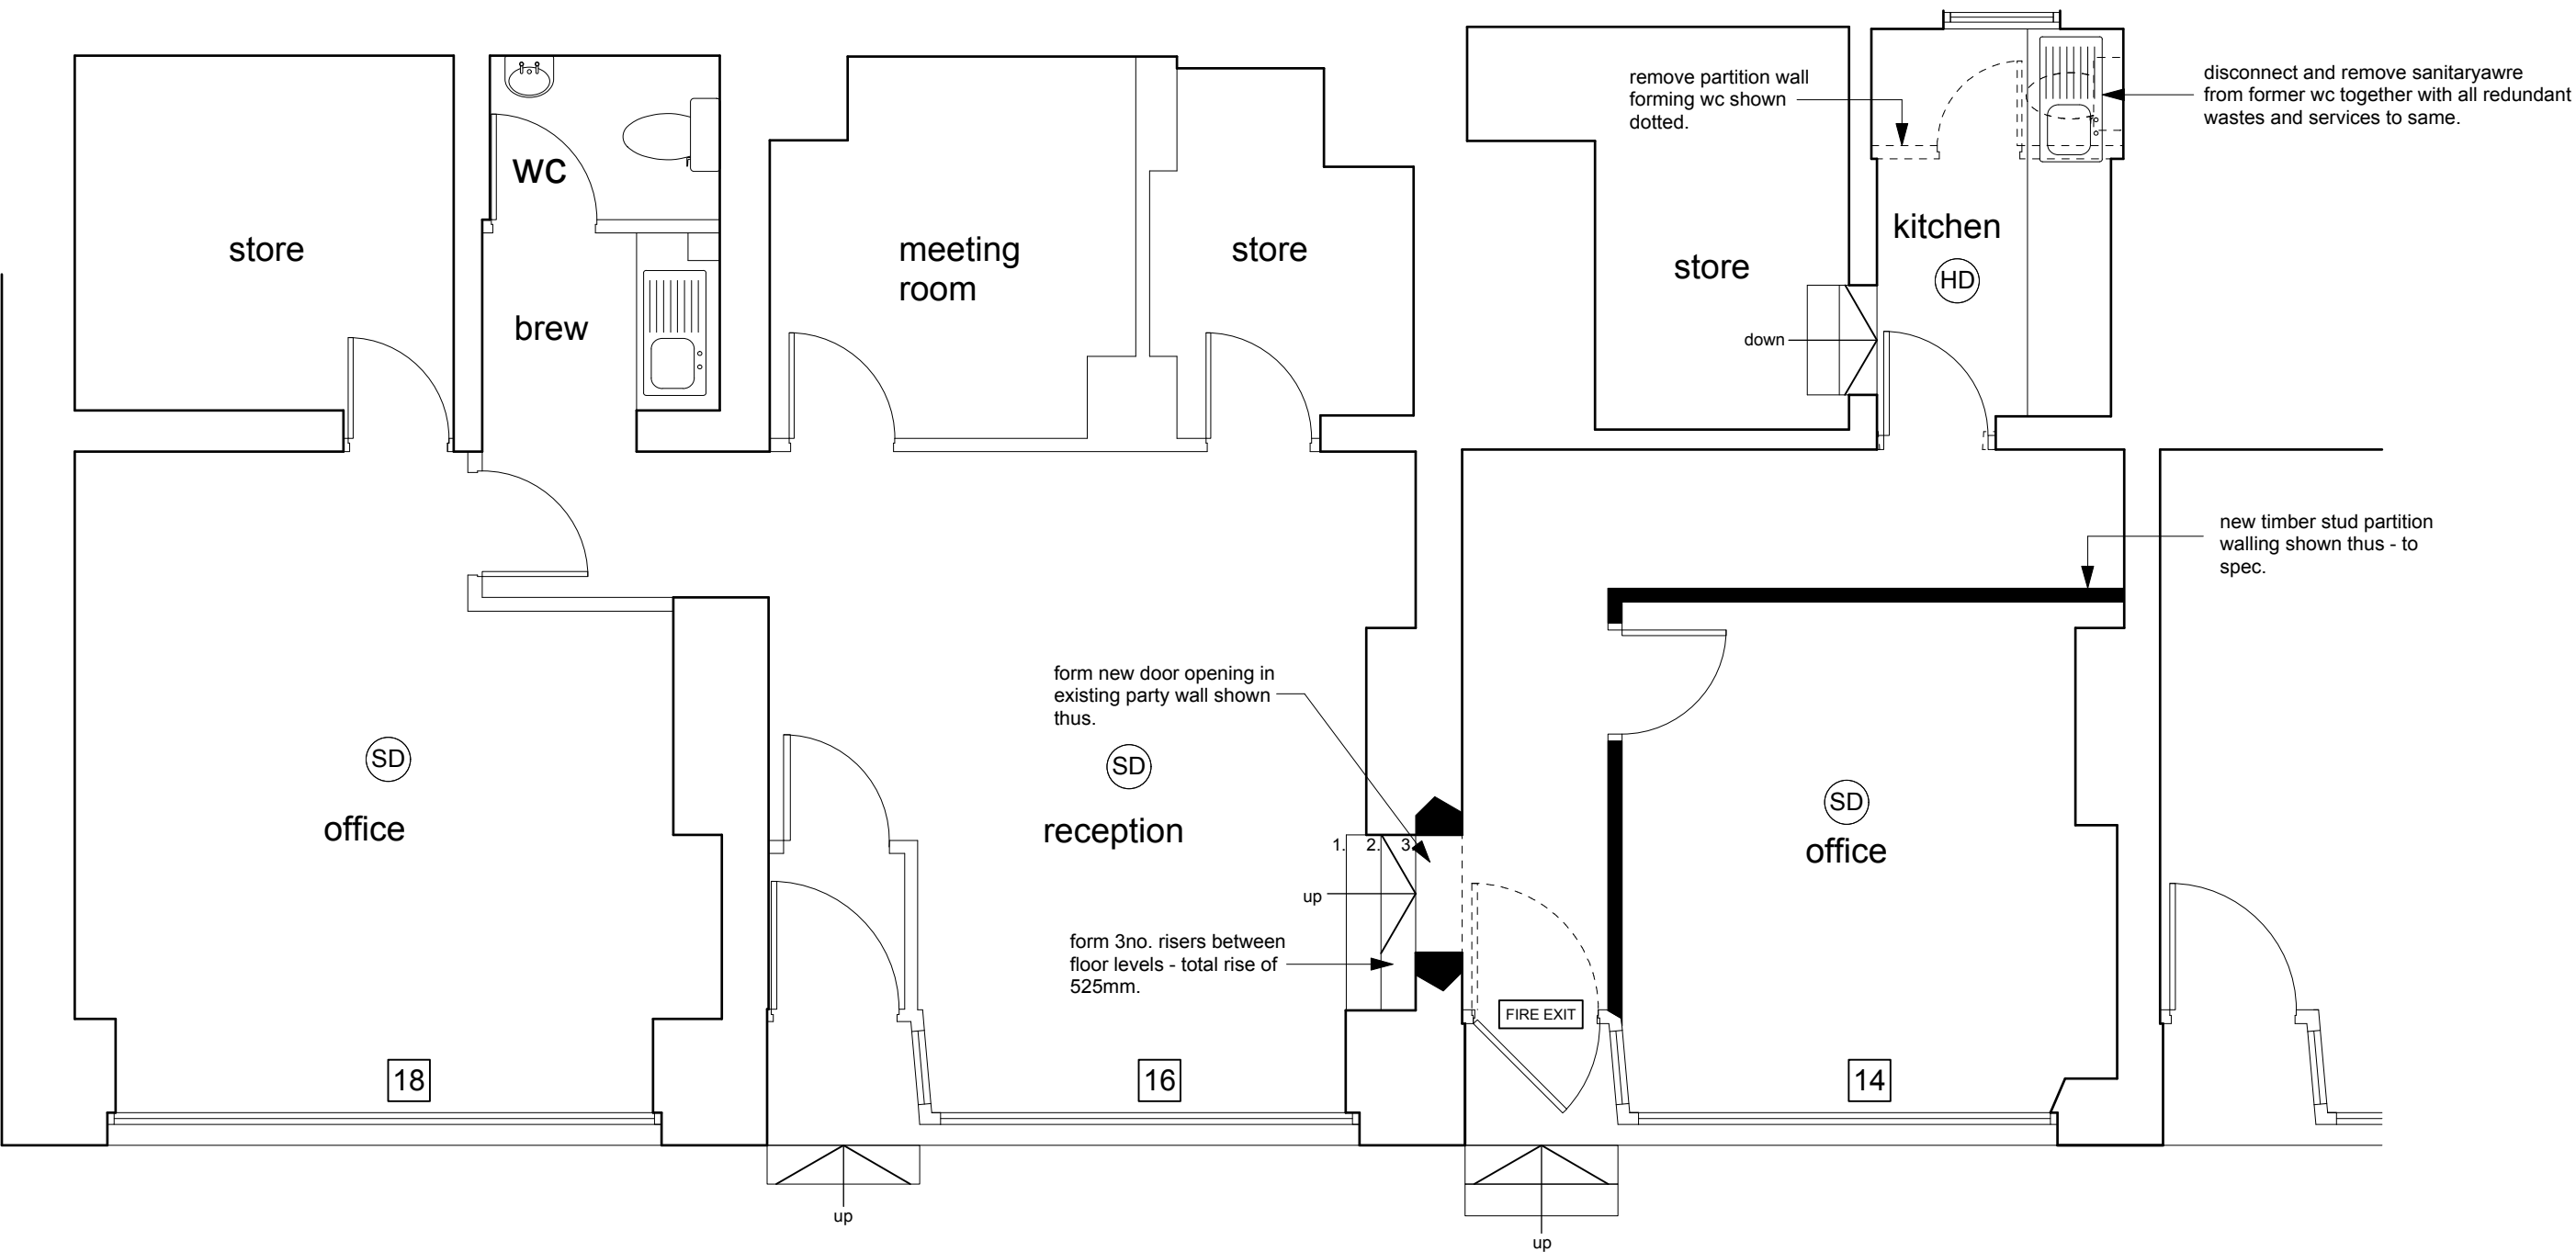

ground floor plan

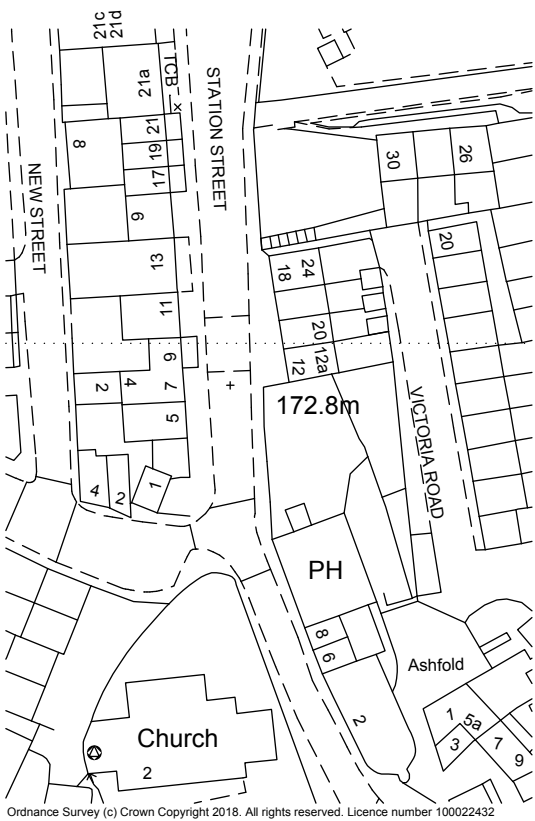

LOCATION PLAN - 1/1250

Notes:
This drawing has been prepared specifically for the purpose of Planning Permission (where appropriate) & Building Regulation Approval. Valley Properties accept no liability for errors or omissions. The drawing may be used for estimating purposes, but the Principal Contractor must cost fully from a site investigation. The Contractor is responsible for checking site dimensions, materials etc., and all building work, such work being checked by Building Control on site, as may be appropriate. Valley Properties disclaim any liability for works carried out.

Revisions:
Rev.A
Rev.B
Rev.C
Rev.D
Rev.E

VALLEY PROPERTIES
ARCHITECTURAL DESIGN SERVICES
5 Holmfirth Road
Meltham
Holmfirth HD9 4AA
Tel: 01484 854100 Mob: 07769736142
E-mail: vproperties@supanet.com

Client Details
Addy Murgatroyd Properties Ltd

Project Title
Proposed lawful development application at
14 Station Street
Meltham
Holmfirth

Drawing Title
Survey Drawing

Scale. 1/50 & 1/100	Drawing Number 2018/002/02	Rev.	Date Drawn March 2018	Drawn By Andrew Smith
------------------------	-------------------------------	------	--------------------------	--------------------------