


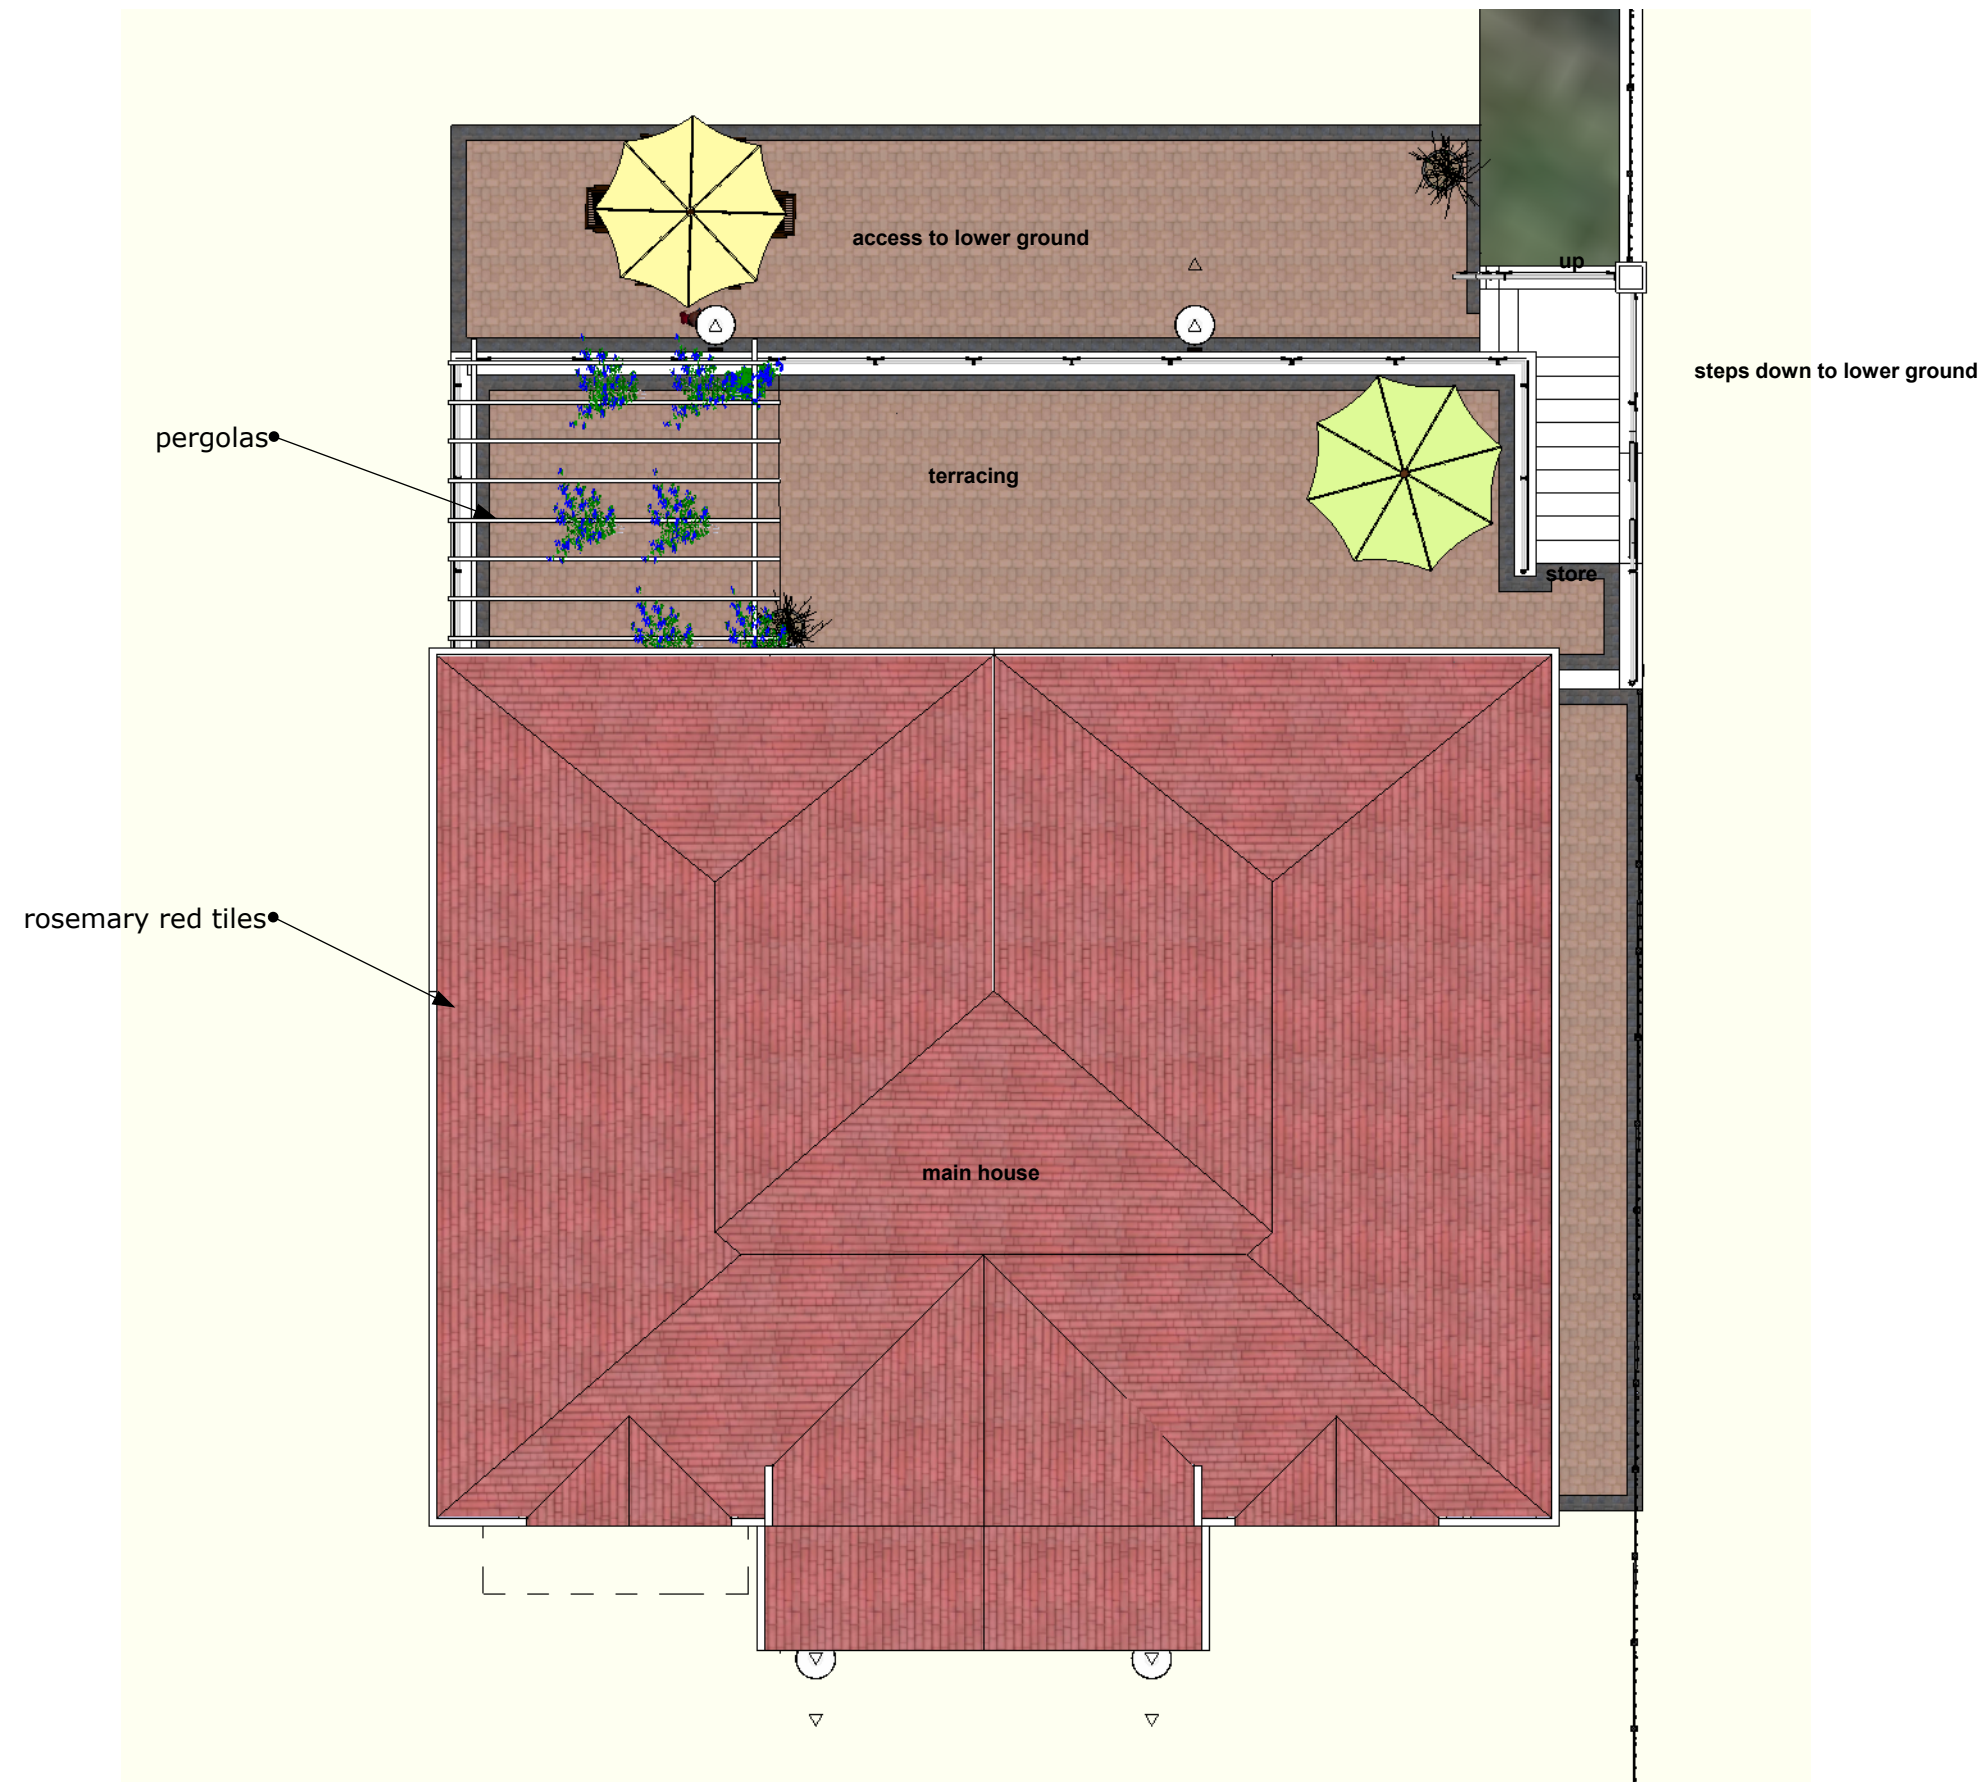

Revisions

A 1-5-2016 main roof configuration updated to hipped roof to planners suggestions to lessen visual impact.



Jade3 Architecture Ltd
Jade3 Architecture Ltd, Unit 67, Second Floor Bowers Mill, Branch Road,
Barkisland, Halifax HX4 0AD

Tel. 01422 371400

Cellphone . 07535 740097

www.jade3architecture.co.uk

For Household Planning

176, Laund Road, Salendine Nook, Huddersfield

Project No.
2015
Enquiry 22

Project Title
Proposed roof plan

Drawn By

Reviewed By
MC

Scale
1:100 @
A3 size

Date
13/10/2015

Drawn No.
107

Reviewed Title

Revision
A

Important Notice
Do not scale off this drawing. Critical dimensions should be checked on site prior to works commencing. Dimensional conflicts should be brought to the company's attention as soon as they become apparent. Failure to do so could render the contractor liable for subsequent losses. Copyright in this drawing and any work executed from this drawing remains the property of Jade3 Architecture Ltd.

© Copyright Jade3 Architecture Ltd.