




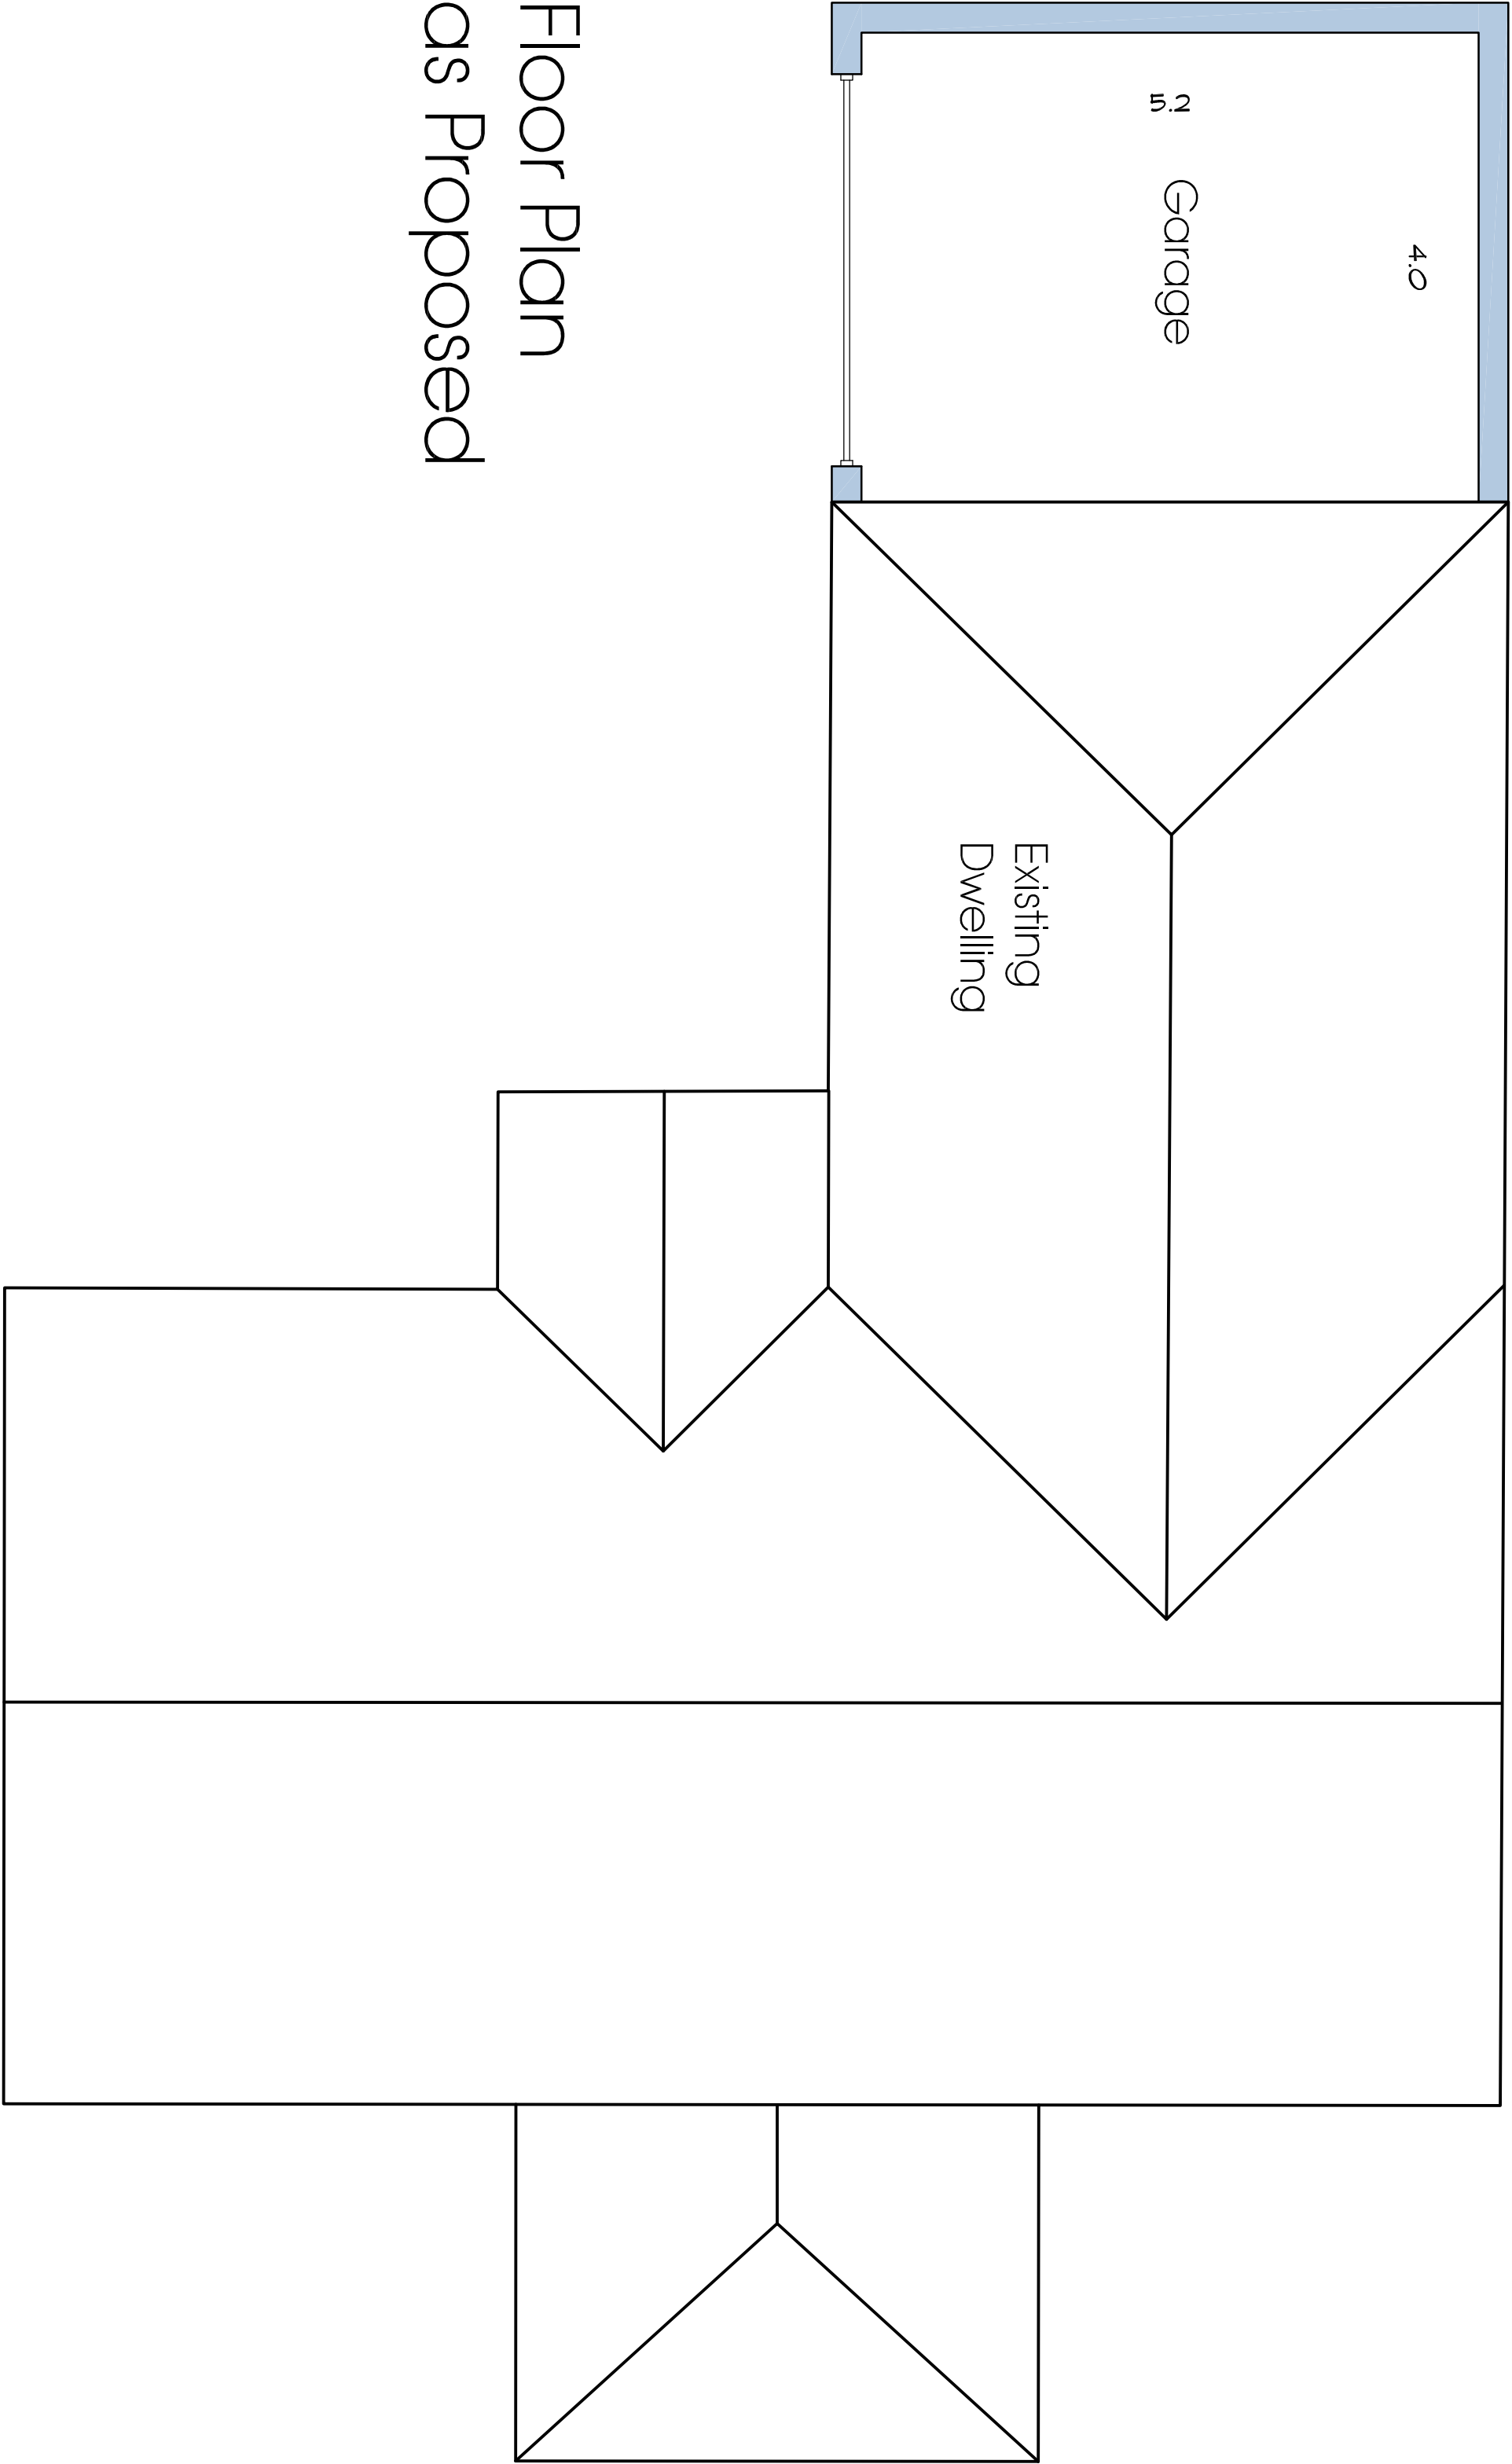


Floor Plan
as Proposed

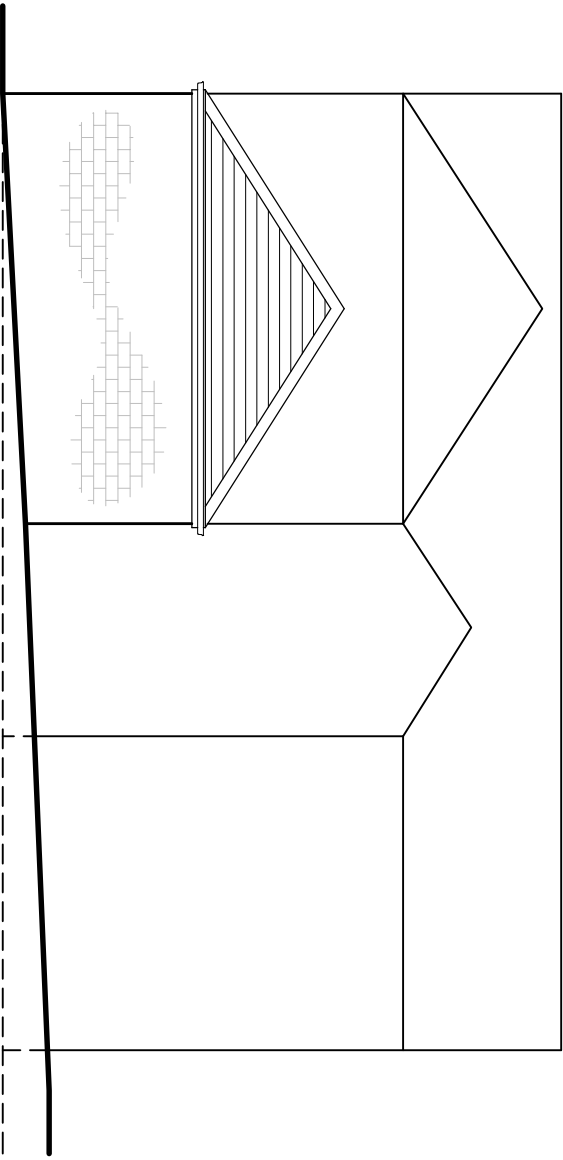


Side Elevation
as Proposed

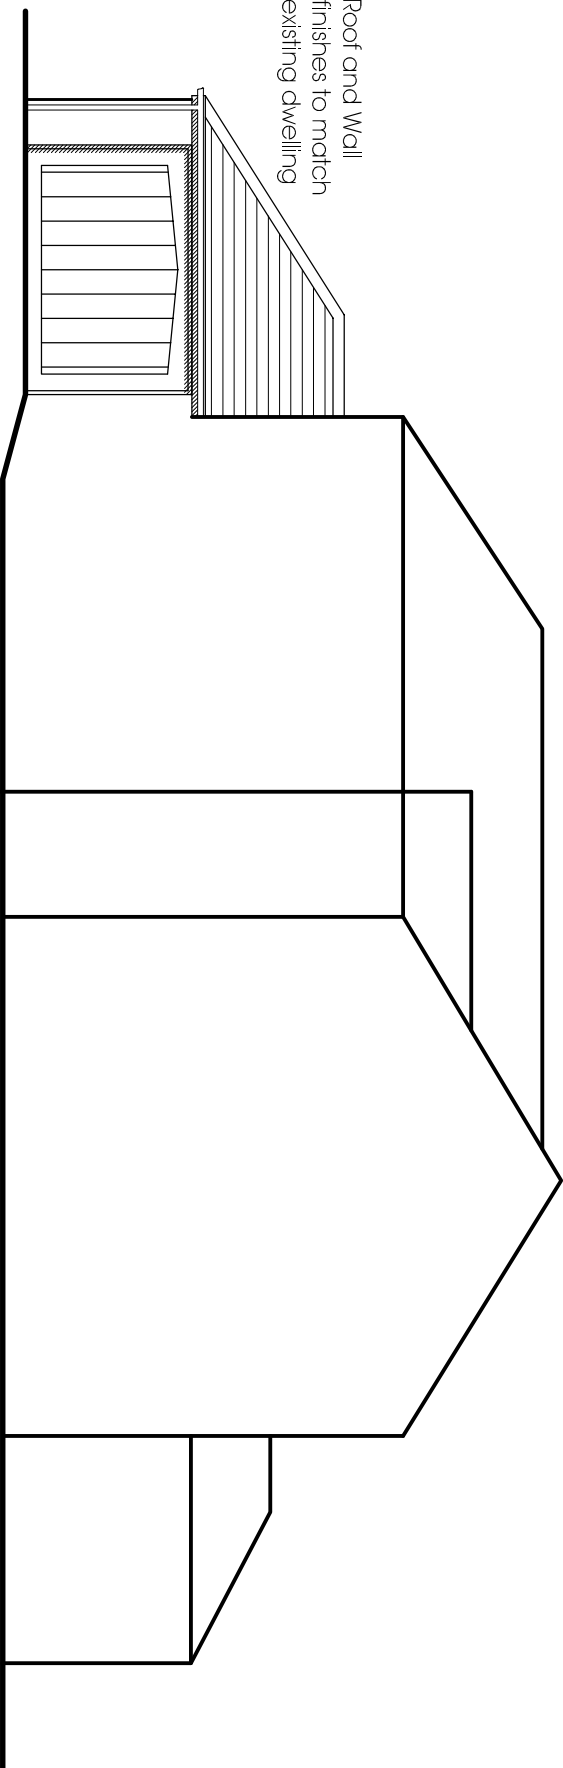

Front Elevation
as Proposed

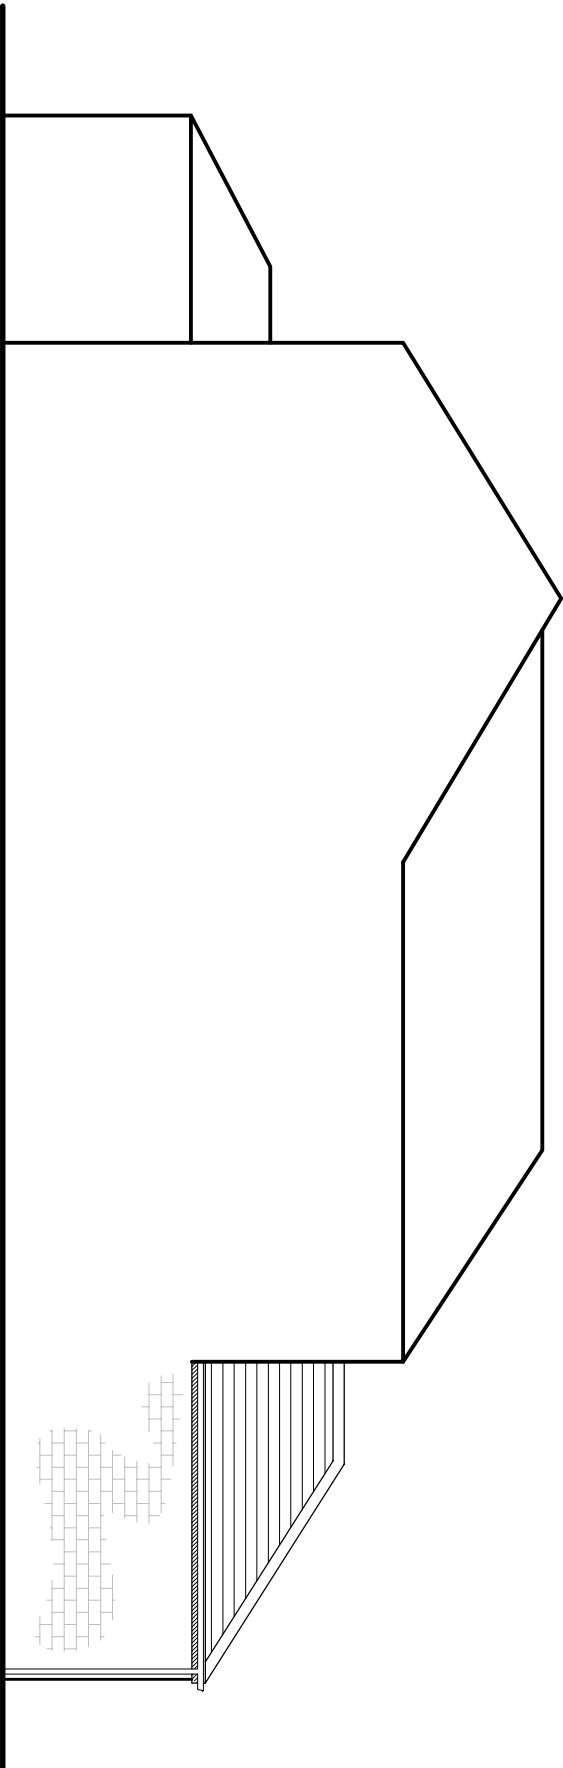

Rear Elevation
as Proposed

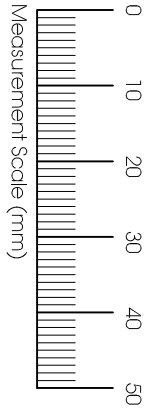

Rev B: Garage FFL raised to reduce
driveway gradient
Rev A: Garage position moved
27.04.18
12.04.18

Residential Development
at
154 Laund Road
Salentine Nook
Huddersfield
W. Yorkshire
for Ms. D. Chinn
Garage Plan & Elevations
as Proposed

Farrar Barnforth Associates Ltd.

Chartered Architectural Technologists

51, Trinity Street, Huddersfield HD1 4DN
Tel: (01484) 424008 Fax: (01484) 512305
Email: design@farrarbarnforth.co.uk
Website: www.farrarbarnforth.co.uk

Drawn	MSC	
Date	SEP 2017	
Scales	1:50 & 1:100 @ A1	
Drawing No.	15073-52	Rev. B