


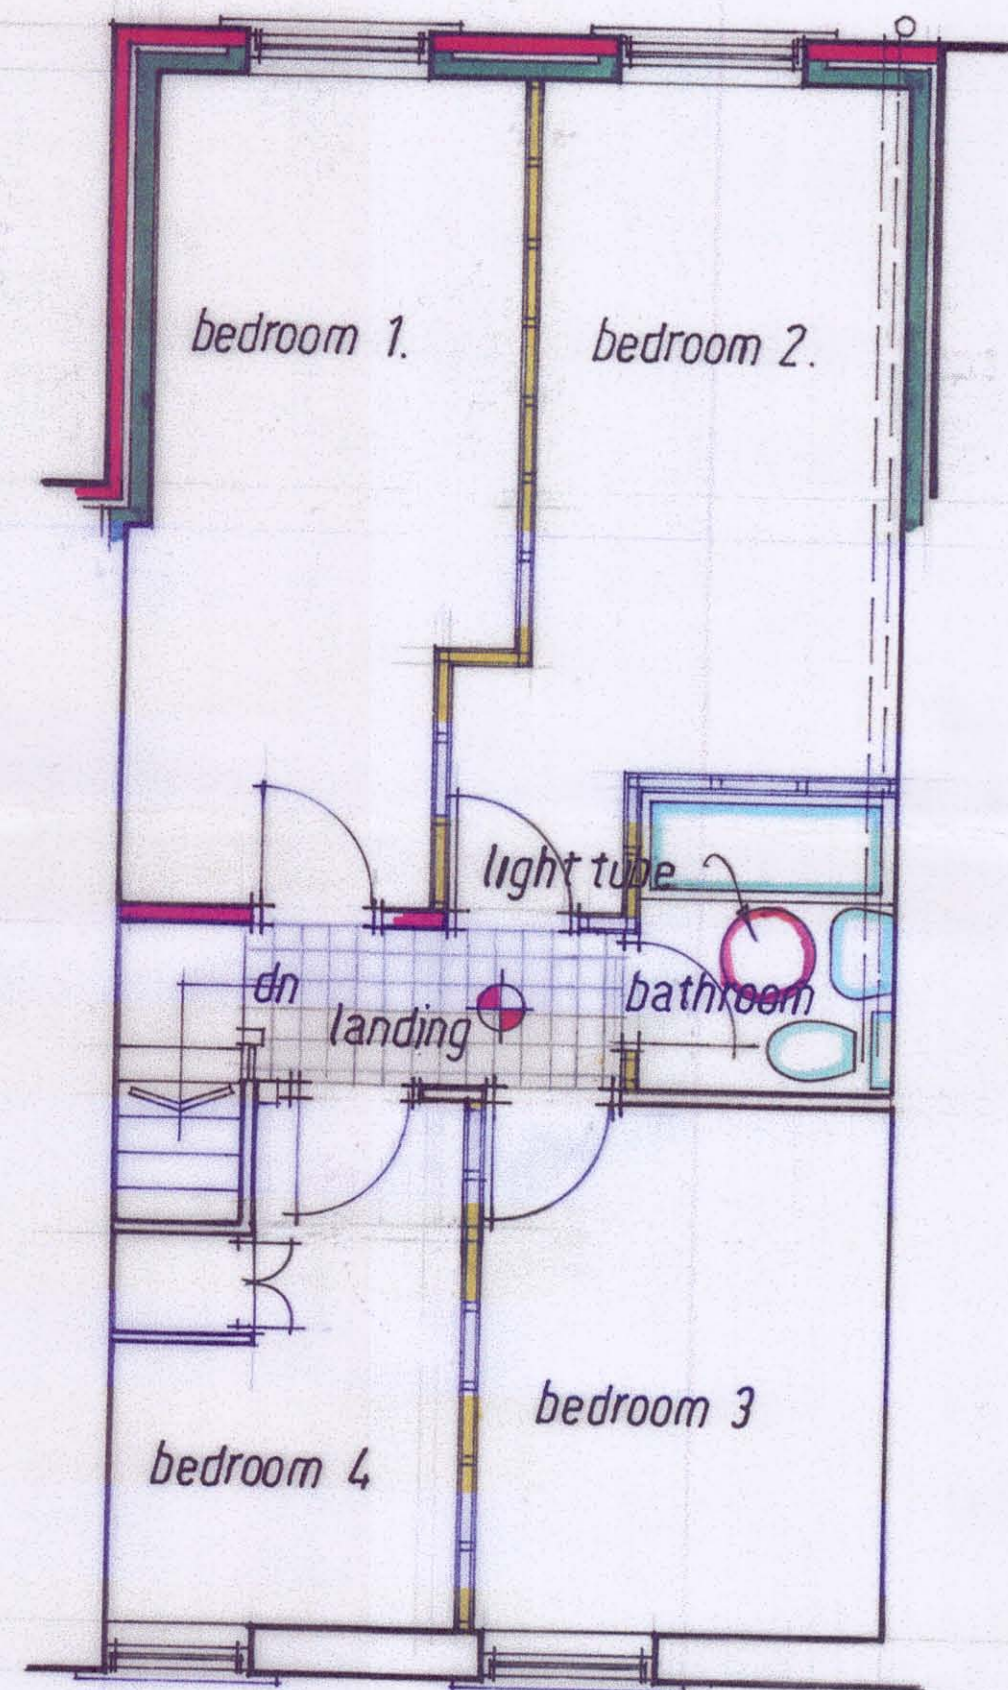


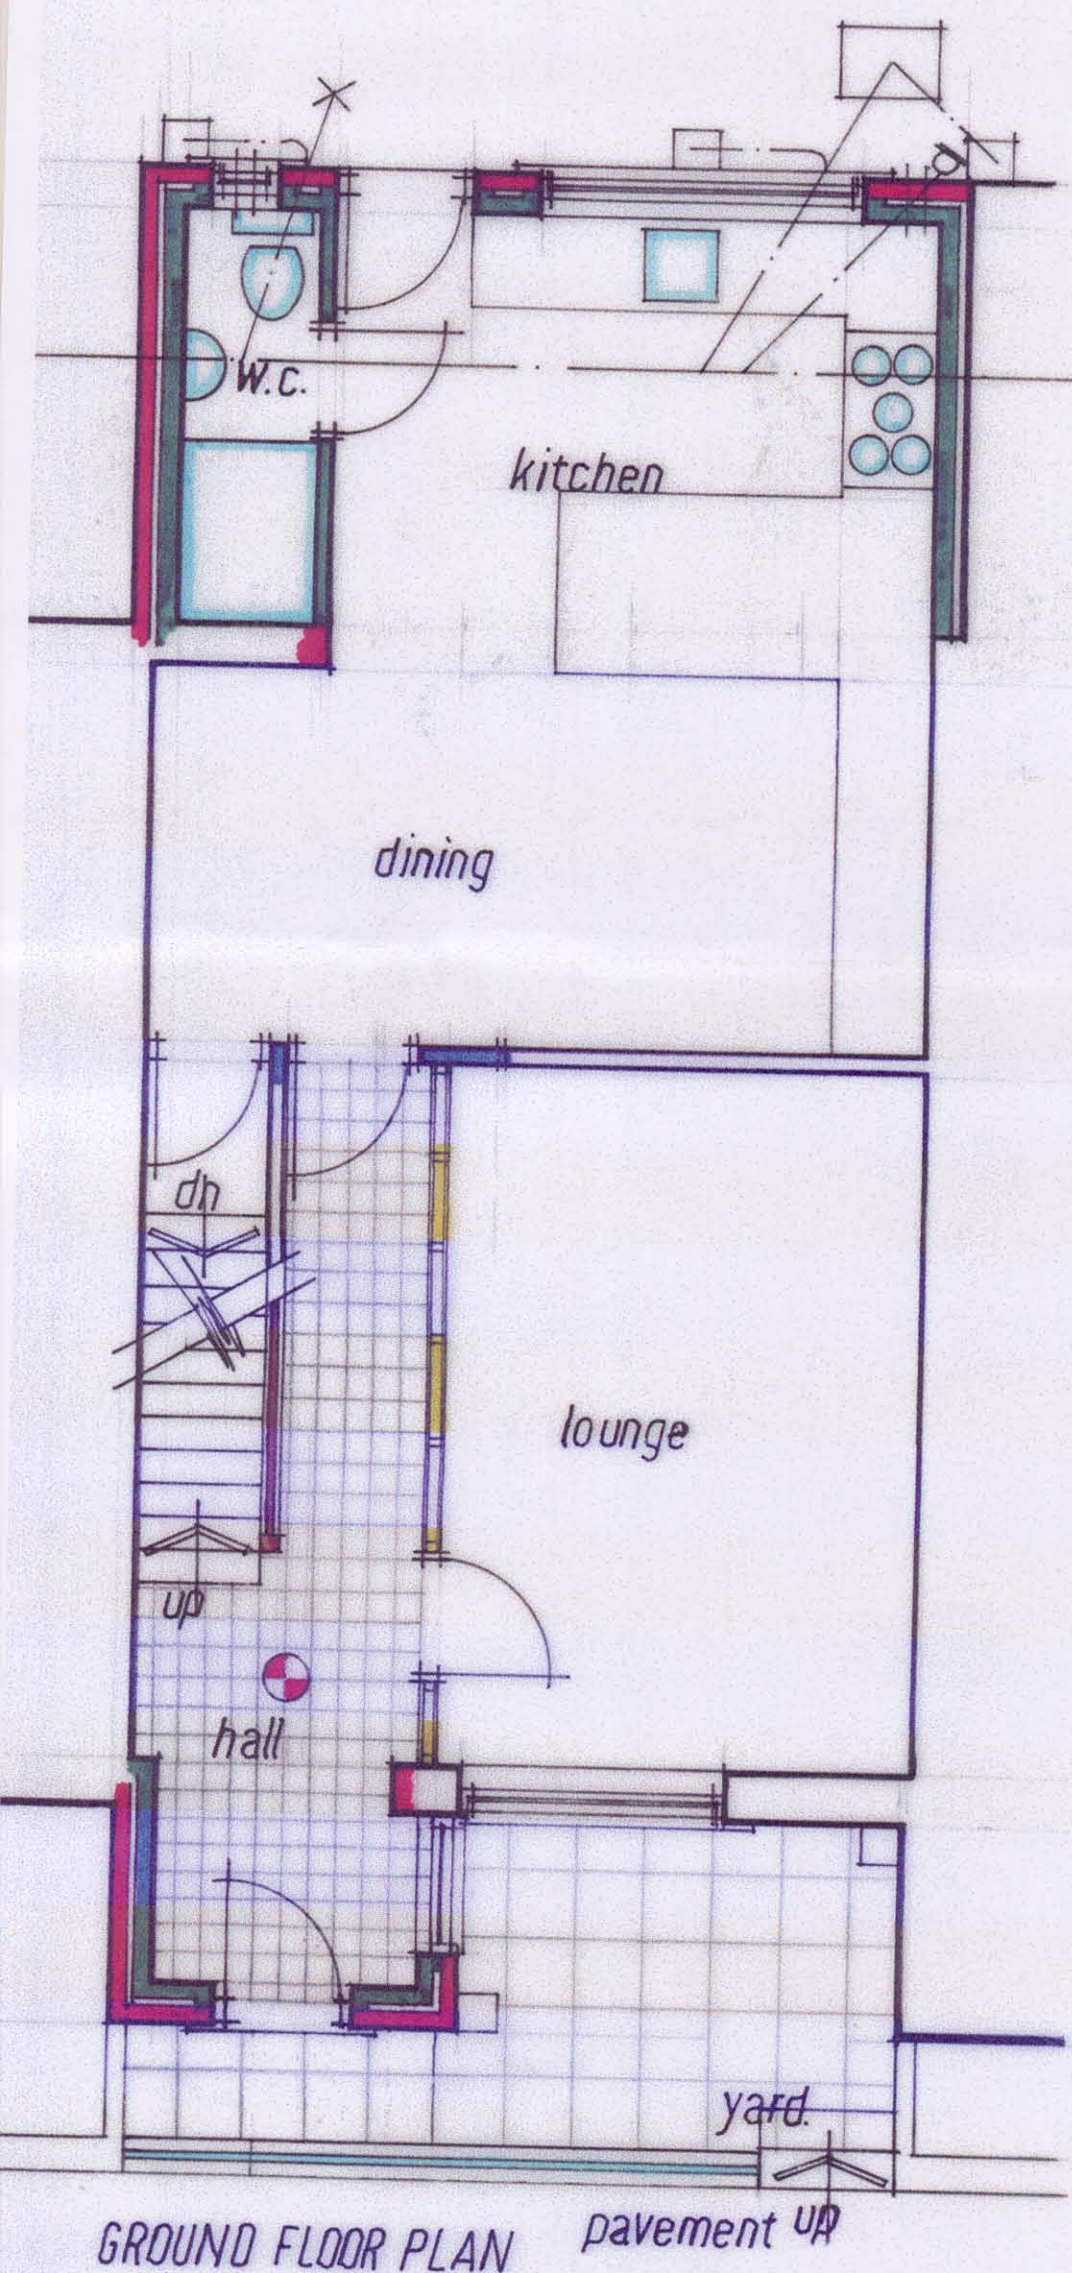

REAR ELEVATION

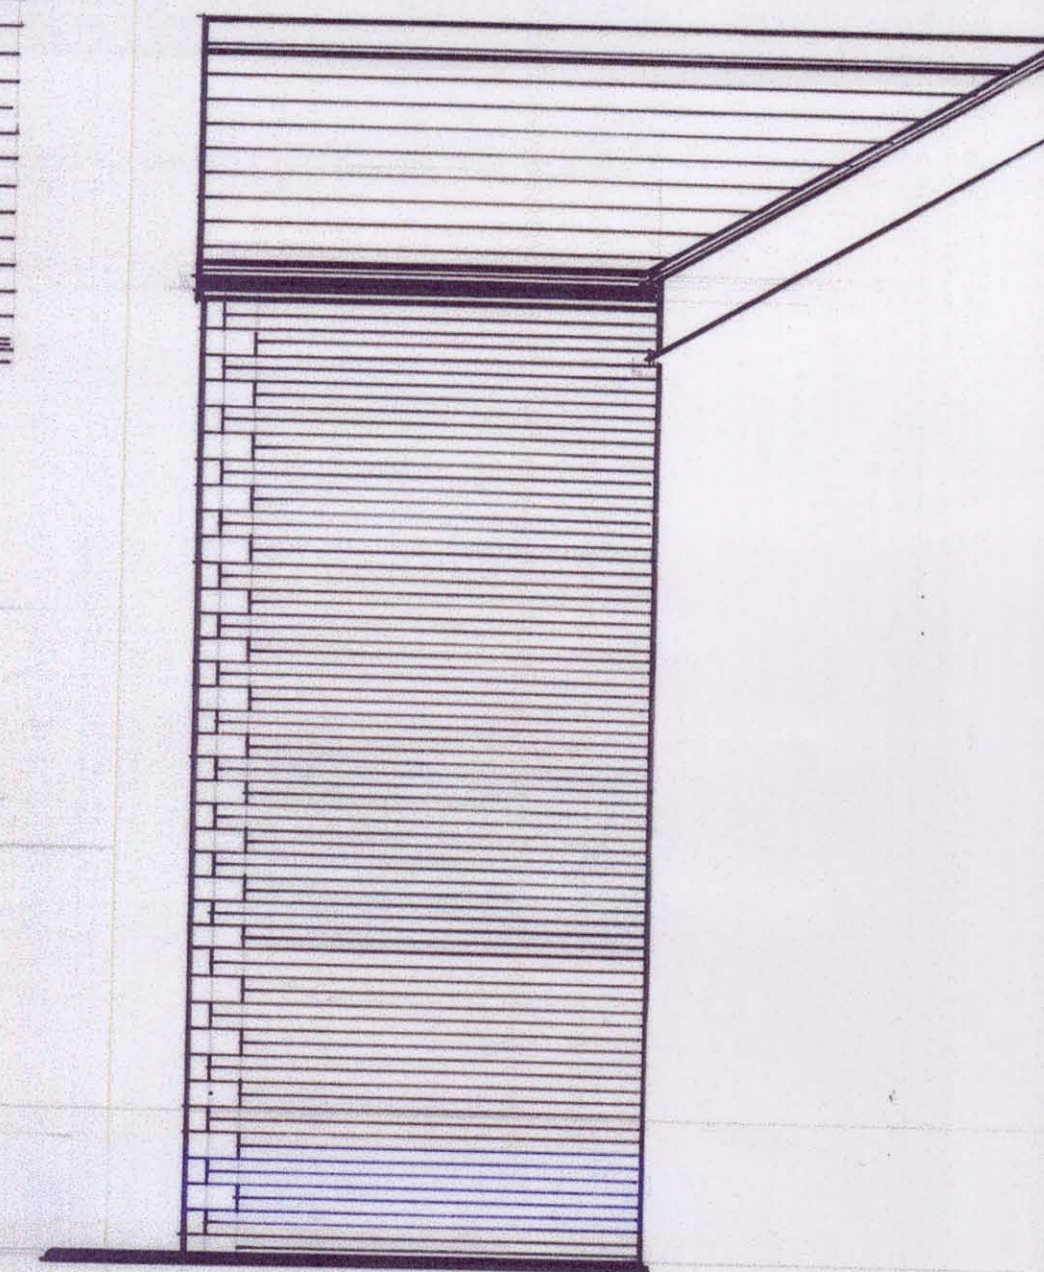

SIDE ELEVATION

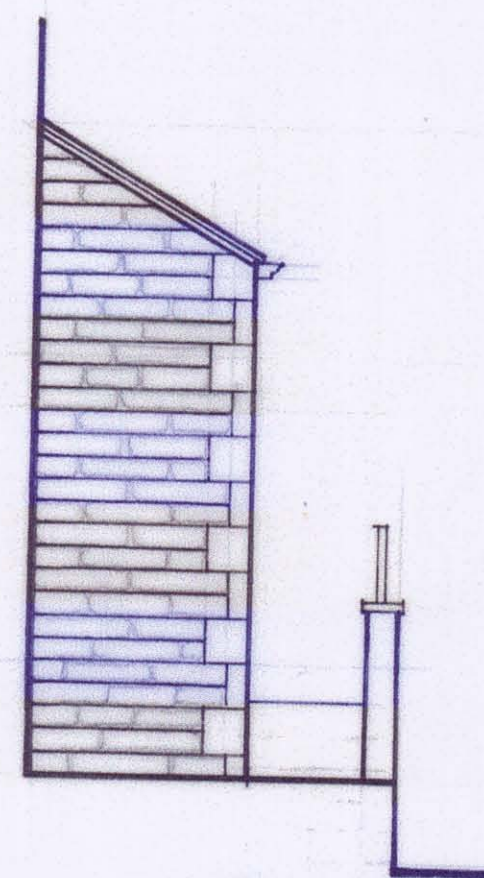

SIDE ELEVATION



FRONT ELEVATION



SIDE ELEVATION

Nisar Mayet

6, NORFOLK STREET,
BATLEY,
WF17 7RX.

APRIL, 2018.
SCALE 1:50