


1. ROOF TILES TO MATCH MAIN DWELLING;
2. uPVC WINDOWS; FRAME COLOUR - GREY;
3. SMOOTH FACED STONE SURROUND;
4. STONE WORK TO MATCH MAIN DWELLING;
5. BI-FOLD DOORS; FRAME COLOUR - GREY;
6. COMPOSITE DOOR; COLOUR - GREY.

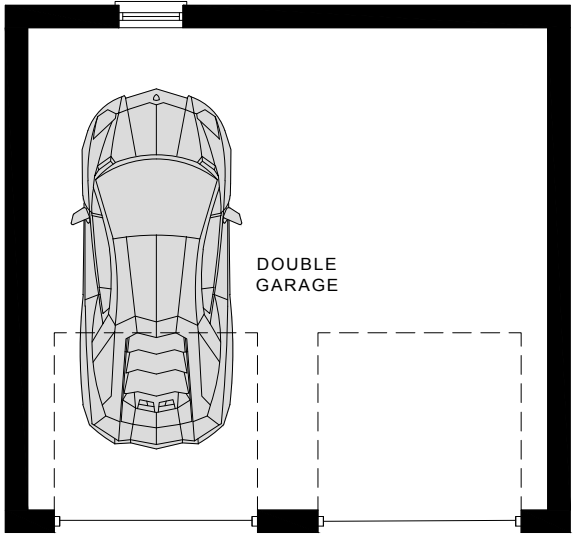


PROPOSED LOWER-GROUND FLOOR PLAN

Scale 1:100 at A3




PROPOSED GROUND FLOOR PLAN

Scale 1:100 at A3

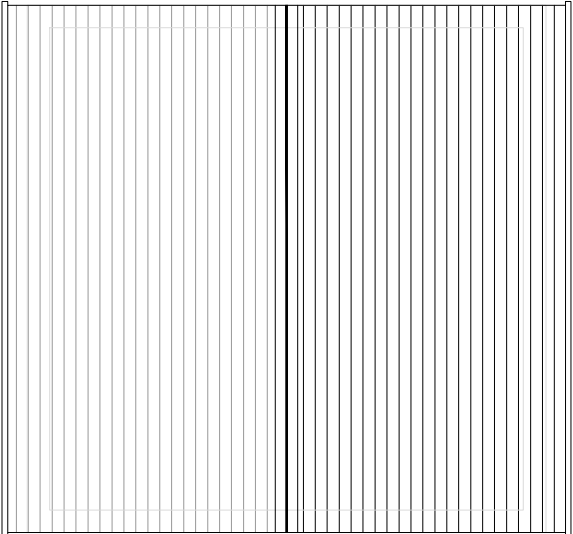


PROPOSED ROOF PLAN

Scale 1:100 at A3

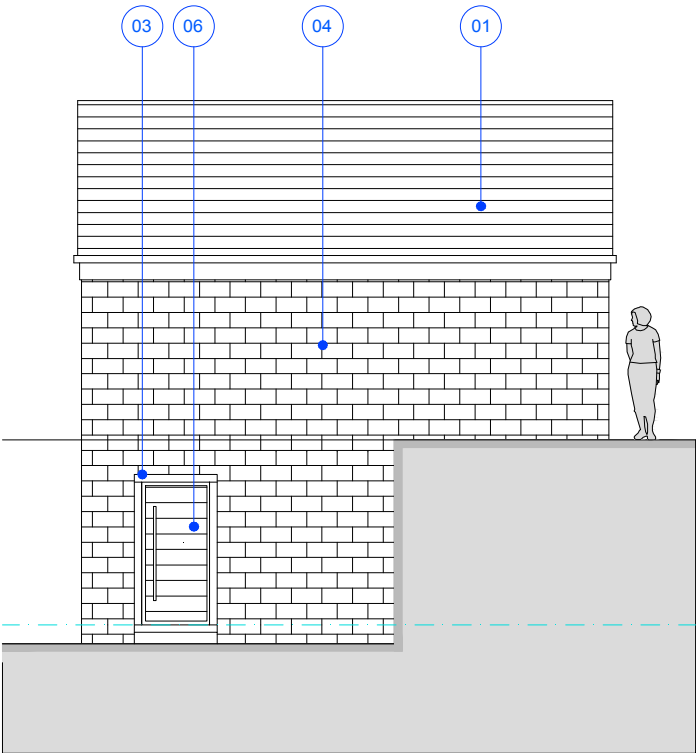


PROPOSED DOUBLE-GARAGE SIDE (NORTH-WEST) ELEVATION

Scale 1:100 at A3

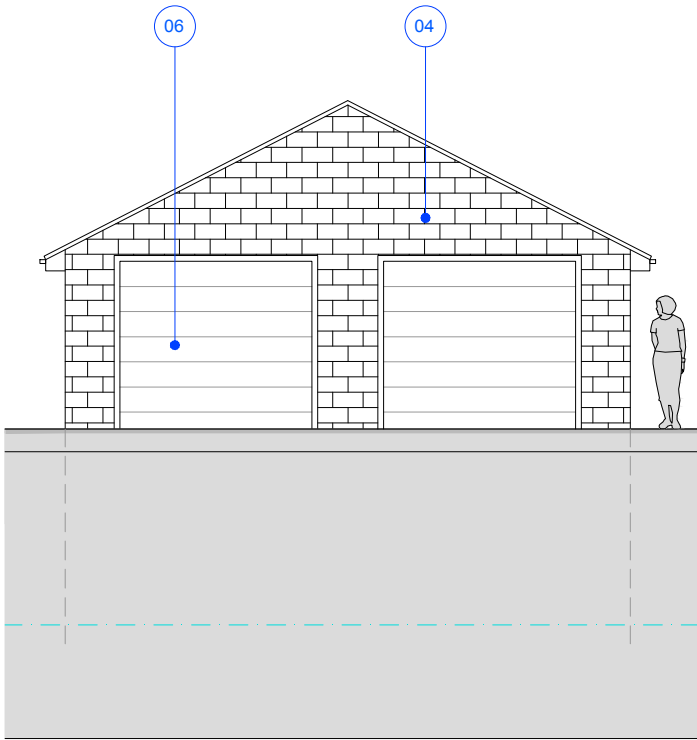

PROPOSED DOUBLE-GARAGE FRONT ELEVATION

Scale 1:100 at A3

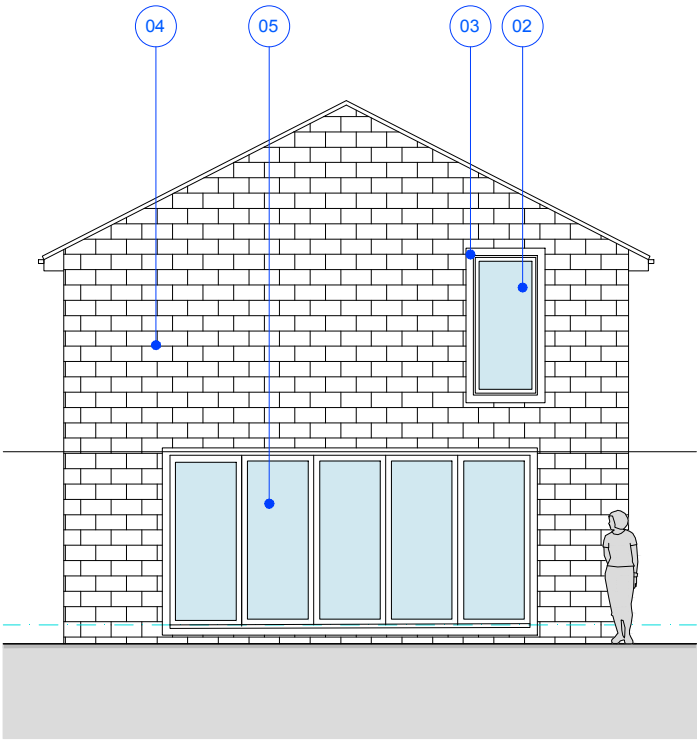

PROPOSED DOUBLE-GARAGE REAR ELEVATION

Scale 1:100 at A3

PROJECT INFORMATION

Client.
Mr Tariq Makhdoom

Address.
Ivy House, 18 Ivy Street, Huddersfield, HD4 5RB

Project Title.
Internal Separation to form independent lower-ground floor apartment (C3), introduction of side extension to form dwelling (C3) with associated material alterations. Introduction of semi-detached residential dwellings.

DRAWING DETAILS

Project Ref.
IQ17.061.F

Drawing Title.
Proposed Garage Plans and Elevations.

Drawing Type.
Proposed

Drawing No.
16

Scale.
1:50 @ A1
1:100 @ A3

Drawn/Checked.	Description.	Rev.
AI/MAI	Drawing generated;	-
	16.01.2019.	

NOTES

This drawing is for information only.



The Studio. No. 96 Blacker Road, Huddersfield, HD1 5HN

Tel. +44 (0)1484 309 394
Email. studio@iq-arch.com

Web. www.iq-arch.com

This drawing and design is the copyright of 'Studio IQ' and may not be reproduced, retained or disclosed to any unauthorised person in any form whatsoever without prior express or written consent. Figured dimensions to be taken in preference to those scaled. All dimensions to be checked on site and taken in preference to those shown.