



AS EXISTING SITE PLAN - 1:200

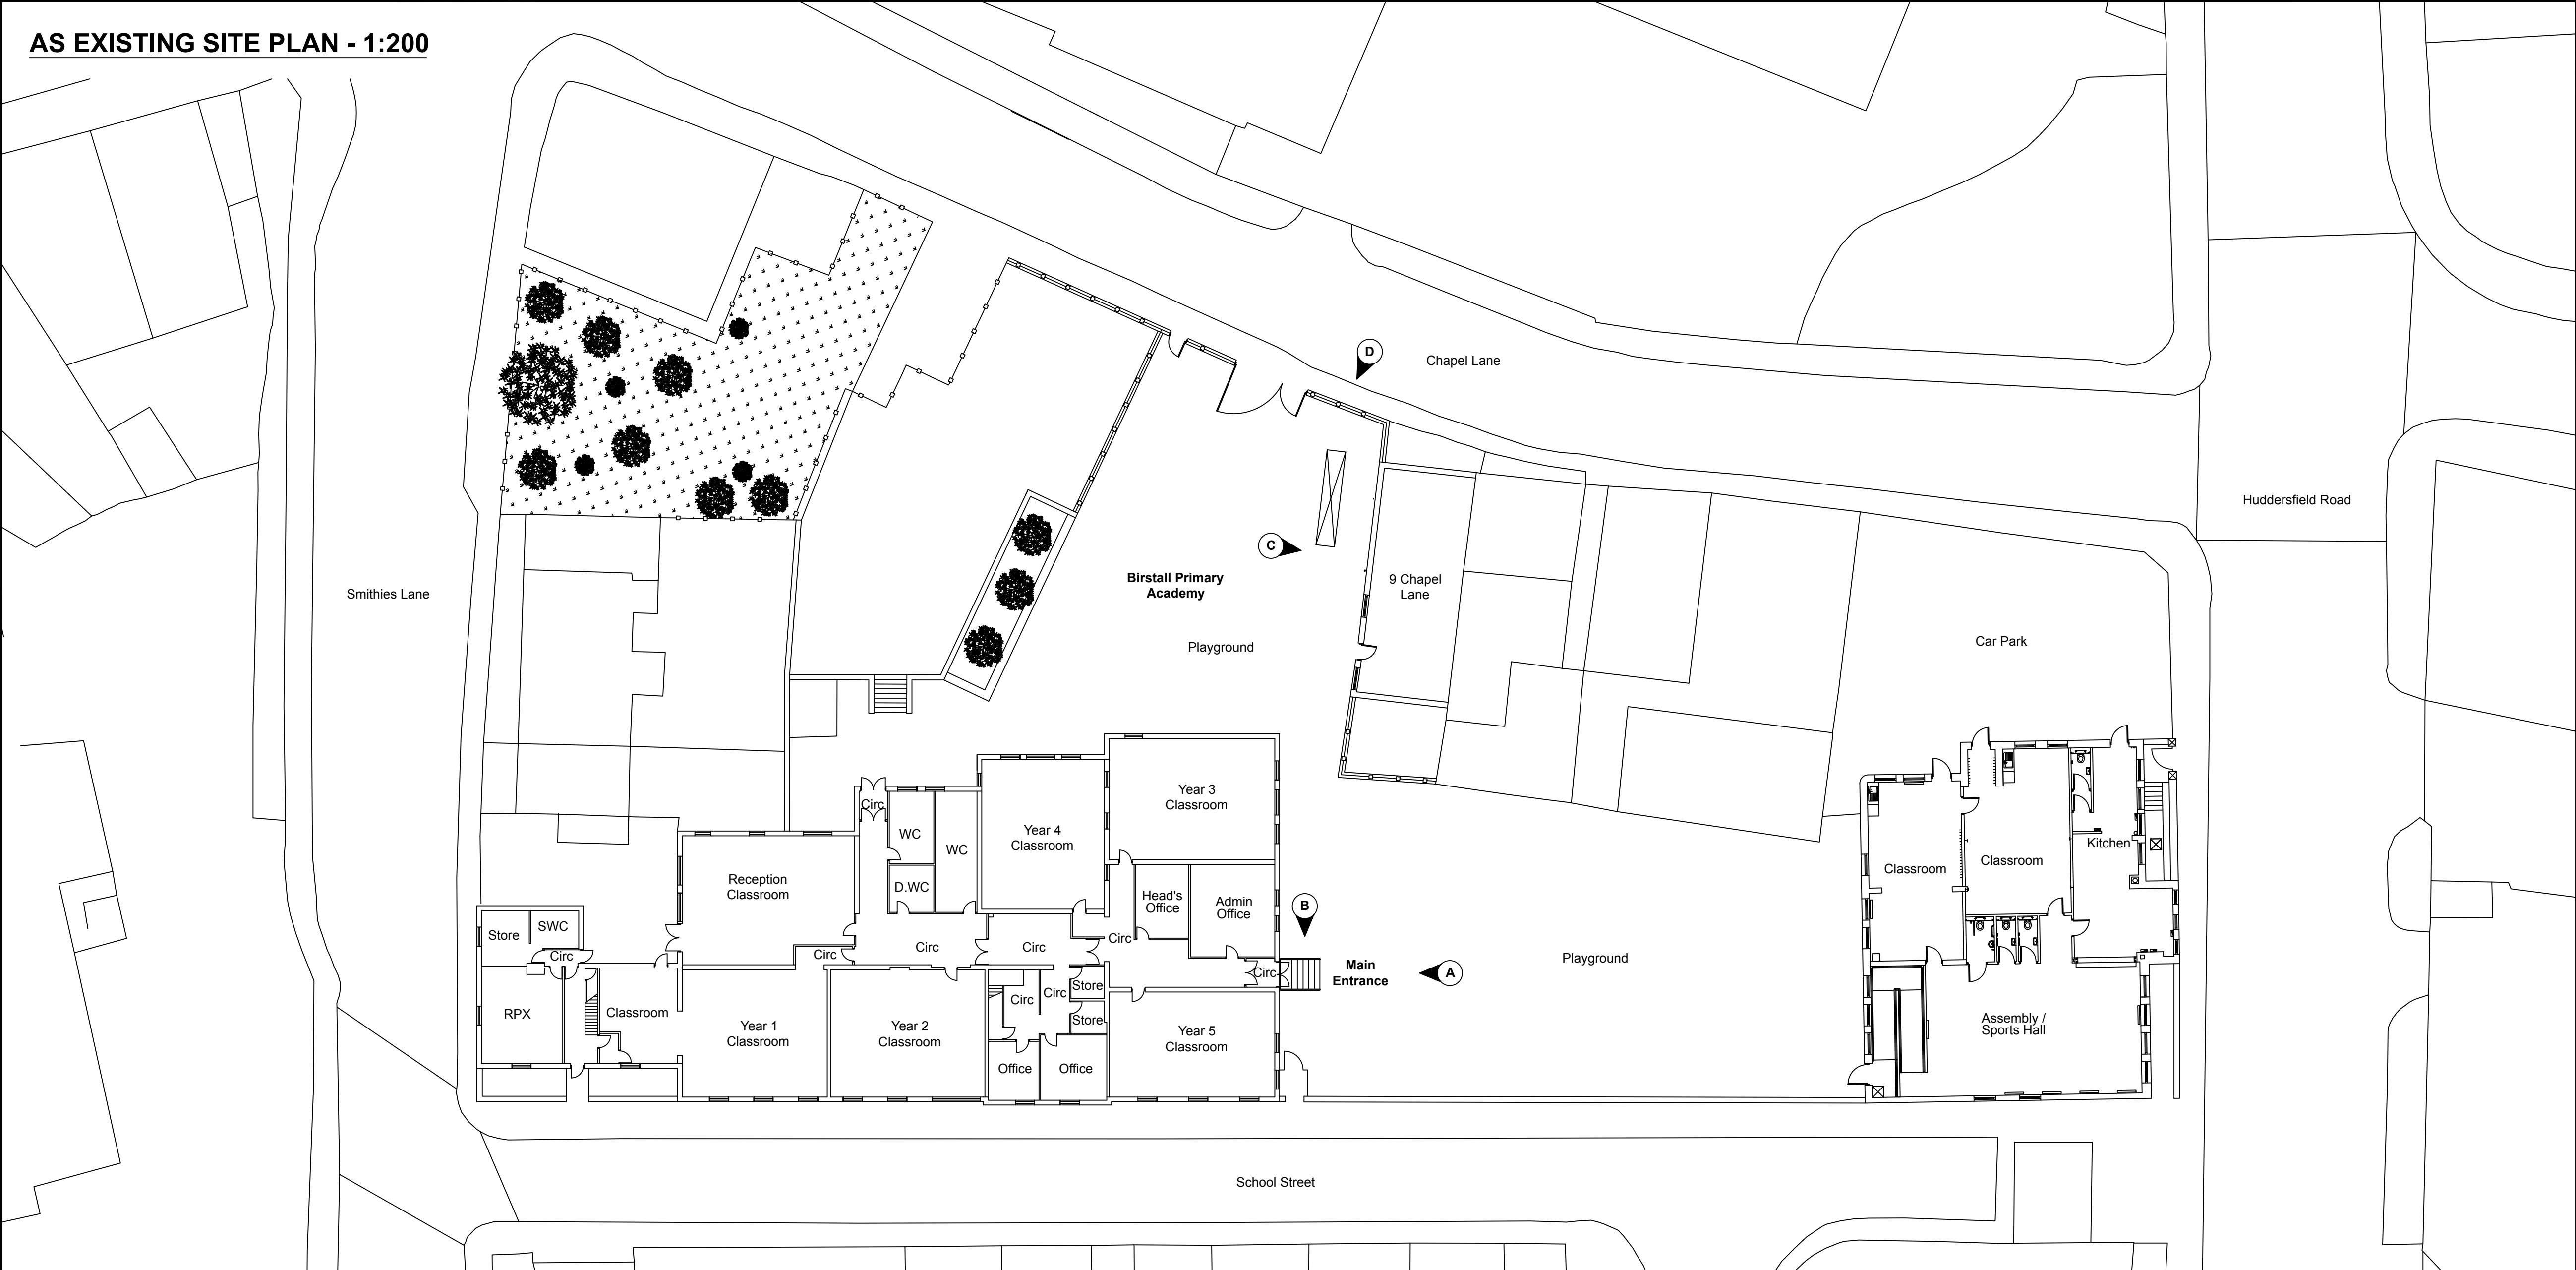

Note:
Contractor is to verify all dimensions and levels on site prior to site works commencement. Under no circumstances are any dimensions or levels to be scaled from this drawing number for the purpose of manufacturing components. Contractor to report any discrepancies to the Designer.

SITE LOCATION PLAN - 1:1250

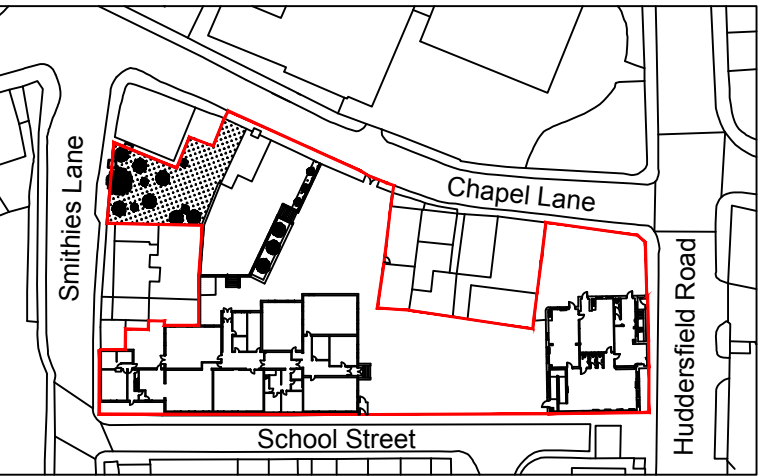

AS EXISTING ELEVATIONS - 1:50

AS EXISTING ELEVATION A

AS EXISTING ELEVATION B

AS EXISTING ELEVATION C

AS EXISTING ELEVATION D



REVISION	DESCRIPTION			DATE
-	PLANNING			MAY 18
SCALE	1:200 / 1:50		SIGNATURE	DATE
ORIGINAL SIZE	A1	DRAWN	LK	MAY 2018
		CHECKED	MAB	MAY 2018
		APPROVED	MB	MAY 2018
This drawing is copyright and may not be reproduced or made use of unless expressly agreed by Bradbury Consulting Ltd				
CLIENT	The Board of Governors Birstall Primary Academy Chapel Lane Birstall Batley West Yorkshire WF17 9EJ			
PROJECT	External Safeguarding Works			
BRADBURY CONSULTING Beech Lane, Wilmslow, Cheshire, SK9 5ER WEB: www.bradbury-consulting.co.uk TEL: 01625 522 209				
TITLE	AS EXISTING SITE PLAN & ELEVATIONS			
JOB NUMBER	2018.011			
DRAWING NUMBER	2018.011.PL01			