



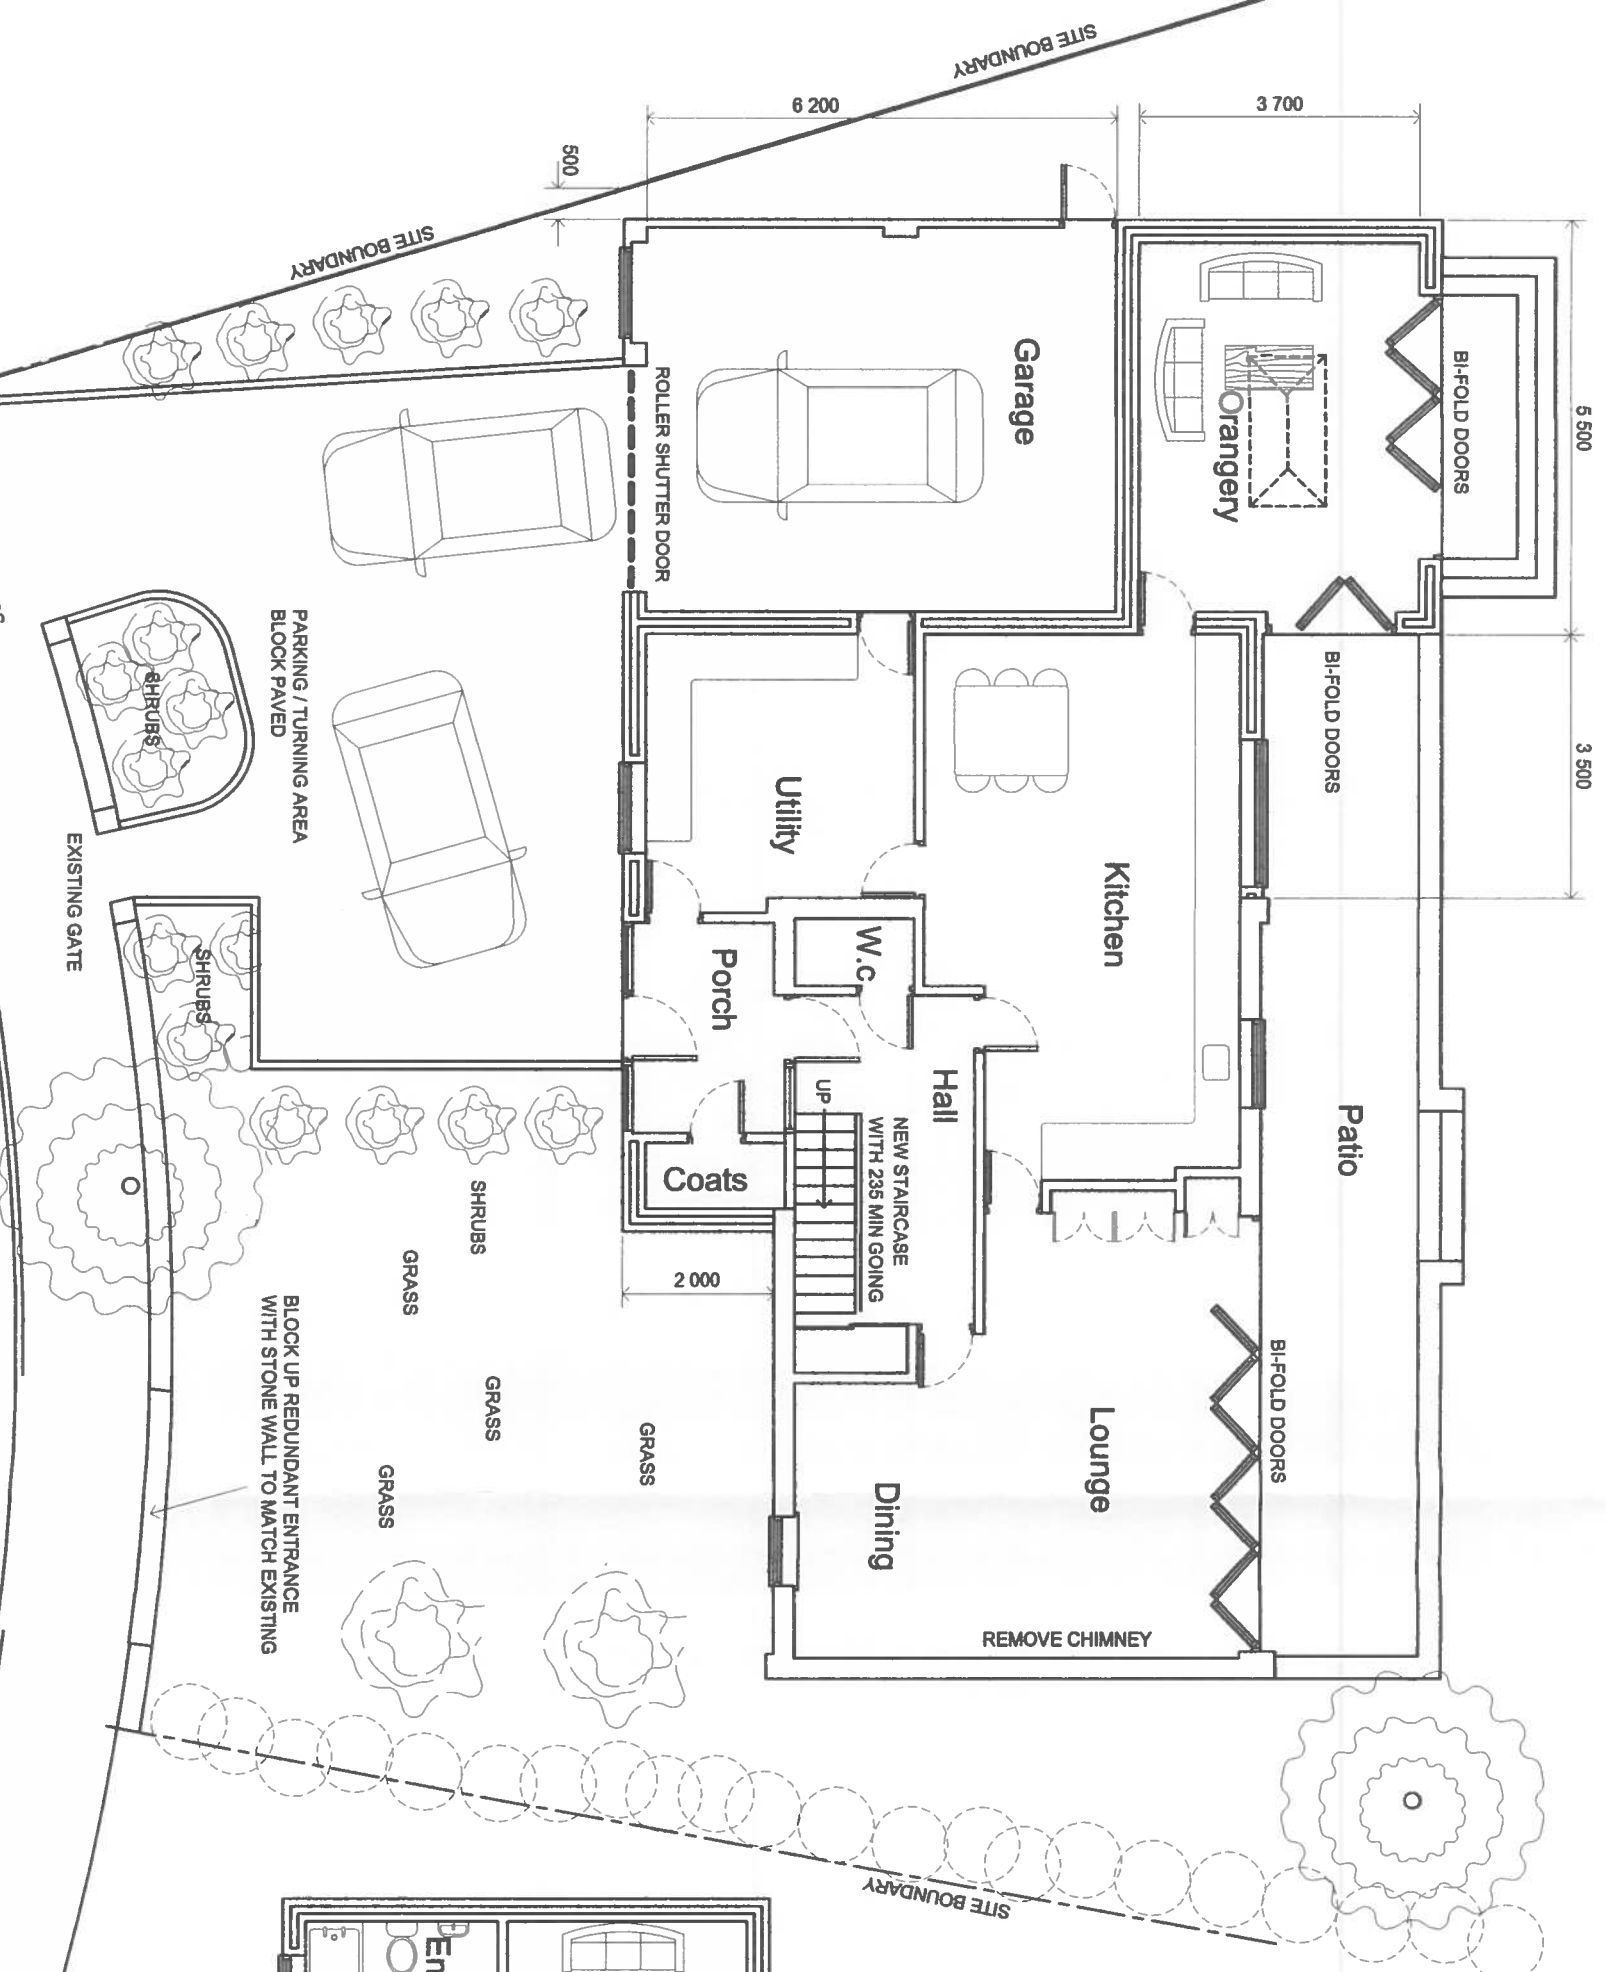

Ground Floor Plan

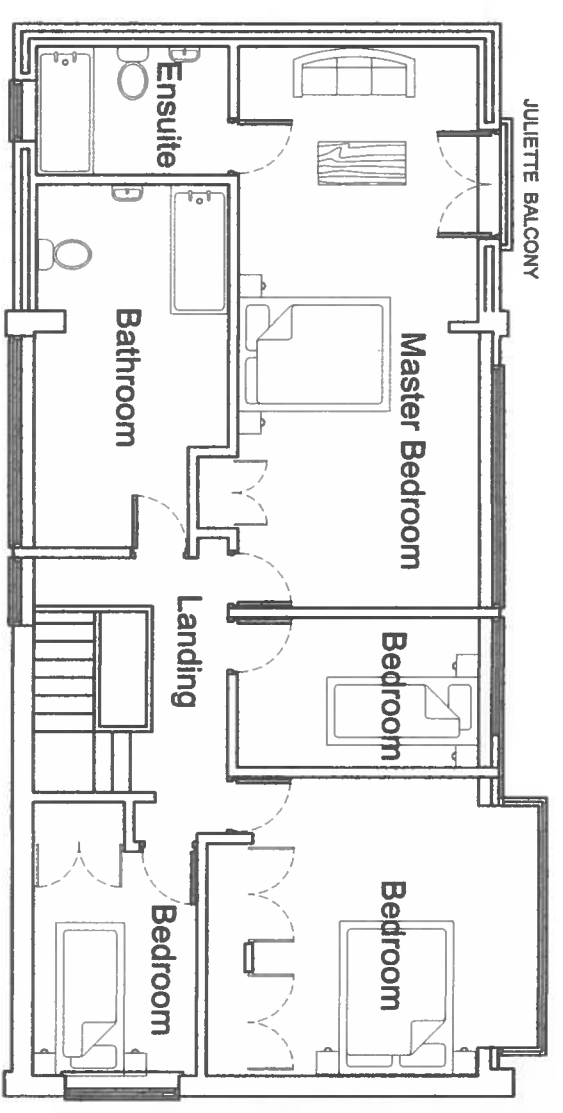


First Floor Plan

Client: **Ms J Beaumont**
15 Ennerdale Road
Hanging Heaton
WF12 7NF

Project:- **Proposed 2 Storey Side Extension**
 Drawing Title:- **Proposed Floor Plans**
 Drawing Number:- **5 of 6**
 Scale :- **1-100**
 Drawing Size = **A3**

Paddick
Engineering
Limited

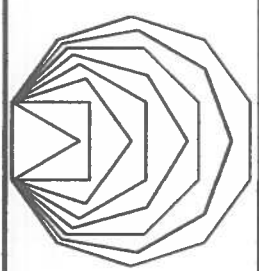

3 Falkland Mount,
Leeds,
LS17 6JG.
Tel: 0113 2687041

This drawing is the sole property of Paddick Engineering Ltd and must not be reproduced or copied without the written permission of Charles Tidmarsh.