




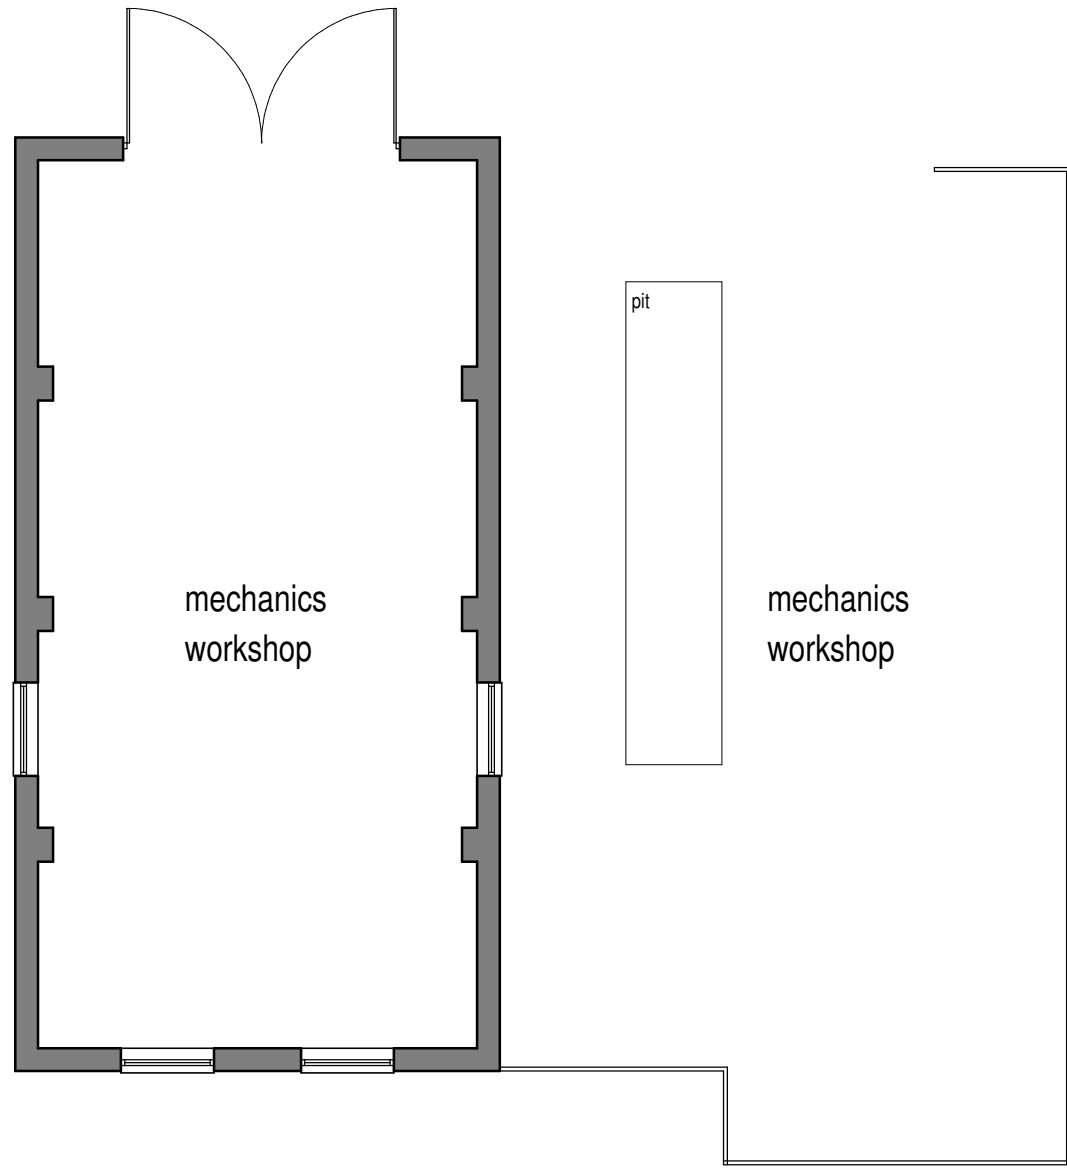


Existing floor layout (1:100)

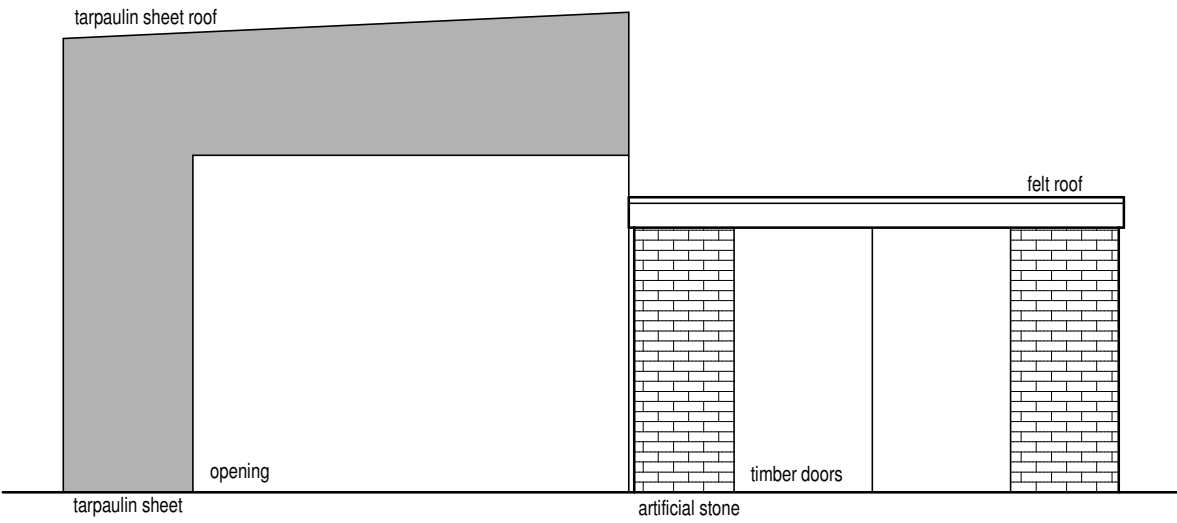

Existing front elevation (1:100)

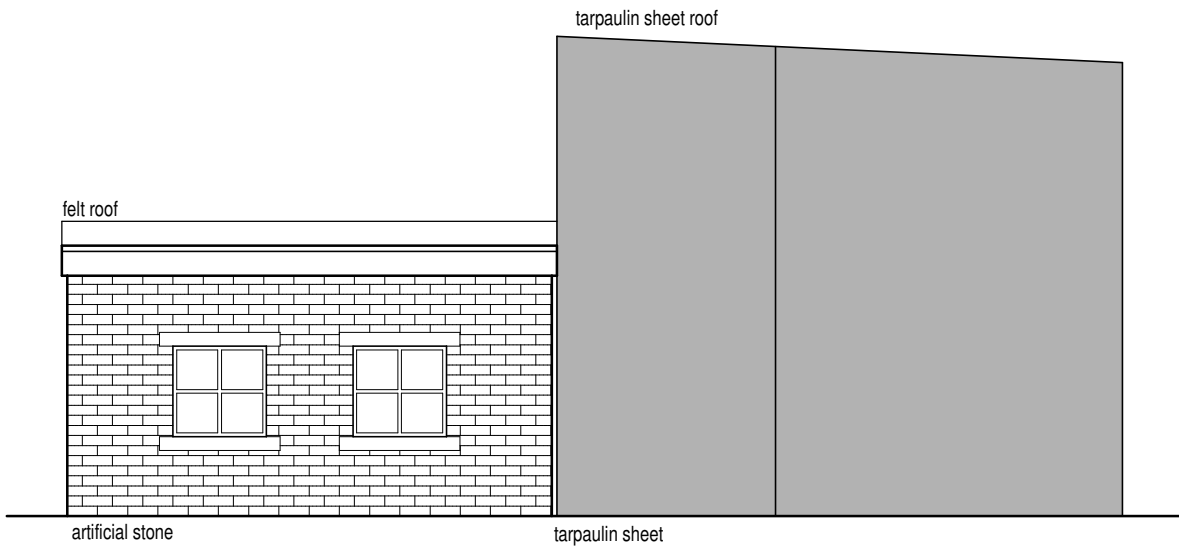


Existing rear elevation (1:100)

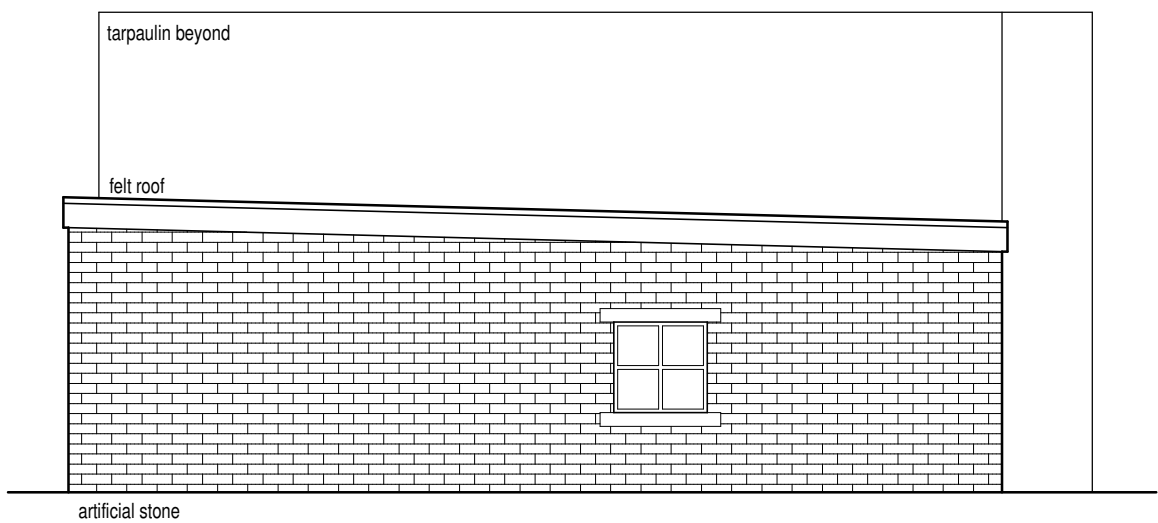


Existing side elevation (1:100)




Existing side elevation (1:100)

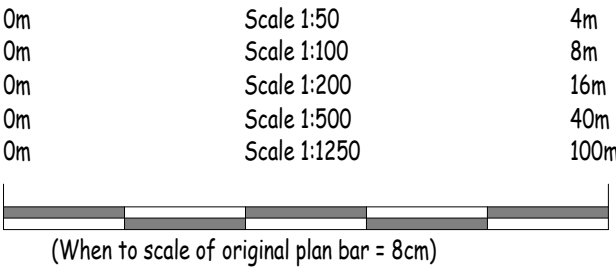

Notes:
1. Setting out to be the responsibility of contractor.
2. Contractor to pay particular attention to pitch of roof and headroom at stairs.
3. Any discrepancies to be reported to Colne Valley Design.

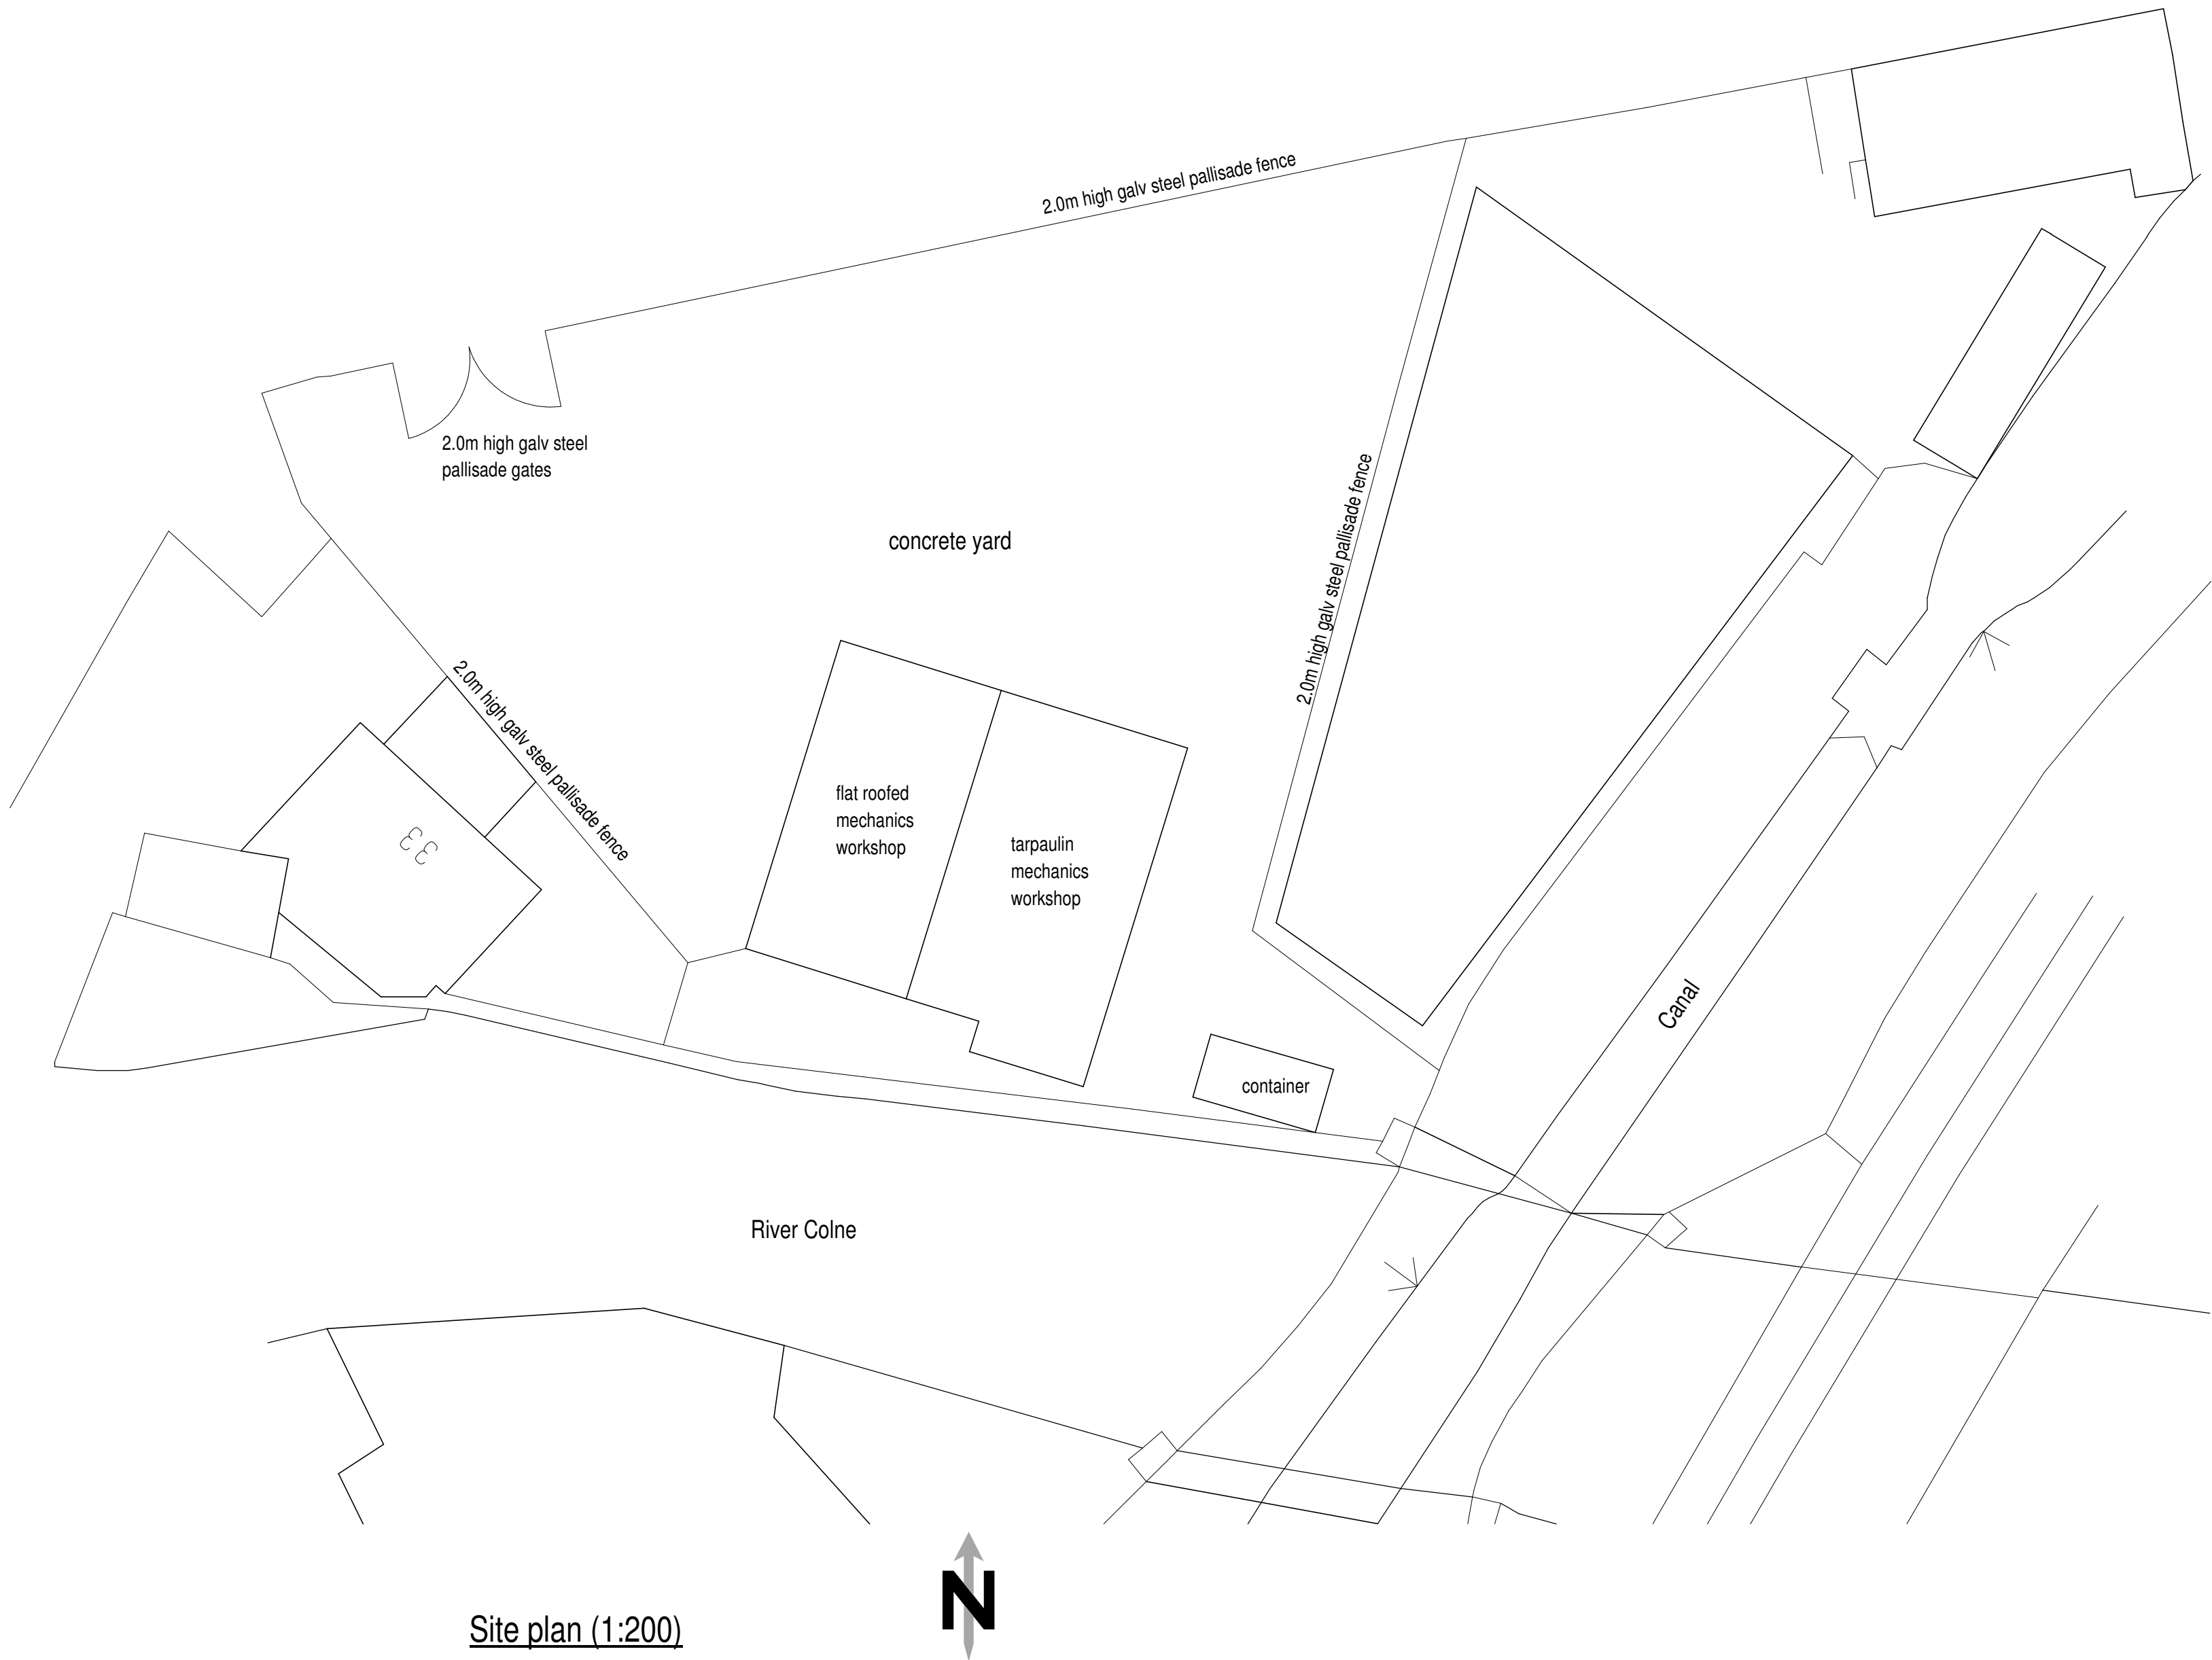

Site plan (1:200)

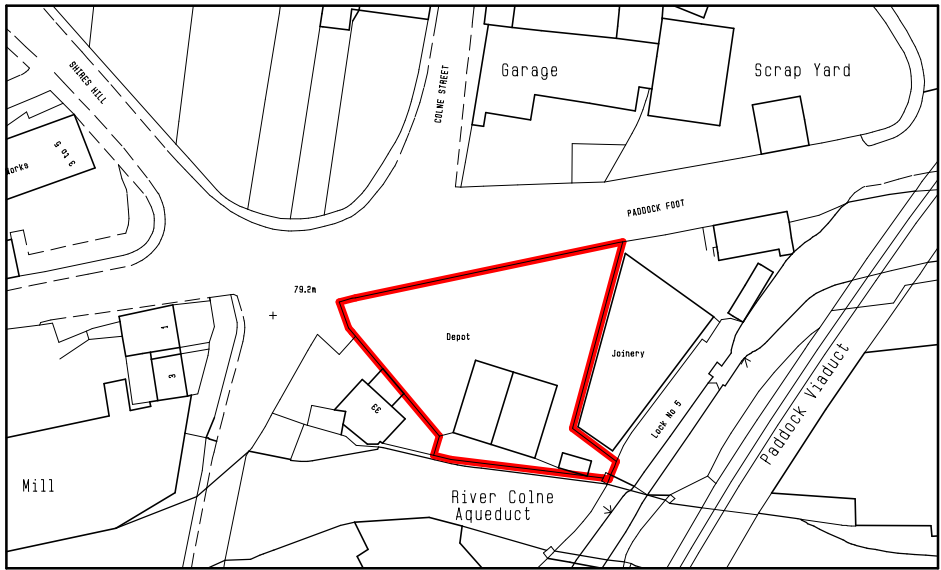

Location plan (1:1250)



Colne Valley Design
8 Meadow Lane
Slaithwaite
Huddersfield HD7 5EX

Tel: 01484 842097
Mobile: 07867 803312
E-mail: mitchell@sghomes.co.uk

Proprietor: S.A. Mitchell (AIOB)

Project
Proposed replacement mechanics garage.

For
R Lambert Transport Ltd.

Address
Paddock Foot
HD1 4RY.

Title
Existing layout and elevations.

Job No.
18 J 10.

Drawing number
01.

Date
April 2018.