





Proposed front elevation (1:100)

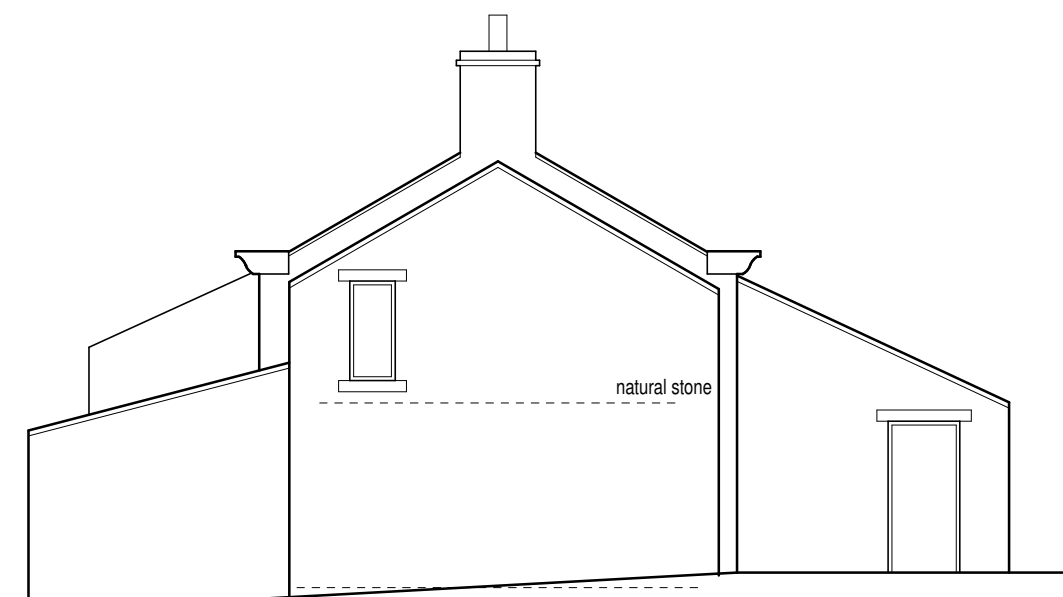


Proposed side elevation (1:100)

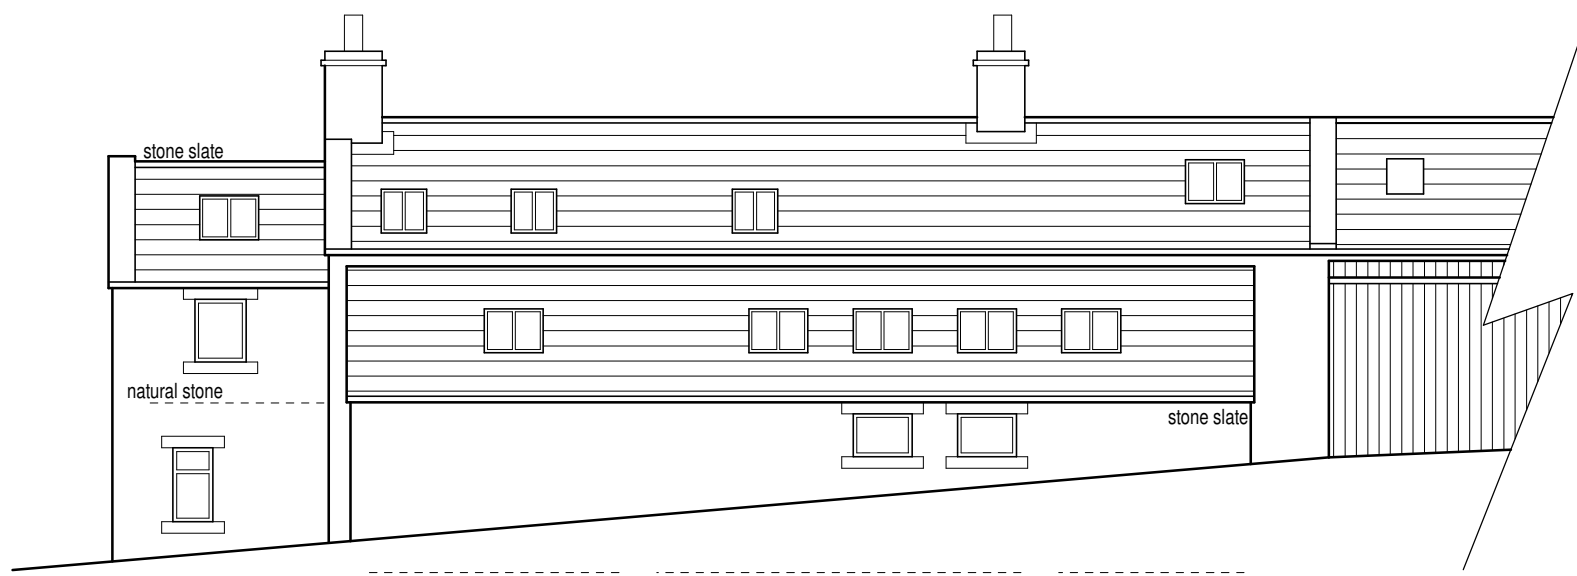


Proposed rear elevation (1:100)

0m Scale 1:50 4m
0m Scale 1:100 8m
0m Scale 1:200 16m
0m Scale 1:500 40m
0m Scale 1:1250 100m
(When to scale of original plan bar = 8cm)


Notes:
1. Setting out to be the responsibility of contractor.
2. Contractor to pay particular attention to pitch of roof and headroom at stairs.
3. Any discrepancies to be reported to Colne Valley Design.

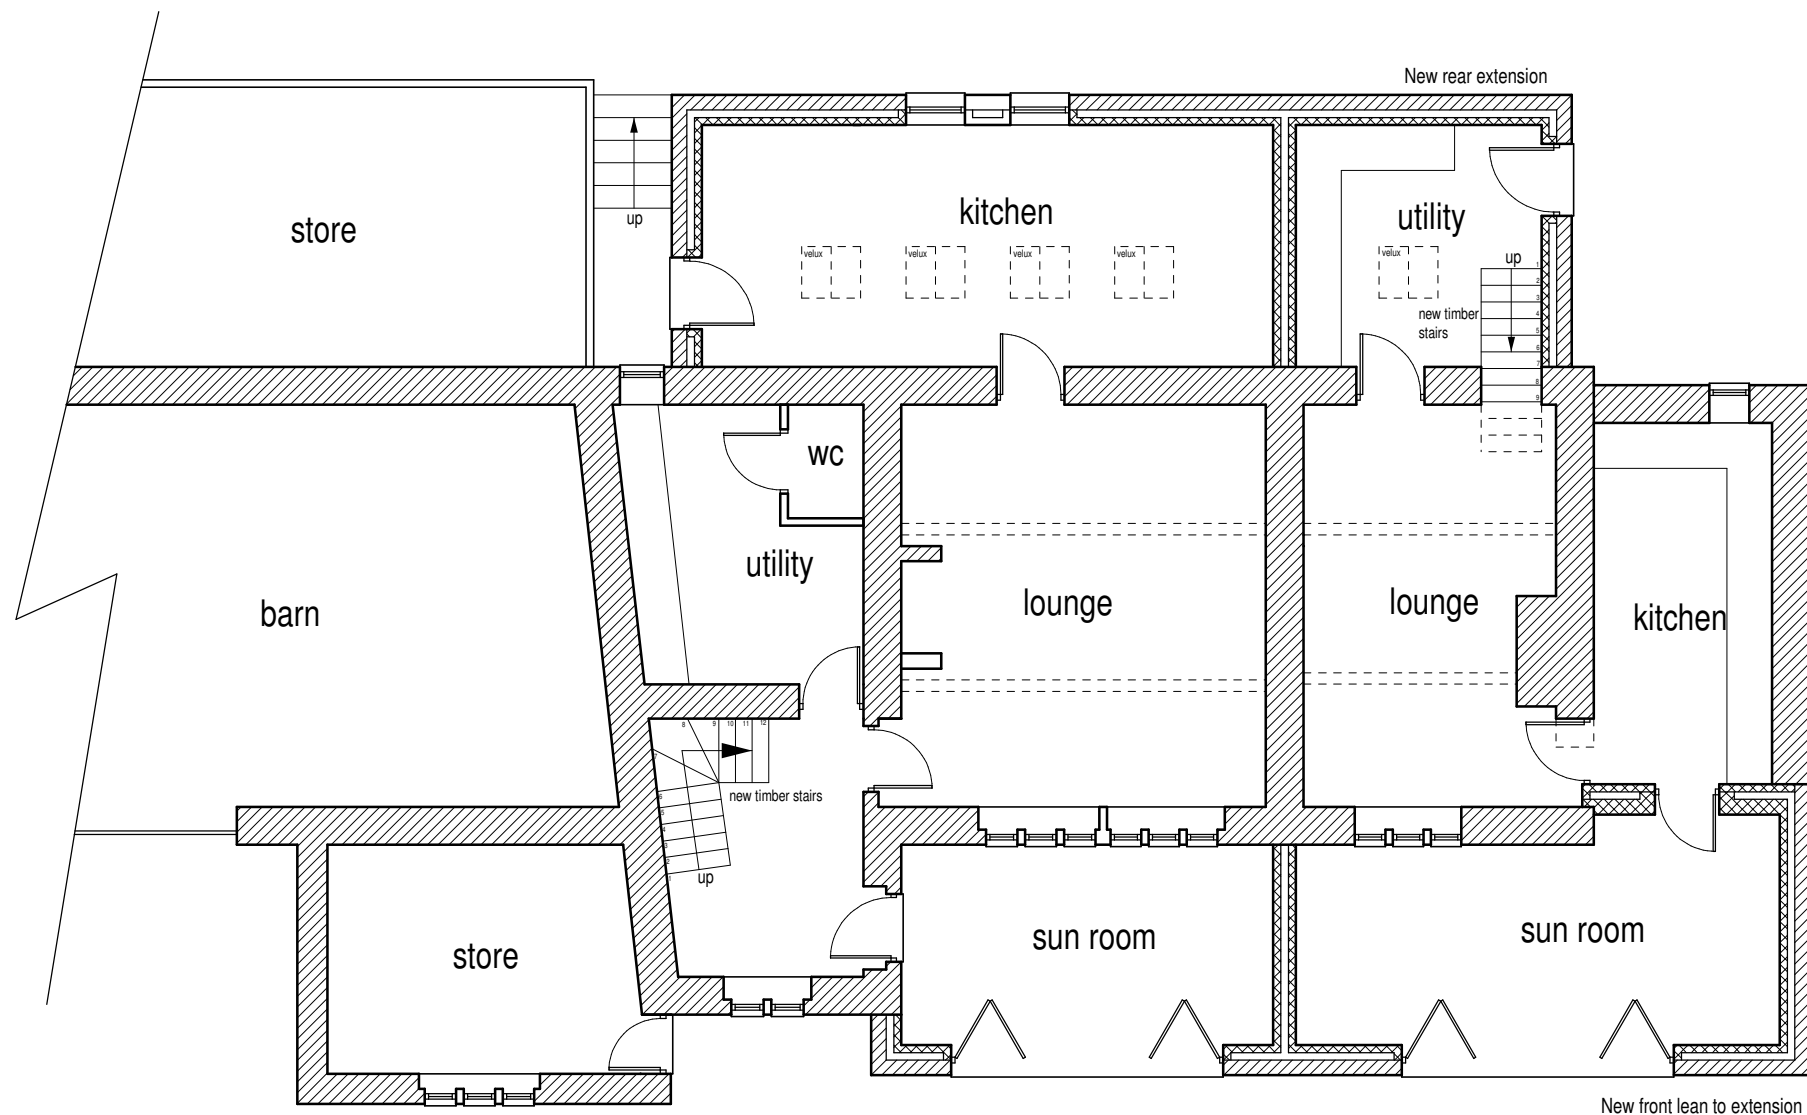

Proposed ground floor layout (1:50)

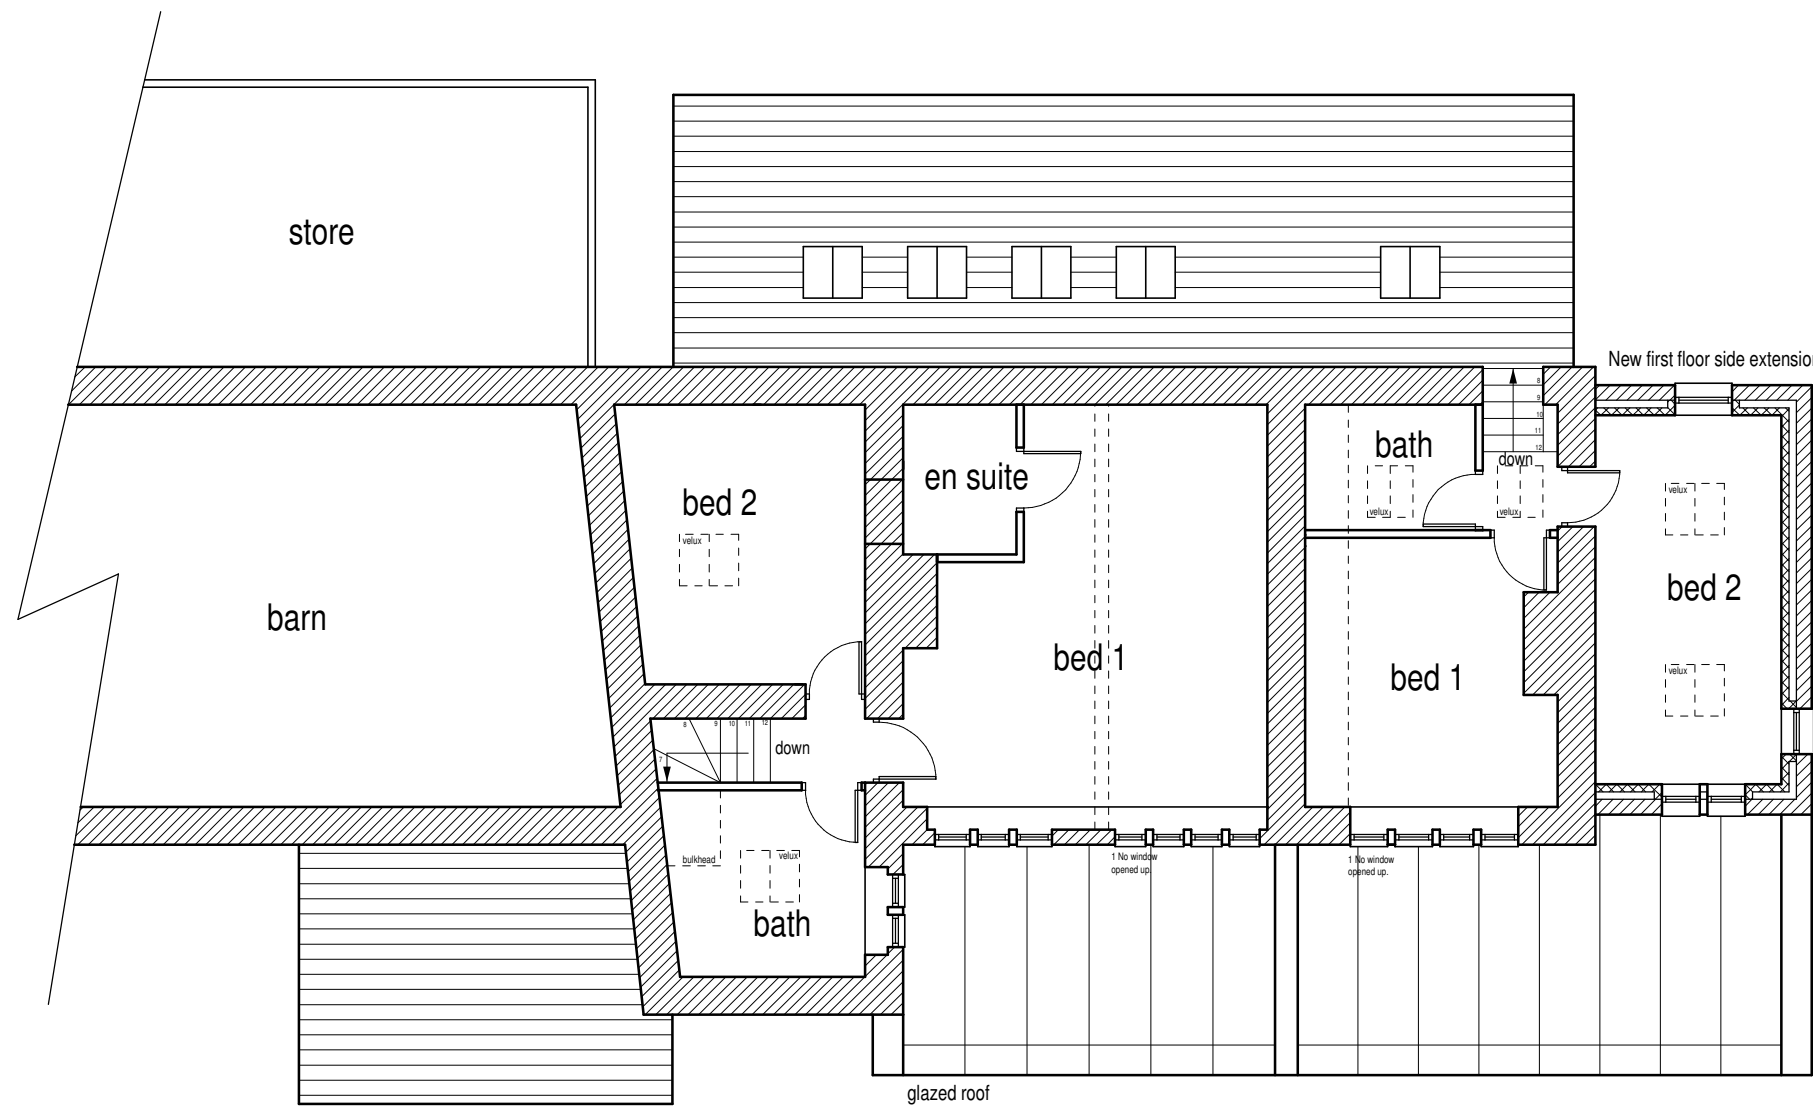

Proposed first floor layout (1:50)

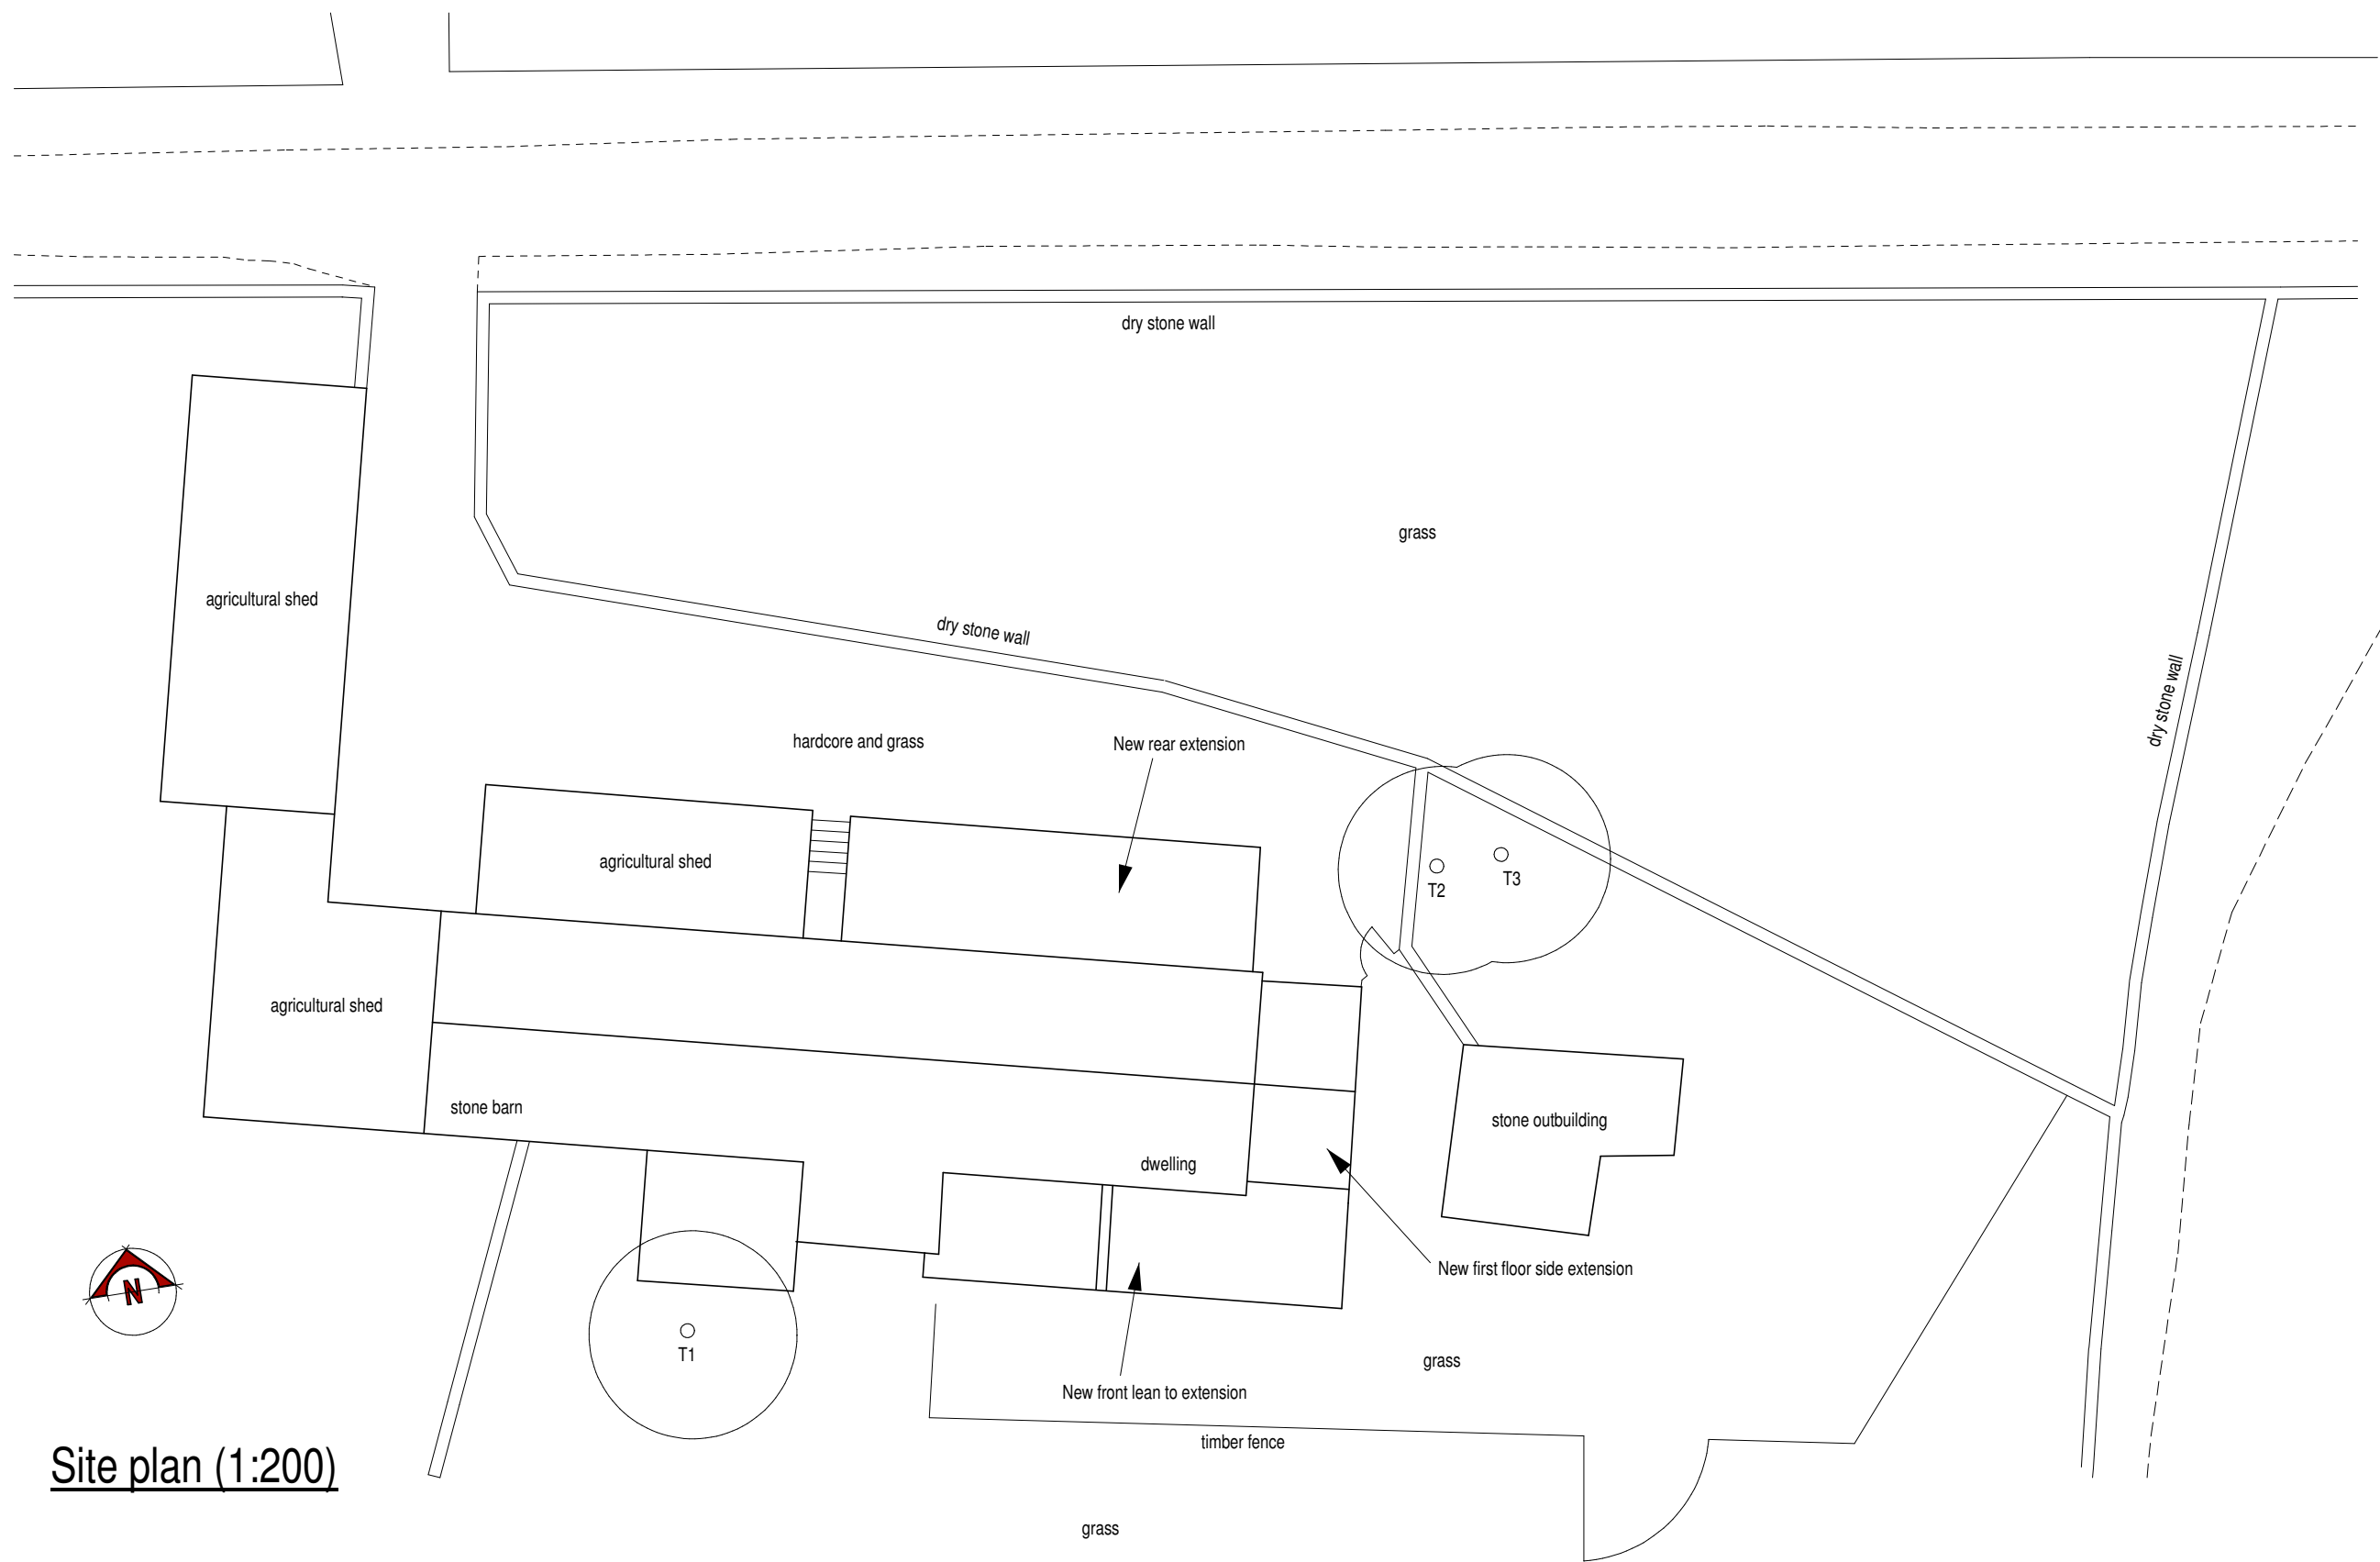

Site plan (1:200)



Colne Valley Design
8 Meadow Lane
Slaithwaite
Huddersfield HD7 5EX

Tel/Fax: 01484 842097
Mobile: 07867 803312
E-mail: mitchell@cvdesign.freemove.co.uk
Proprietor: S.A. Mitchell (AIOB)

Project Extensions to dwellings.		
For P & G Sykes.		
Address Stone Fold Farm Off Waters Road Marsden.		
Title Proposed layouts and elevations.		
Job No. 15 J 01.	Drawing number 02.	Date March 2018.