

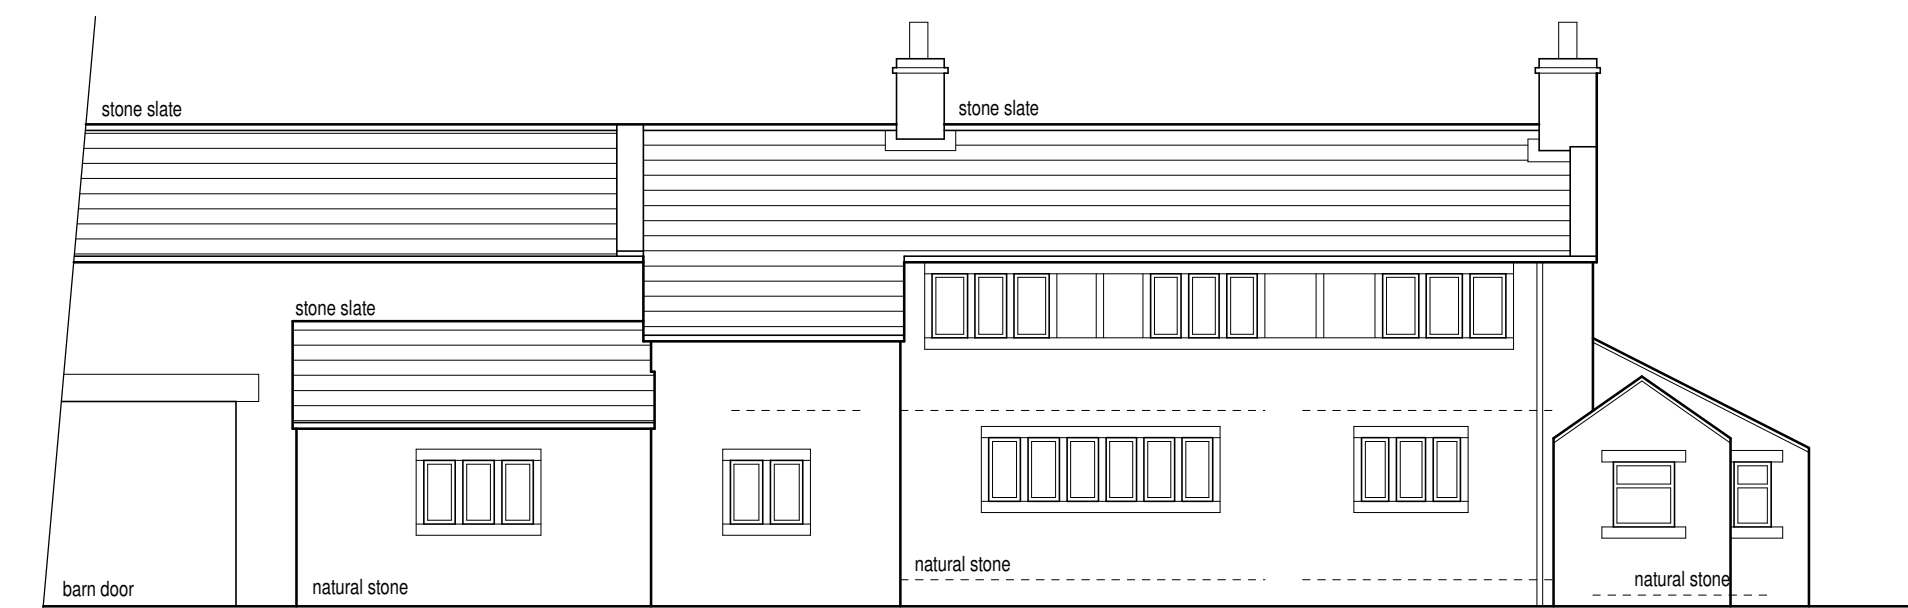



Notes:
1. Setting out to be the responsibility of contractor.
2. Contractor to pay particular attention to pitch of roof and headroom at stairs.
3. Any discrepancies to be reported to Colne Valley Design.

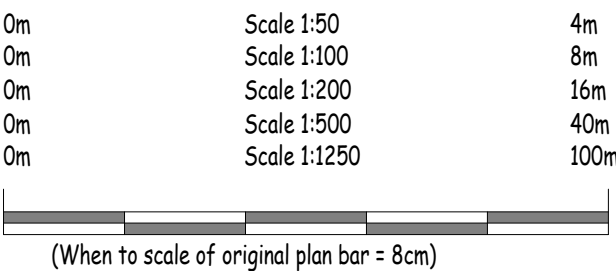


Existing front elevation (1:100)

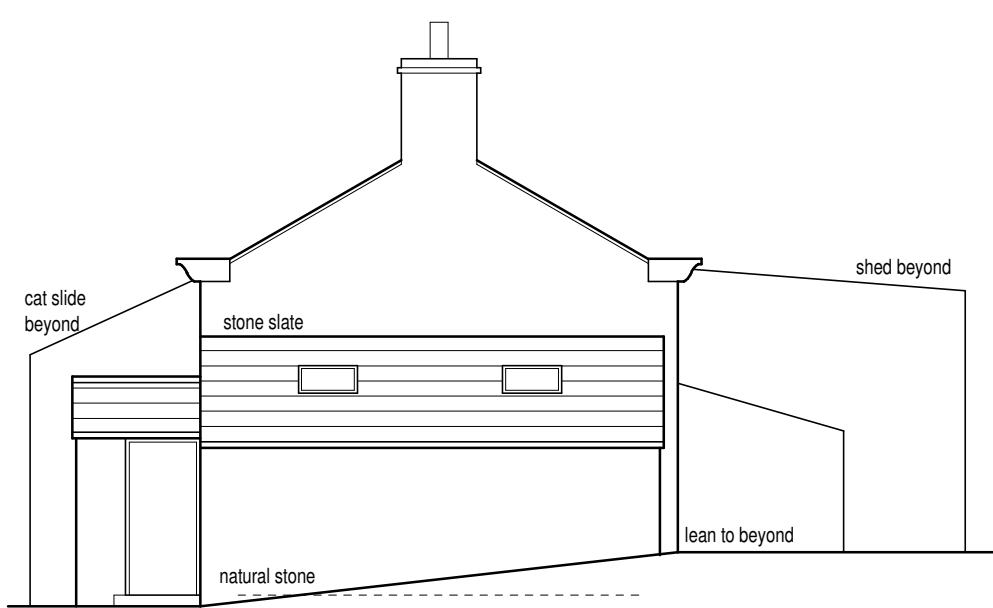


Existing side elevation (1:100)

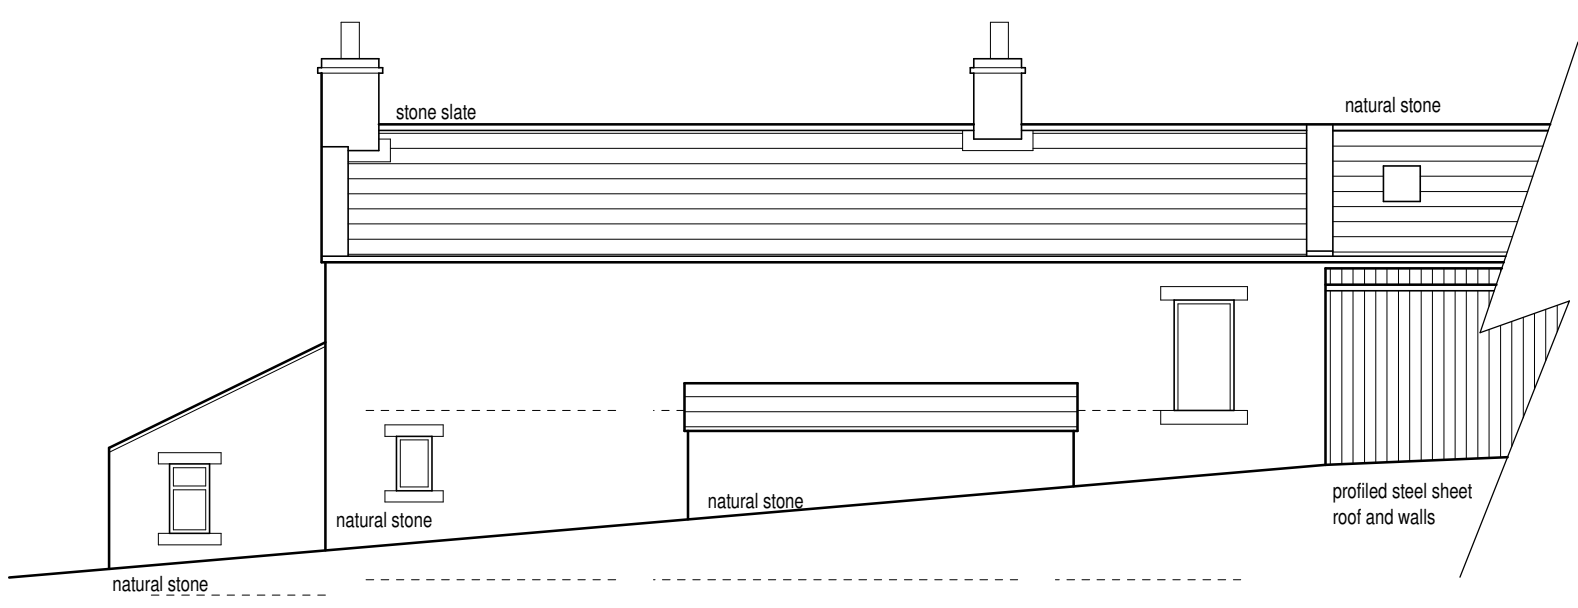


Existing rear elevation (1:100)

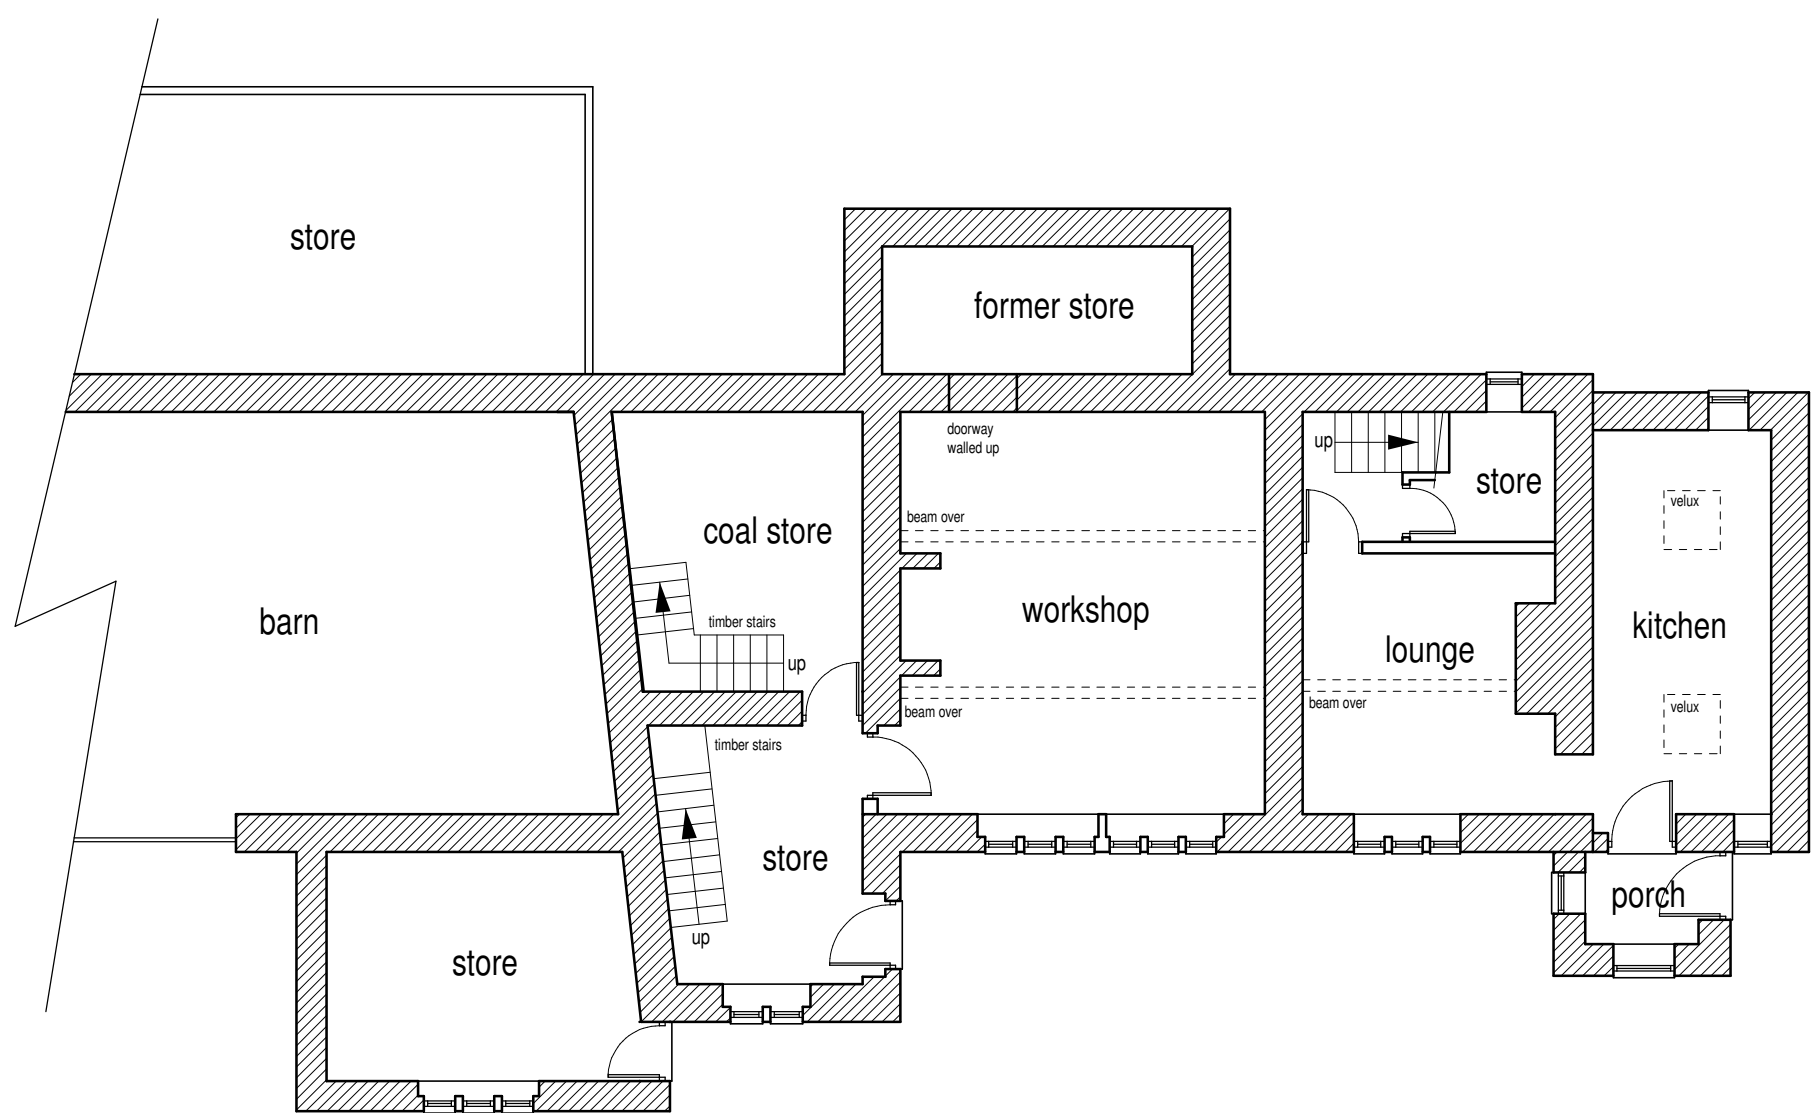


Existing ground floor layout (1:100)

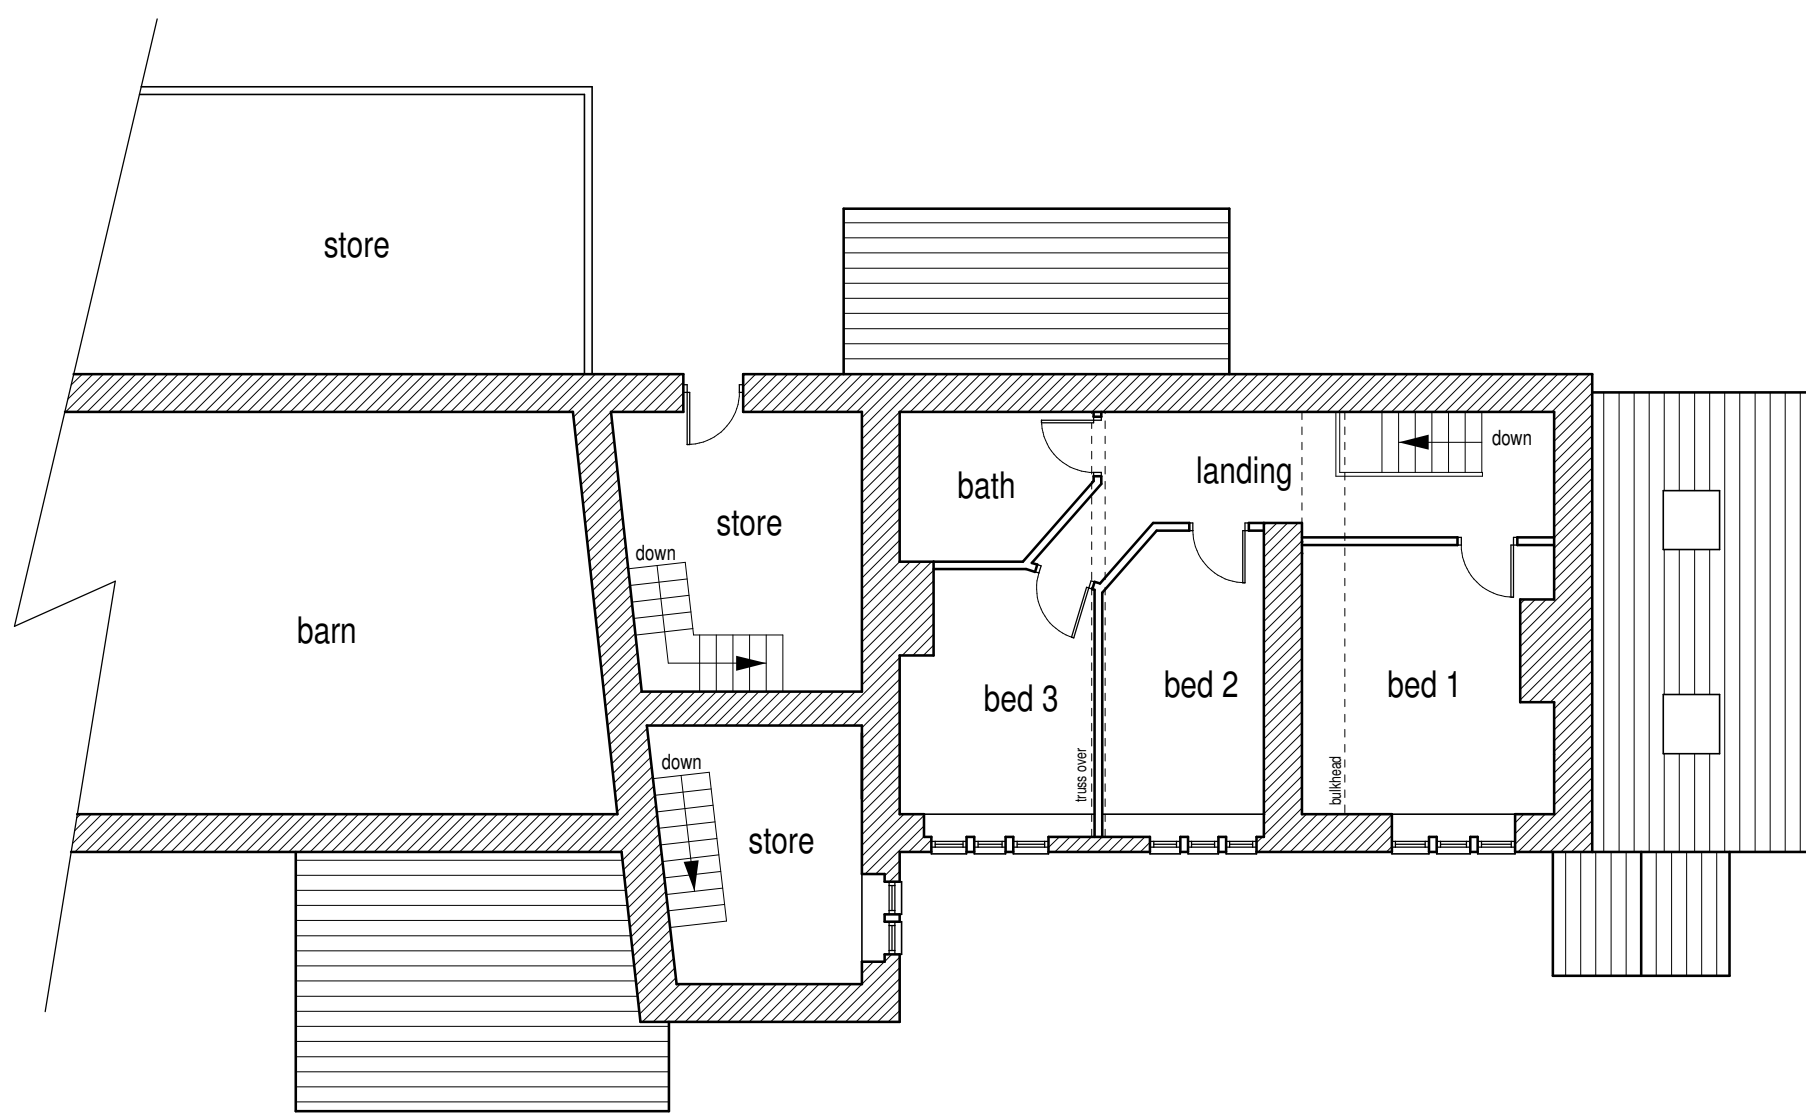

Existing first floor layout (1:100)

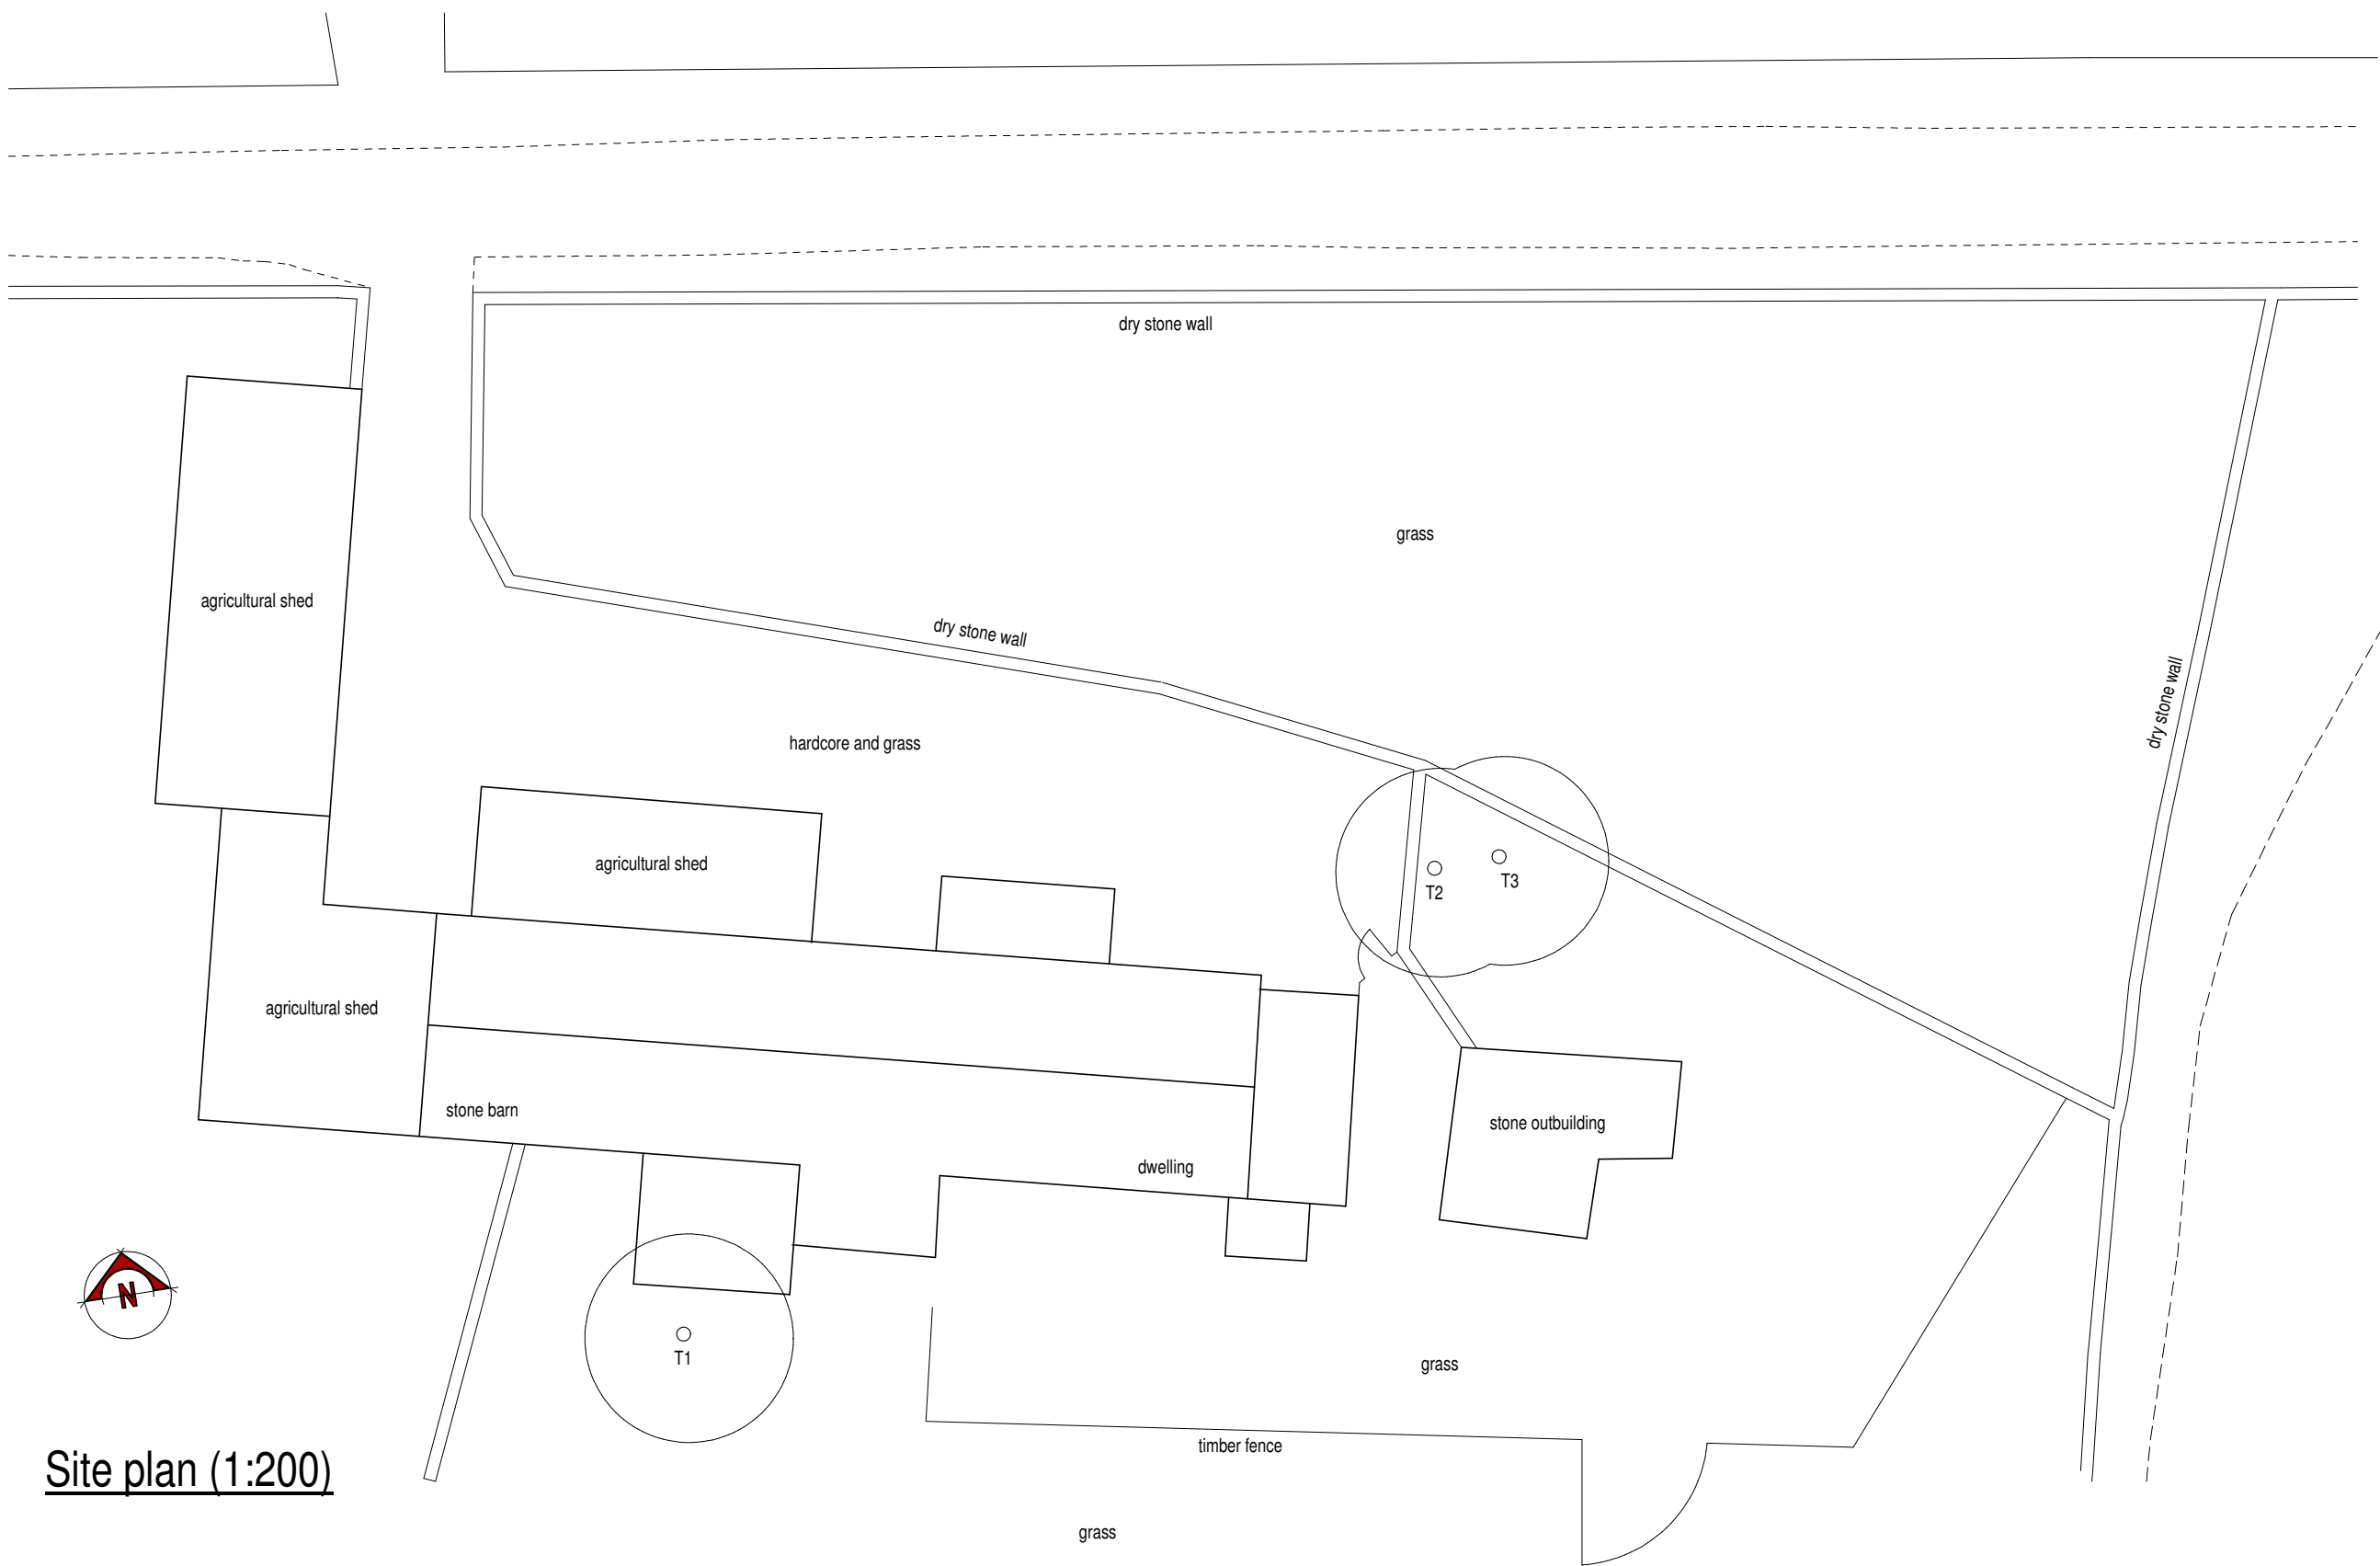

Site plan (1:200)

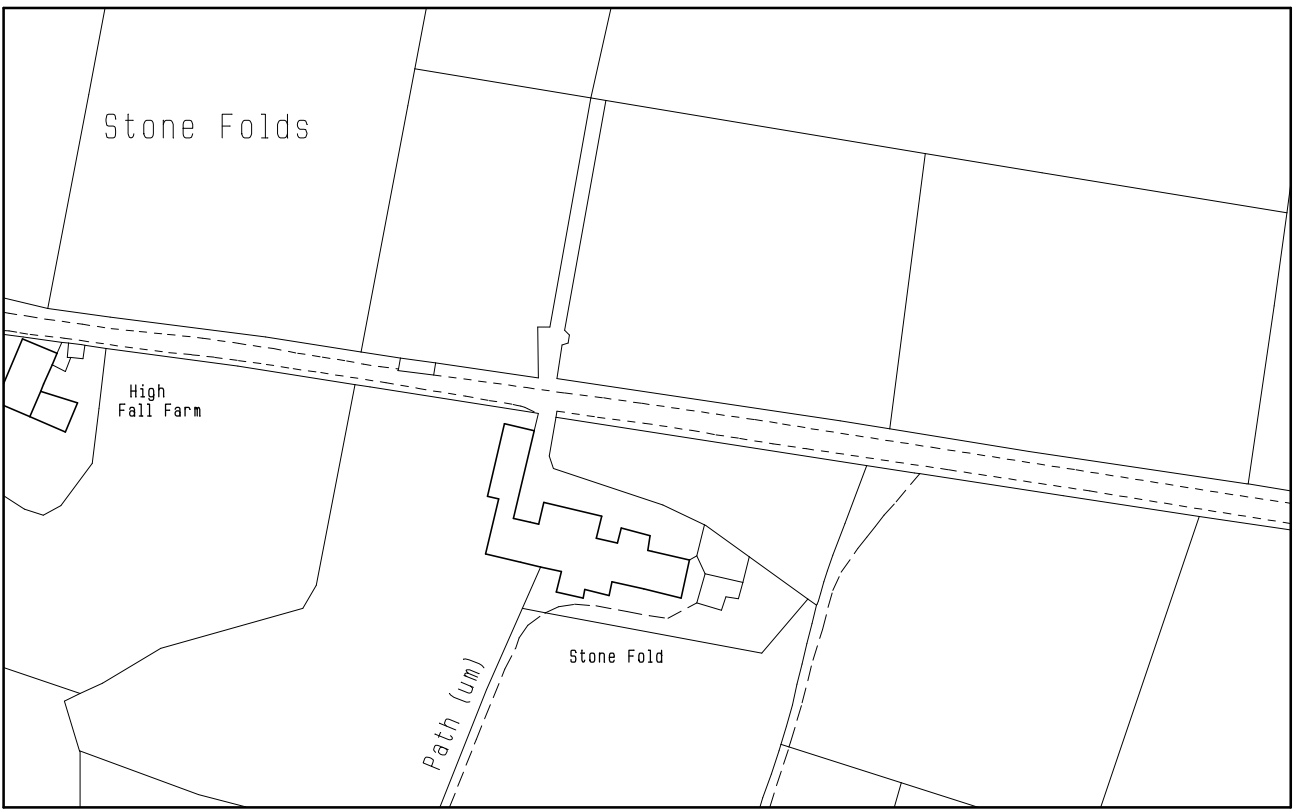

Location plan (1:1250)



Colne Valley Design
8 Meadow Lane
Slaithwaite
Huddersfield HD7 5EX

Tel/Fax: 01484 842097
Mobile: 07867 803312
E-mail: mitchell@cvdesign.freemove.co.uk
Proprietor: S.A. Mitchell (AIOB)

Project
Extensions to dwellings.

For
P & G Sykes.

Address
Stone Fold Farm
Off Waters Road
Marsden.

Title
Existing layouts and elevations.

Job No. 15 J 01.	Drawing number 01.	Date March 2018.
---------------------	-----------------------	---------------------