
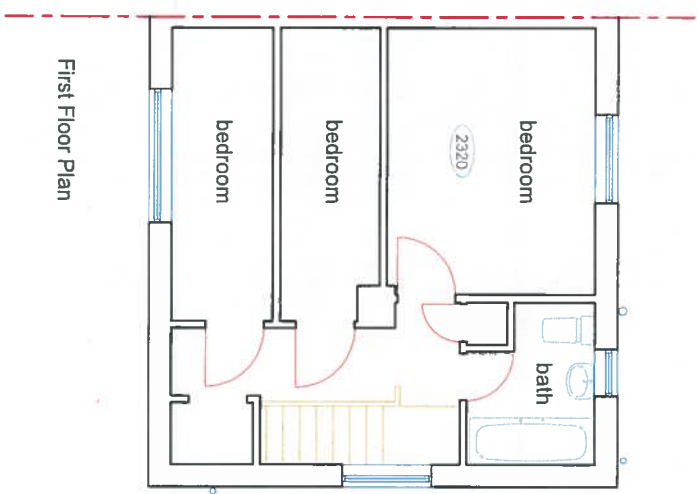


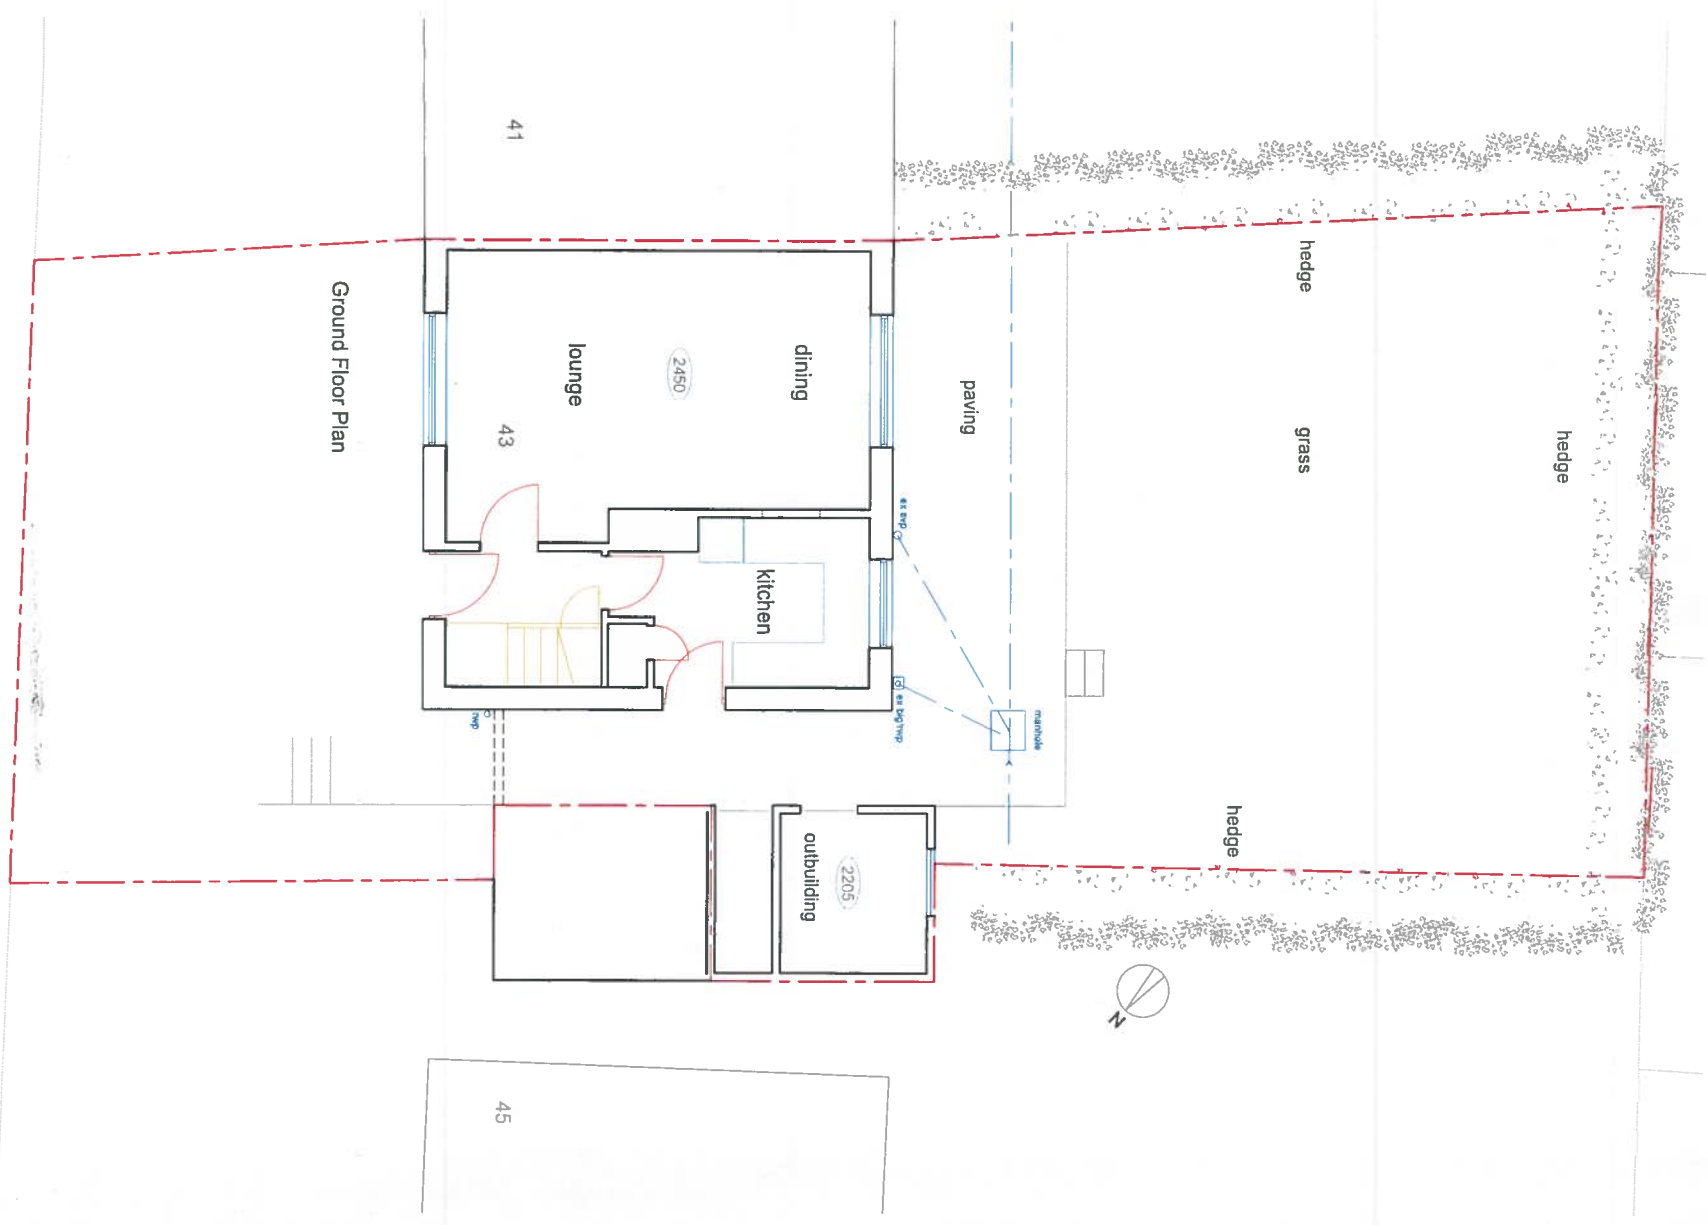

Client:	Bernard Clark	Project:	Extension	Scale:	1:100	Date:	June 2018
Address:	43 Alandale Road Bradley HD2 1SB	Dwg Title:	Existing Floor Plans	Dwg No:	ALR02	Status:	Planning
				Revision:	#		