


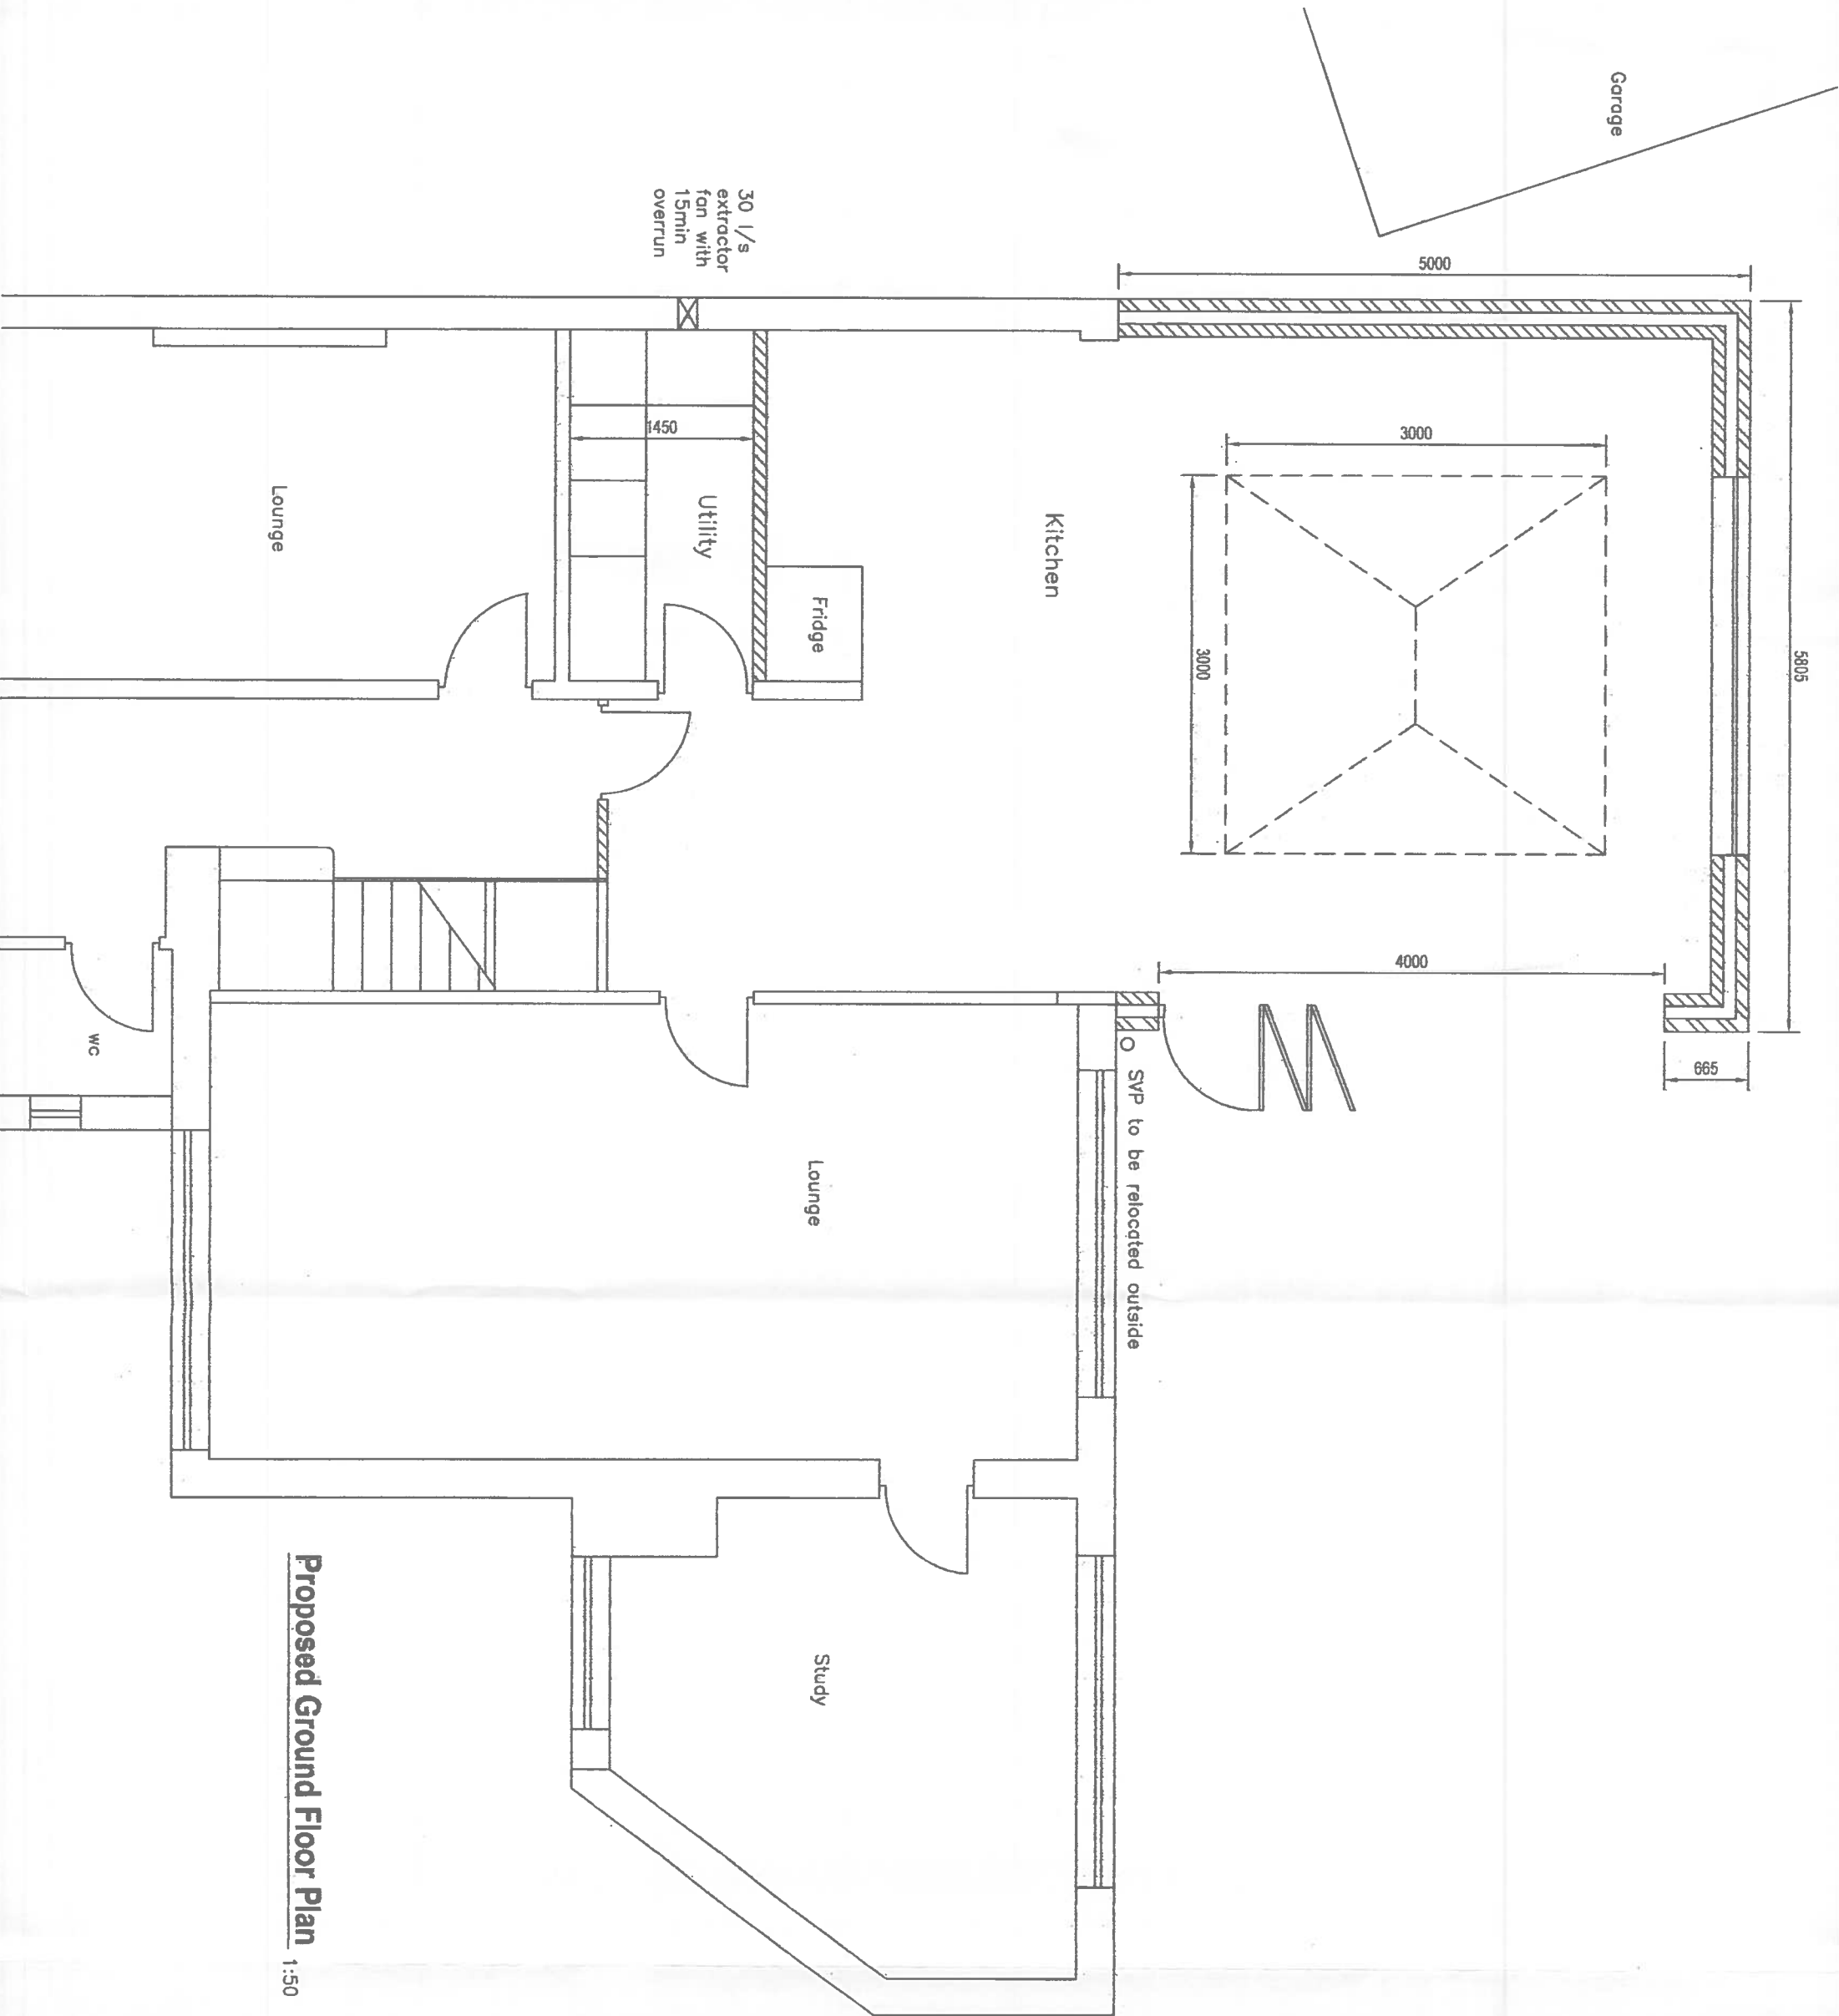

MIRFIELD DESIGNS
Planning & Building Control Service
Tel: 07877959728
Email: mirfielddesigns@gmail.com

Client MR & MRS KENT			
Job 36 CHEVIOI WAY UPPER HOPTON			
Title PROPOSED FLOOR PLAN			
Drawn By	RK	Date	JUNE 2018
Eng. Check		Scale	1:50
Tech. Check			
Drawing No. 2018 / 150 / 02			Rev.