




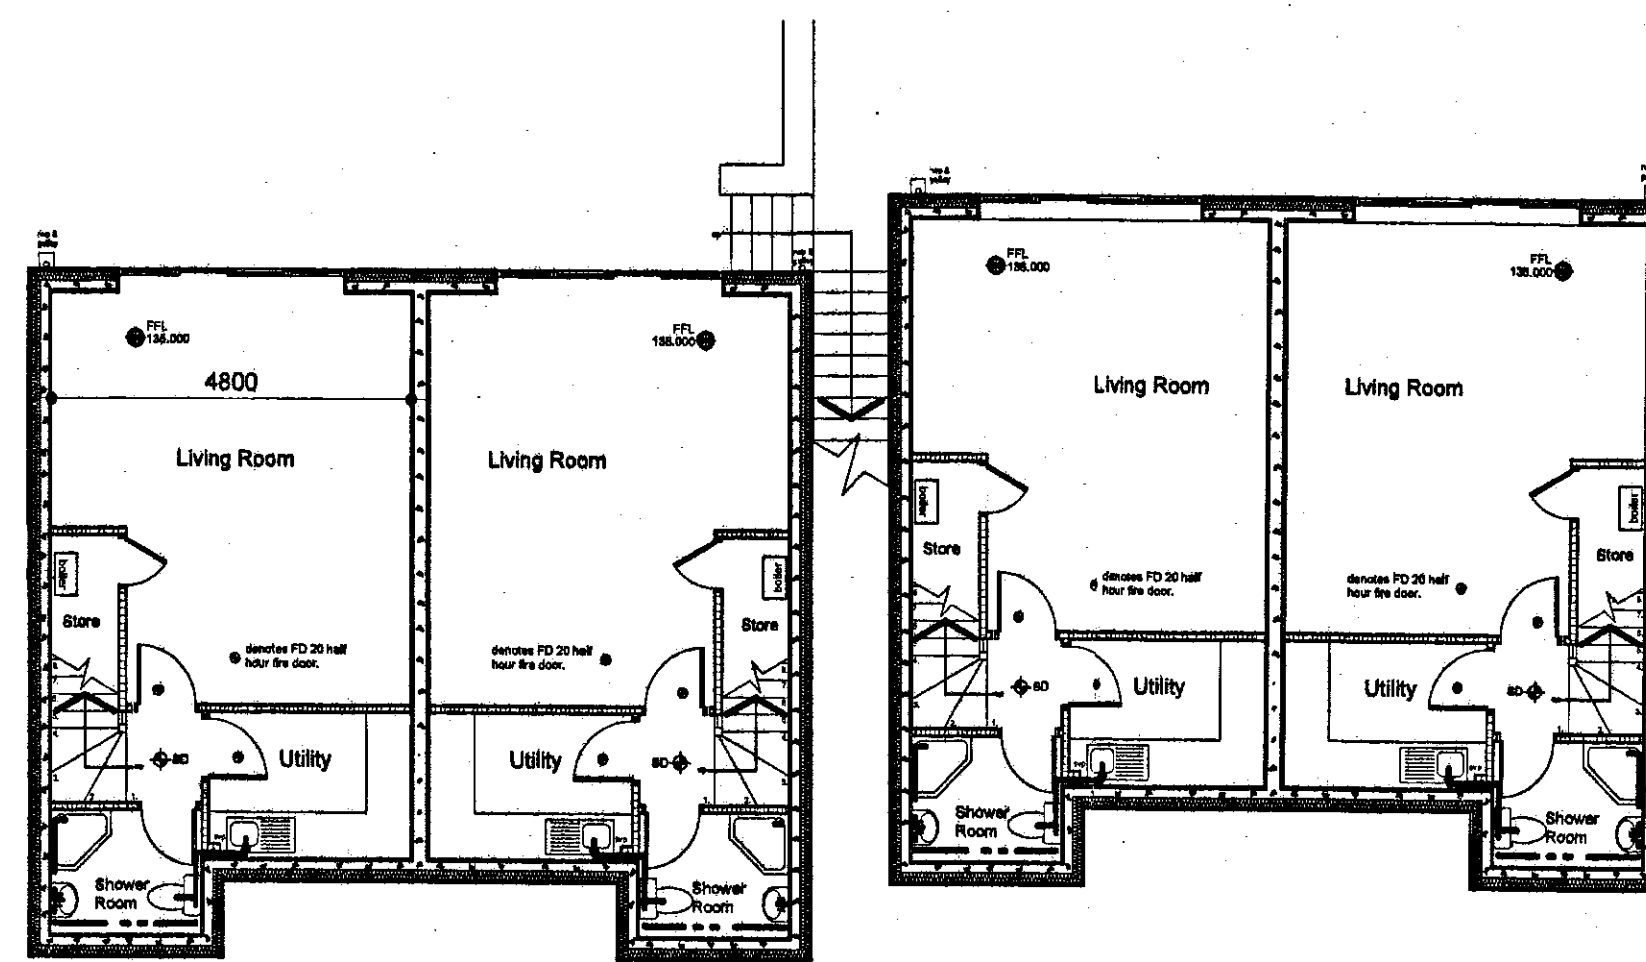



Lower Ground Floor Plan

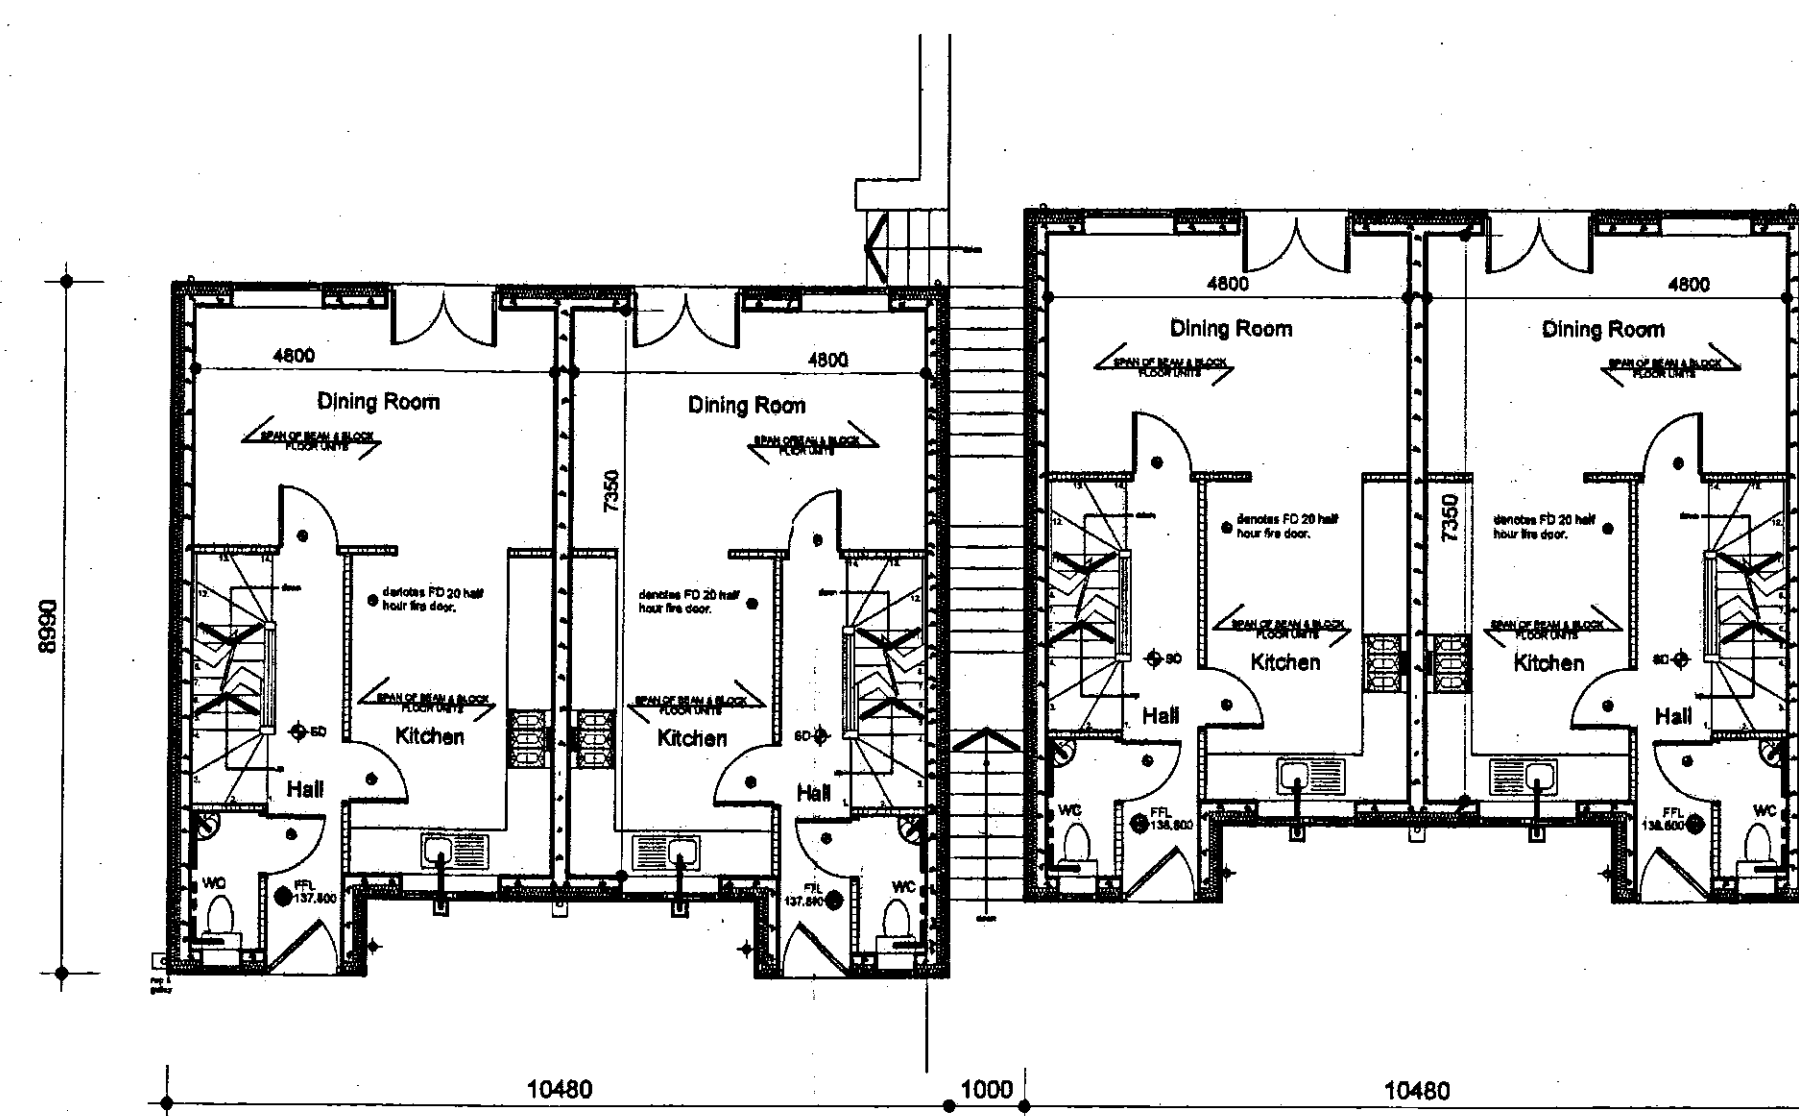


Ground Floor Plan

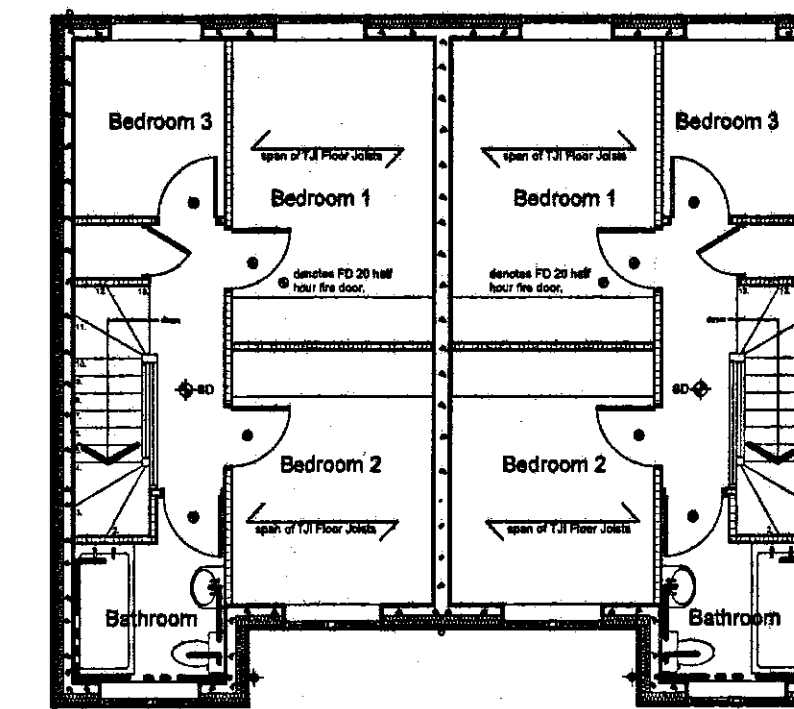

First Floor Plan

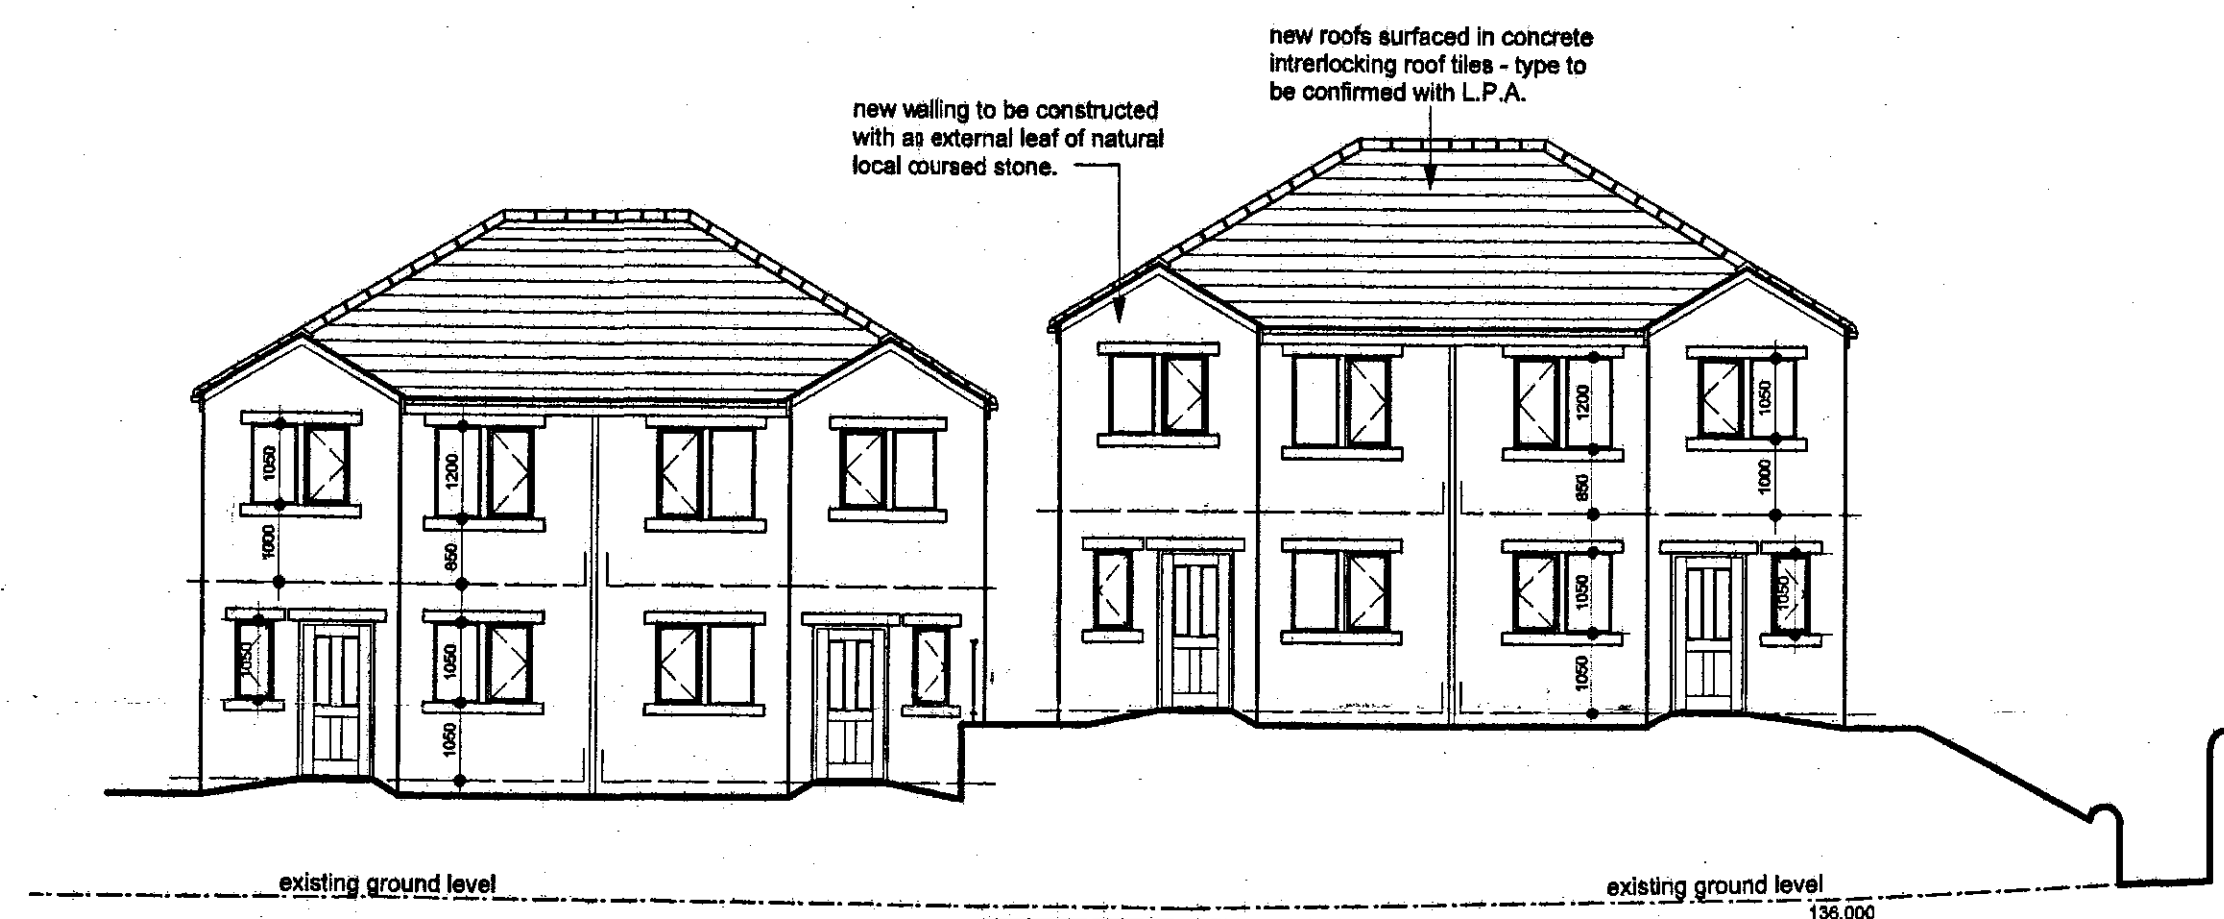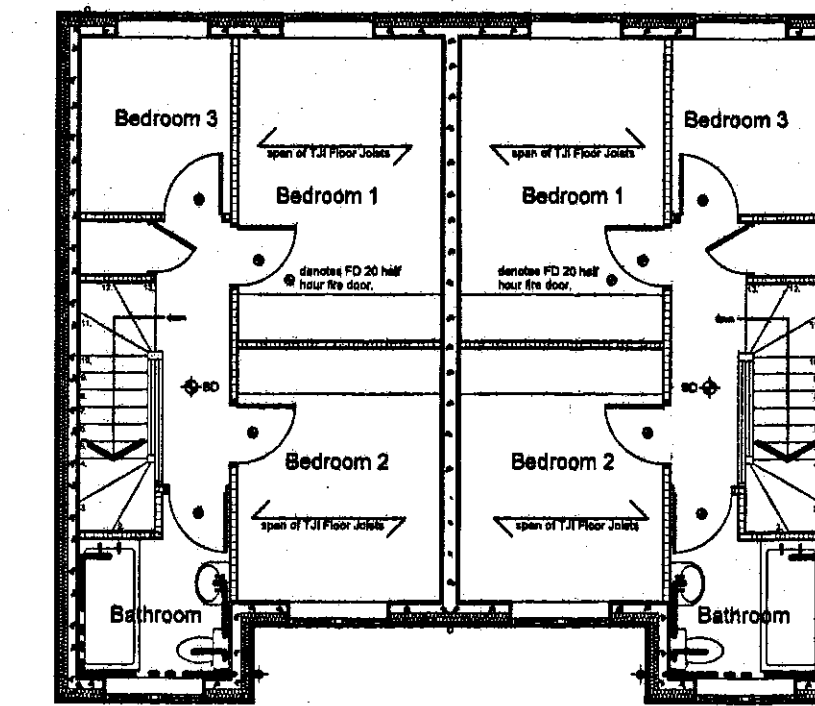


South East Elevation

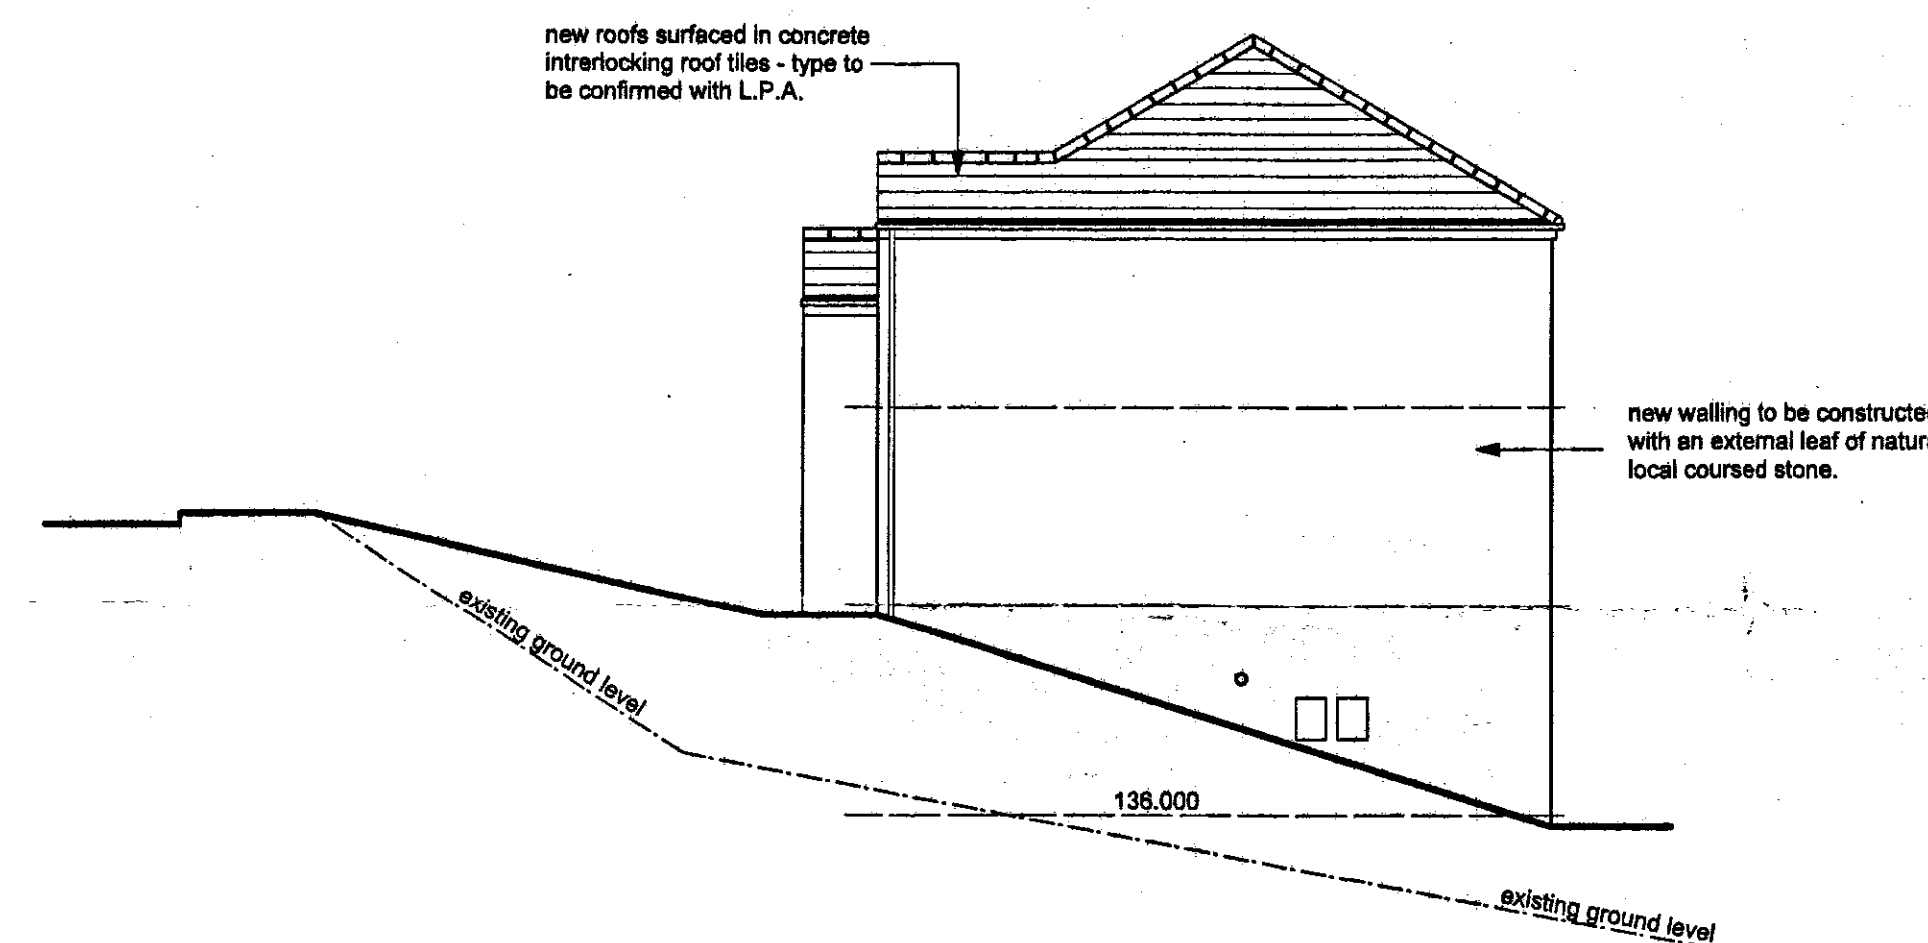

North East Elevation



North West Elevation

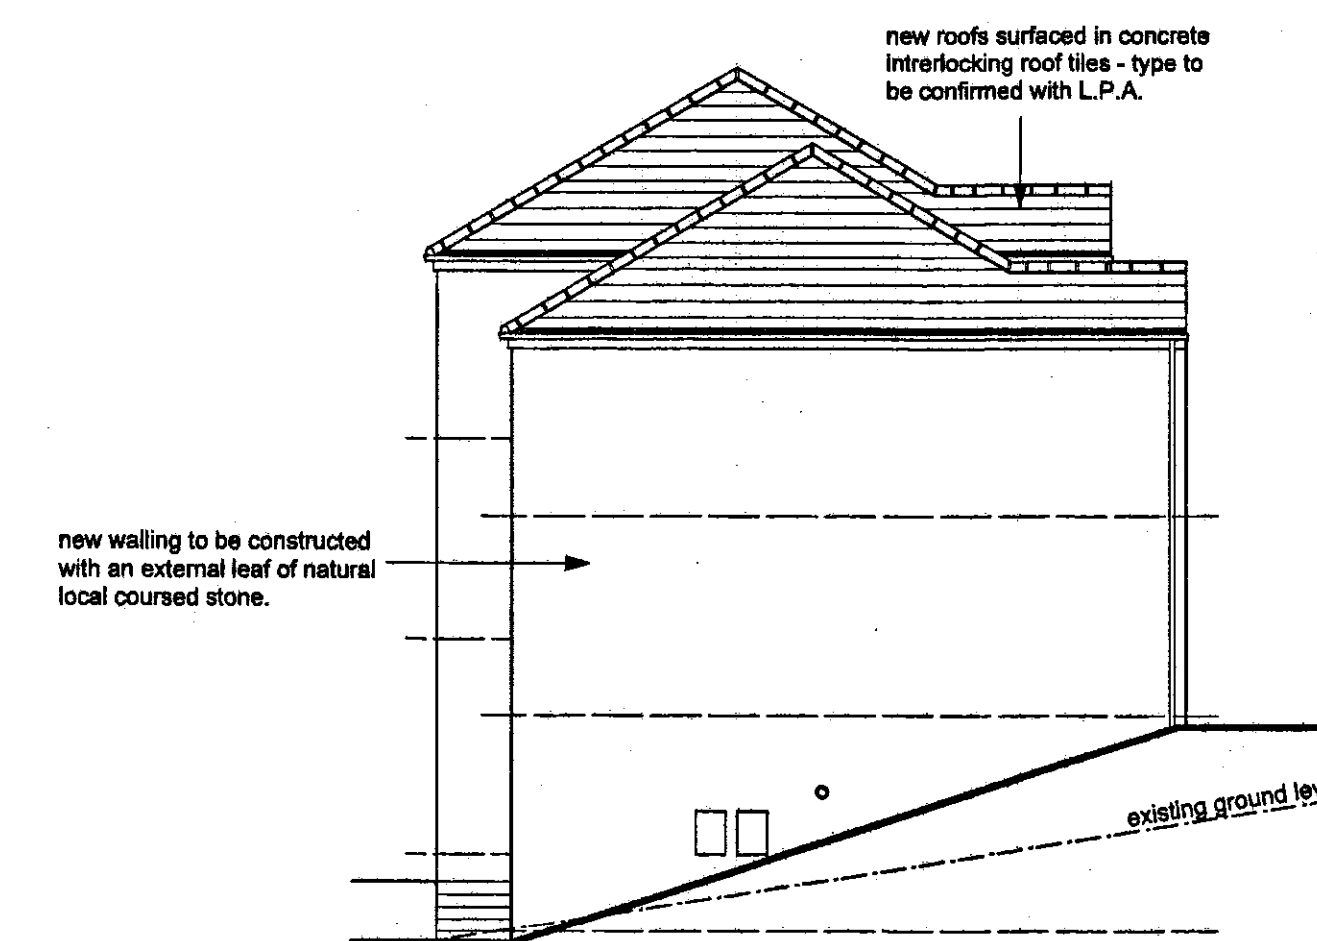

South West Elevation

Notes:
This drawing has been prepared specifically for the purpose of Planning Permission (where appropriate) & Building Regulation Approval. Valley Properties accept no liability for errors or omissions. The drawing may be used for estimating purposes, but the Principal Contractor must carry out a site investigation. The Contractor is responsible for checking site dimensions, materials etc., and all building work, such work being checked by Building Control on site, as may be appropriate. Valley Properties disclaim any liability for works carried out.

Revisions:
Rev.A (March 2013) - External wall materials amended to natural local coursed stone
Rev.B
Rev.C
Rev.D

VALLEY PROPERTIES
ARCHITECTURAL DESIGN SERVICES
7 Holmfirth Road
Meltham
Holmfirth HD9 4AA
Tel: 01484 854100 Mob: 07769736142
E-mail: vpropertier@icloud.com

Client Details:
I.E.S. MANAGEMENT LTD

Project Title:
Residential Development at
Vicarage Road
Longwood
Huddersfield

Drawing Title:
Planning Drg. - Modified House Types (Plots 34,35,36 & 37)

Scale: 1/100	Drawing Number: 2012020602	Rev: A	Date Drawn: June 2012	Drawn By: ANDREW SMITH
-----------------	-------------------------------	-----------	--------------------------	---------------------------