



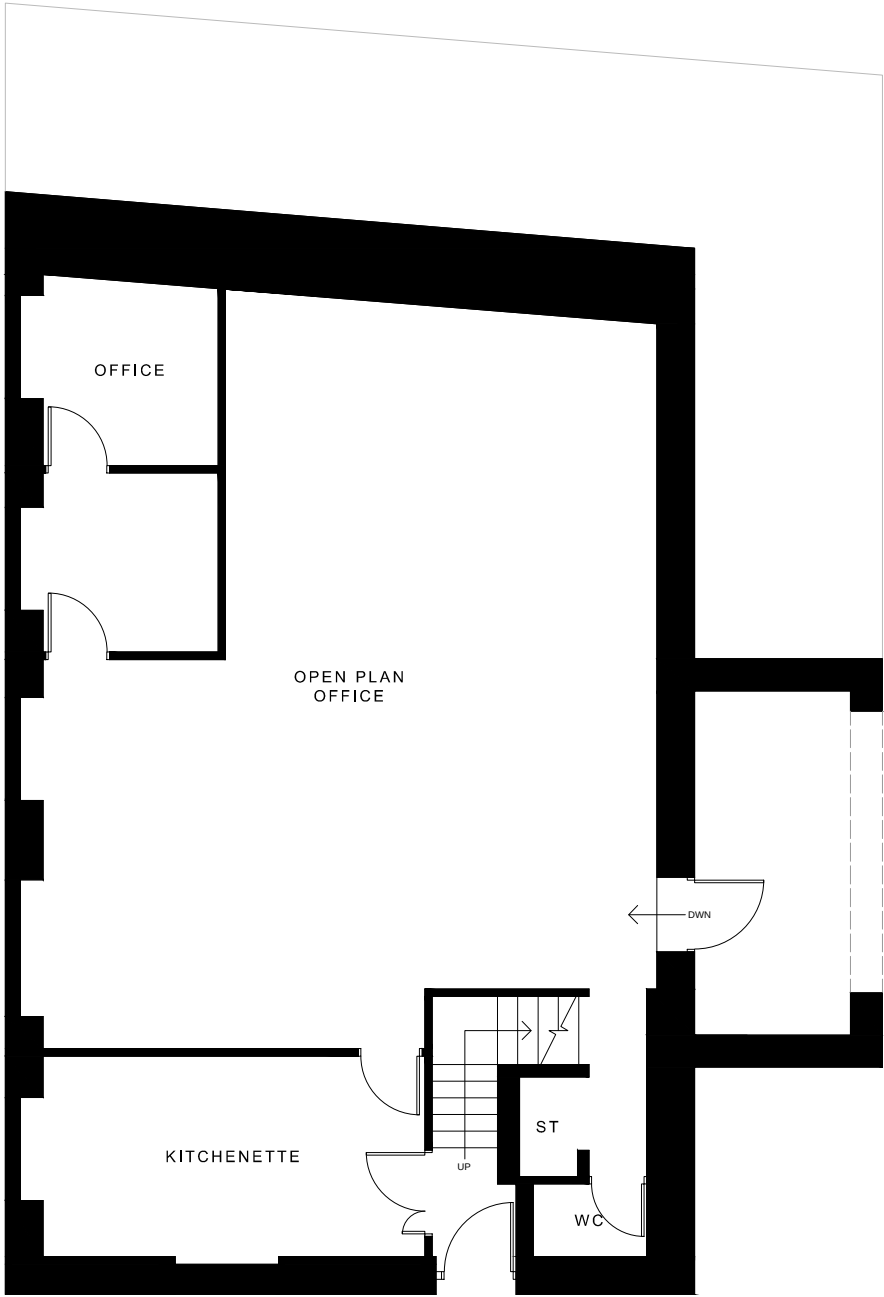

EXISTING GROUND FLOOR PLAN
Scale 1:100 at A3

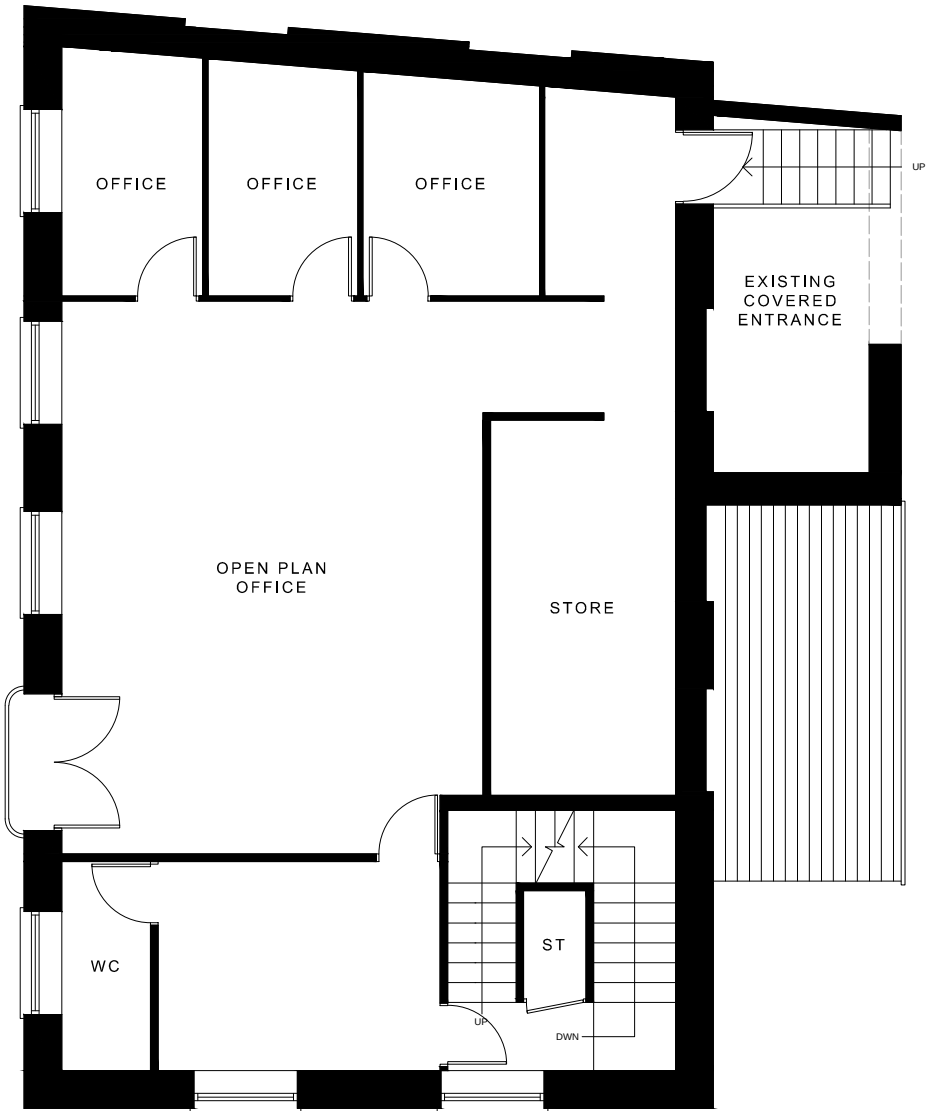

EXISTING FIRST FLOOR PLAN
Scale 1:100 at A3

PROJECT INFORMATION

Client.
Mr Mohammed Ali Seedat

Address.
Tadis House, Lower Peel Street, Dewsbury,
WF13 2ED

Project Title.
Change of Use of Existing Business (B1)/
Storage (B8) to Residential Apartments
(Dwellinghouse(s) C3) with associated material
alterations.

DRAWING DETAILS

Project Ref.
IQ17.058.P

Drawing Title.
Existing Ground Floor and First Floor Plans

Drawing Type.
Existing

Drawing No.
02

Scale.
1:50 @ A1
1:100 @ A3

Drawn/Checked.	Description.	Rev.
ED/MAI	Planning Application	-

NOTES

This drawing is for information only.



The Studio. No. 96 Blacker Road, Huddersfield,
HD1 5HN

Tel. +44 (0)1484 309 394
Email. studio@iq-arch.com

Web. www.iq-arch.com

This drawing and design is the copyright of 'Studio IQ' and may not be reproduced, retained or disclosed to any unauthorised person in any form whatsoever without prior express or written consent. Figured dimensions to be taken in preference to those scaled. All dimensions to be checked on site and taken in preference to those shown.