



Notes:
1. Setting out to be the responsibility of contractor.
2. Contractor to pay particular attention to pitch of roof and headroom at stairs.
3. Any discrepancies to be reported to Colne Valley Design.

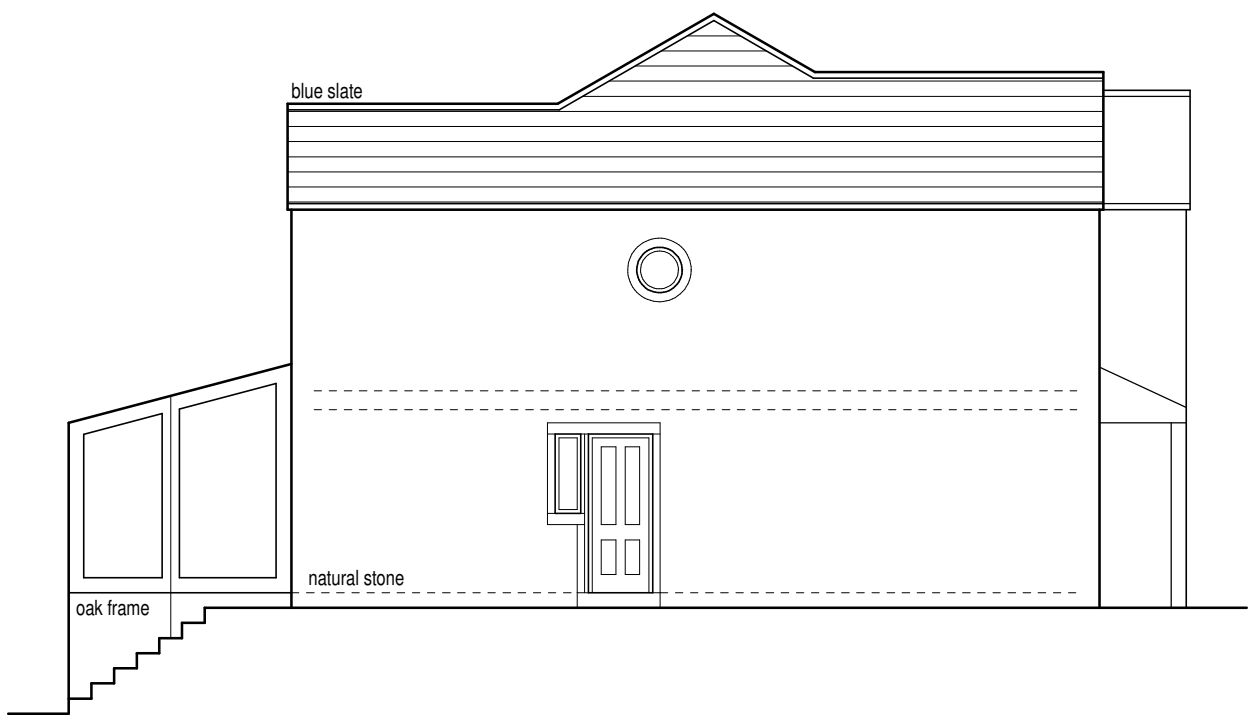


Proposed side elevation (1:100)




Proposed rear elevation (1:100)

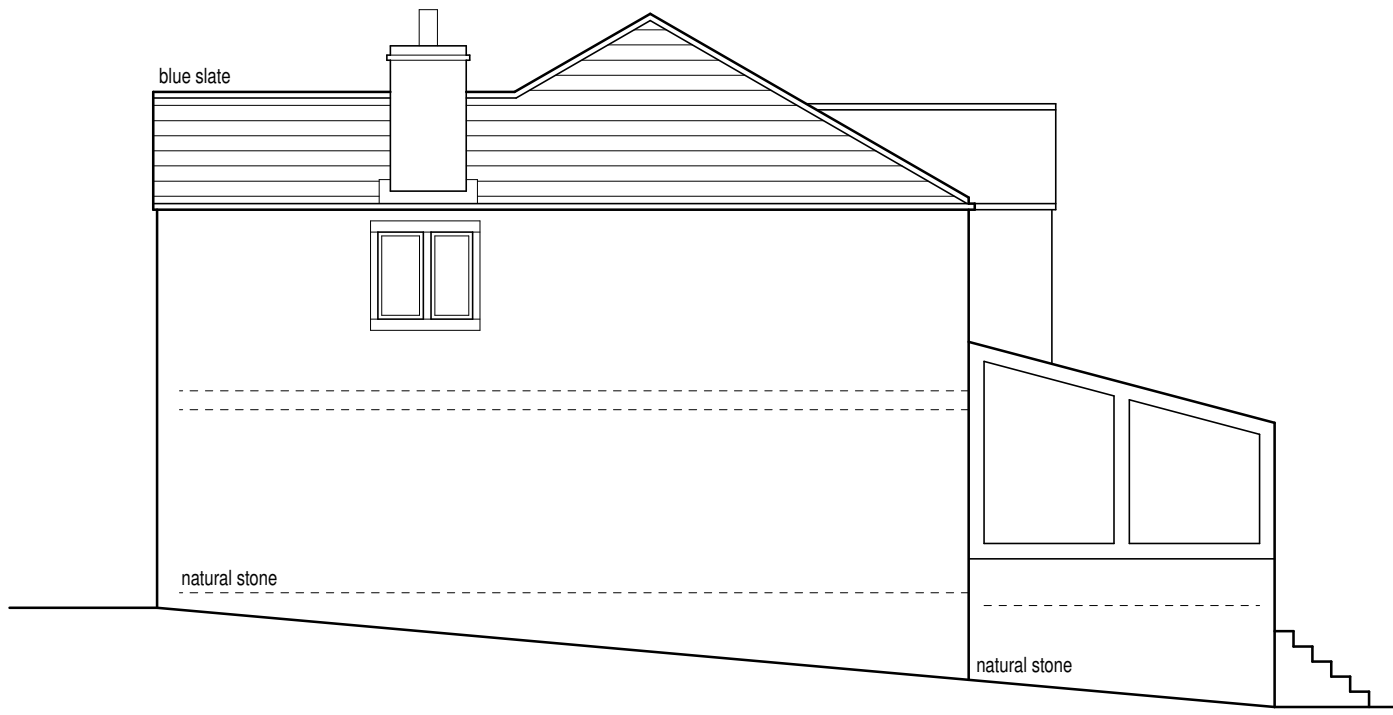

Proposed side elevation (1:100)

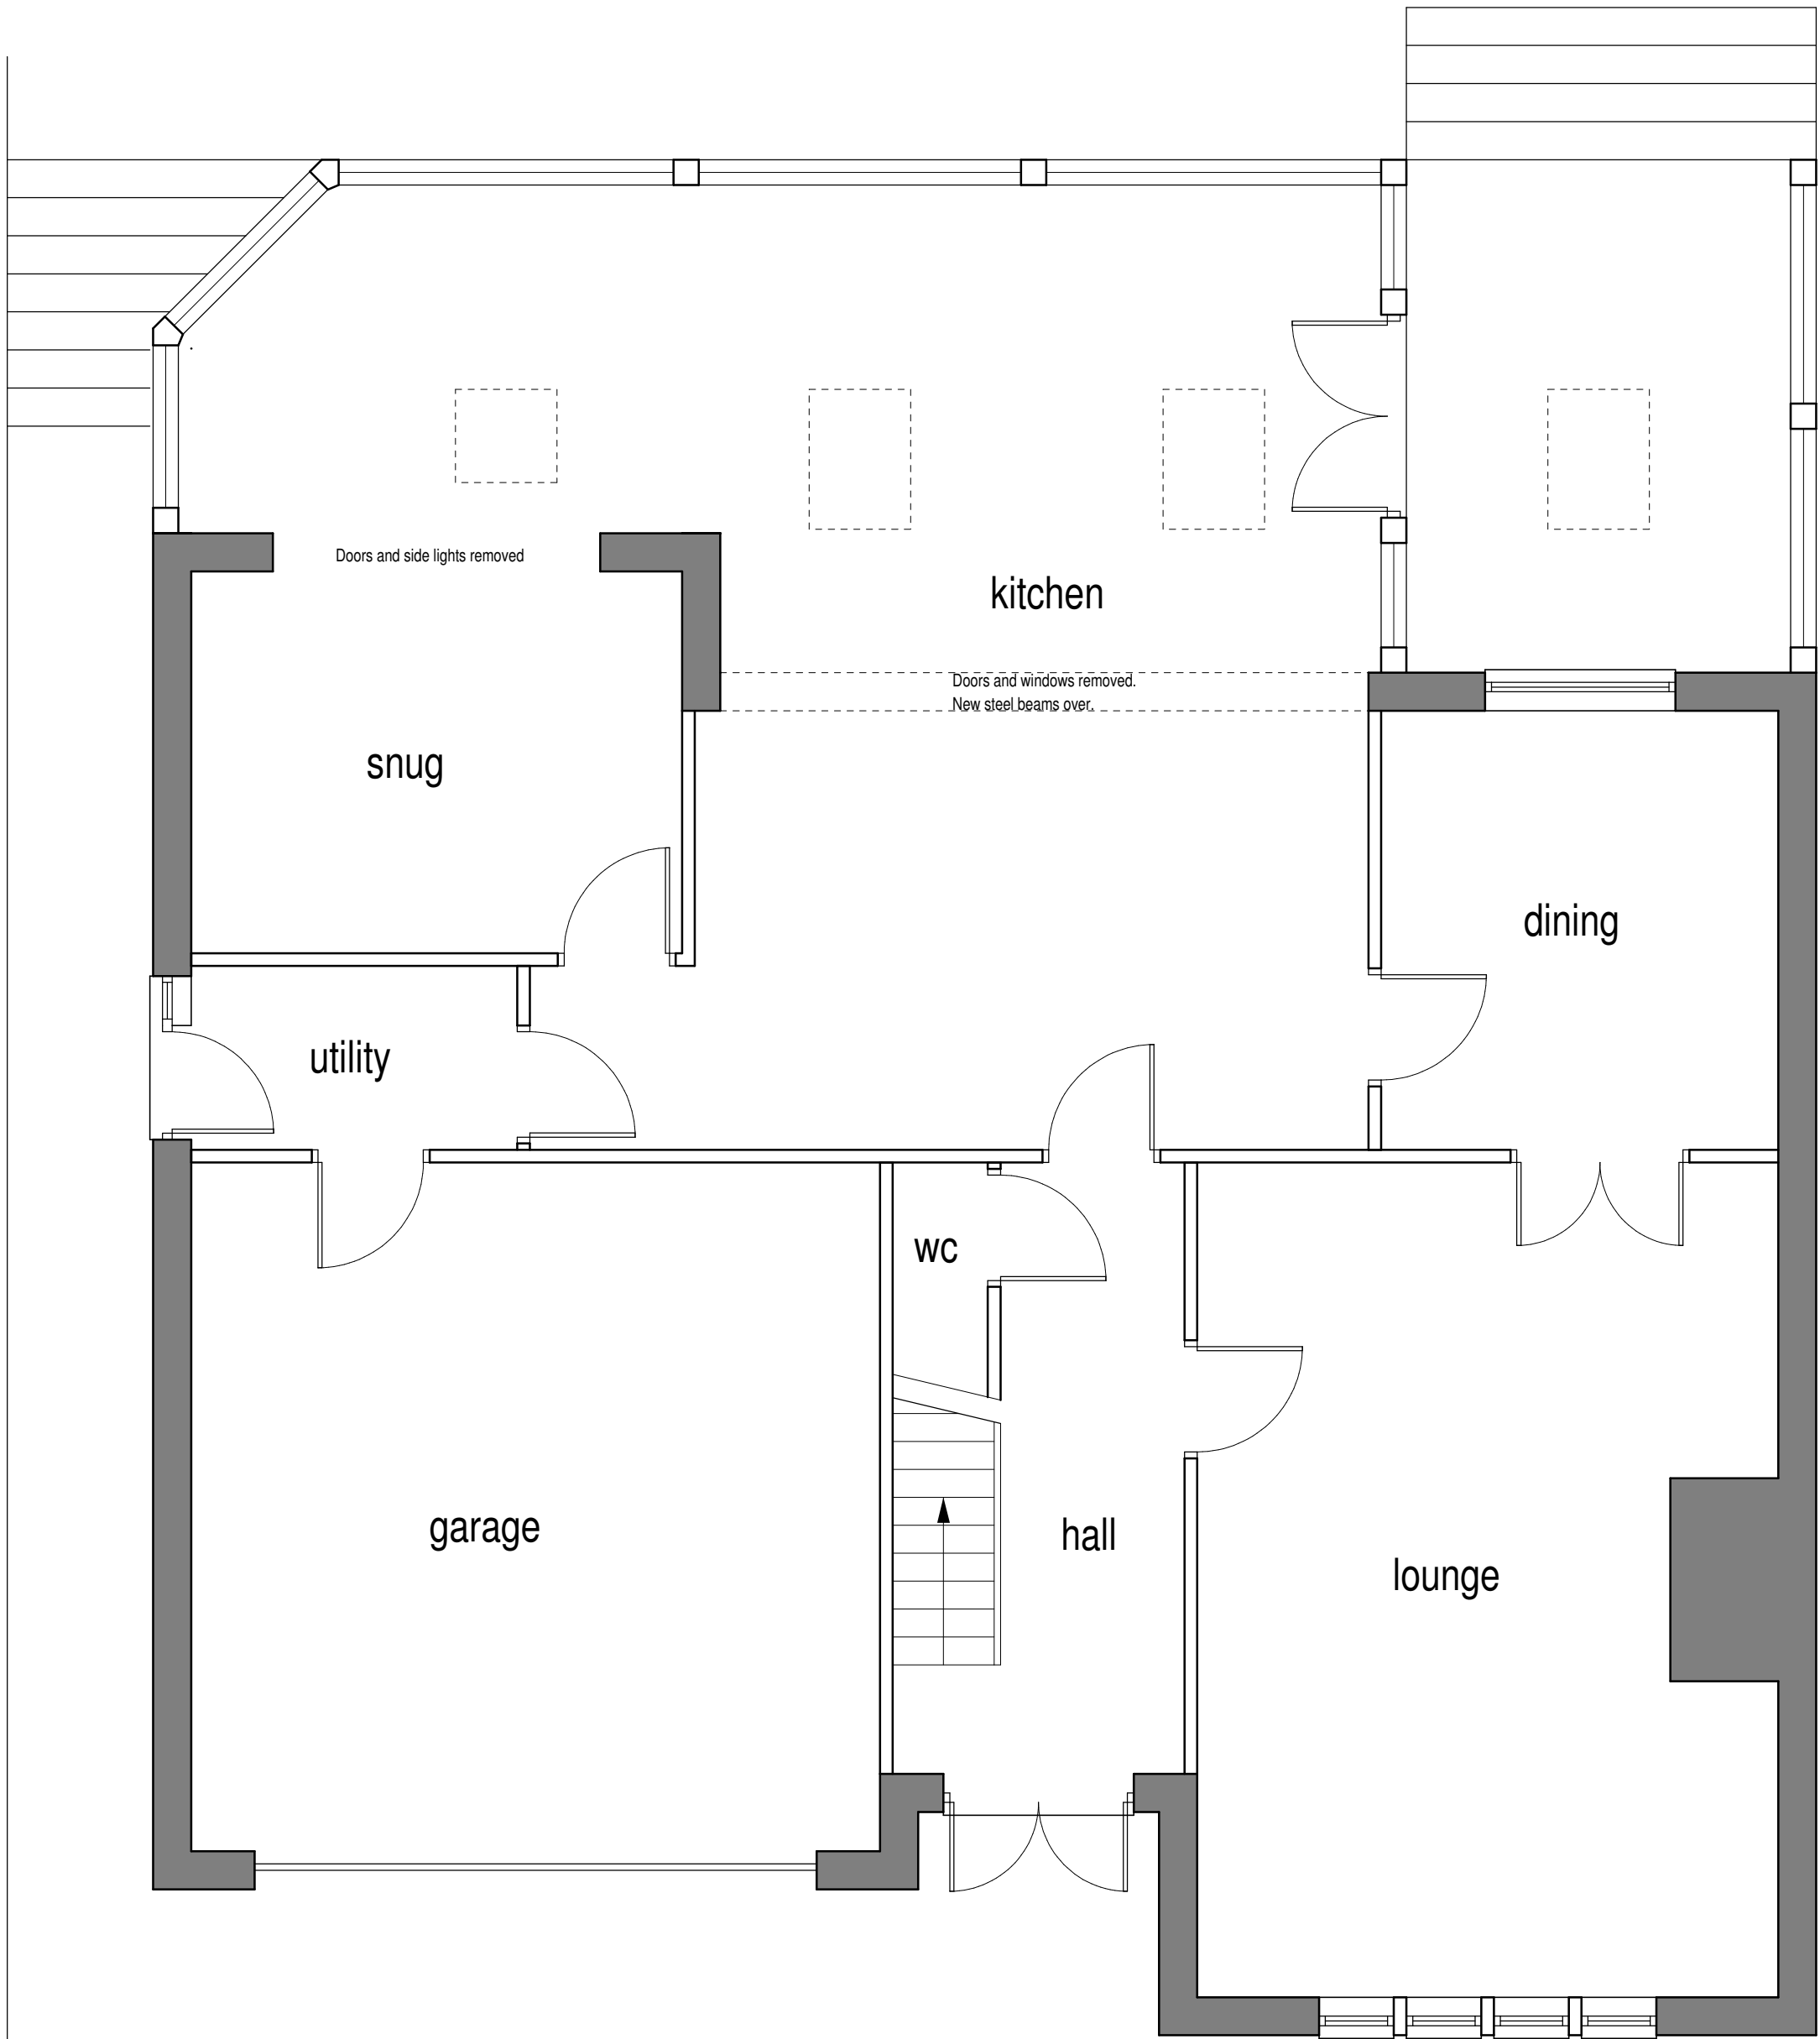

Proposed ground floor layout (1:50)

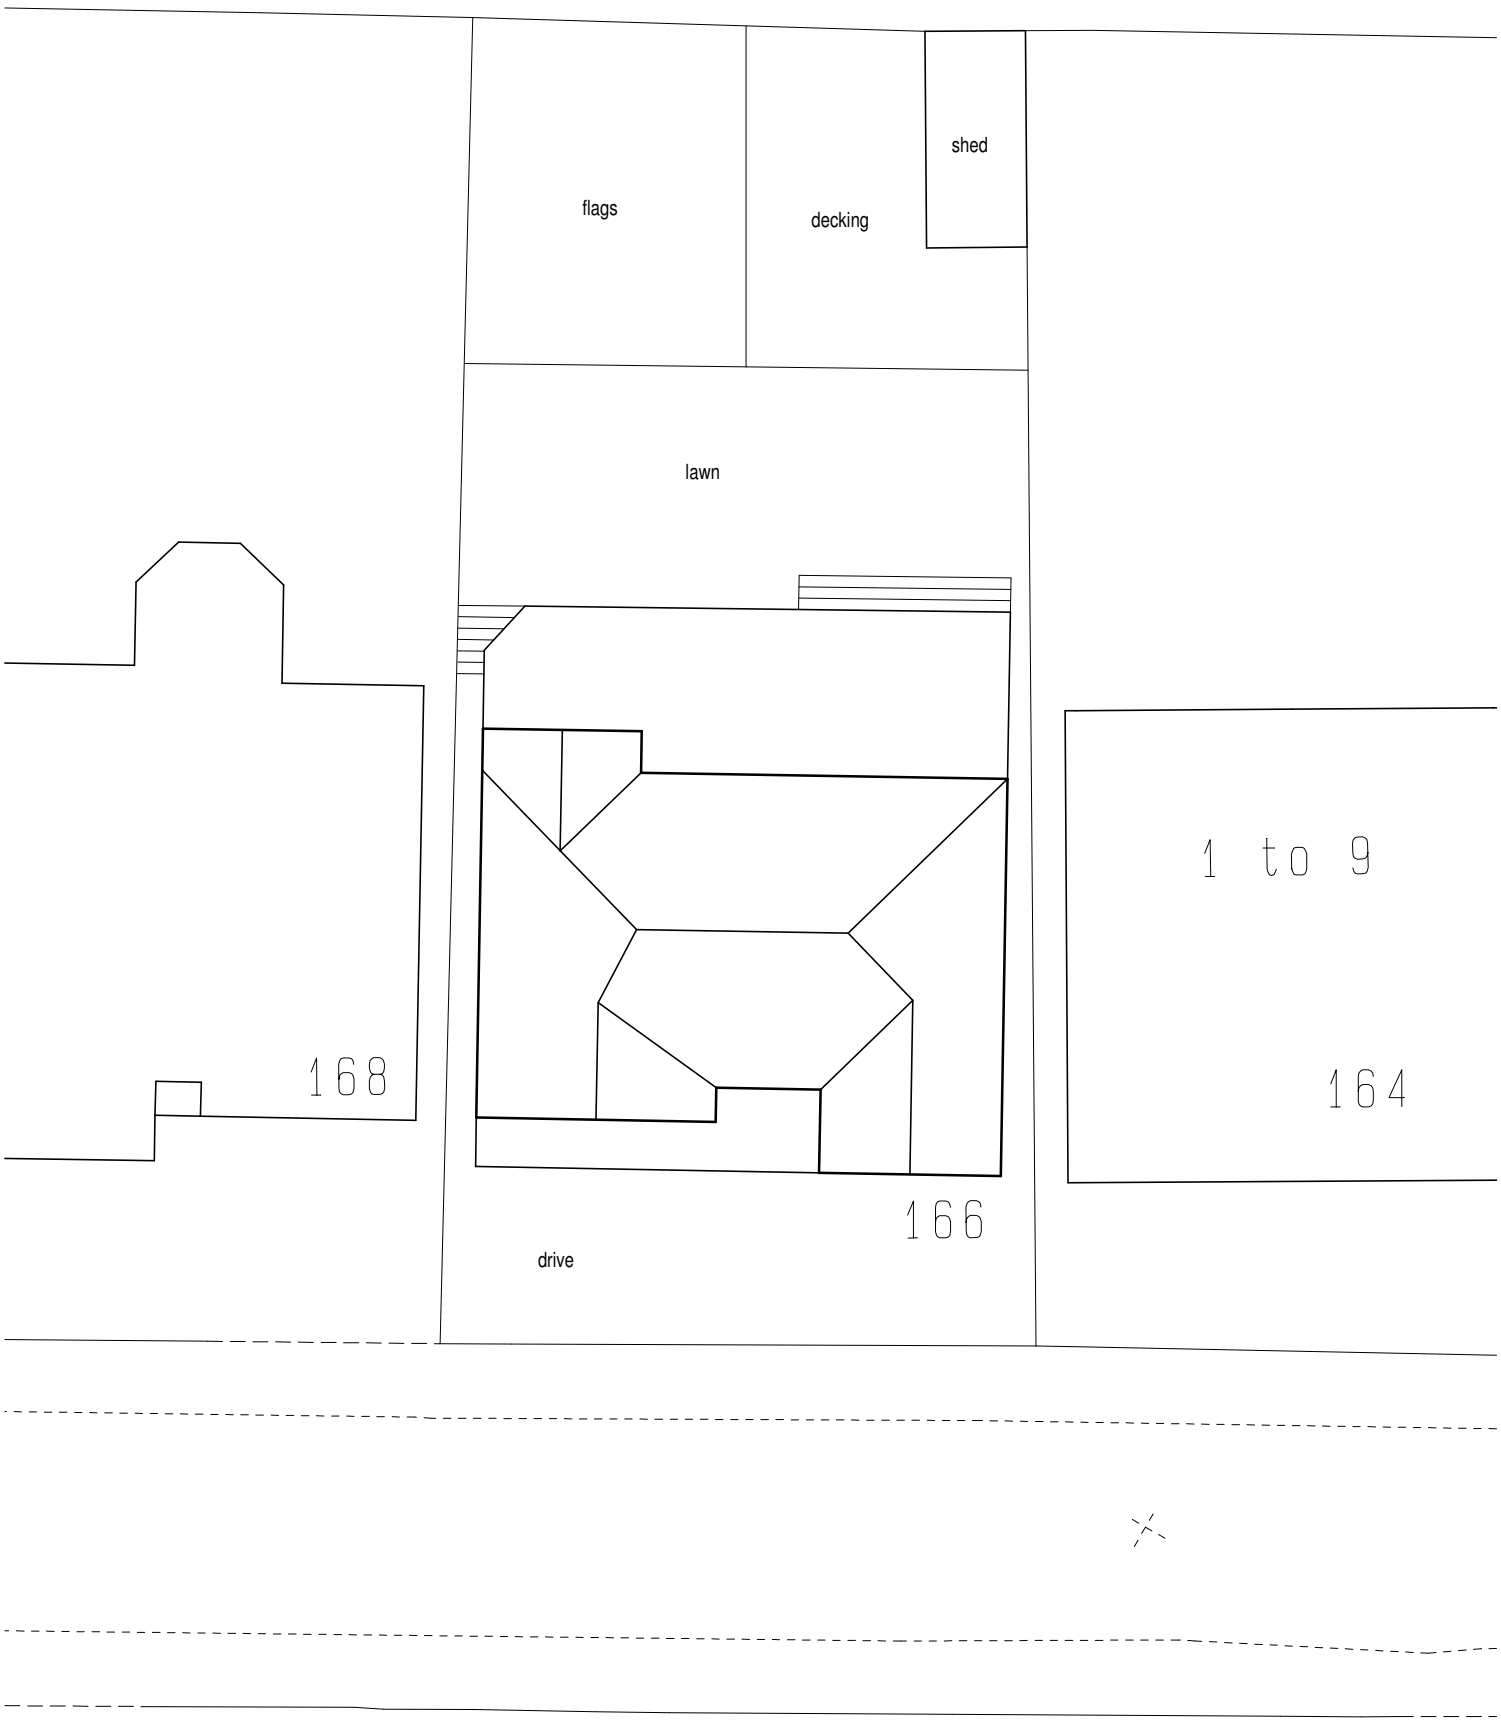

Proposed site plan (1:200)



Colne Valley Design
8 Meadow Lane
Slaithwaite
Huddersfield HD7 5EX

Tel: 01484 842097
Mobile: 07867 803312
E-mail: mitchell@sbhomes.co.uk

Proprietor: S.A. Mitchell (AIOB)

Project

Proposed new sun room.

For

Mr & Mrs D Womersley.

Address

166 Laund Road
Salendine Nook
HD3 3TY.

Title

Proposed layouts and elevations.

Job No.

18 J 22.

Drawing number

02.

Date

July 2018.