




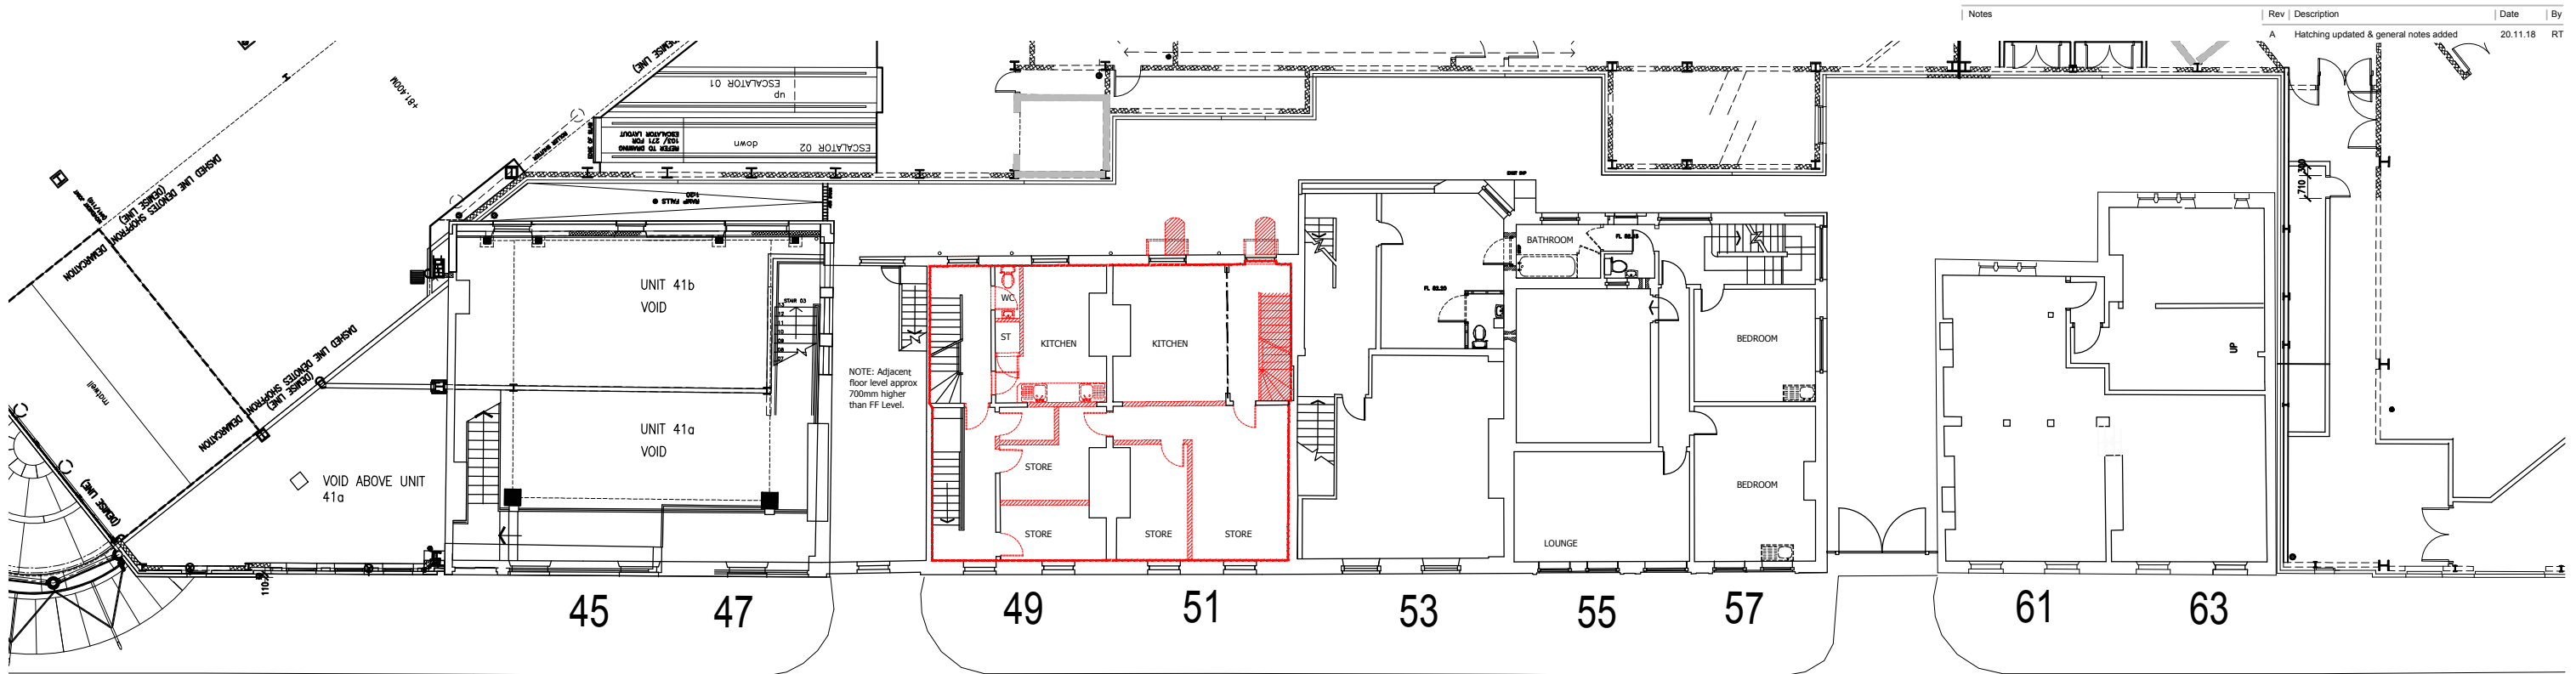


EXISTING - FIRST FLOOR PLAN

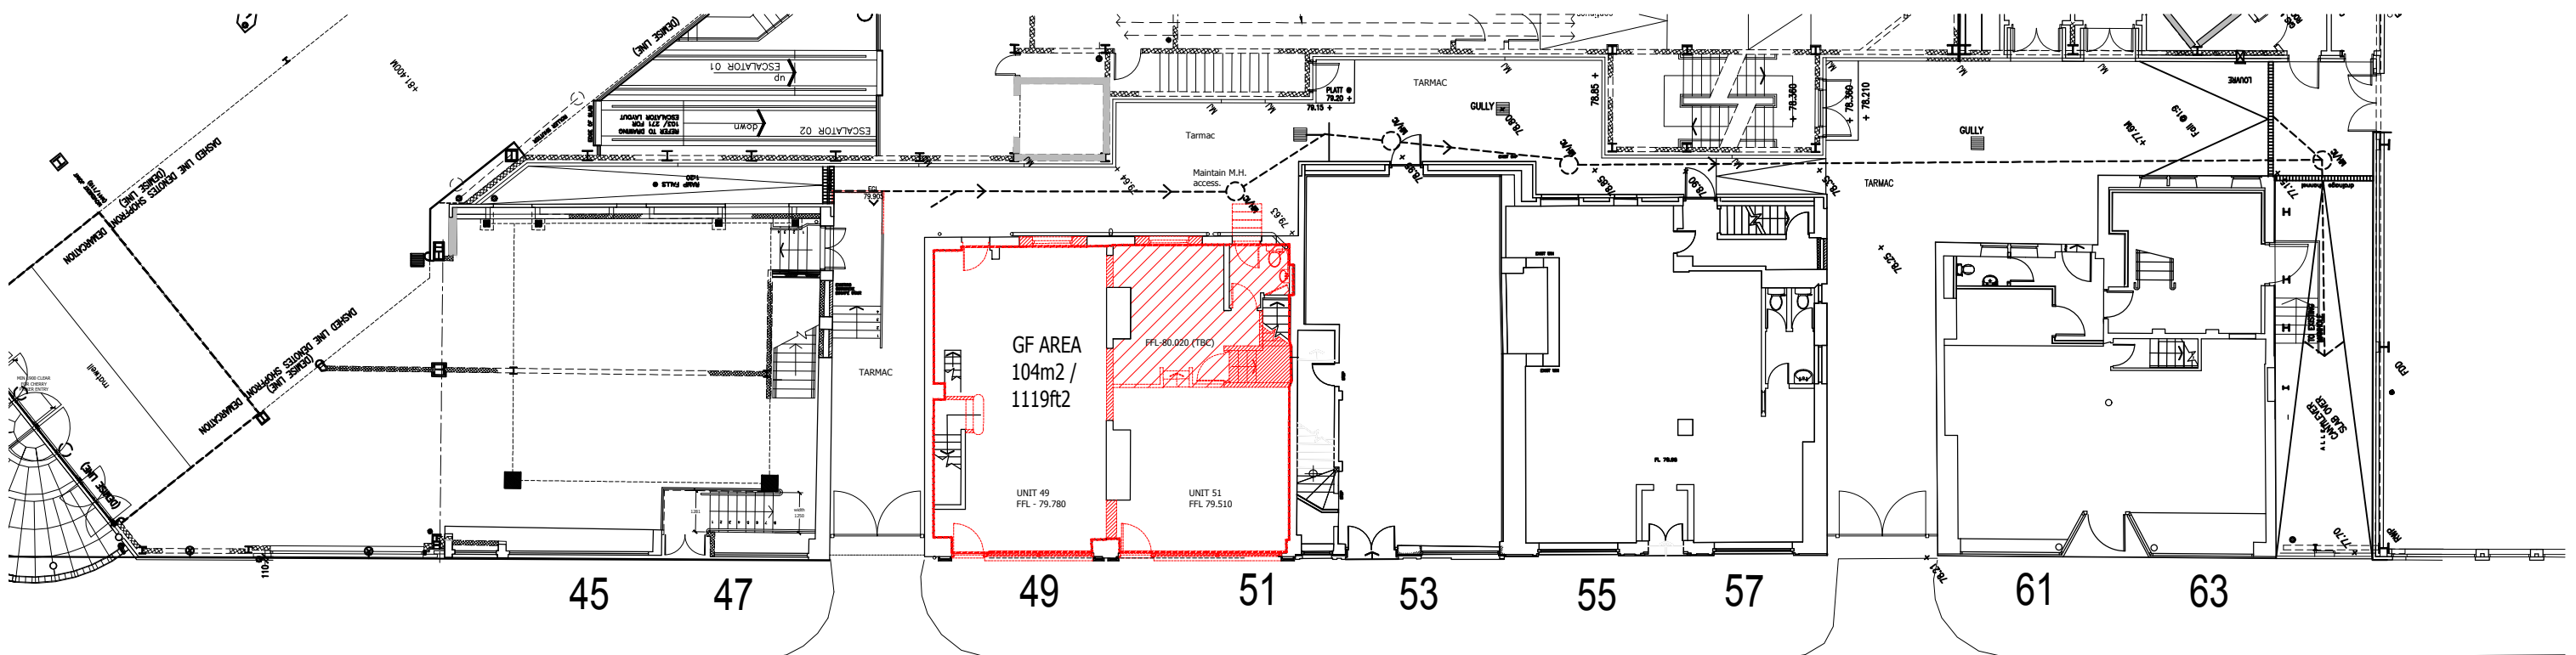

EXISTING - GROUND FLOOR PLAN

 

- EXISTING WALLS
- EXISTING GIFA
- PROPOSED DEMOLITIONS

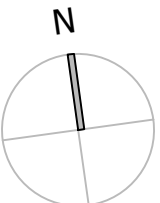

Refer CMA drawing 943-PL-02-003 for detail notes.

This drawing is copyright. All dimensions and details are to be verified on site. Any discrepancies are to be notified to the Architect prior to work commencing. Do not scale from drawings.			
Content	EXISTING GROUND & FIRST FLOOR PLANS with DEMO		
Client	WD KINGSGATE LTD		
Project	49-51 KING STREET, HUDDERSFIELD		
Date	13 AUG 2018	Drawing Scale	1:200@A3
Paper size	A3	Drawn by	RT
		Checked	HB
Project Code	943	Drawing No.	PL-02-001
		Revision	A

covellmatthews
ARCHITECTS
6 Manor Place, Edinburgh, EH3 7DD
edinburgh@covellmatthews.co.uk
t0131 226 3366

PLANNING