
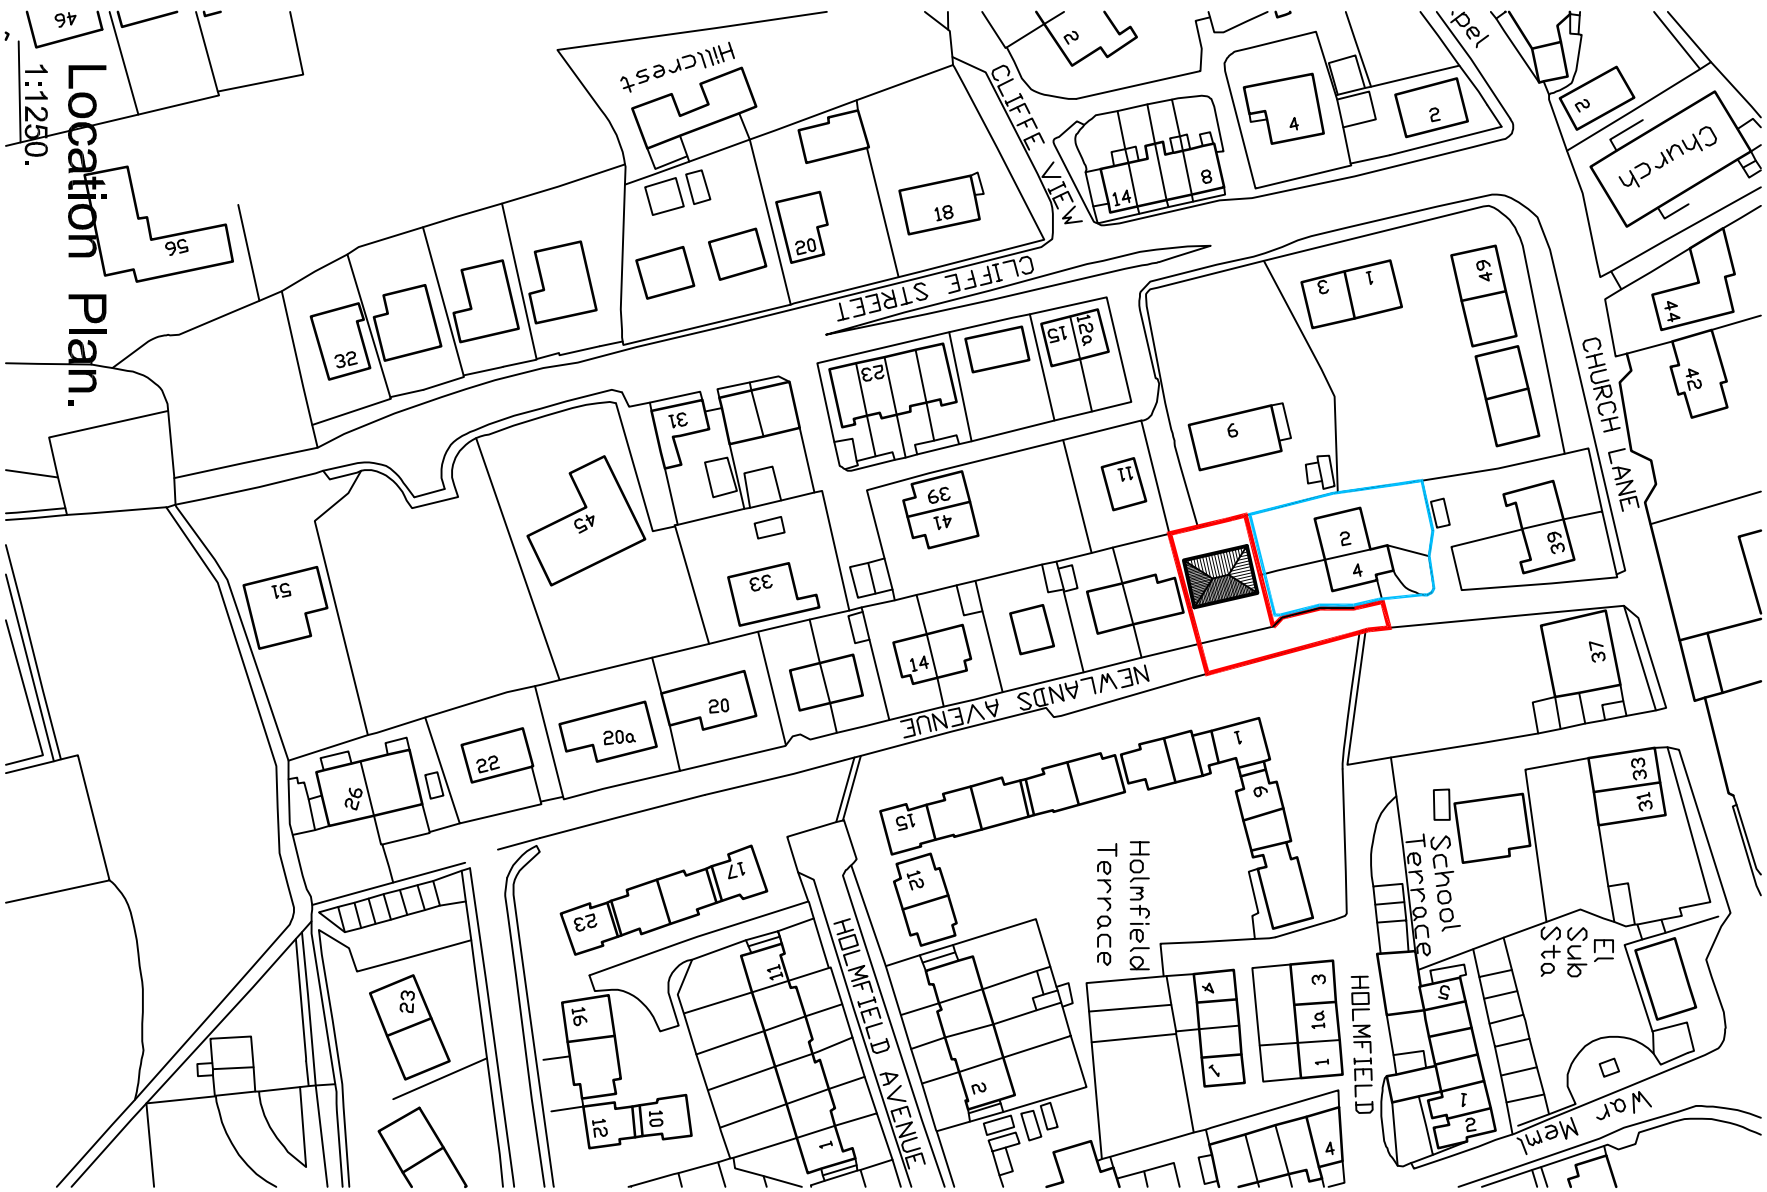


STEPHEN A. WELGER, m.c.i.a.t.
Architectural Technician and Surveyor.
217, Wakefield Road.
Normanton,
Wakefield.
WF6 1BP.
West Yorkshire.

Tel. 01924 890012.
Mob. 07989 964611.
e-mail. stevewelger@btinternet.com.

A Minor alterations as client request. 14.08.2018

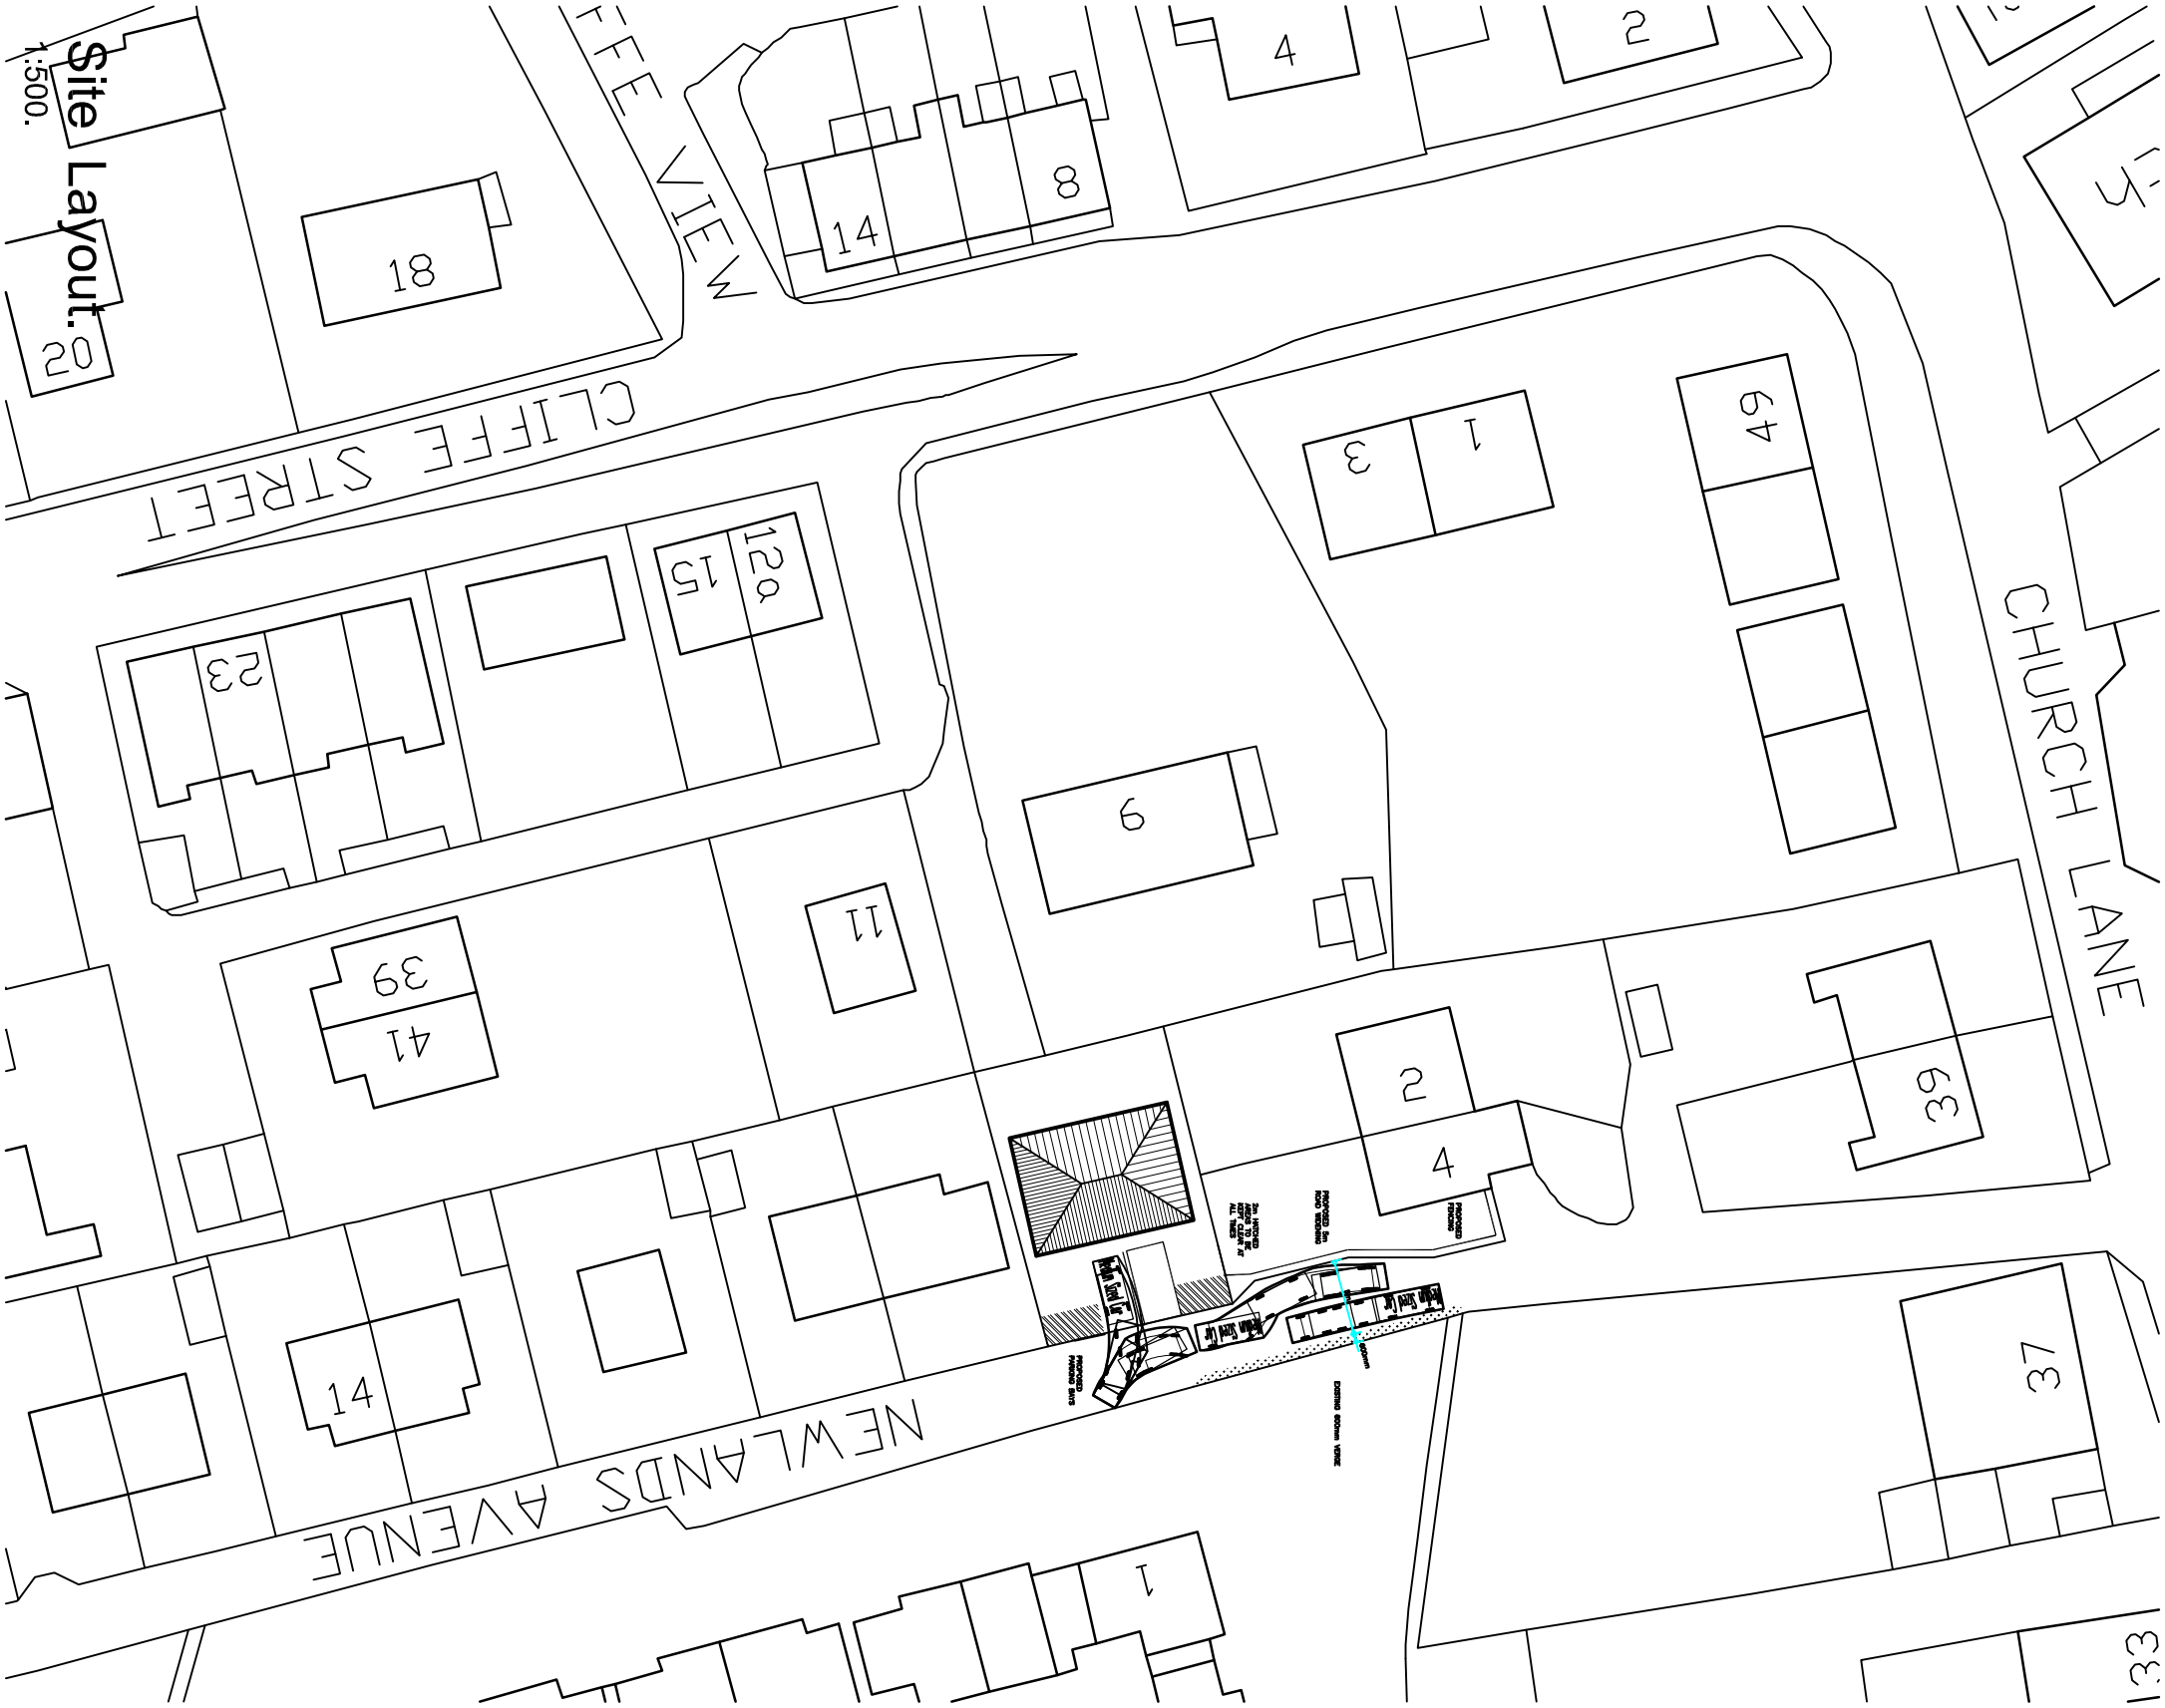

Property Address	Project Title	Drawing Title	Scale	1:500 - 1:1250 @ A3.
2, NEWLANDS AVENUE. CLAYTON WEST. HUDDERSFIELD. HD8 9NQ.	PROPOSED DEVELOPMENT. 2, NEWLANDS AVENUE. CLAYTON WEST. FOR MR. A. BROOK.	SITE PLANS LOCATION PLAN.	Date	JULY 2018
			Drawn by	SW
			Checked by	-
			Drawing no.	2018-46-03
			Revision	A