


The contractor is to comply in all respects with the current Building Regulations.
The contractor is to check all site dimensions and levels. Do not scale from the drawing, use written dimensions if in doubt, ASK.

REVISION




**EXISTING NORTH
ELEVATION** Scale 1:100

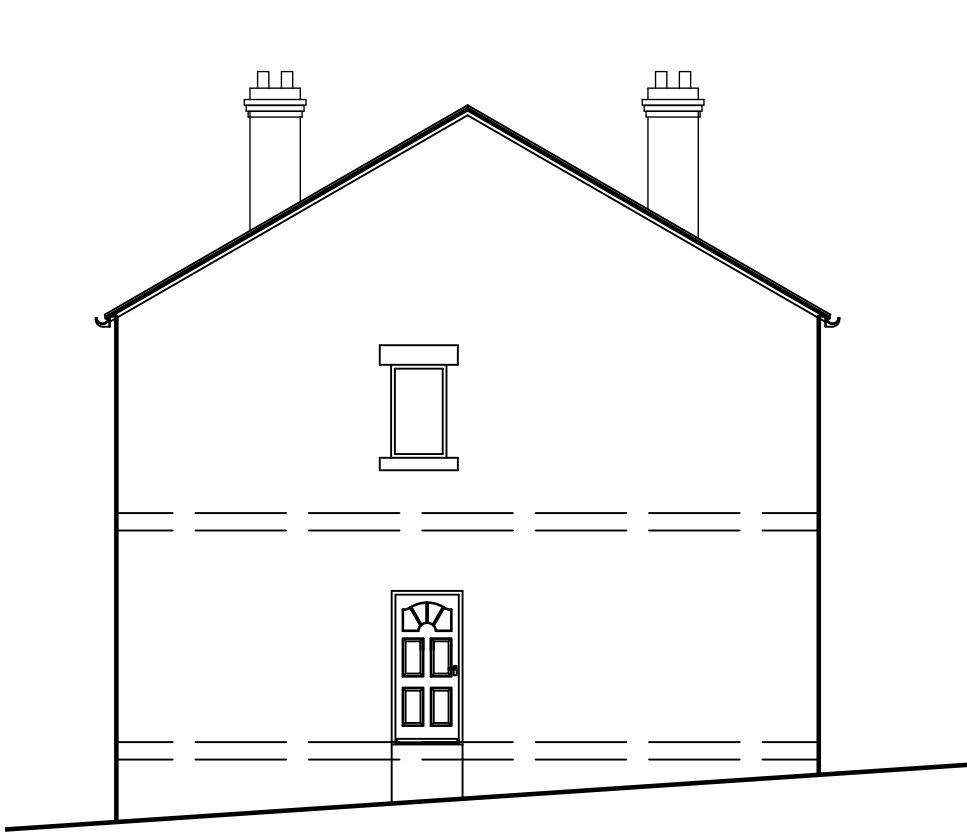


**EXISTING WEST
ELEVATION** Scale 1:100




**EXISTING SOUTH
ELEVATION** Scale 1:100

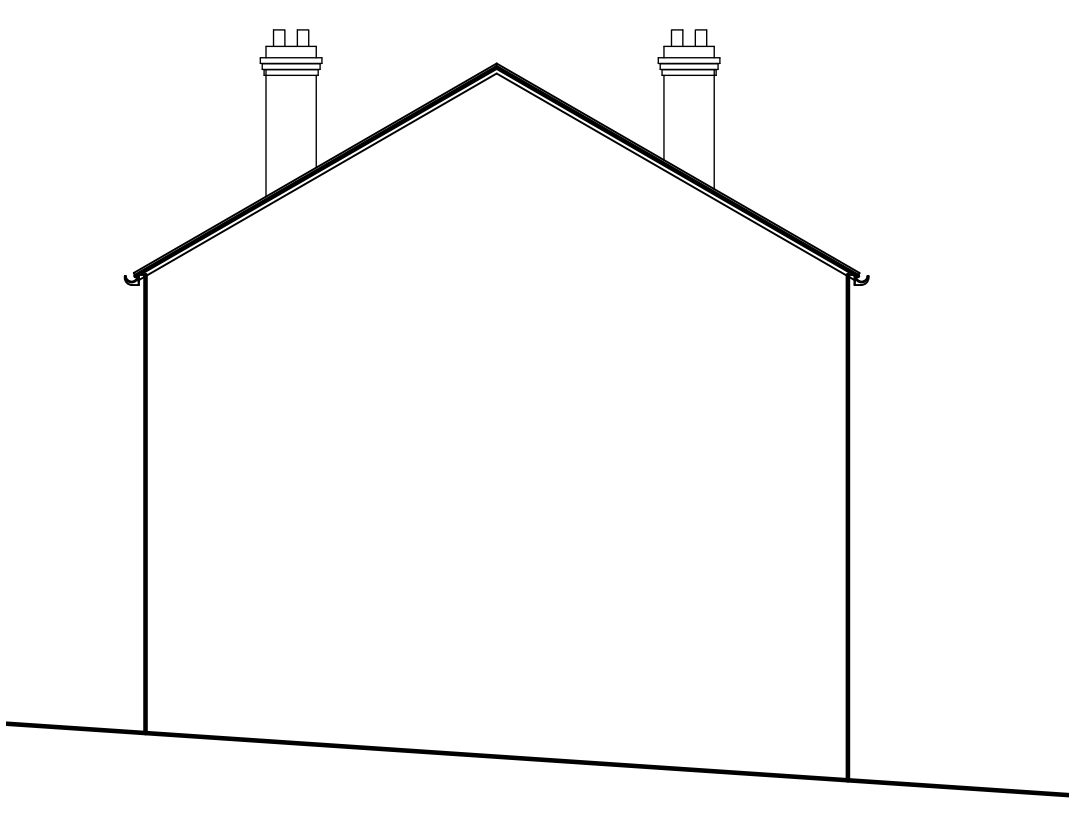


**EXISTING EAST
ELEVATION** Scale 1:100

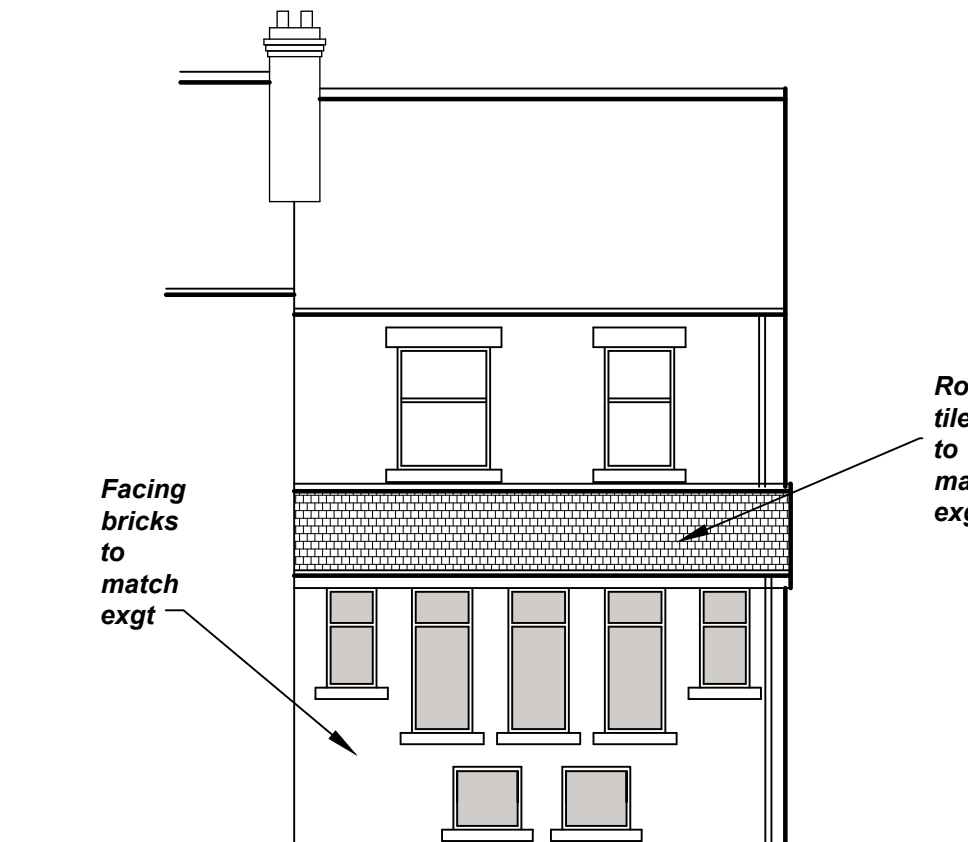


**PROPOSED NORTH
ELEVATION** Scale 1:100

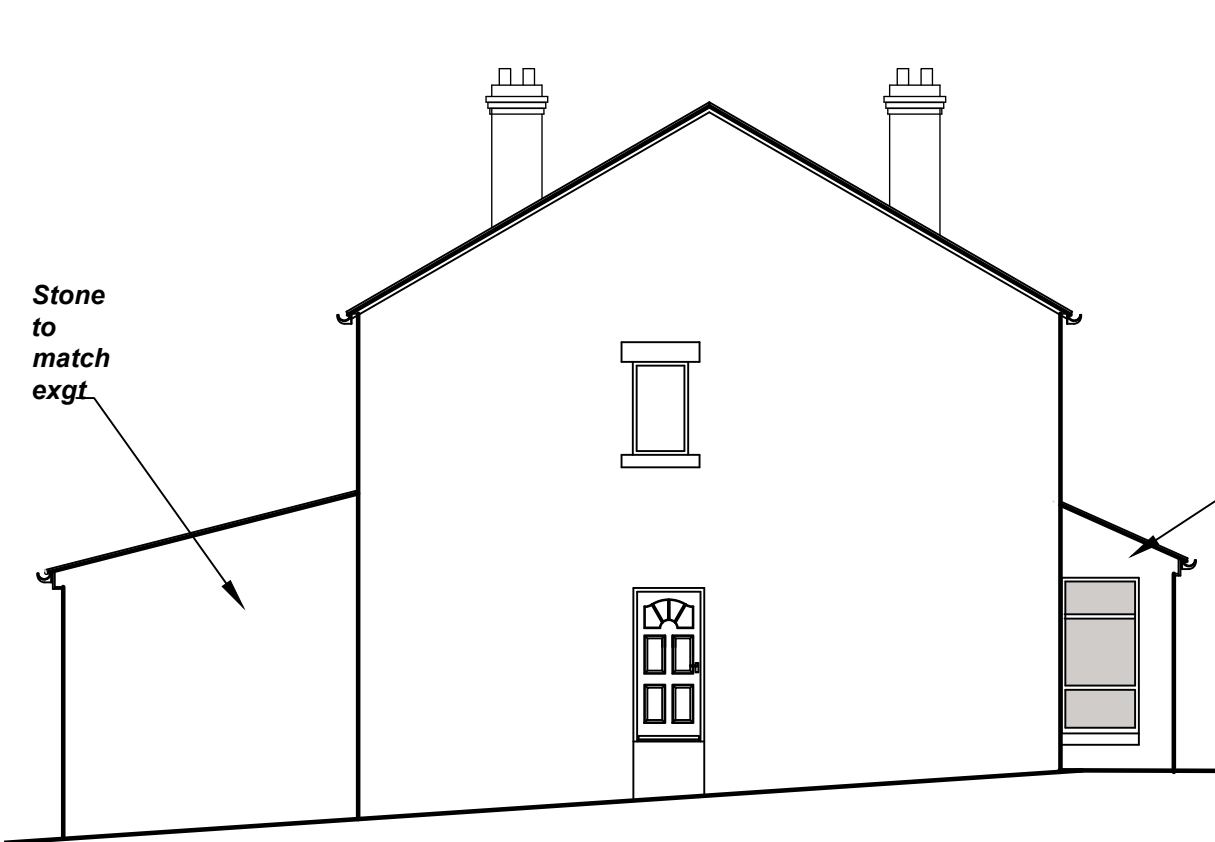


**PROPOSED WEST
ELEVATION** Scale 1:100

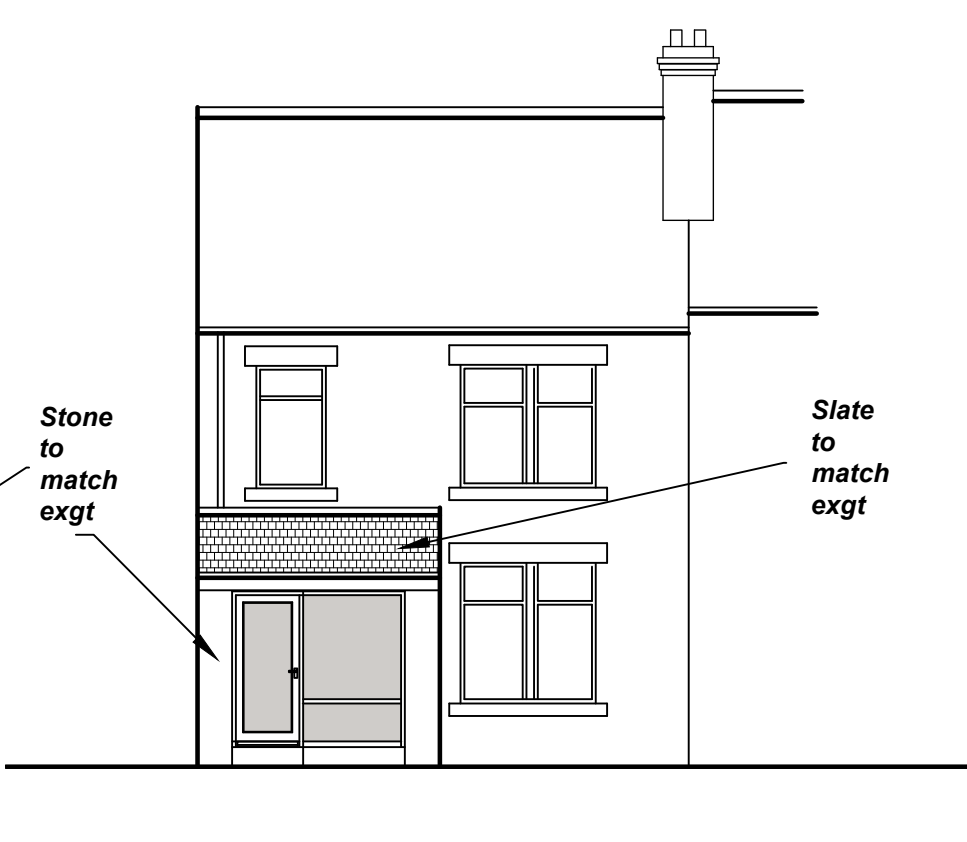


**PROPOSED SOUTH
ELEVATION** Scale 1:100

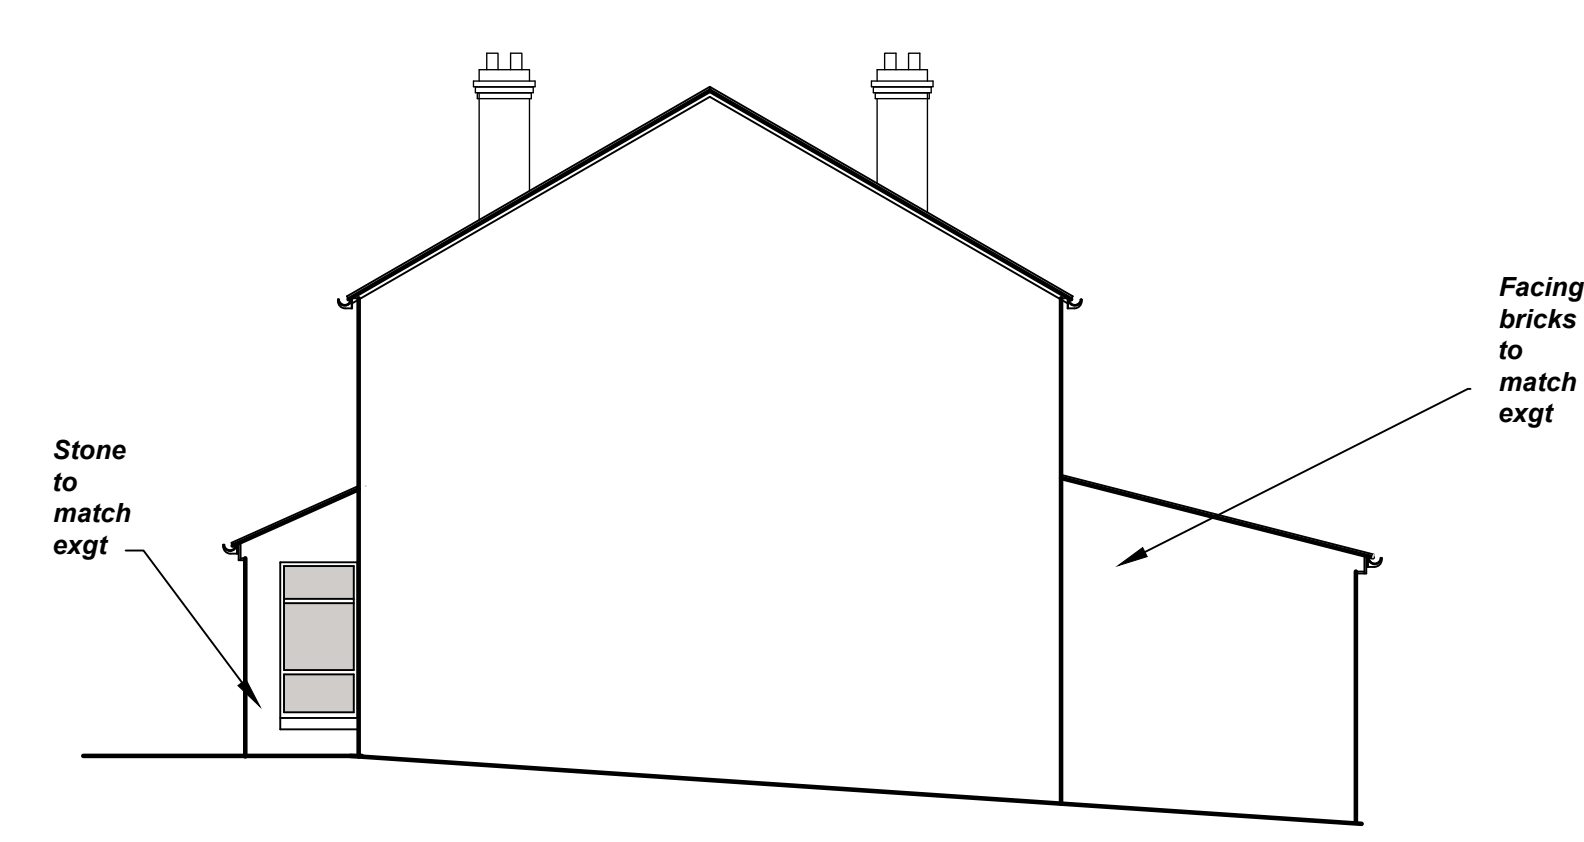


**PROPOSED EAST
ELEVATION** Scale 1:100

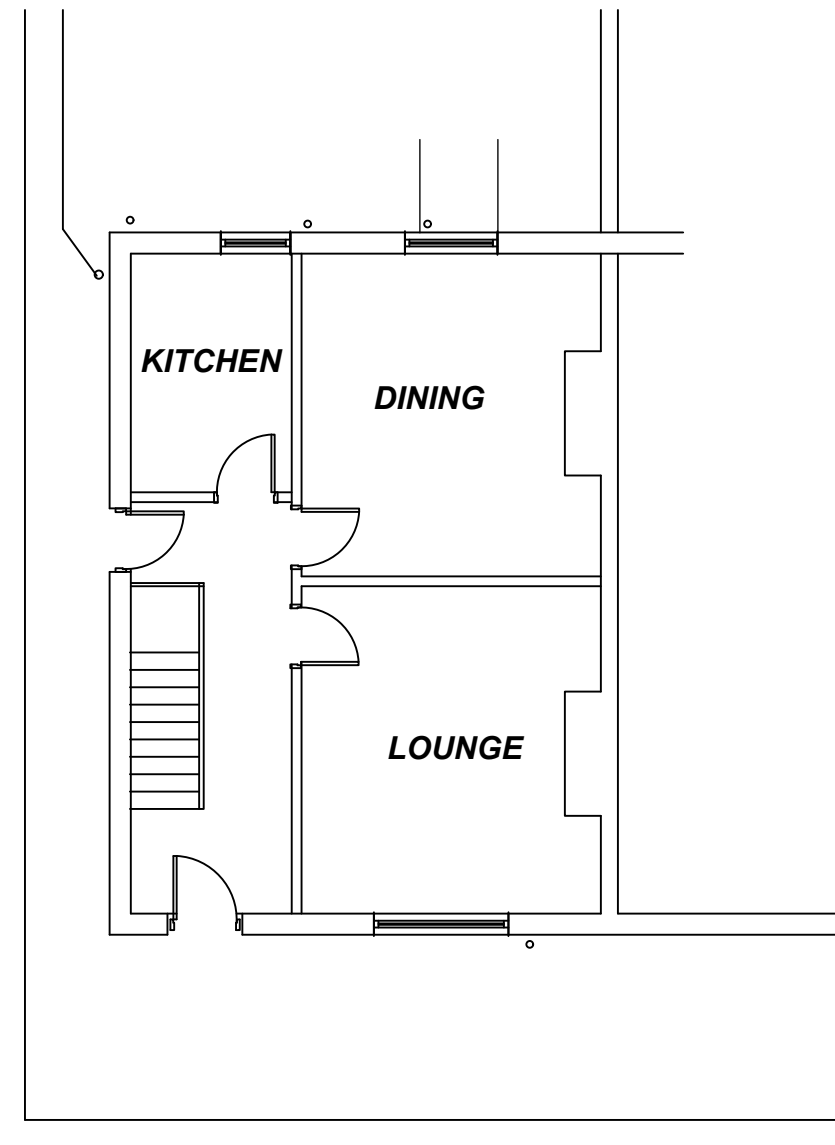


**EXISTING GROUND
FLOOR PLAN** Scale 1:100

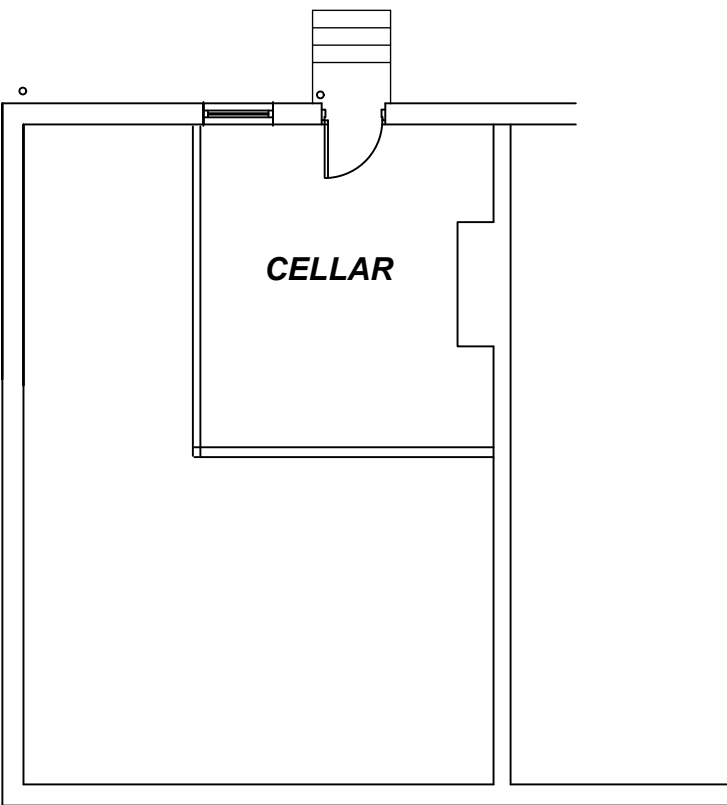

**EXISTING CELLAR
PLAN** Scale 1:100

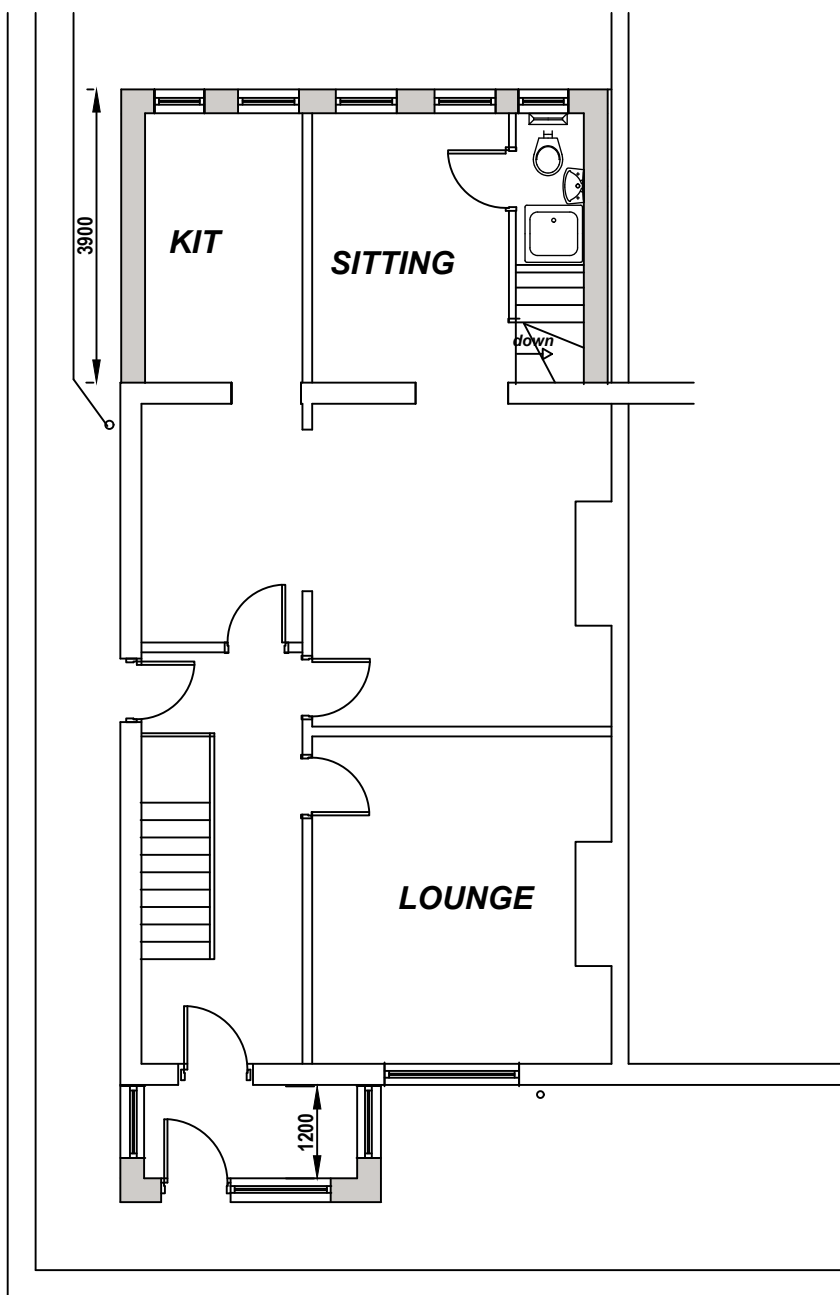

**PROPOSED GROUND
FLOOR PLAN** Scale 1:100

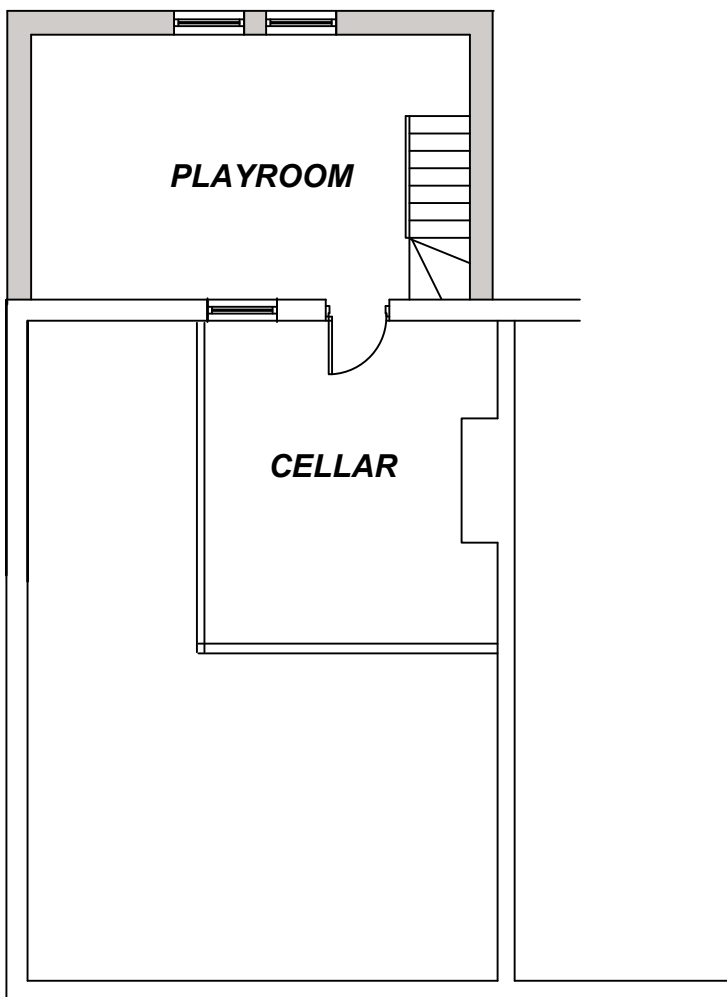

**PROPOSED CELLAR
PLAN** Scale 1:100

JDM
ARCHITECTURAL
DESIGNS

4 Chatswood Drive, Beeston, Leeds LS11 7 AH
Tel 01132 765455 Mob 07950 289803
Email - jdmarchitecturaldesigns@gmail.com

PROJECT
**1 BIRKHEAD STREET,
HECKMONDWIKE
PROPOSED REAR EXTENSION**

FLOOR PLANS & ELEVATIONS

DRAWN **JMA** DATE **AUG 2018**

SCALES **see drg**

DRAWING NR
101925/01

REVISION