


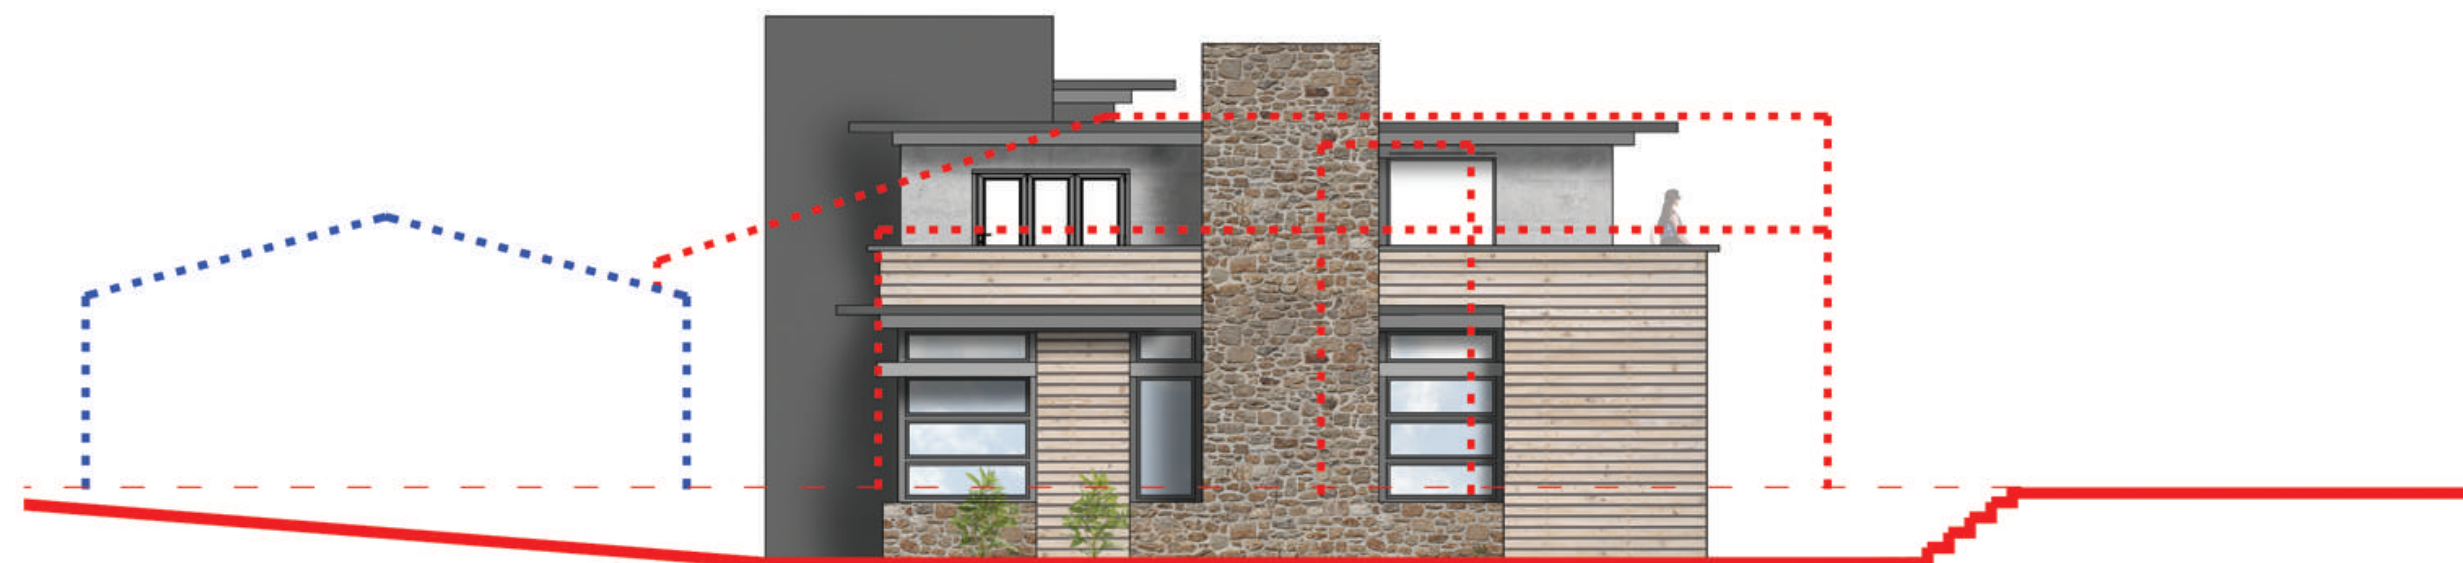


FRONT ELEVATION



REAR ELEVATION



SIDE ELEVATION

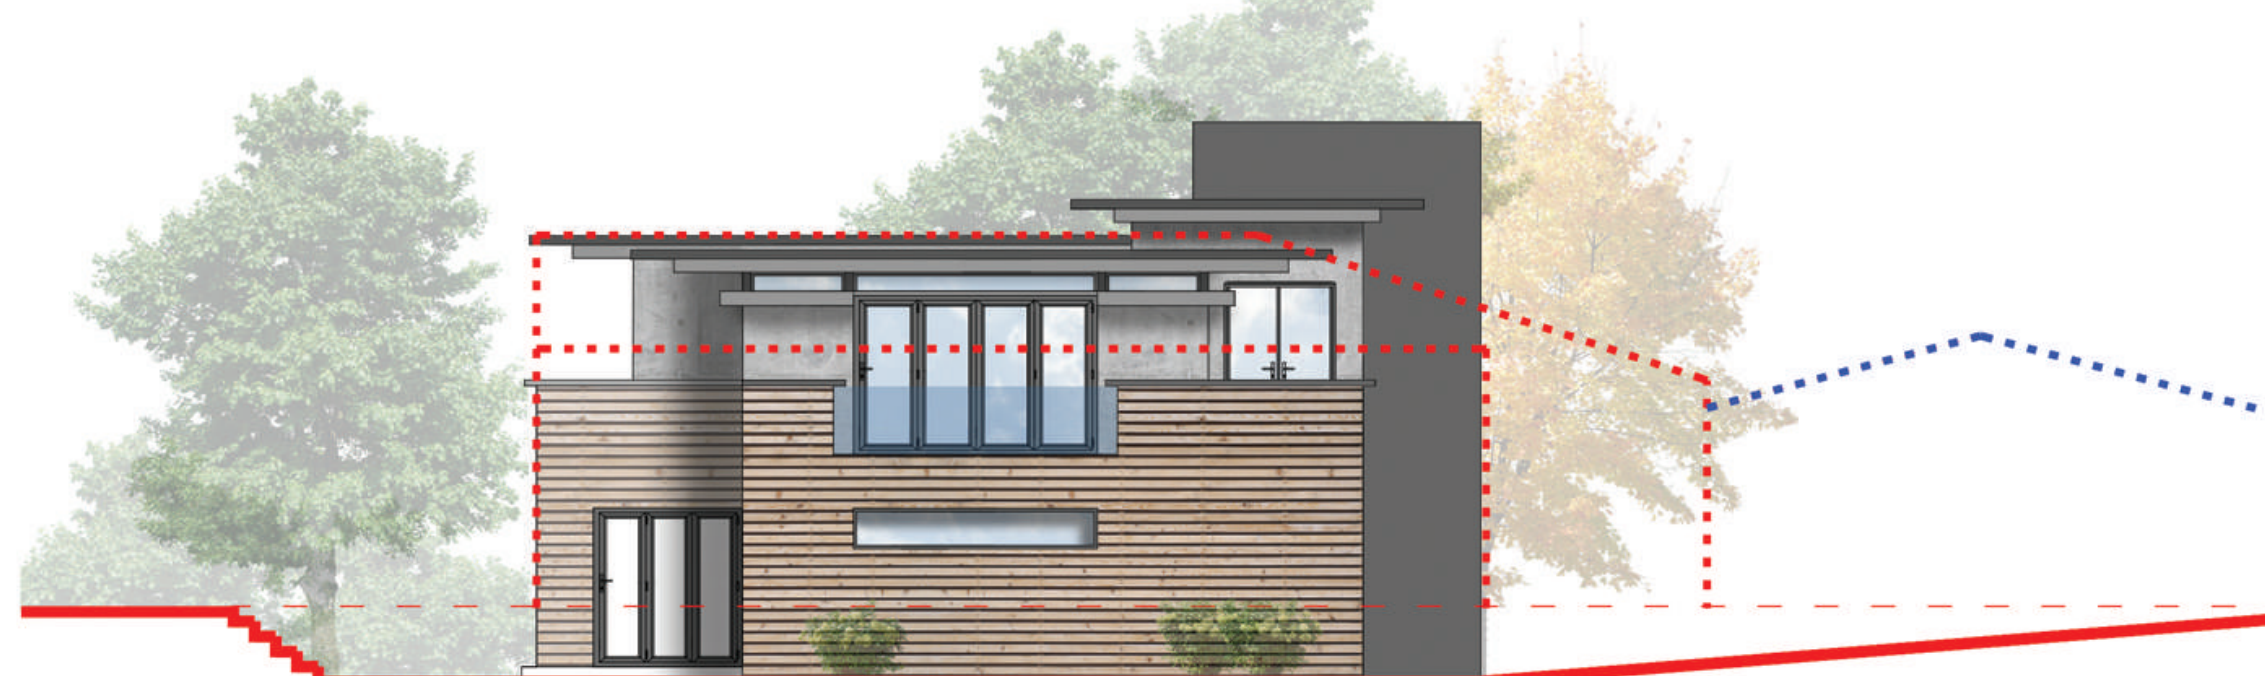

SIDE ELEVATION

Only figured dimensions should be used.
Scaled dimensions should be checked with the Architect.
This drawing together with the design, is the property and copyright of the Architect and must not be reproduced without written permission

PLANNING

Revision:


acumen
designers & architects
acumenarchitects.co.uk 01484 546000
Headrow House, Old Leeds Road, Huddersfield, HD1 1SG

CLIENT:

MR J BENTLEY

JOB TITLE:

1 SANDBEDS, HONLEY,
HUDDERSFIELD

DRAWING TITLE:

ELEVATIONS
AS PROPOSED

DRAWN:

OT

DATE: JULY'18

CHECKED:

JC

SCALE: 1:100 @ A2

DRAWING NUMBER:

2545 - 02A