



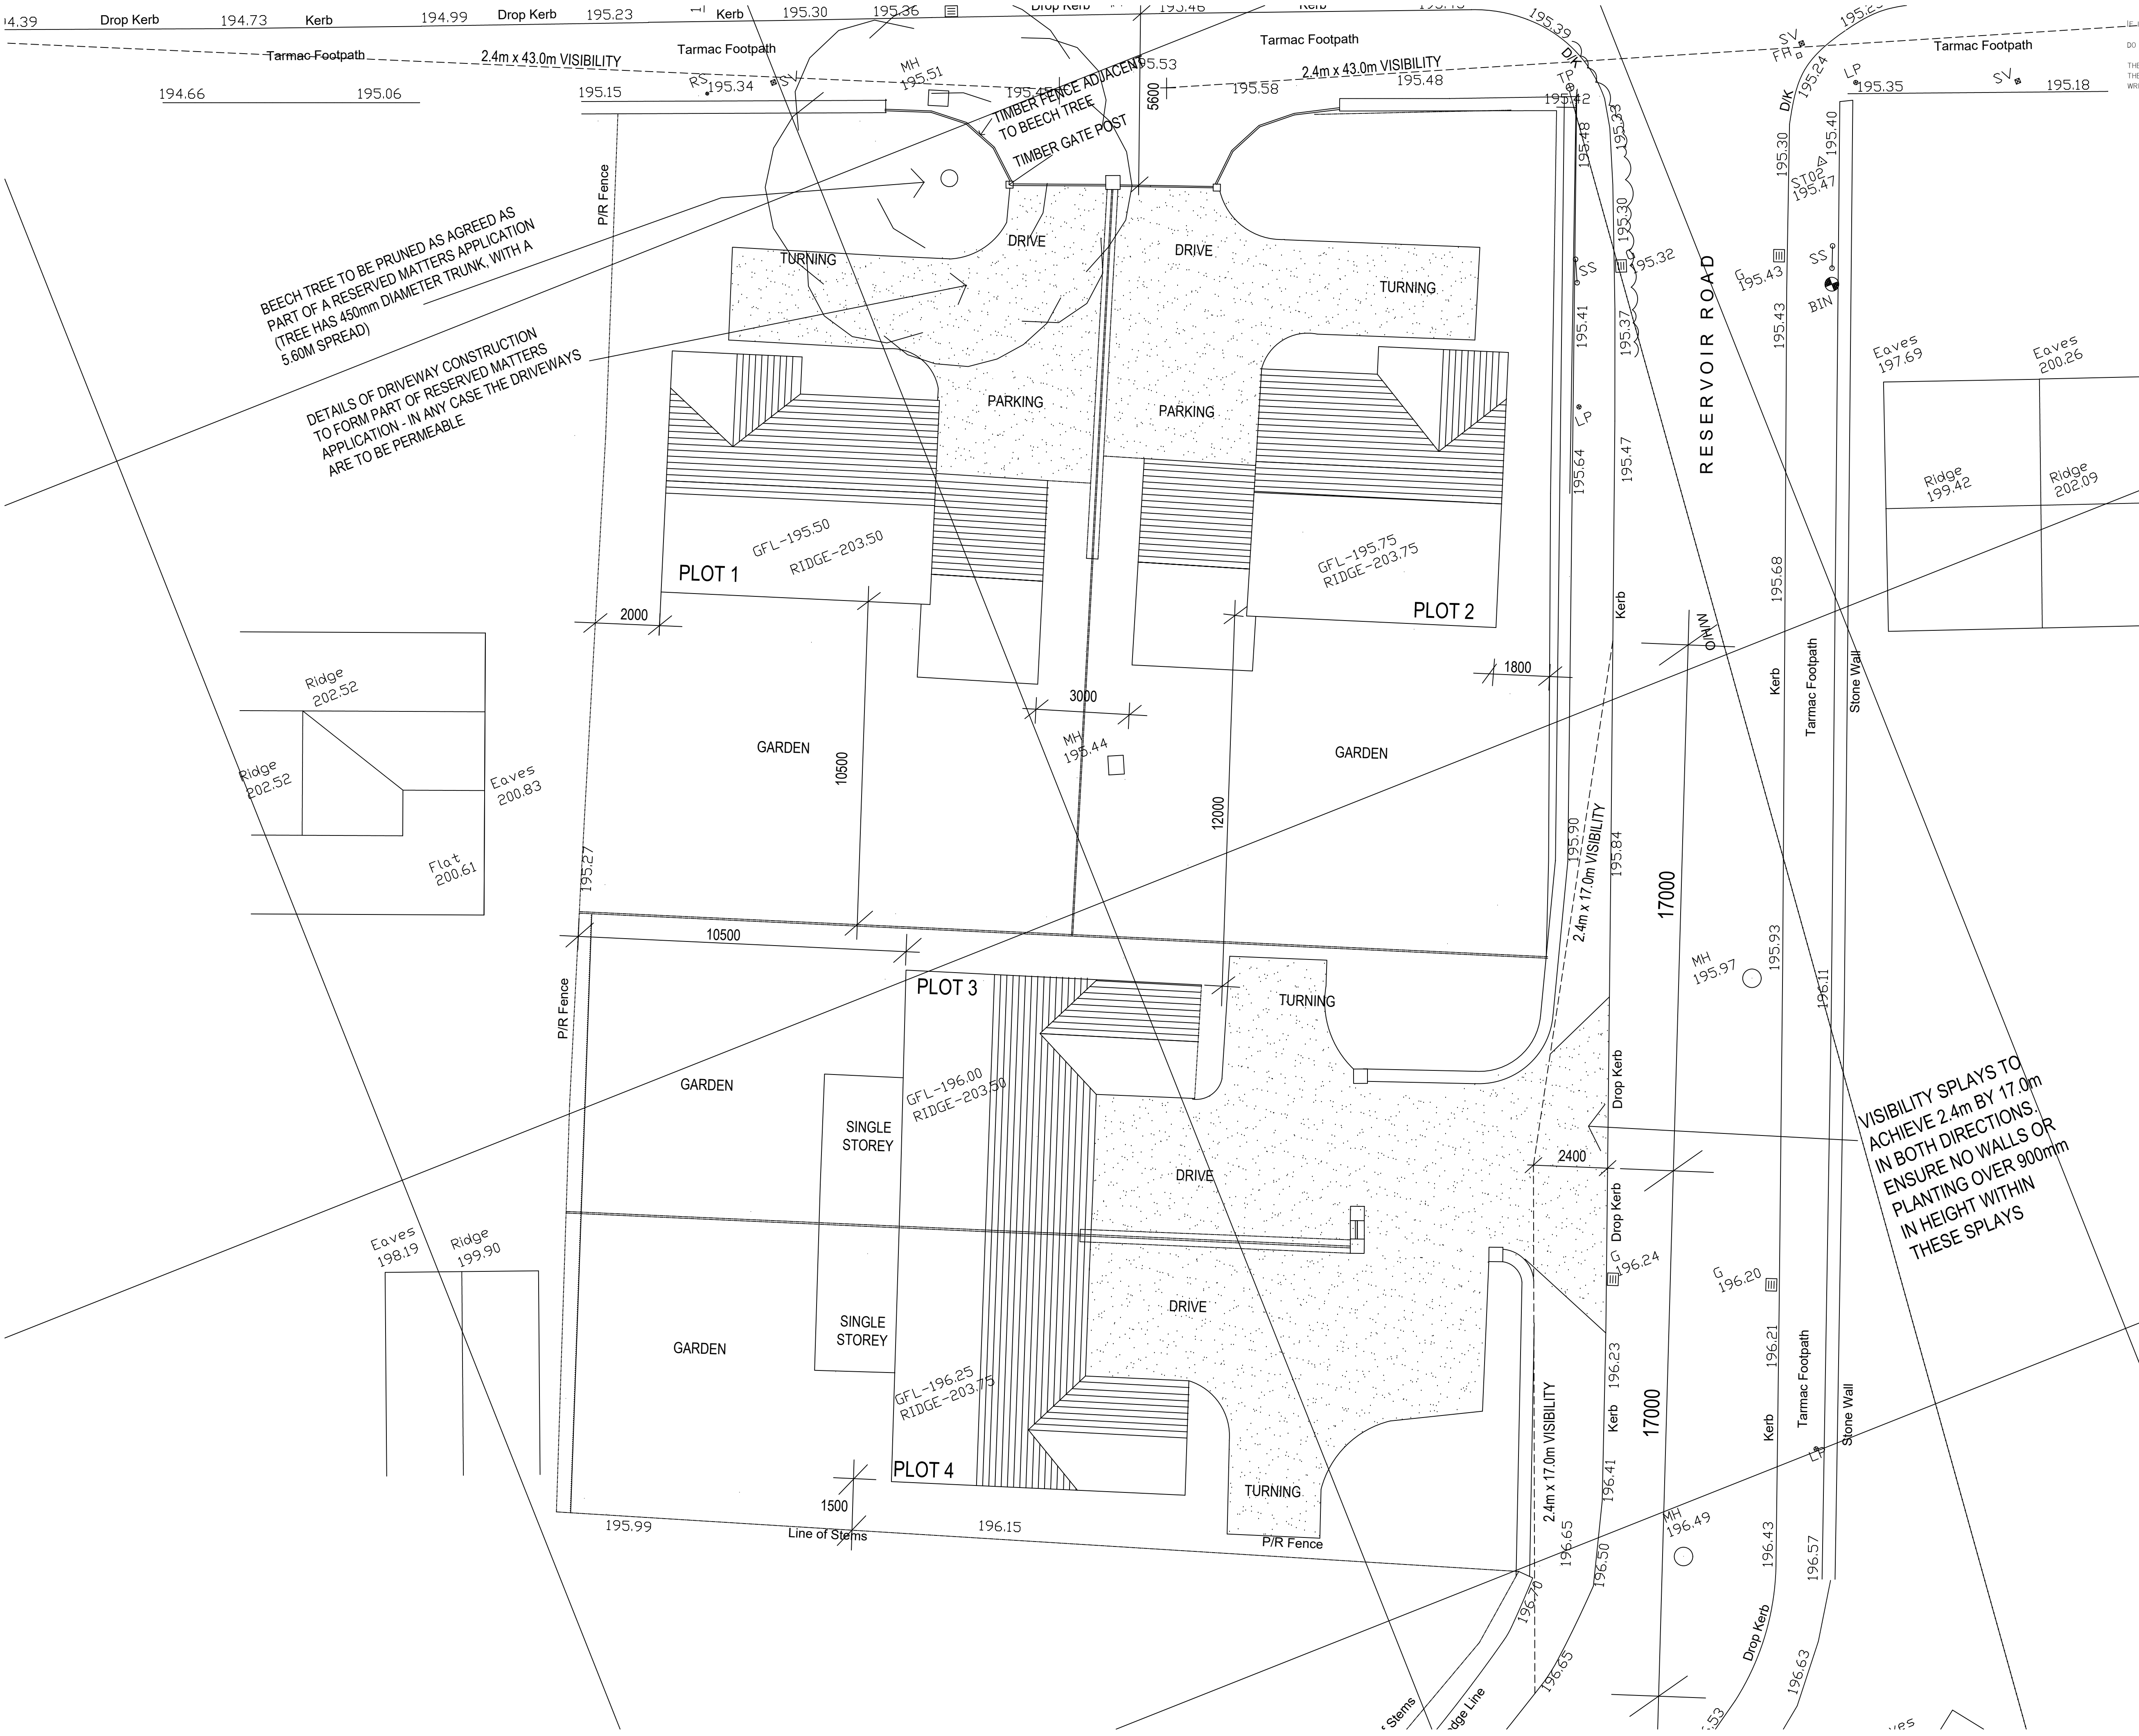

IF IN ANY DOUBT PLEASE ASK THE ARCHITECT FOR CLARIFICATION.
DO NOT SCALE FROM DRAWING. ALL DIMENSIONS TO BE CHECKED ON SITE.
THE COPYRIGHT FOR THESE DRAWINGS REMAINS THE PROPERTY OF THE ARCHITECT.
THEY MUST NOT BE REPRODUCED IN ANY WAY WITHOUT THE ARCHITECT'S PRIOR WRITTEN CONSENT.

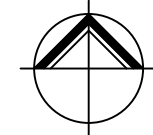

**NORTHERN
DESIGN
PARTNERSHIP**

Chartered Architects

THE CHAPEL
MILLMOOR ROAD
MELTHAM
HUDDERSFIELD HD9 5JU
TELEPHONE (01484) 854848
FAX (01484) 854949

CLIENT
FIONA PEARSON AND DAVID RAWNSLEY

PROJECT
RESIDENTIAL DEVELOPMENT
81 HUDDERSFIELD ROAD
SKELMANTHORPE
HUDDERSFIELD HD8 9AR

DRAWING TITLE
PROPOSED SITE PLAN

Rev.	Notes	Date	Drawn
A	TREE AND RELATIVE NOTES ADDED	10.18	PB
B	PLOT 1 AMENDED	02.11.18	PB
C	PLOTS 3 & 4 ENTRANCES AMENDED	20.11.18	PB
D	VISIBILITY ADDED TO HUDOS ROAD	20.11.18	PB
E	PLOTS 3 AND 4 - SEMI DETACHED	03.12.18	PB

SCALE 1:100 @ A1 08.18 PB

PROJECT No.	DRAWING No.	Rev.
1873	01	E