




Only figured dimensions should be used.
Scaled dimensions should be checked with the Architect.
This drawing together with the design, is the property and copyright of the Architect and must not be reproduced without written permission

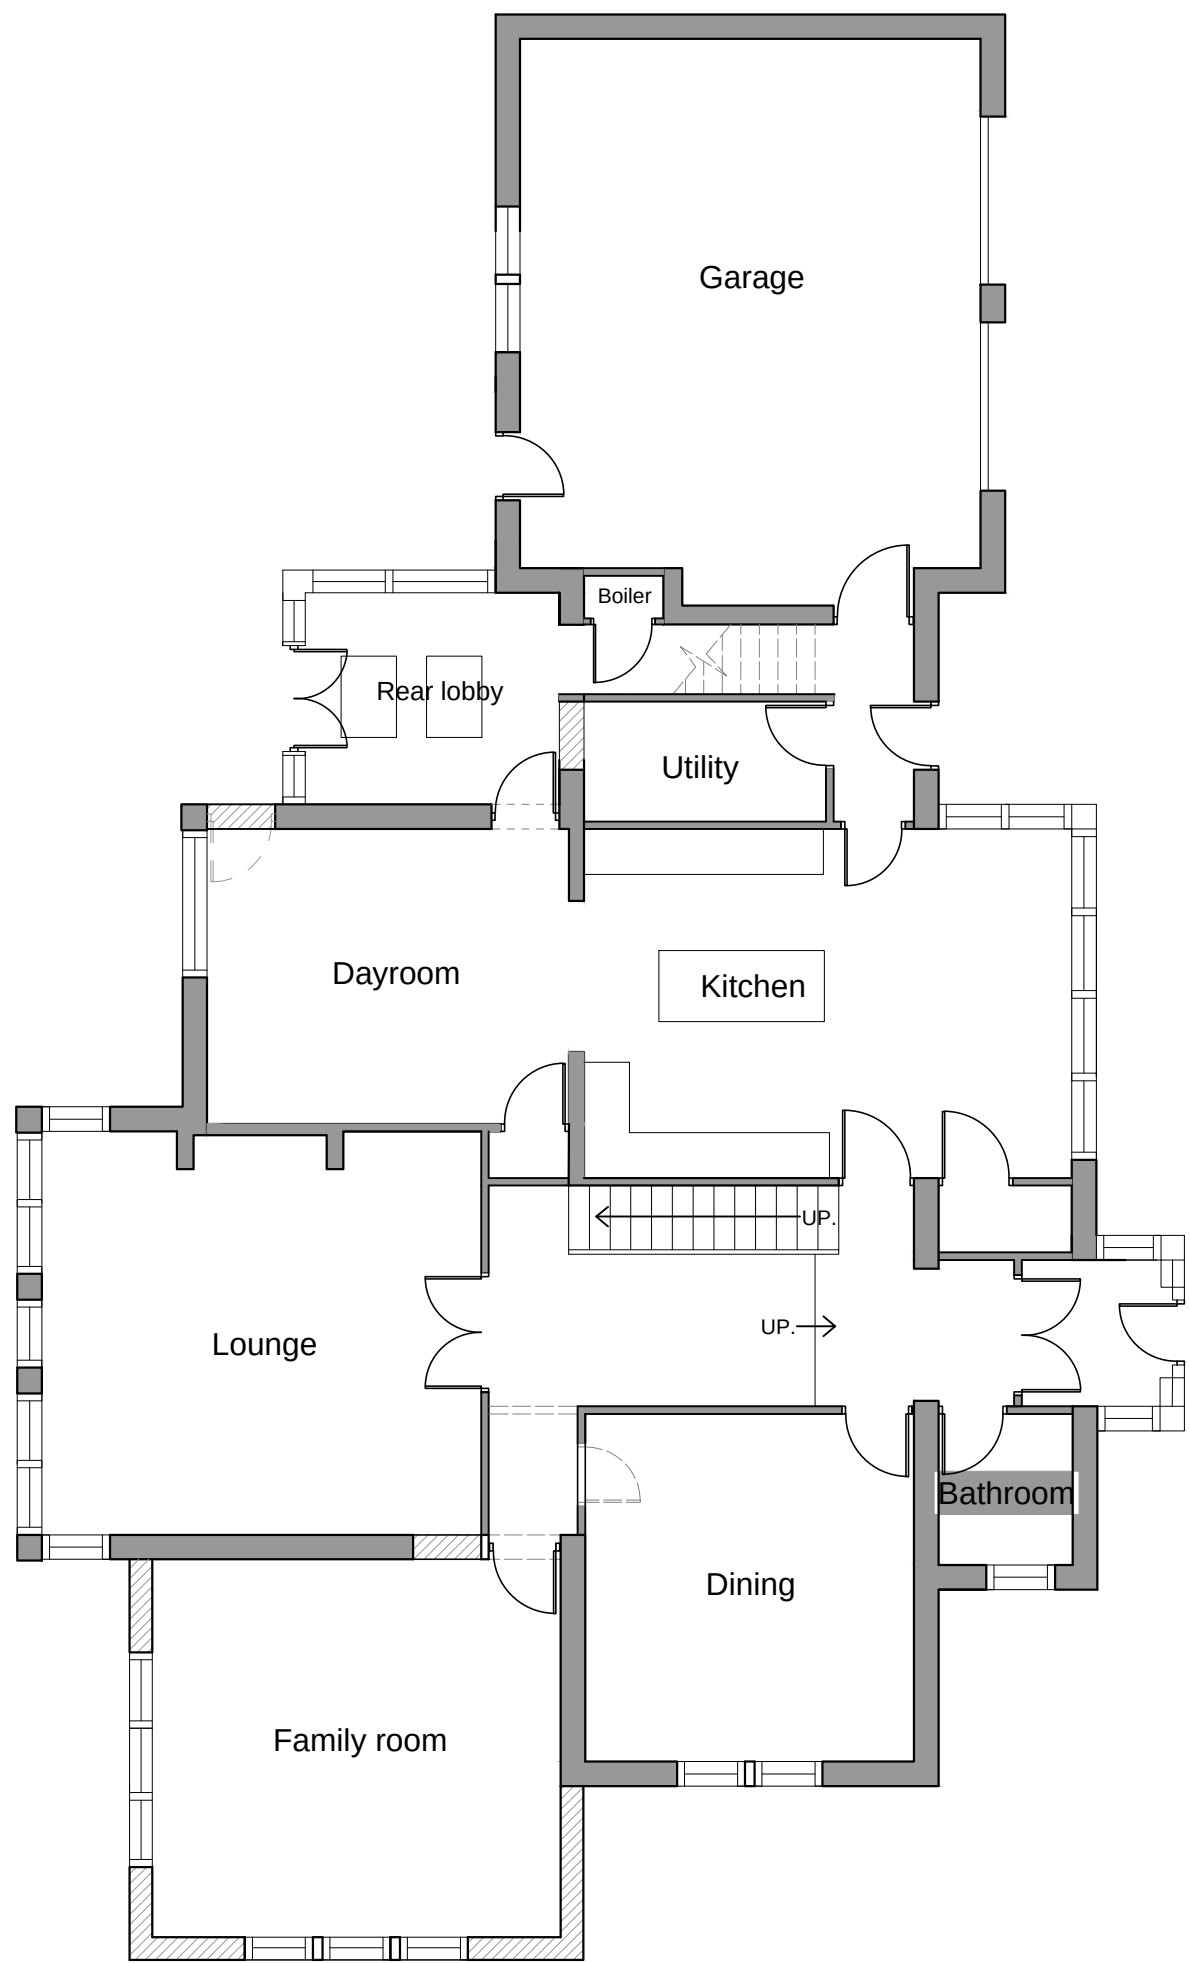

GROUND FLOOR PLAN

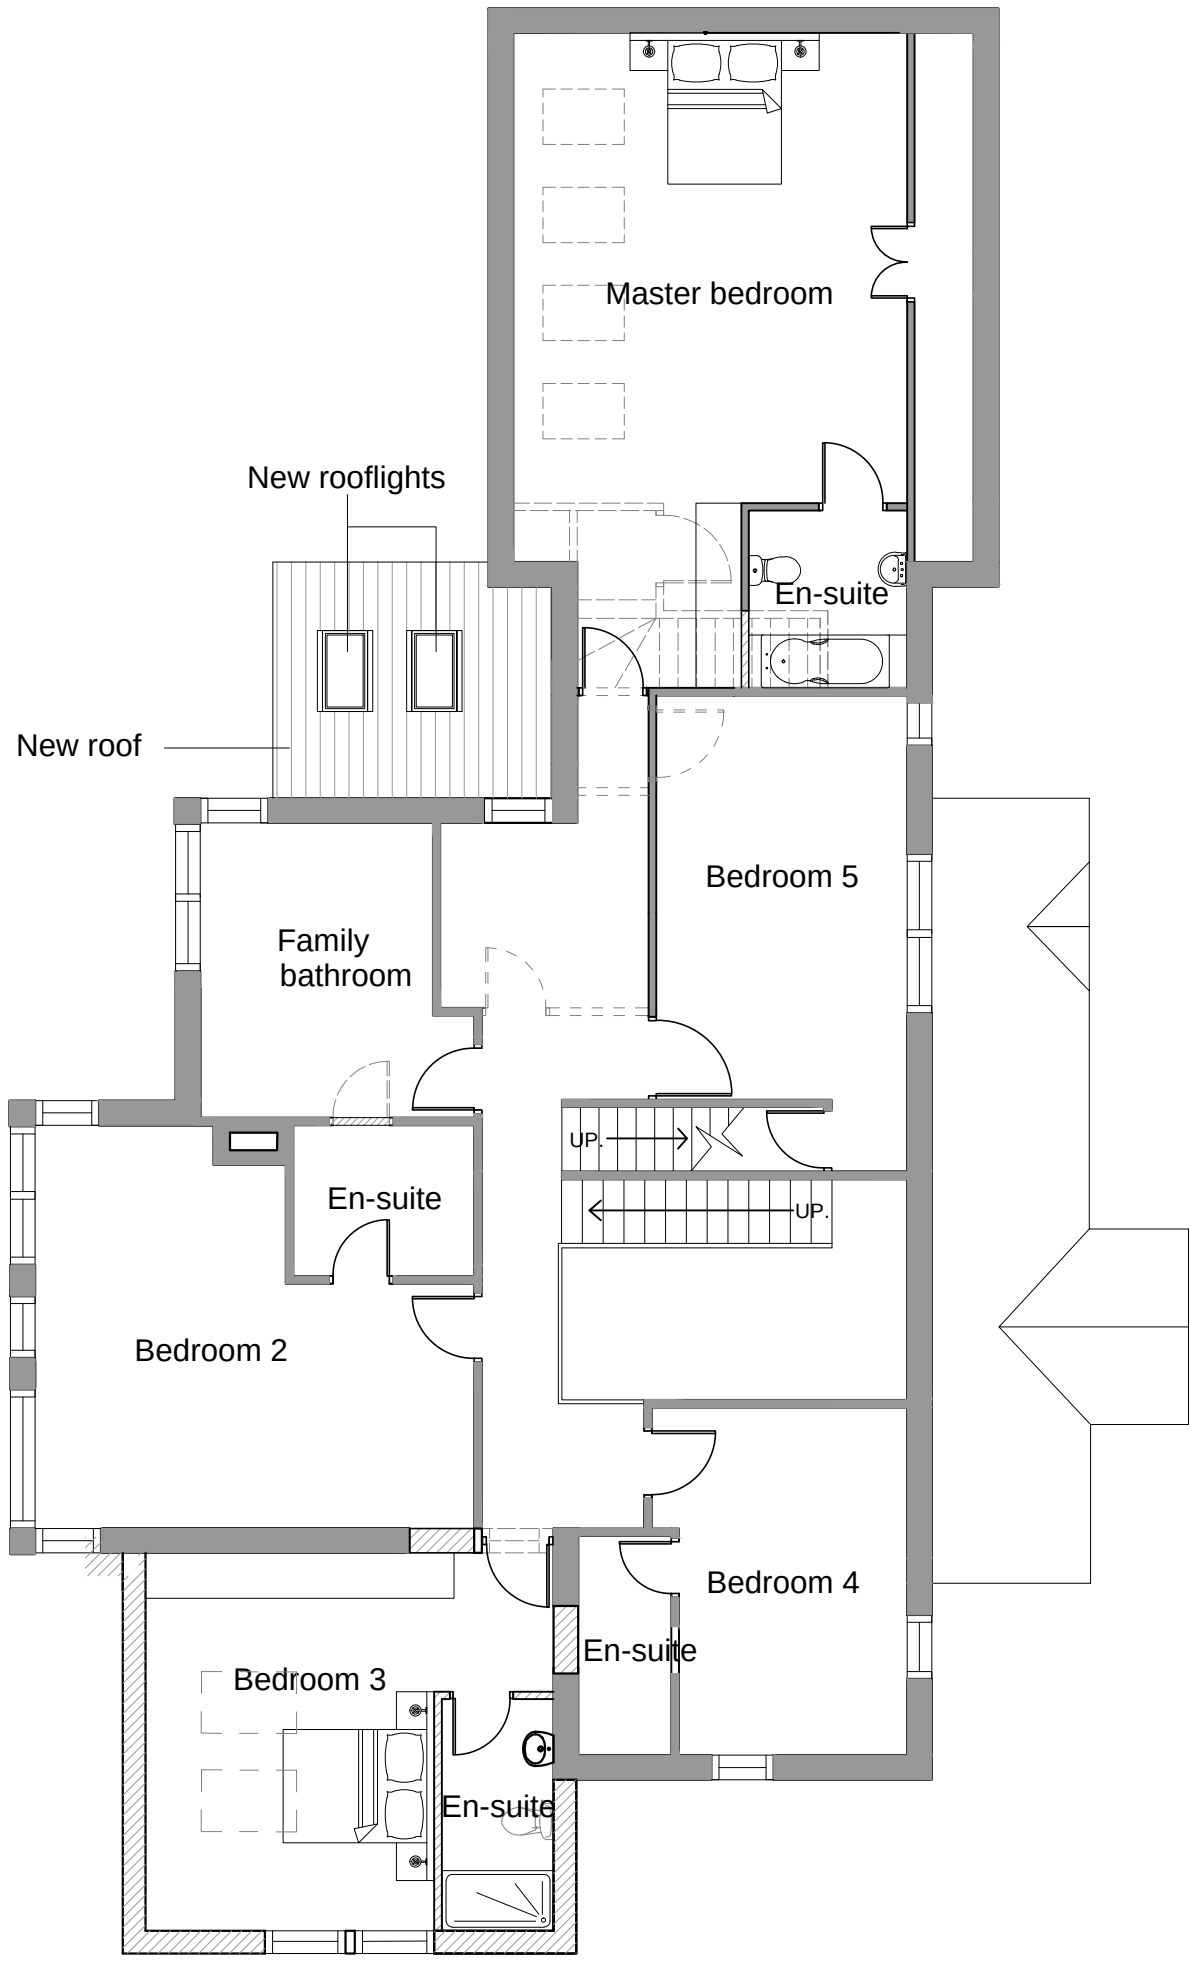

FIRST FLOOR PLAN

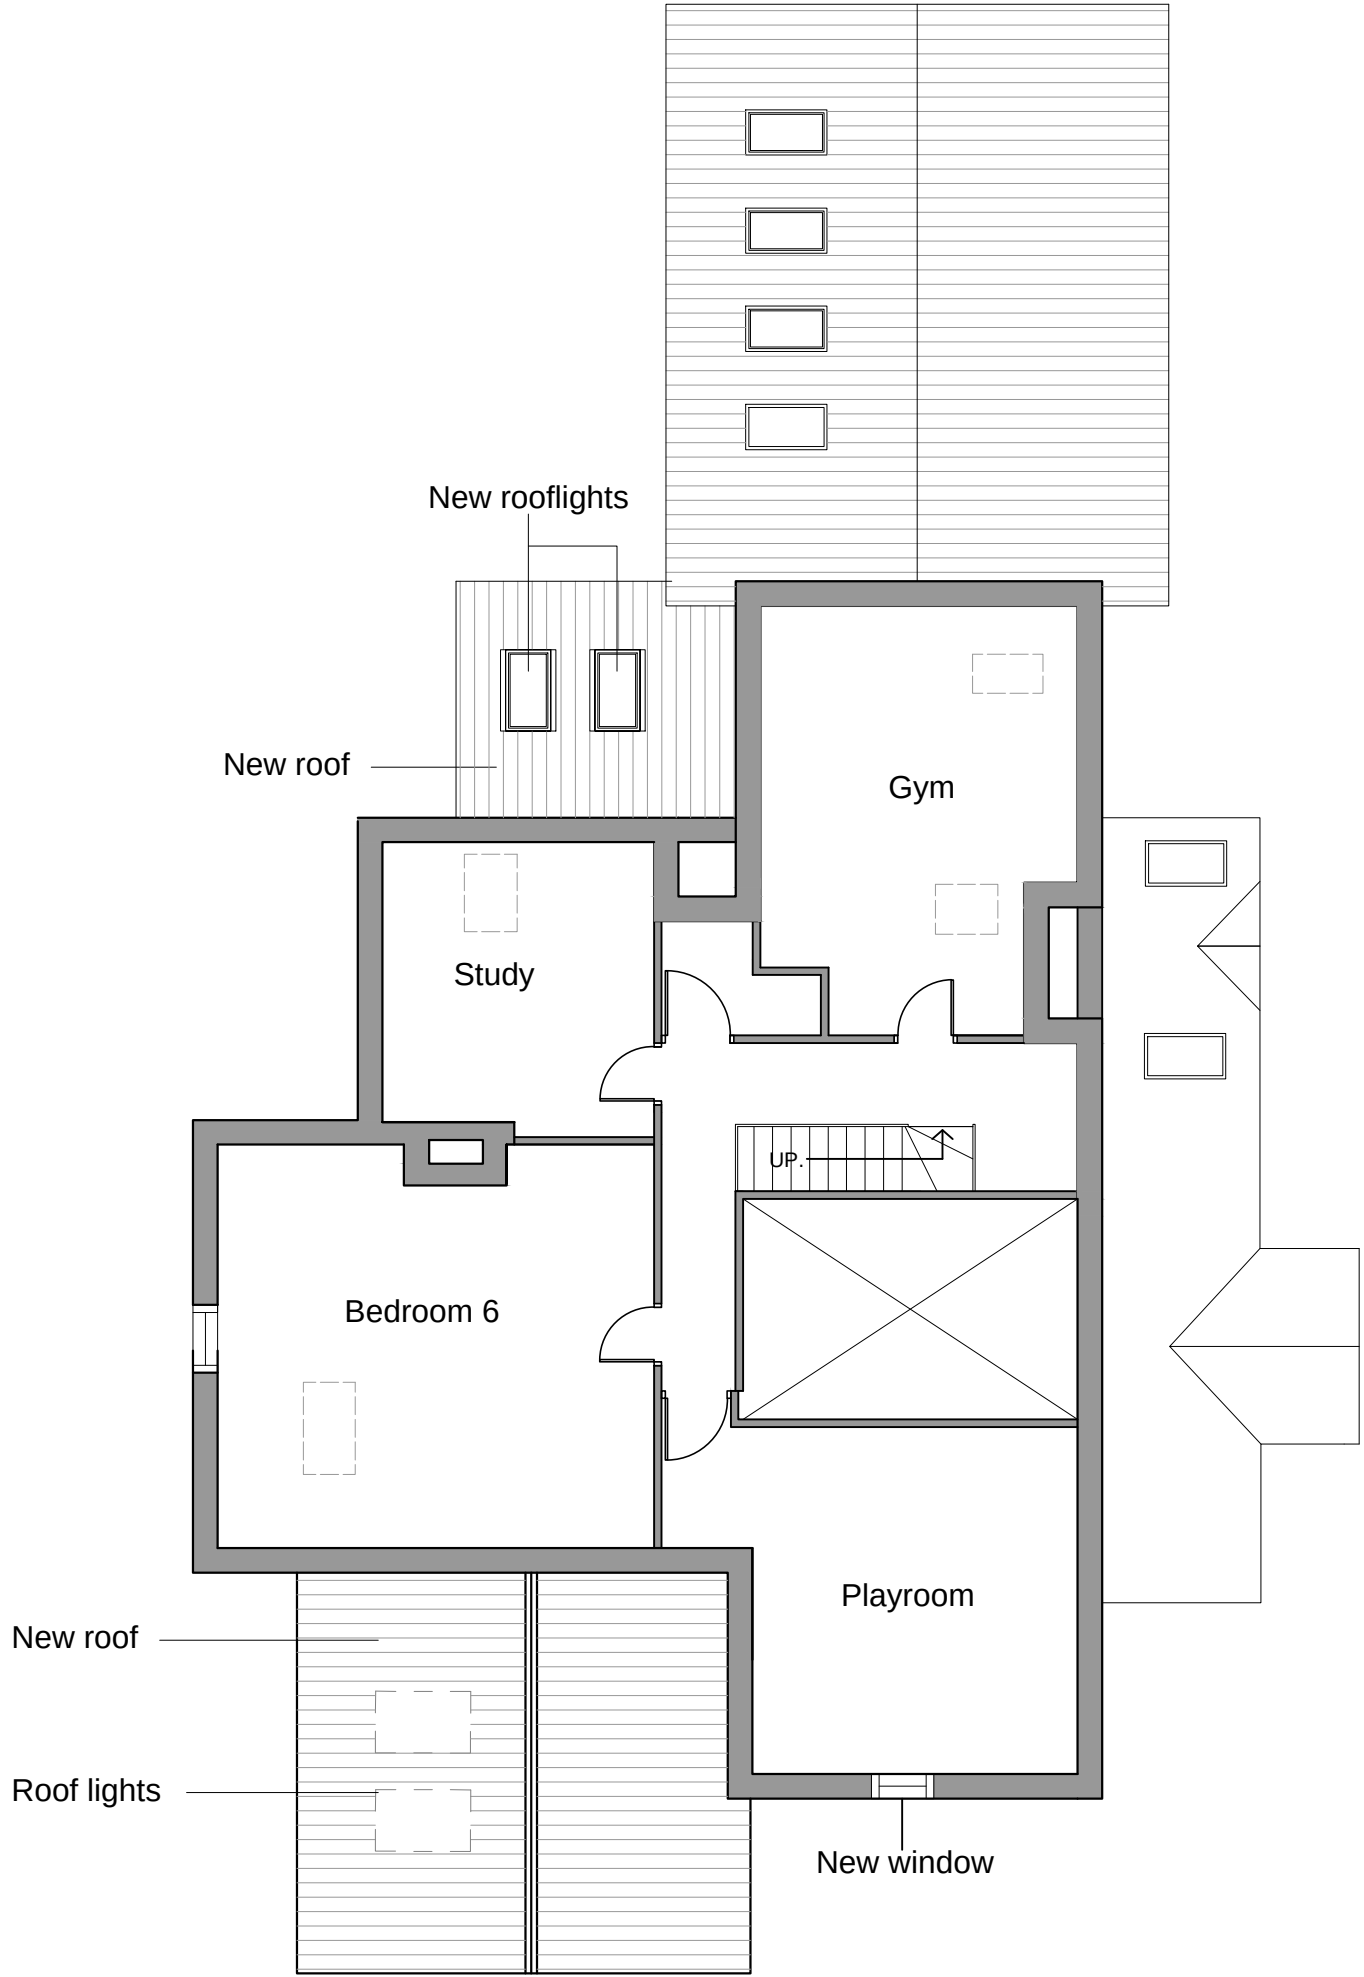

SECOND FLOOR PLAN

PLANNING

Rev D: Width of rear lobby reduced by 1300mm.
01/10/18 JA


Rev C: Roof line on extension lowered to create less
visual impact making :
09/07/18 OT

Rev B: Amendments to plans and elevations mostly
regarding the removal of the garage extension as
per planning requests :
03/07/18 OT

Rev A: Amendments to plans and elevations as
per client comments :
03/05/18 OT



FRONT ELEVATION

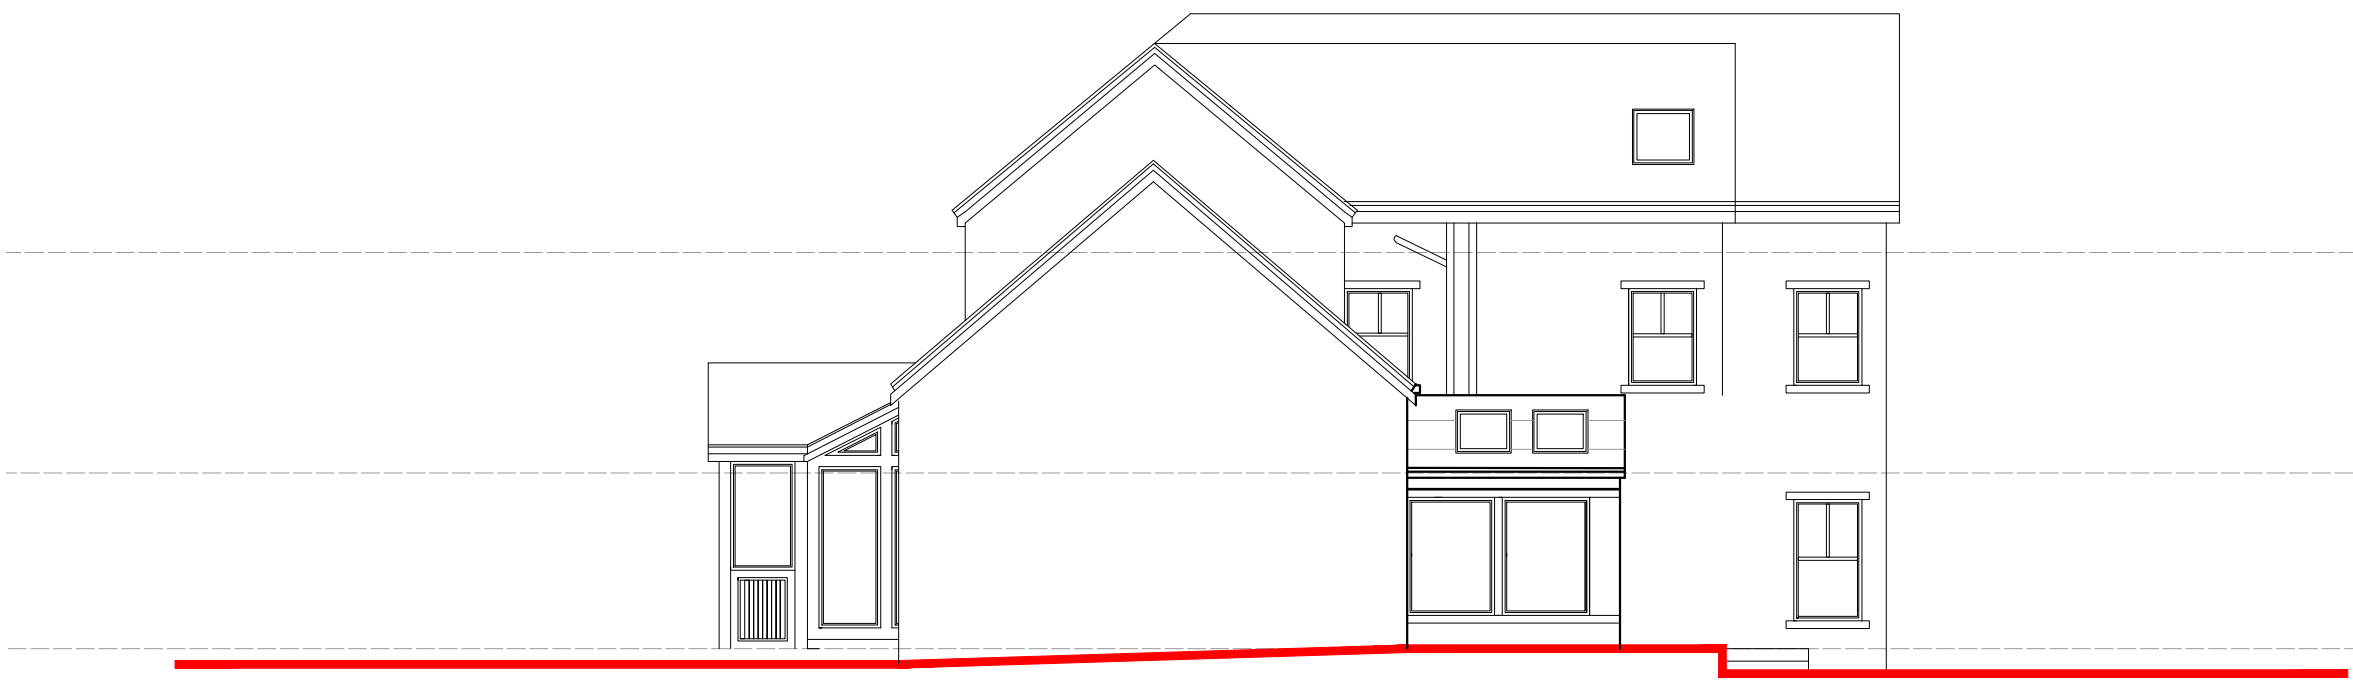

SIDE ELEVATION



SIDE ELEVATION

All existing window
frames to be replaced
with a light oak finish



REAR ELEVATION

acumen
designers & architects

acumenarchitects.co.uk 01484 546000
Headrow House, Old Leeds Road, Huddersfield, HD1 1SG

CLIENT:
ACUMEN

JOB TITLE:
402 BIRKBY ROAD,
HUDDERSFIELD

DRAWING TITLE:
PROPOSED PLANS AND
ELEVATIONS

DRAWN: OT	DATE: MAR'18
CHECKED: JC	SCALE: 1:100 @ A1
DRAWING NUMBER:	2532 - 03D