




Front Elevation 1:50




Side Elevation 1:50



Rear Elevation 1:50

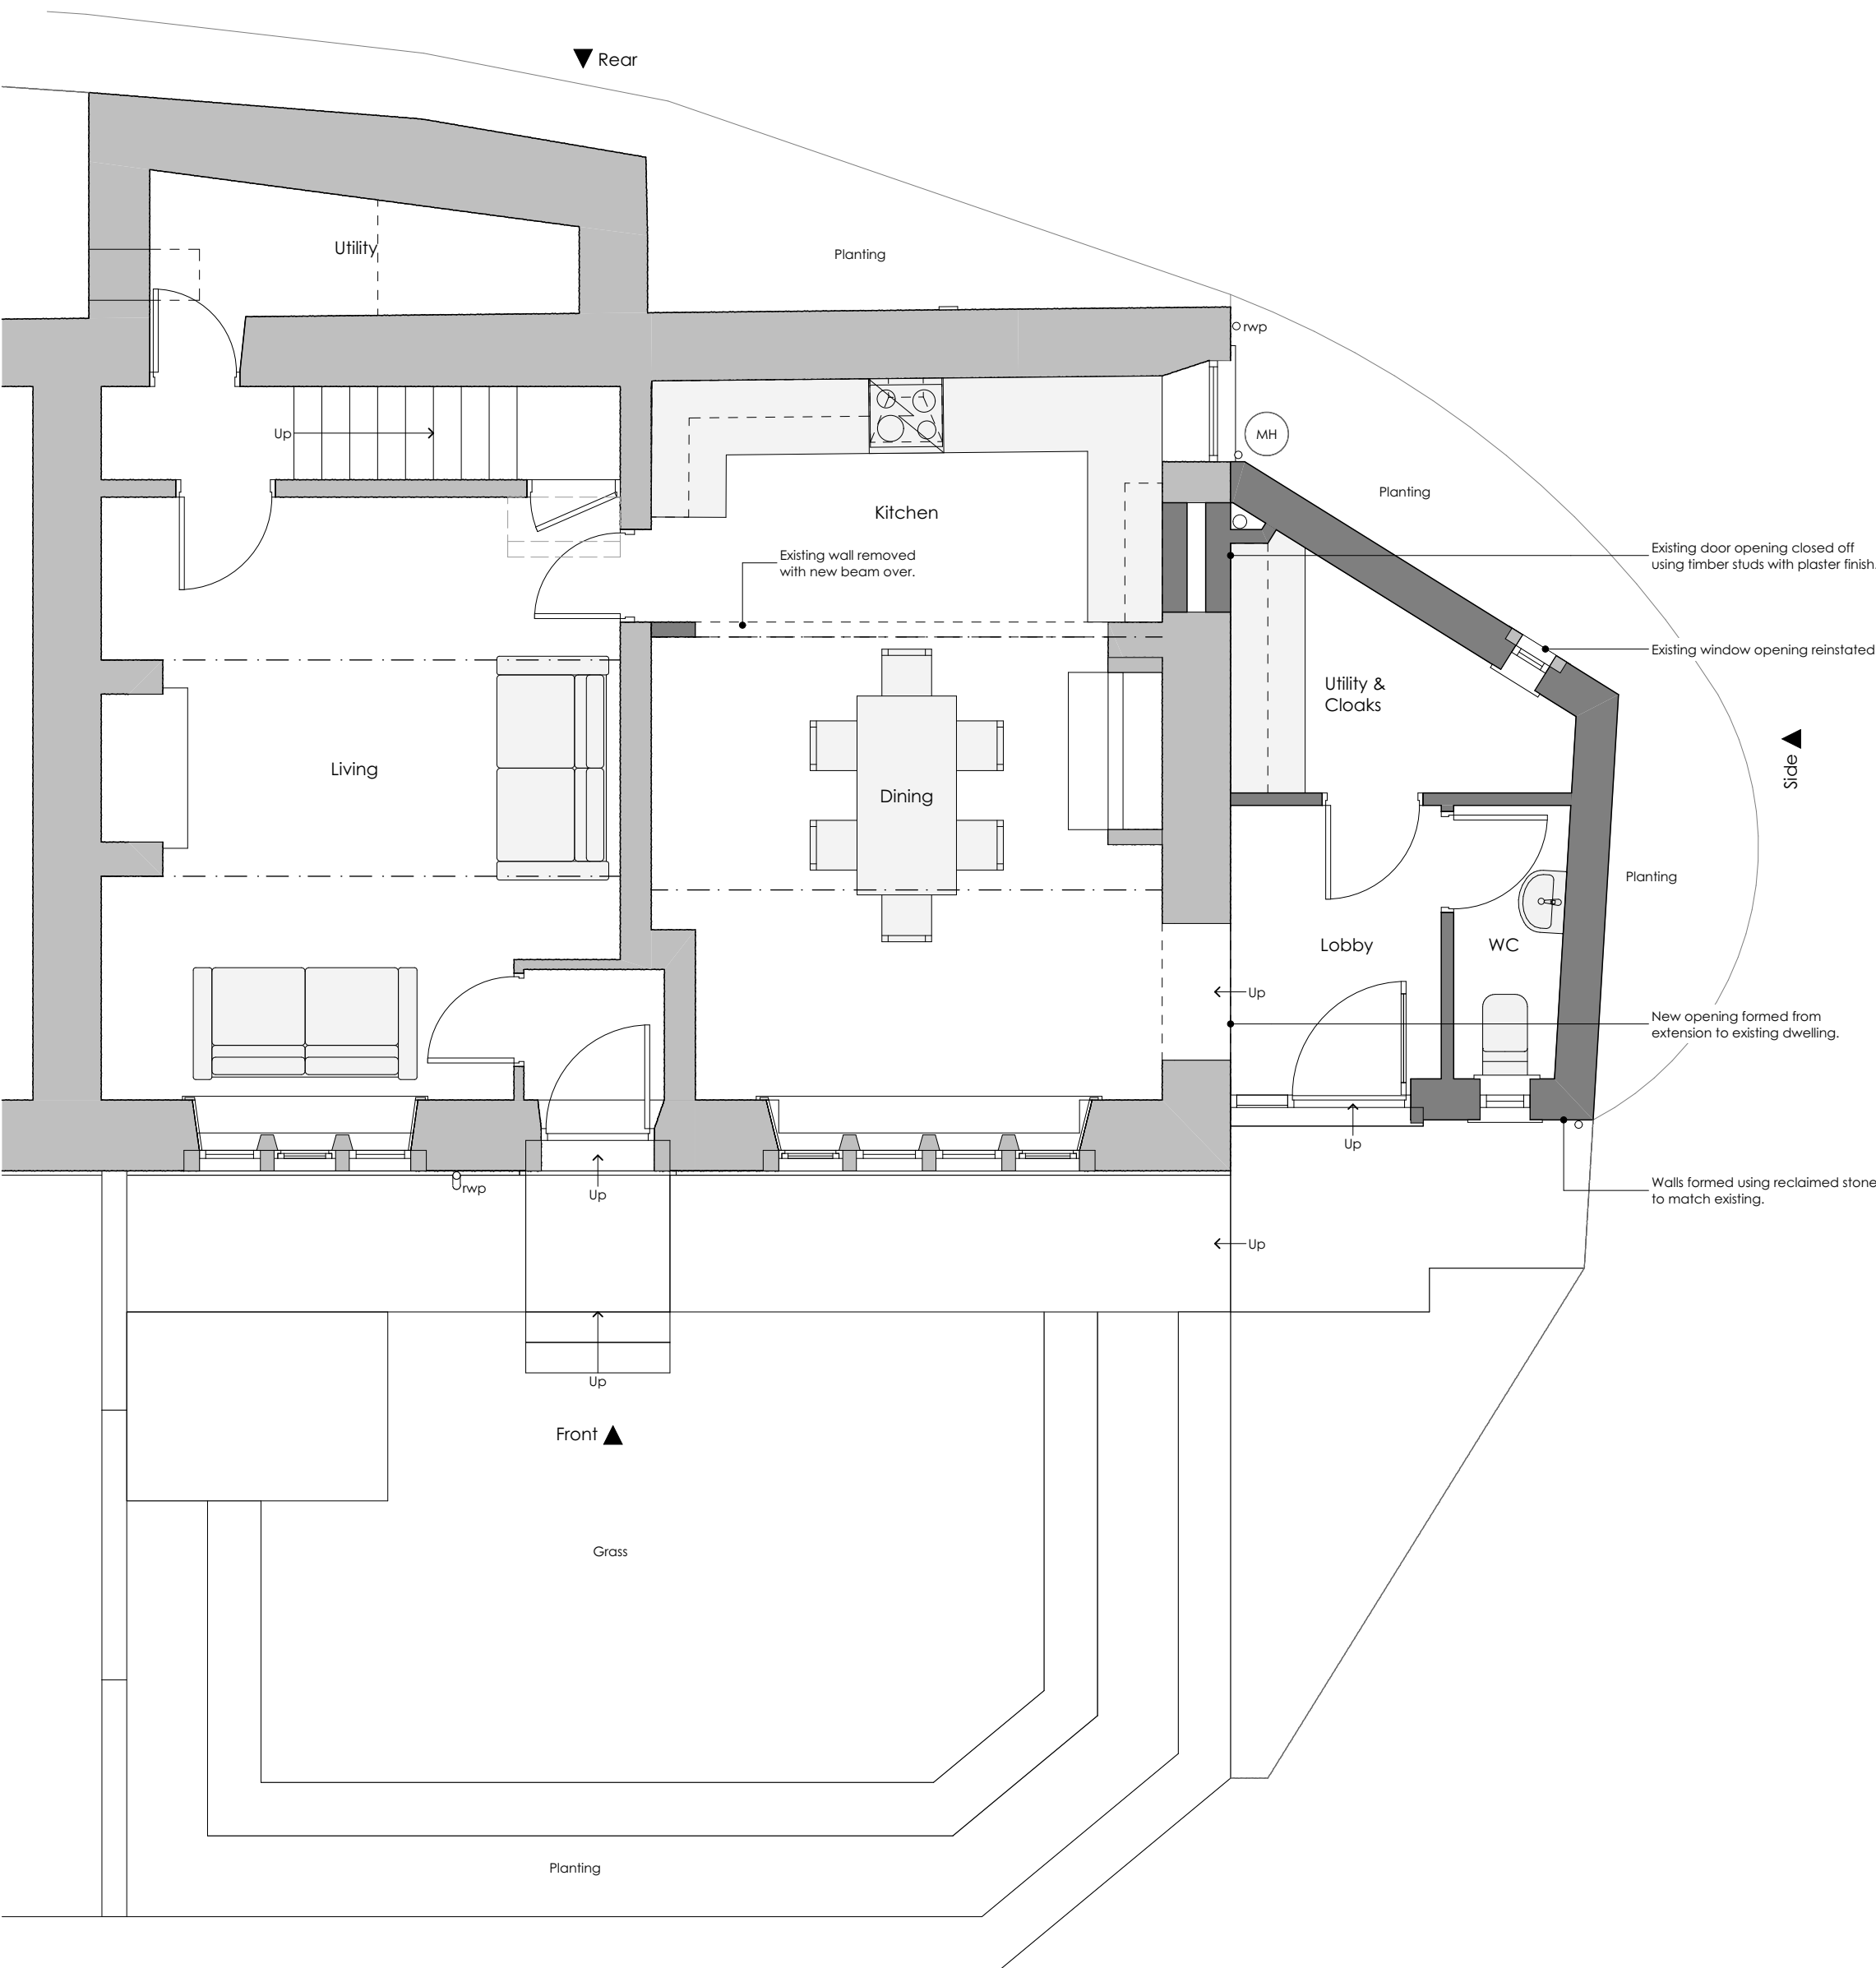

Ground Floor 1:50

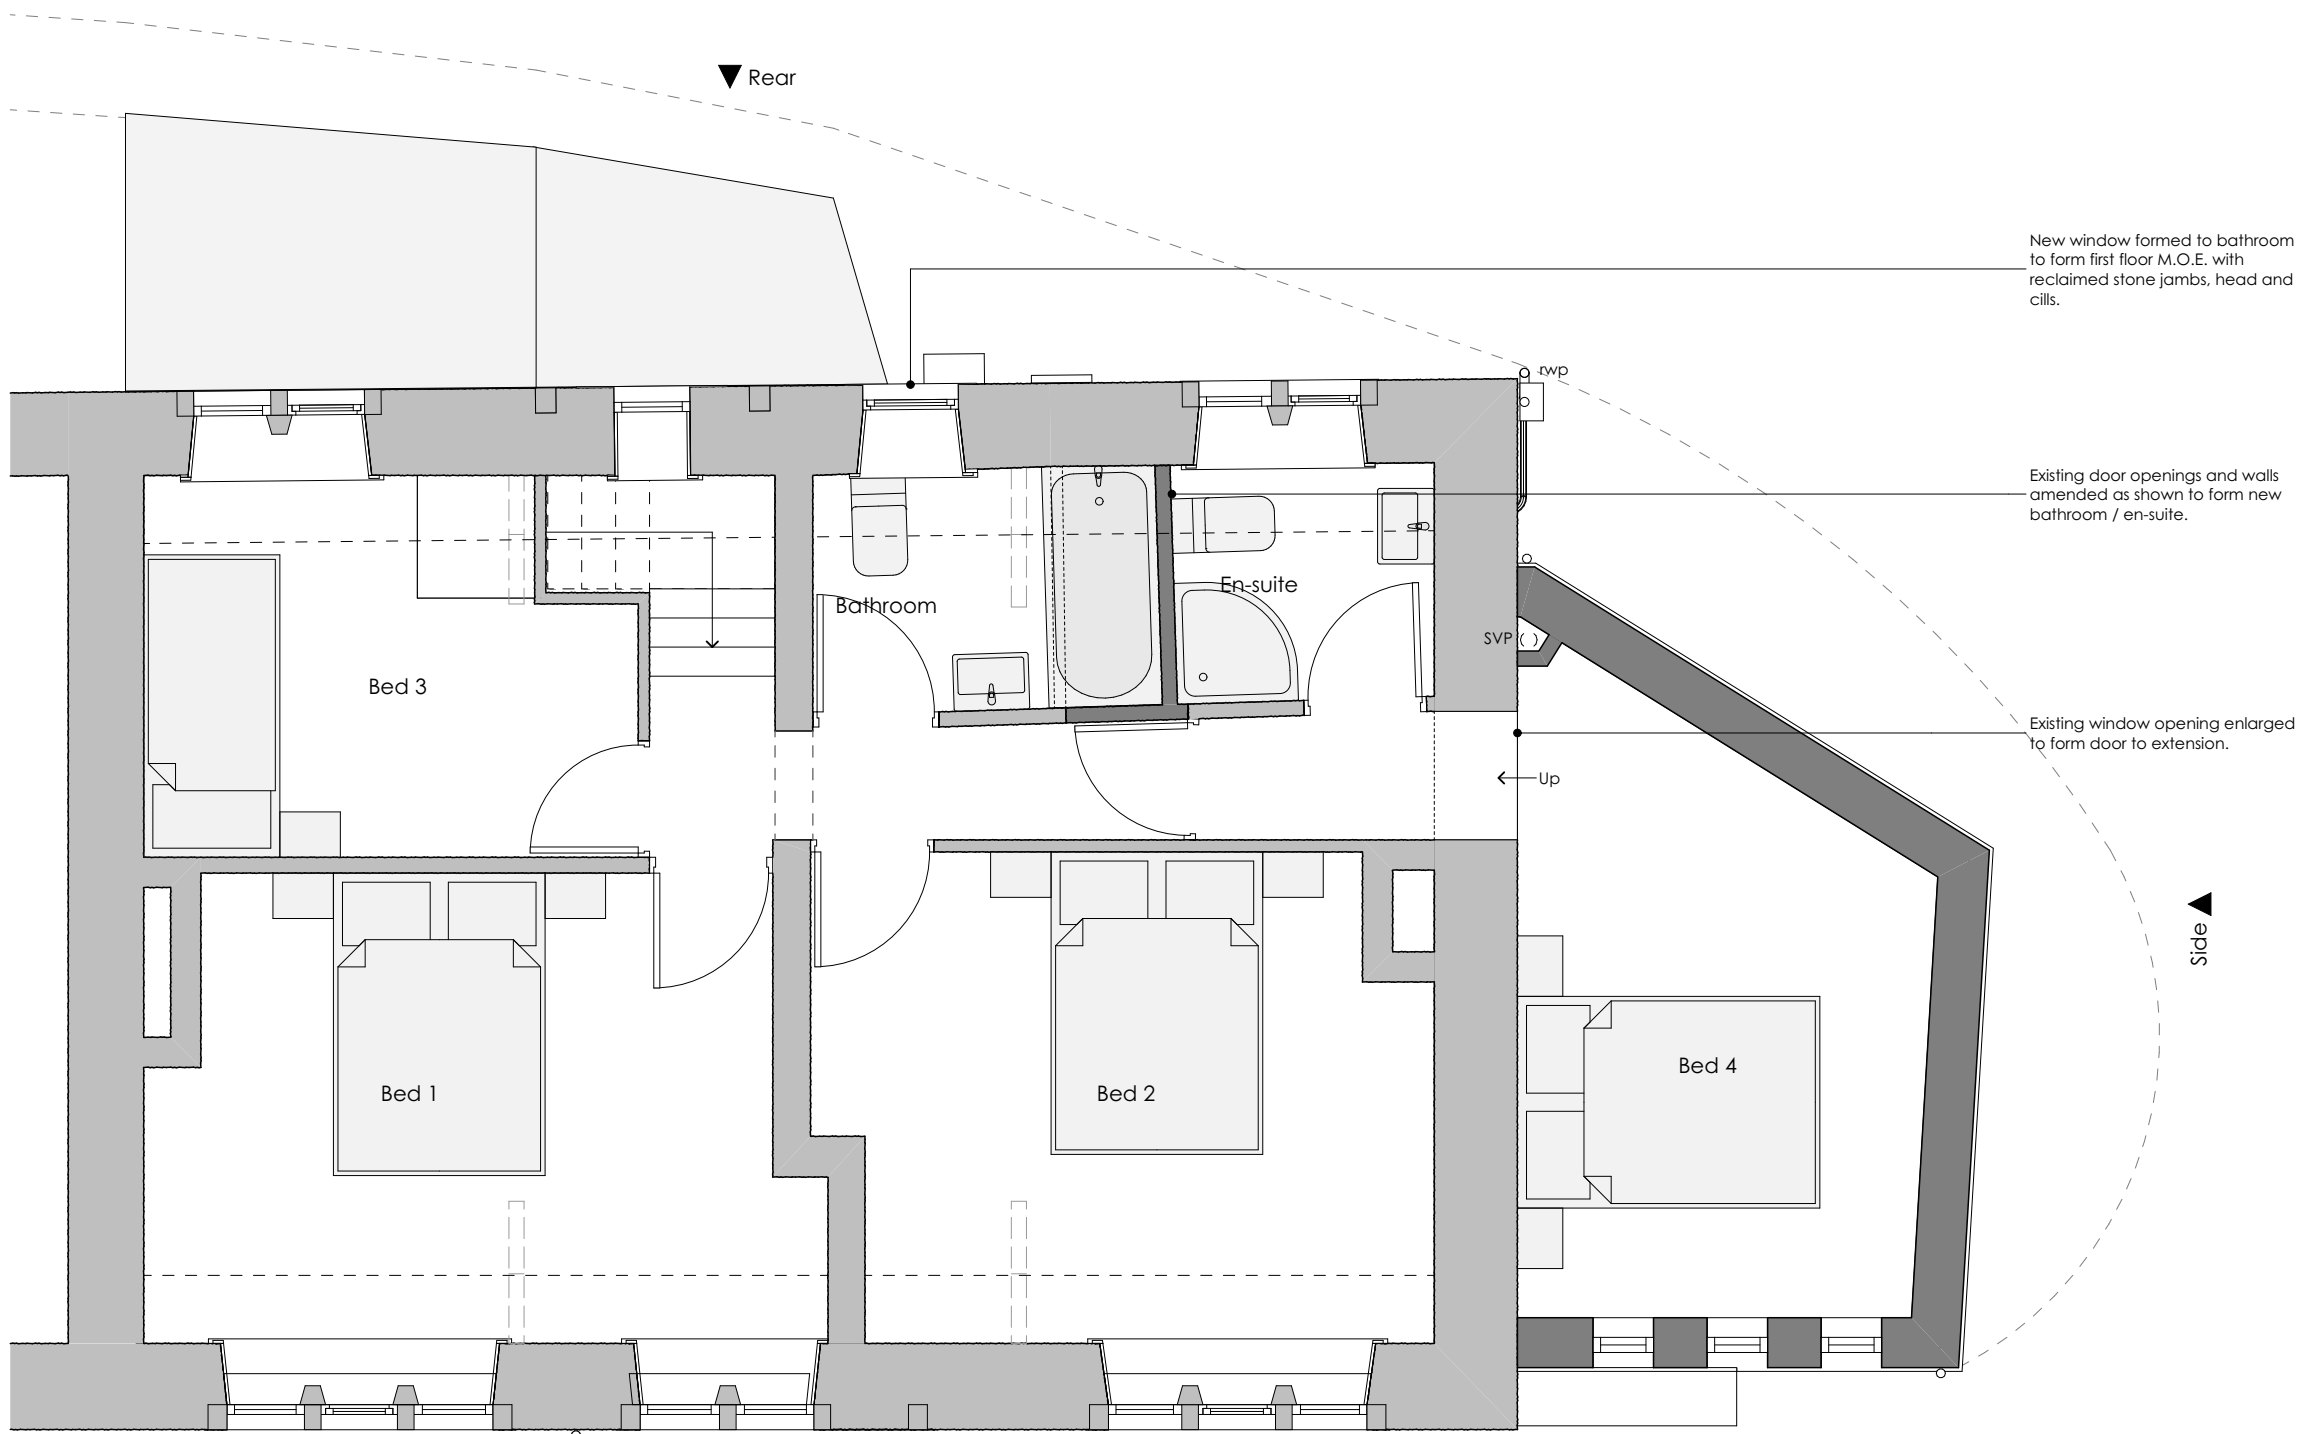

First Floor 1:50

Revision	Description	AB	Issued	Checked	Date
B	Window sill height increased. Cladding changed to render. Roof changed to pitched roof. Front door note removed.	AB			04/01/2019
A		AB			09/10/2018

General Notes

THIS DRAWING HAS BEEN PREPARED FROM A HAND MEASURE AND IS FOR INFORMATION PURPOSES ONLY. THE BUILDING HAS SUFFERED FROM MOVEMENT / SETTLEMENT AND SO THE PLANS ARE REPRESENTATIVE. MEASUREMENTS TAKEN ARE APPROX 1.2M FROM FLOOR LEVELS. DO NOT SCALE FROM DRAWING. USE FIGURED DIMENSIONS ONLY.

ALL DIMENSIONS MUST BE CHECKED AND VERIFIED ON SITE PRIOR TO COMMENCEMENT OF WORK AND ARCHITECT TO BE NOTIFIED OF ANY DISCREPANCIES.

Client: Mr & Mrs Nichols
Project: 17 Clay Well, Golcar, Huddersfield
Drawing: Scheme as proposed - Plans & Elevations

Drawing Status:

PLANNING

Date:	Scale @ A1:	Drawn by:
DEC 18	1:50	AB
Project No:	Drawing No:	Revision:
068	(0-) 02	B